

GENERAL NOTES

All drawings to be read in conjunction with all architectural and consultant information, refer to drawings and specification as marked throughout:


- Plans 1300s
- Sections 1400s
- Elevations 1500s
- Finishes 1600s
- CDM 1700s
- Signage 2700s
- Joinery 2800s
- Sanitary 3100s
- Internal Elevations 3400s
- NBS Specification
-

Refer to detail drawings as marked throughout.


All setting out is subject to full post strip-out measured survey.

Drawings to be read in conjunction with Structural, M&E information and Fire Strategy documentation (by others).


All details are for design intent ONLY. Contractor to review and revise details for approval following site investigation, confirmation of existing conditions, full measured building survey and specialist design.

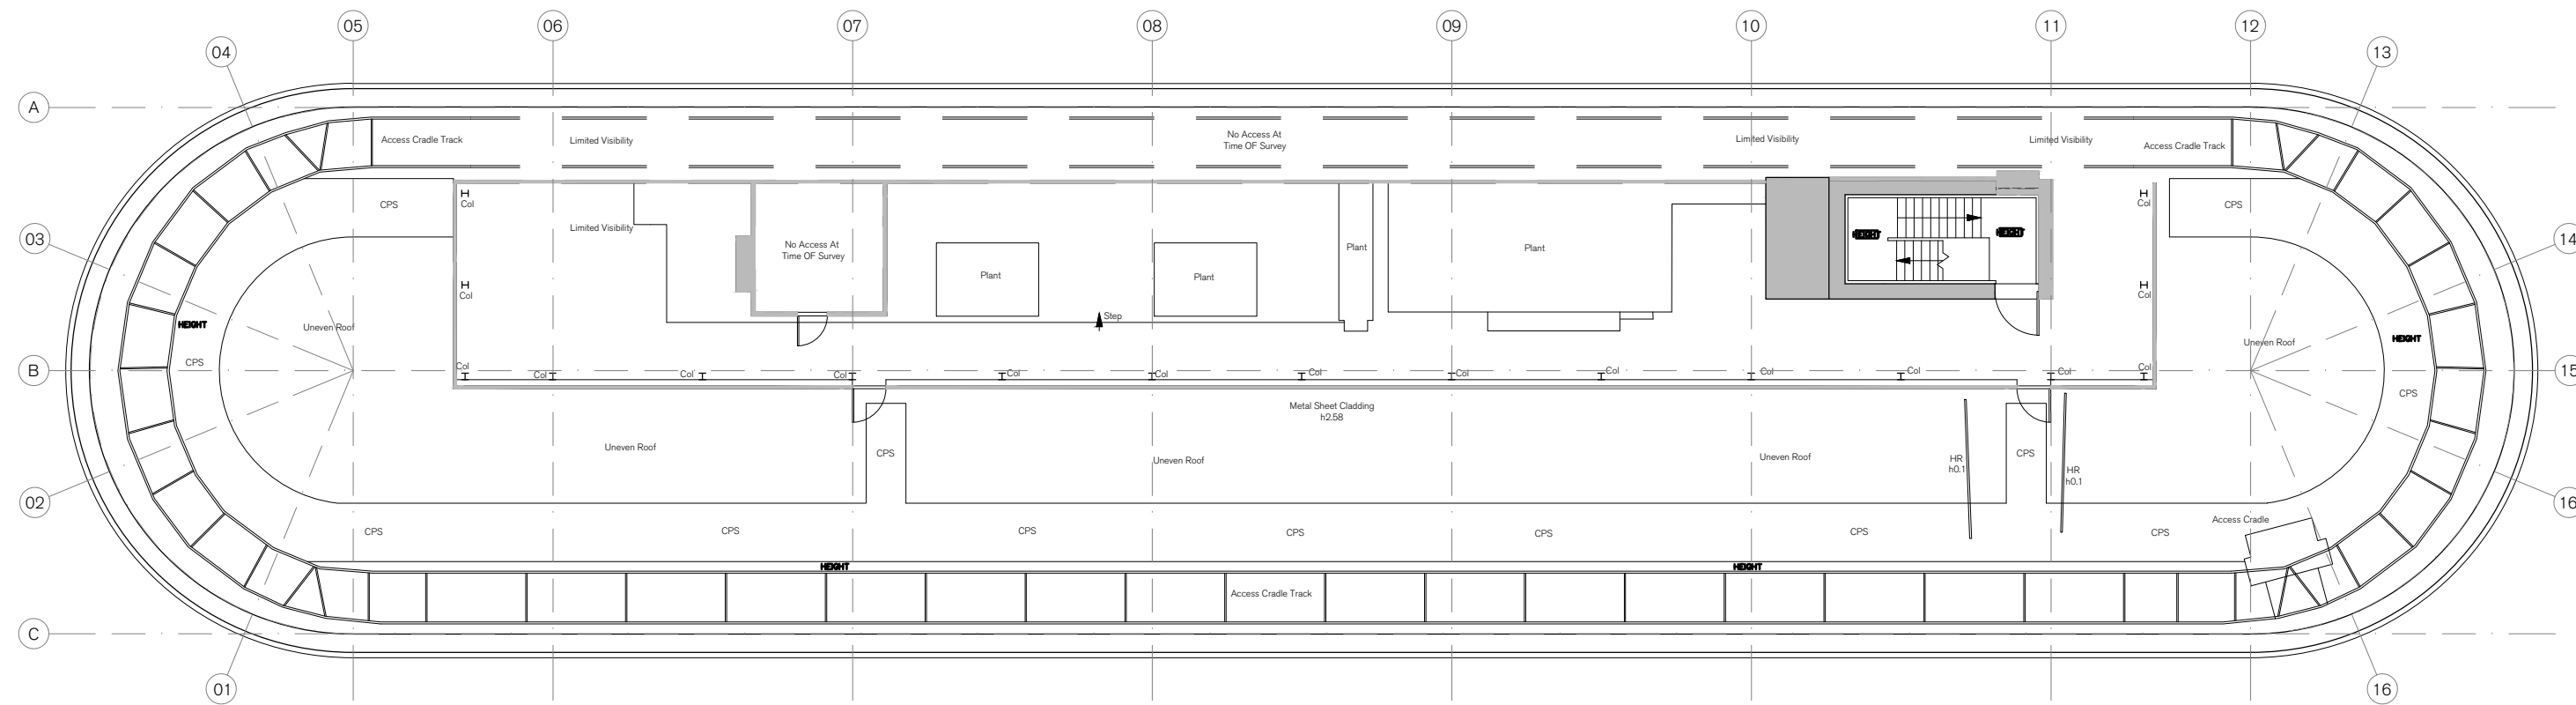

EXISTING PLAN - ROOF
1:200

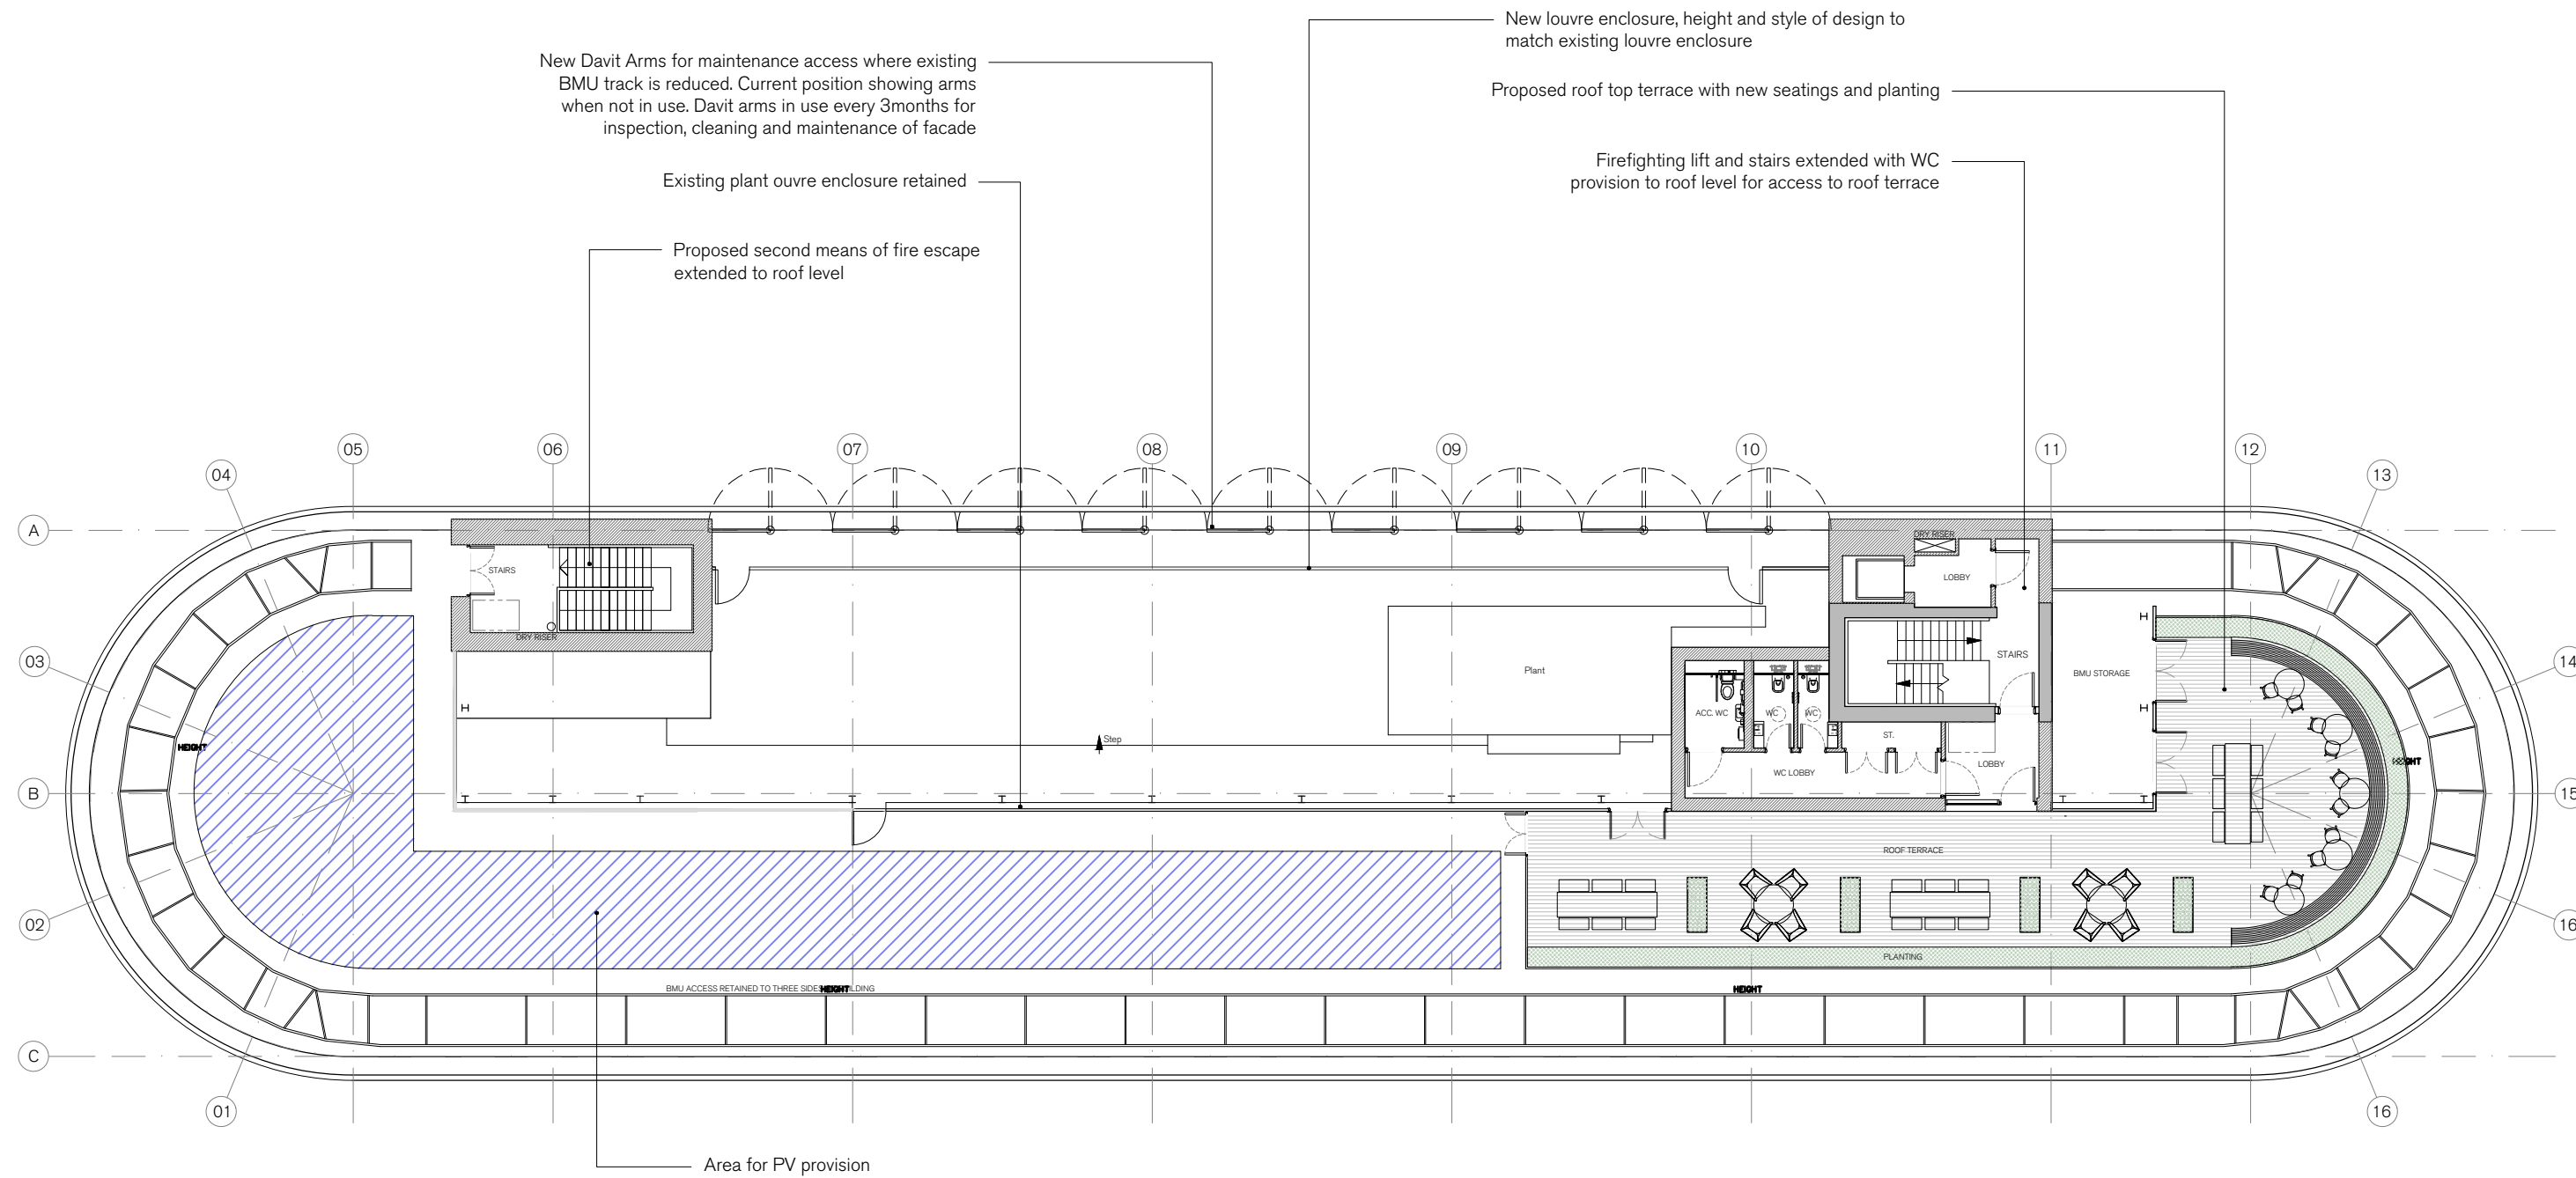

PROPOSED PLAN - 6F (ROOF TERRACE)
1:200

 

REV.	ISSUED	DESCRIPTION	DRAWN	CHECKED
-	-	-	-	-
-	-	-	-	-
-	-	-	-	-

PROJECT	DESCRIPTION
4 HARDMAN SQUARE MANCHESTER	EXISTING & PROPOSED 6F/ROOF PLAN
CLIENT	ORCHARD STREET INVESTMENT MANAGEMENT

DATE	SCALE AT A1
JAN '24	1:200
STATUS	PLANNING
DRAWN	CK
CHECKED	CK

JOB NO	19.803
DRAWING NO	PL1319
REV	-

