




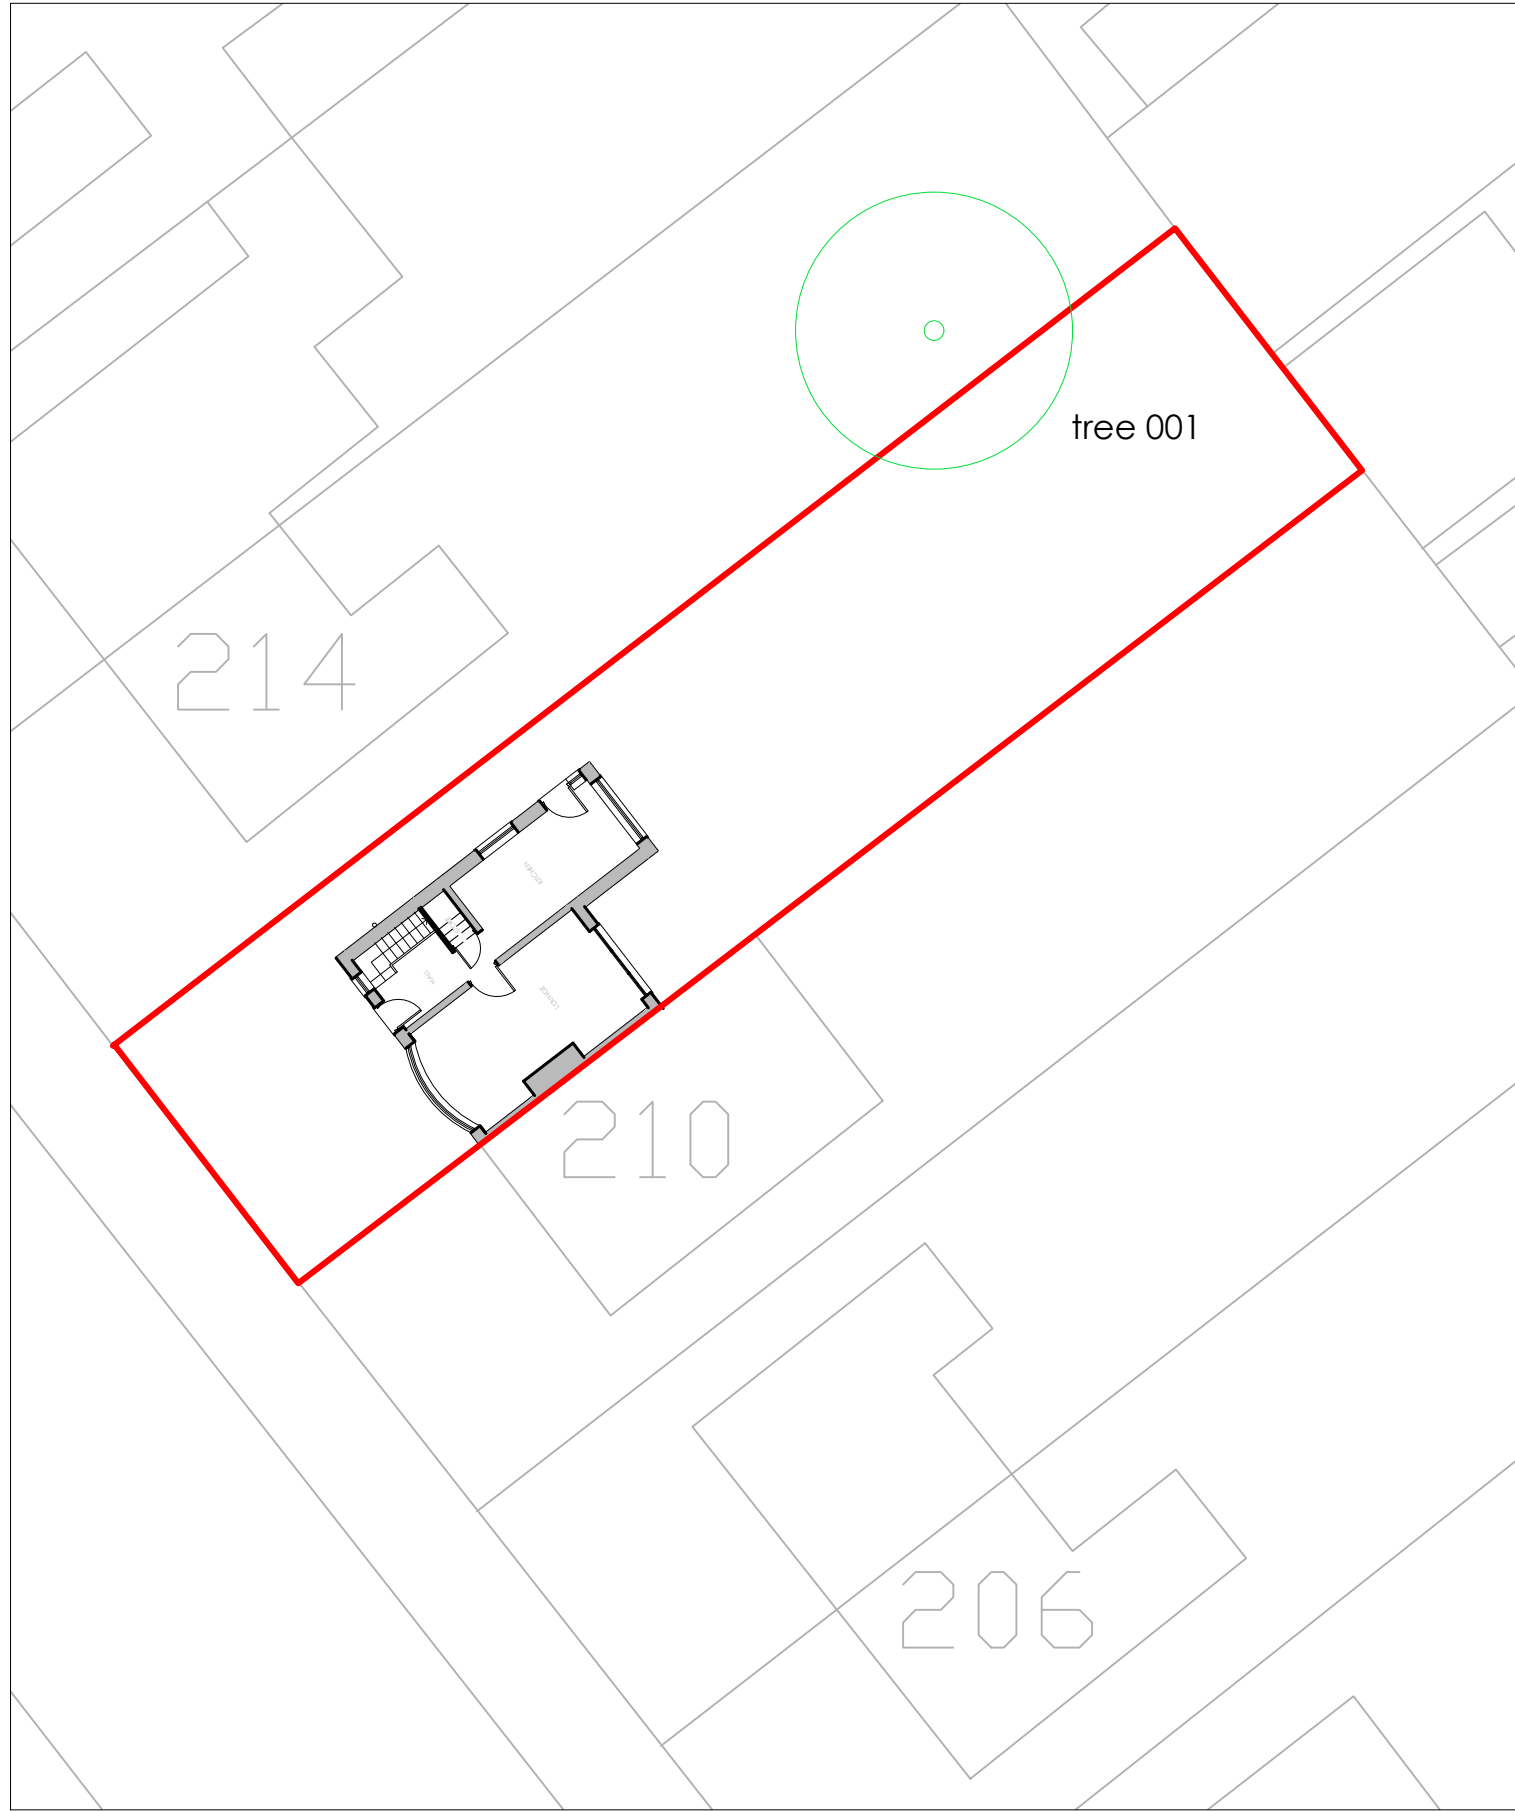


EXISTING SITE PLAN
1:200

EXISTING FIRST FLOOR PLAN
1:100

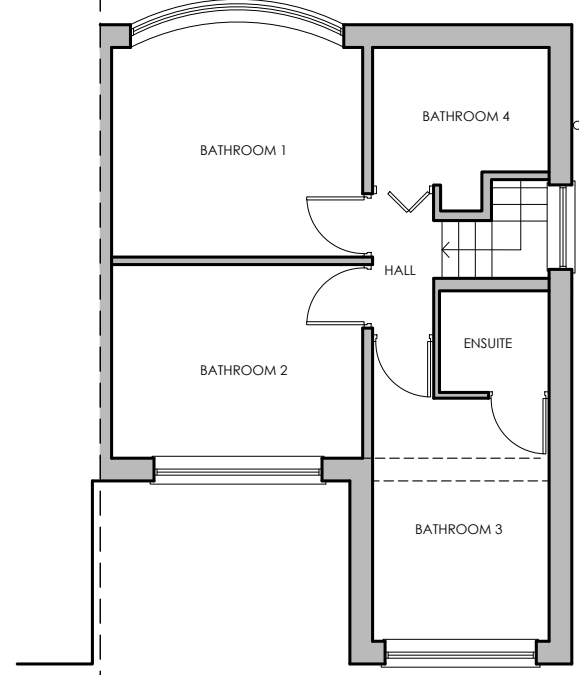


EXISTING GROUND FLOOR PLAN
1:100

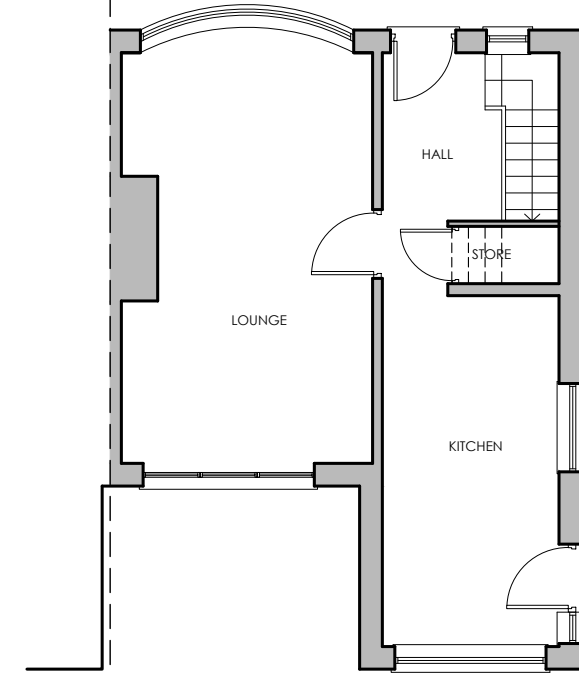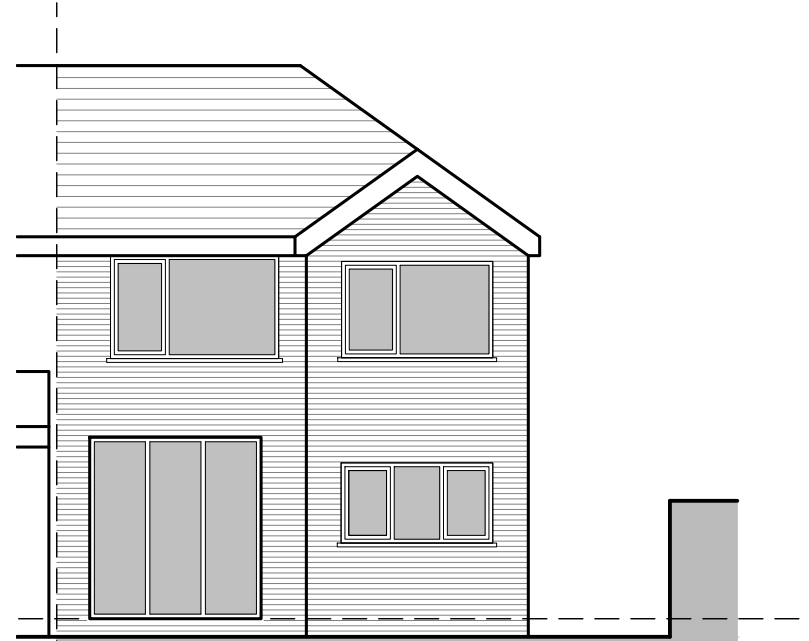


EXISTING REAR ELEVATION
1:100



EXISTING SIDE [WEST] ELEVATION
1:100

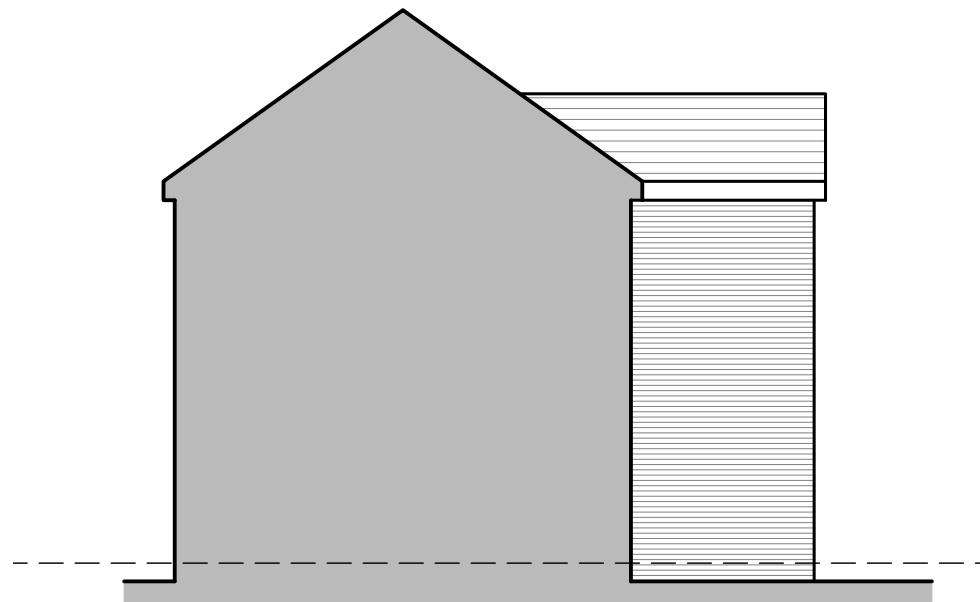


EXISTING SIDE [EAST] ELEVATION
1:100


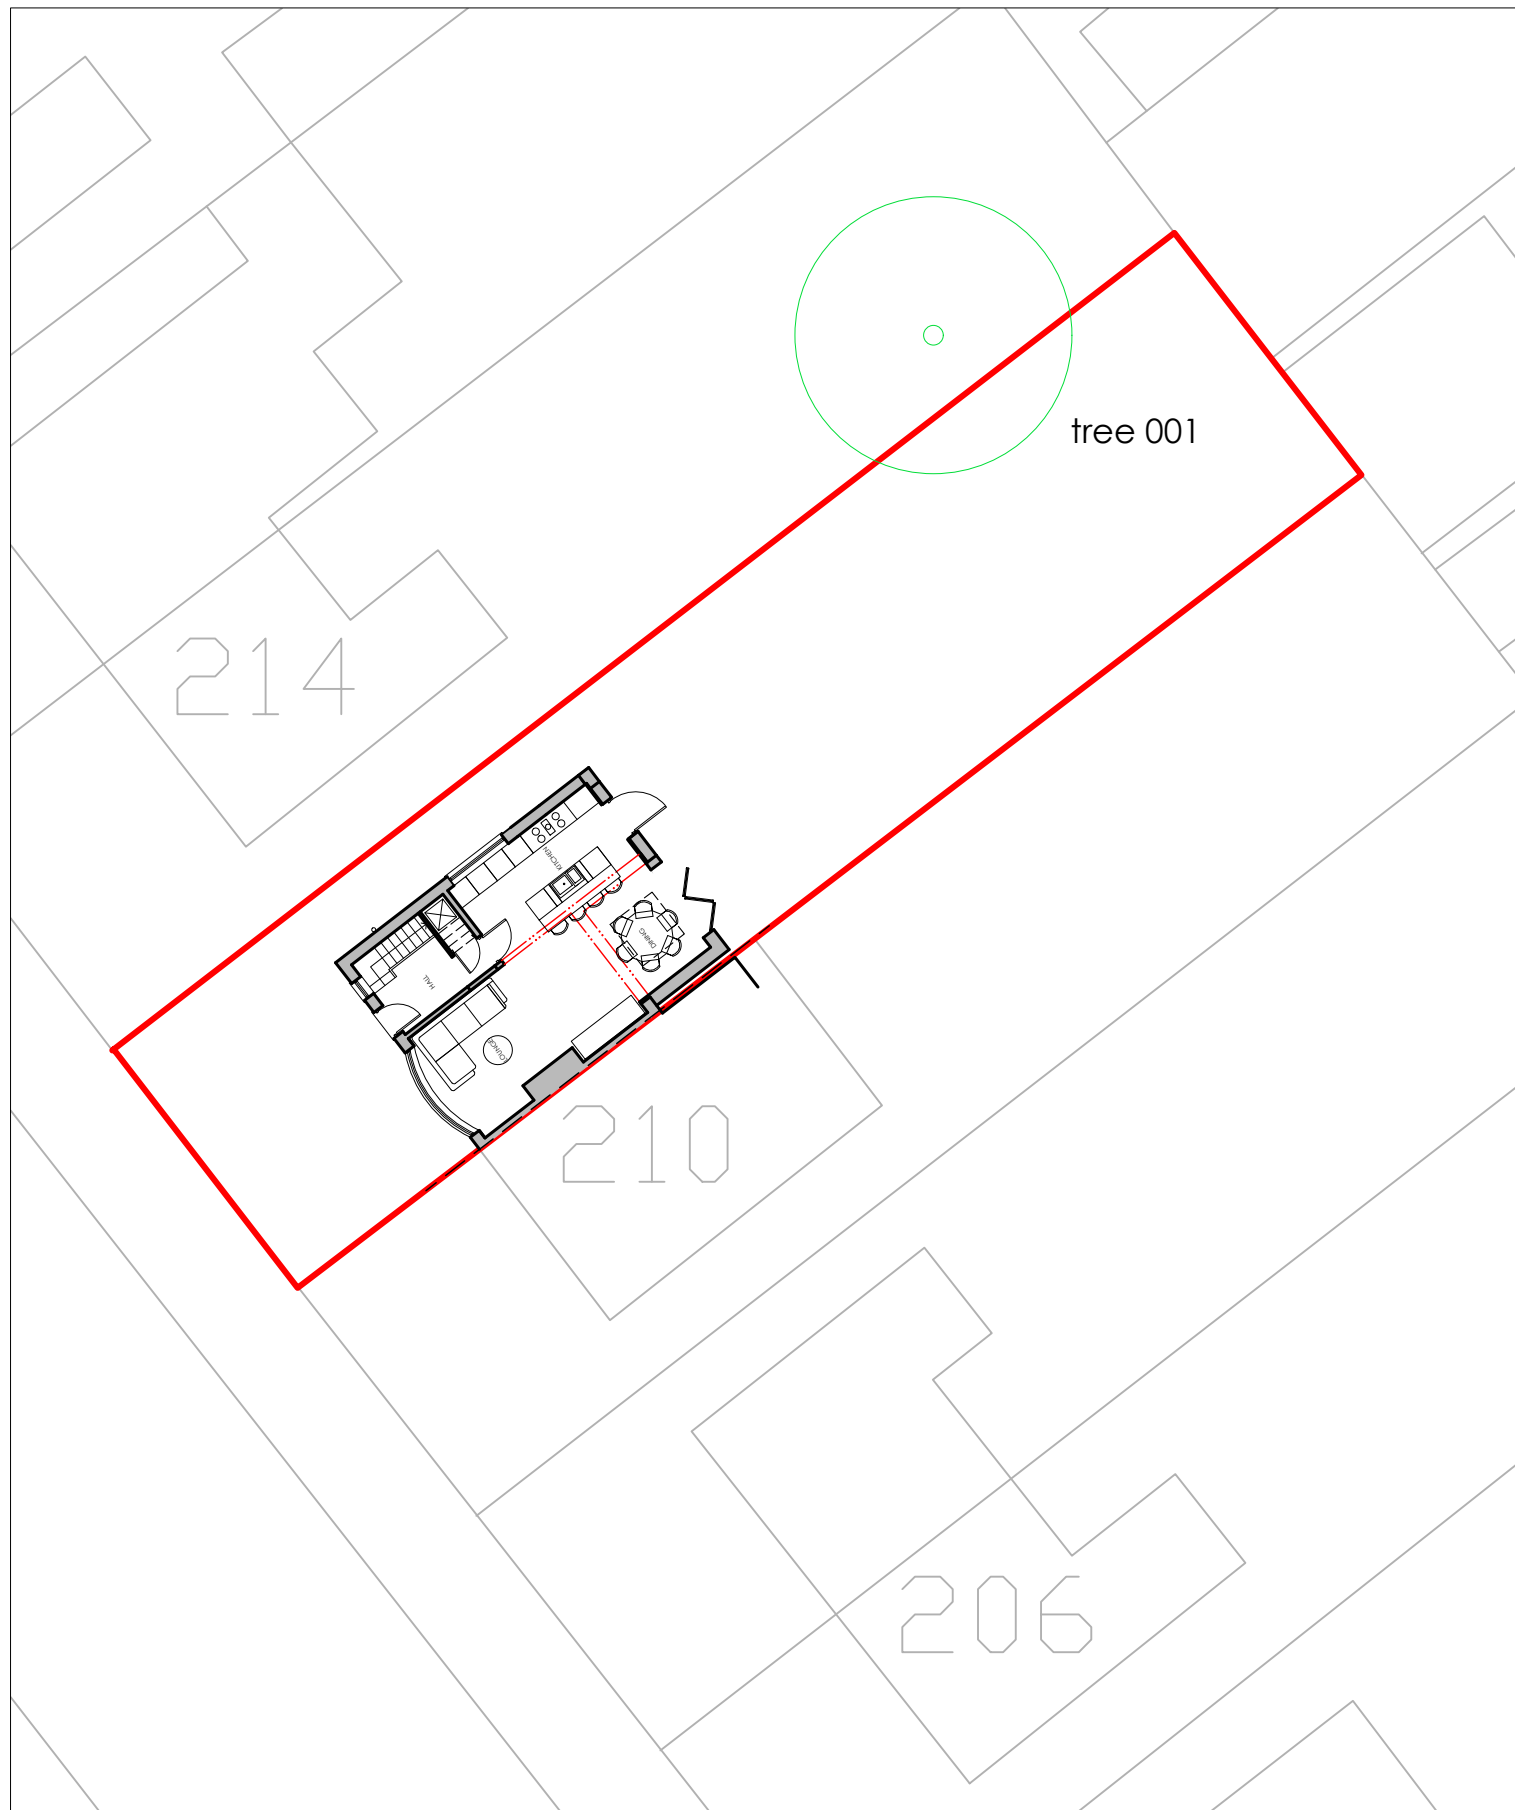


PROPOSED SITE PLAN
1:200


PROPOSED FIRST FLOOR PLAN
1:100

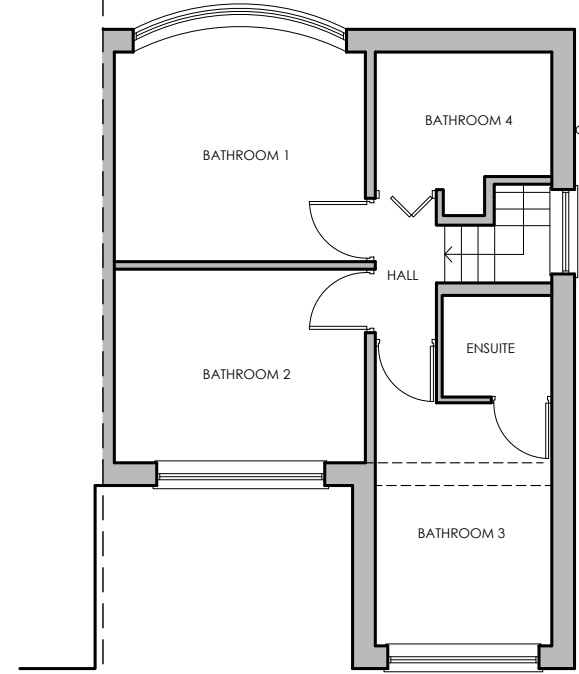


PROPOSED GROUND FLOOR PLAN
1:100

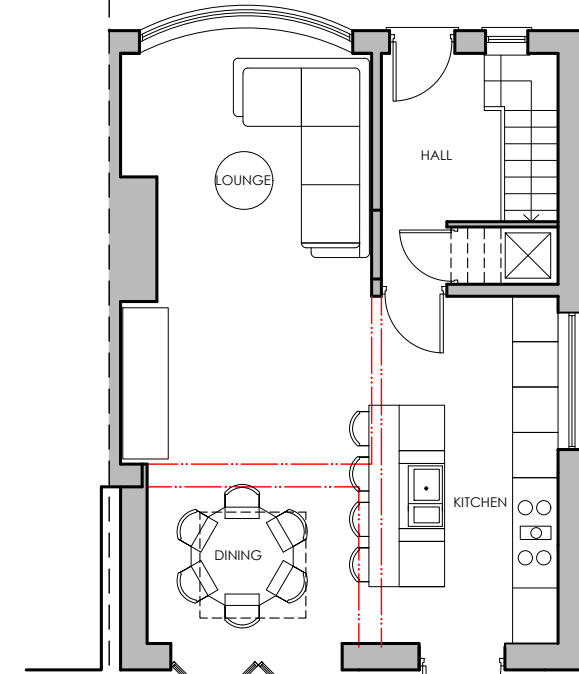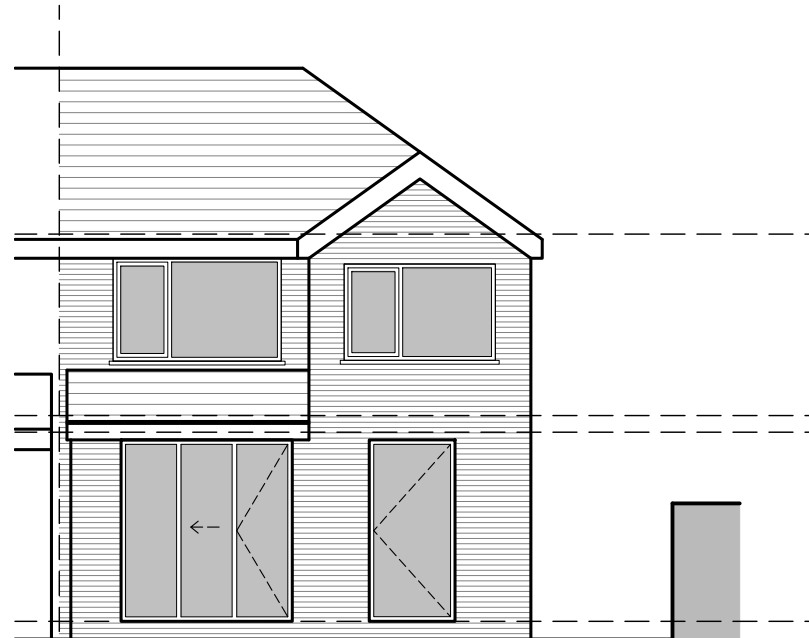

PROPOSED REAR ELEVATION
1:100

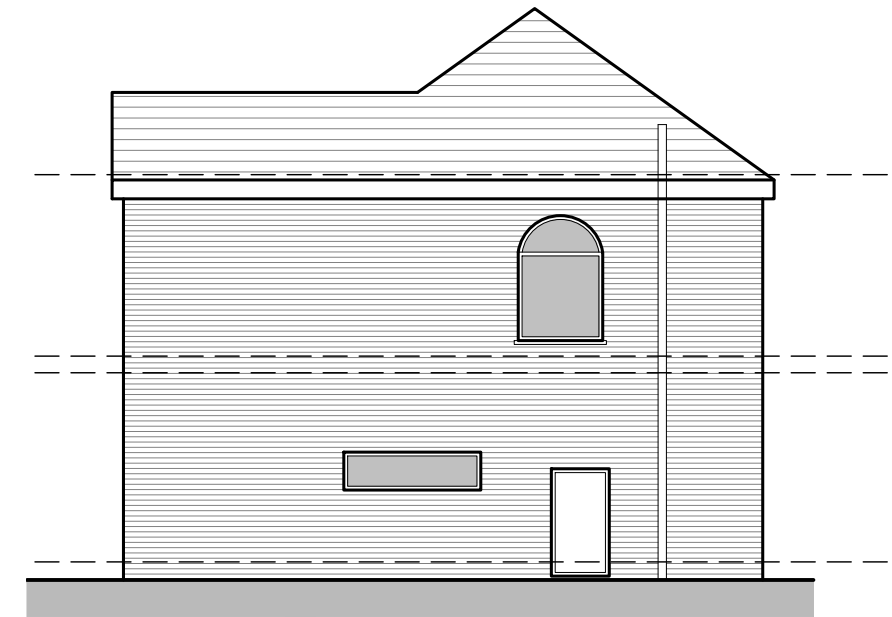


PROPOSED SIDE [WEST] ELEVATION
1:100

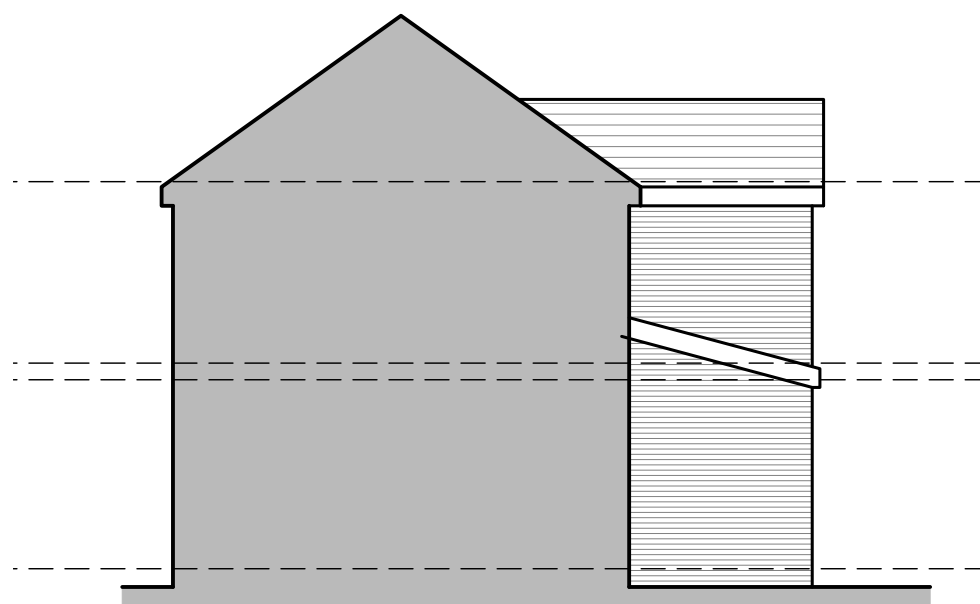

PROPOSED SIDE [EAST] ELEVATION
1:100

REVISION

date	revision description	drawn	rev
------	----------------------	-------	-----

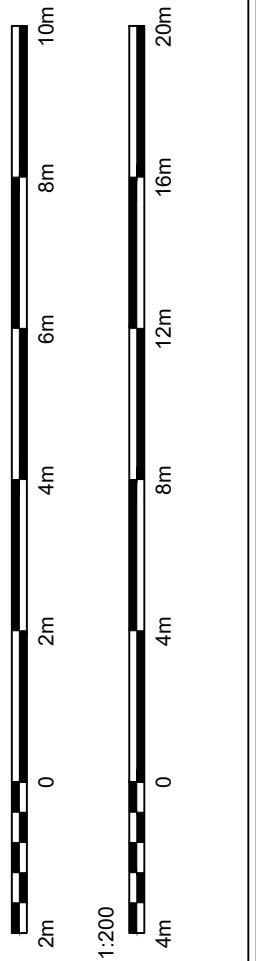

General Notes
The purpose of these drawings is for design
development, cost estimating and ultimately
for consideration by the local authority
planning department only. Drawings are not
to be used for planning applications, building
control review, building regulations,
construction, fabrication or any other work on
site.

PROJECT:
**212, MOSTON LANE EAST
MANCHESTER M40 3QH**

CLIENT:
MS. EMMA. MORRIS

DRAWING TITLE:
**EXISTING & PROPOSED PLANS
[PLANNING ISSUE]**

DRAWING No:
2414 PL 200

SCALE:
SEE NOTES @A1

DATE:
10.03.2024

DRAWN BY:
JE

CHECKED BY:
-

Edmondson Design Limited
Architectural Design and Planning Services
W: edmondsondesign.co.uk
T: 07881957321
E: john@edmondsondesign.co.uk