




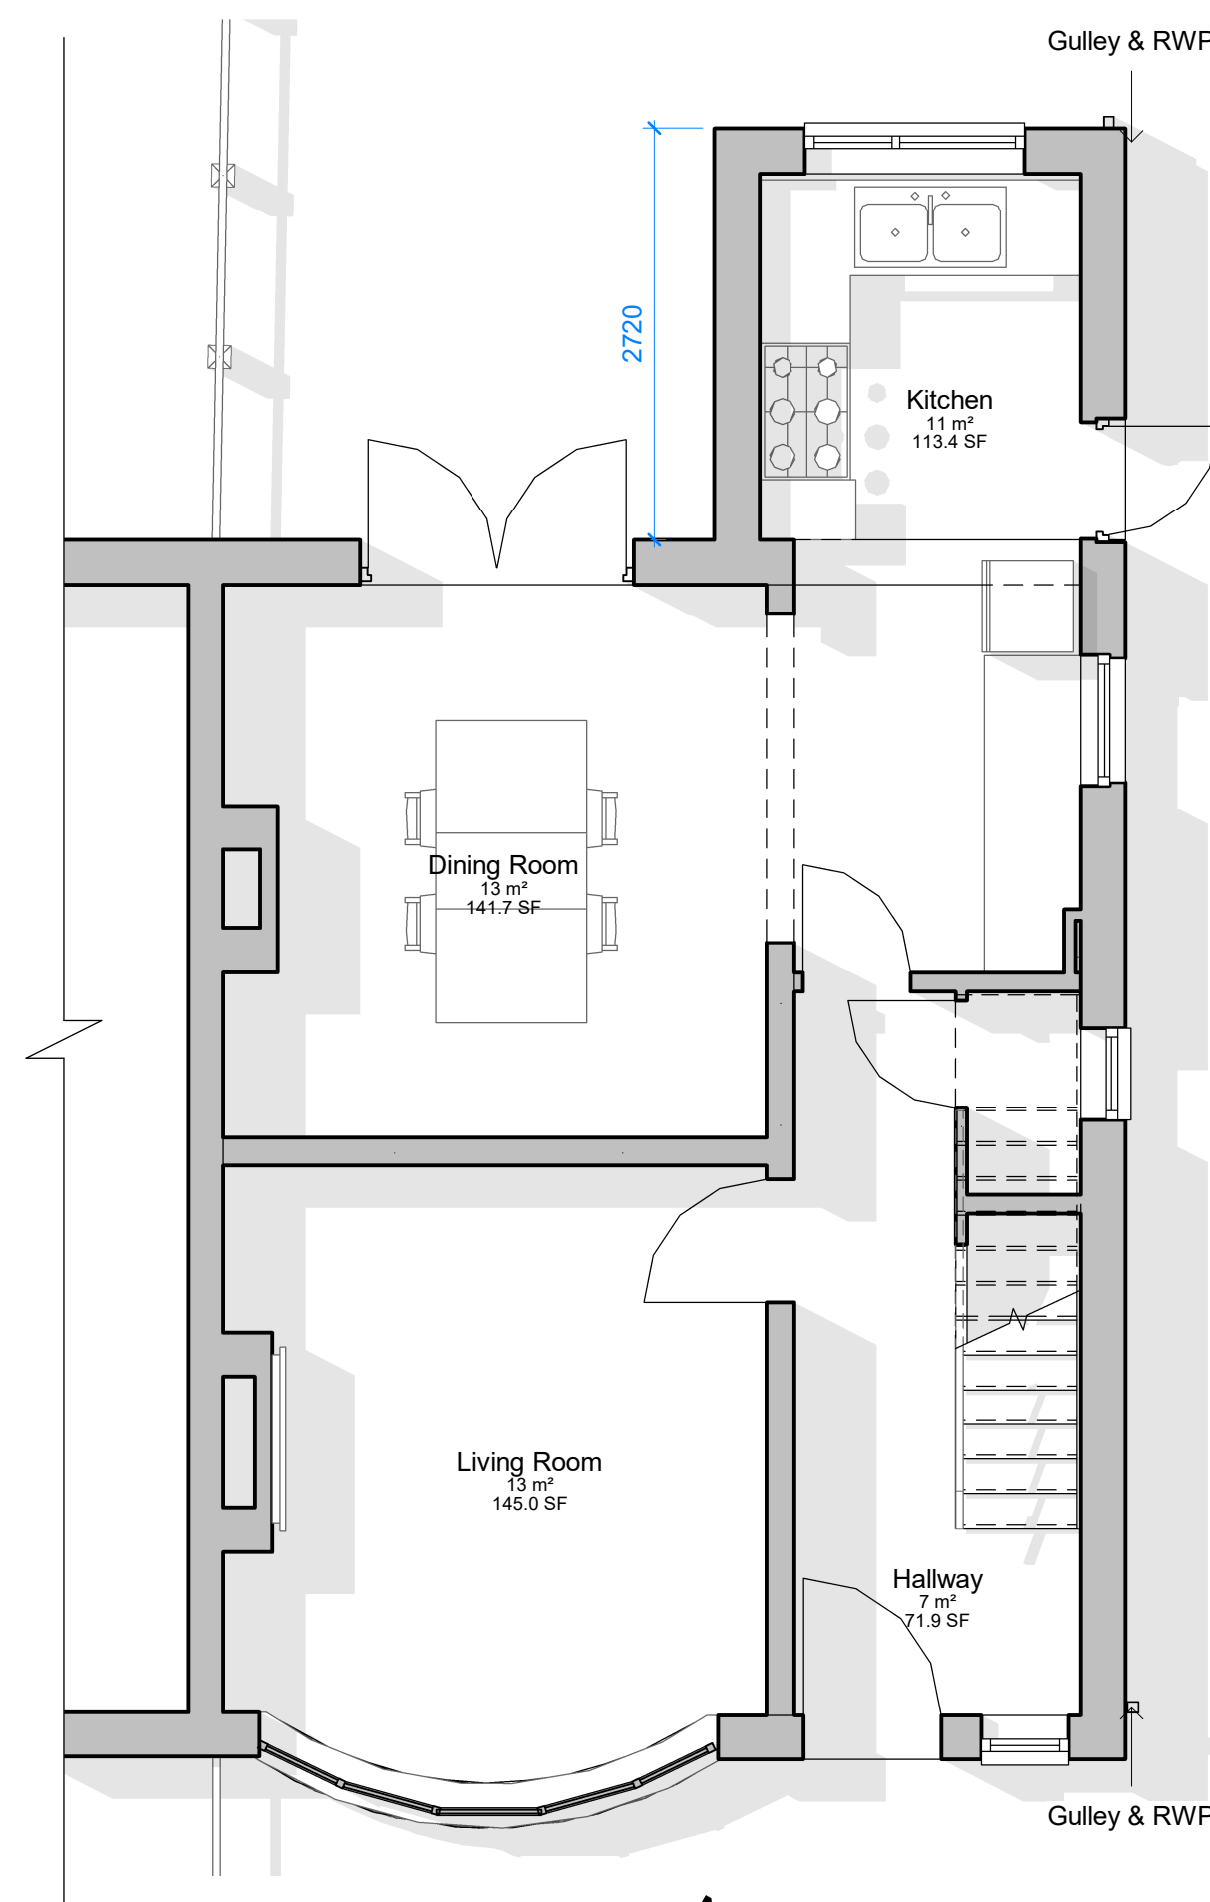

Existing Ground Floor Plan  
1 : 50

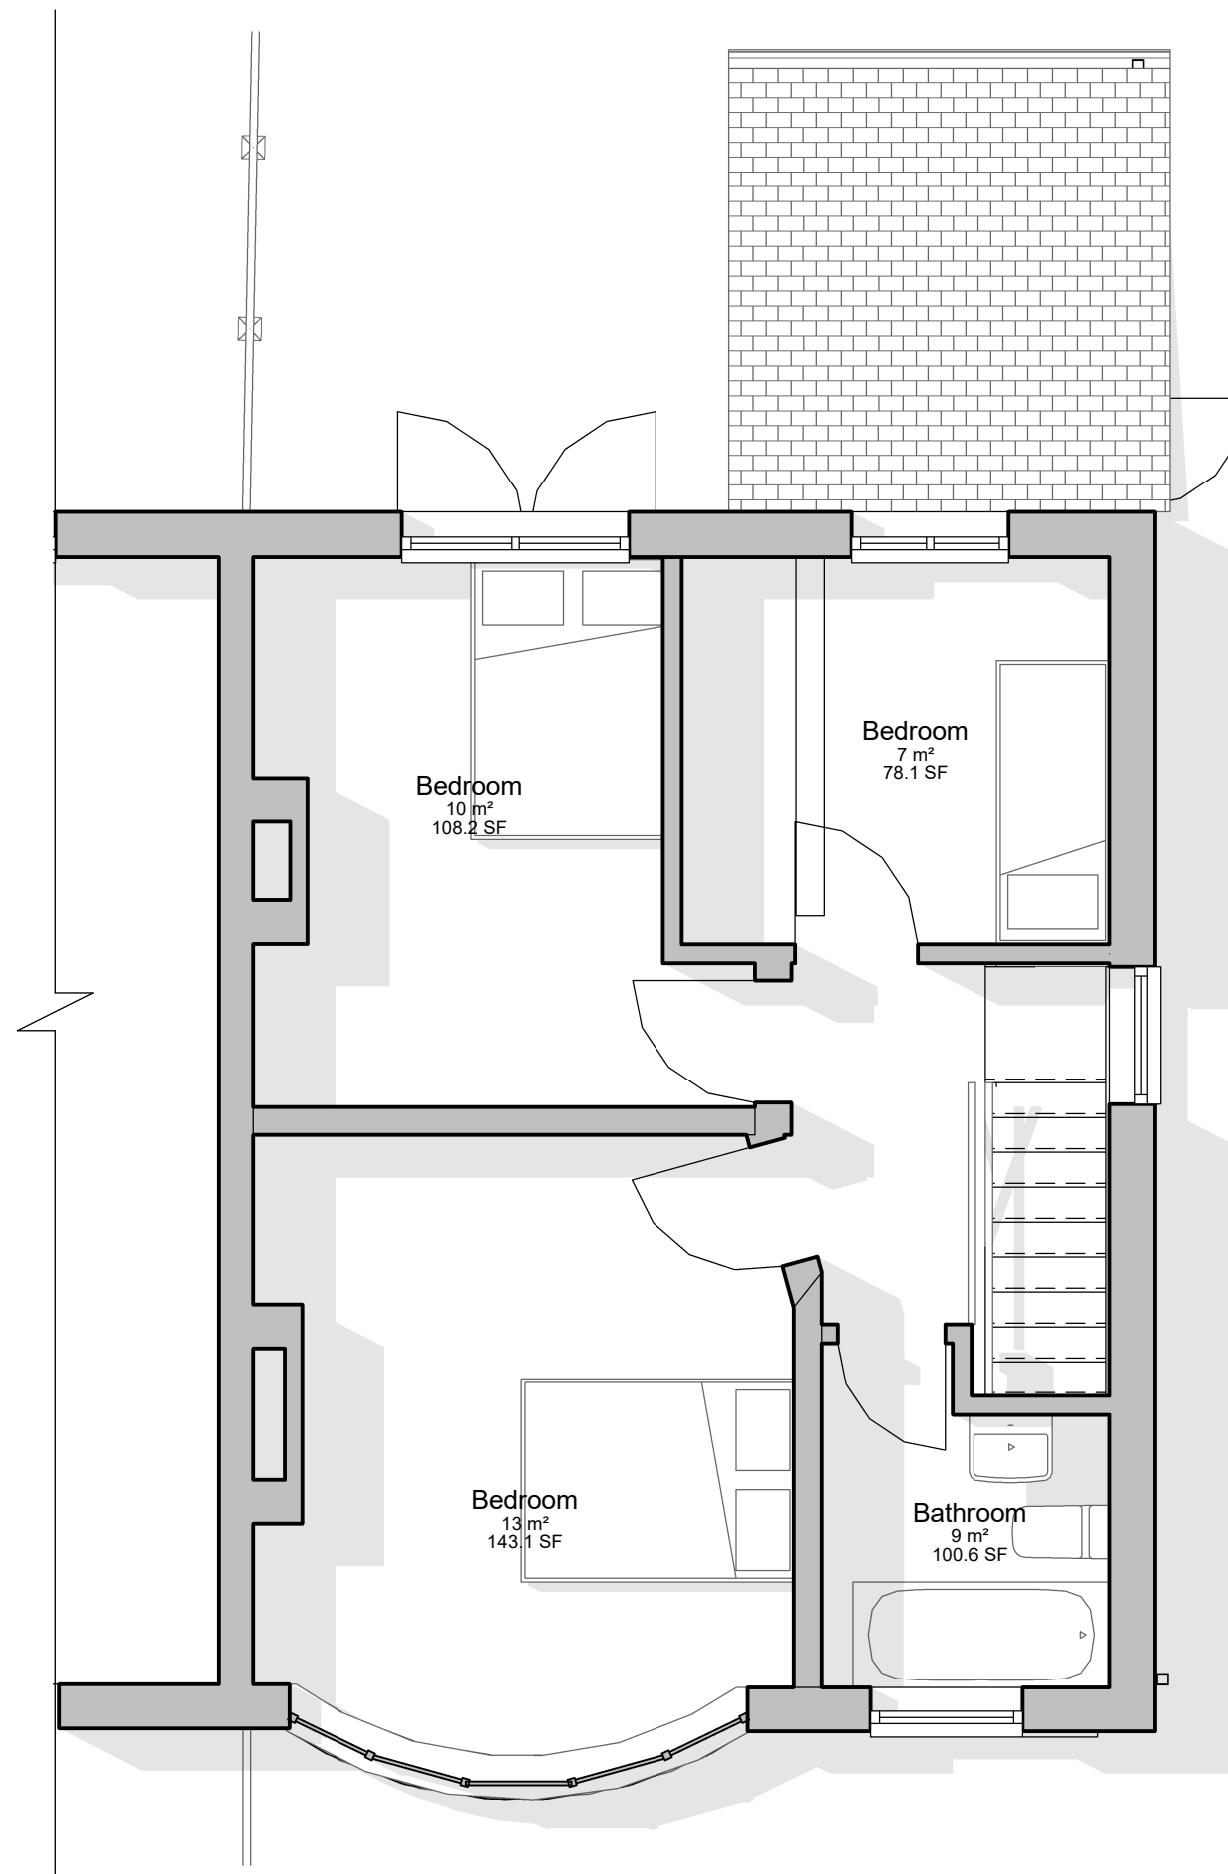

Existing First Floor Plan  
1 : 50

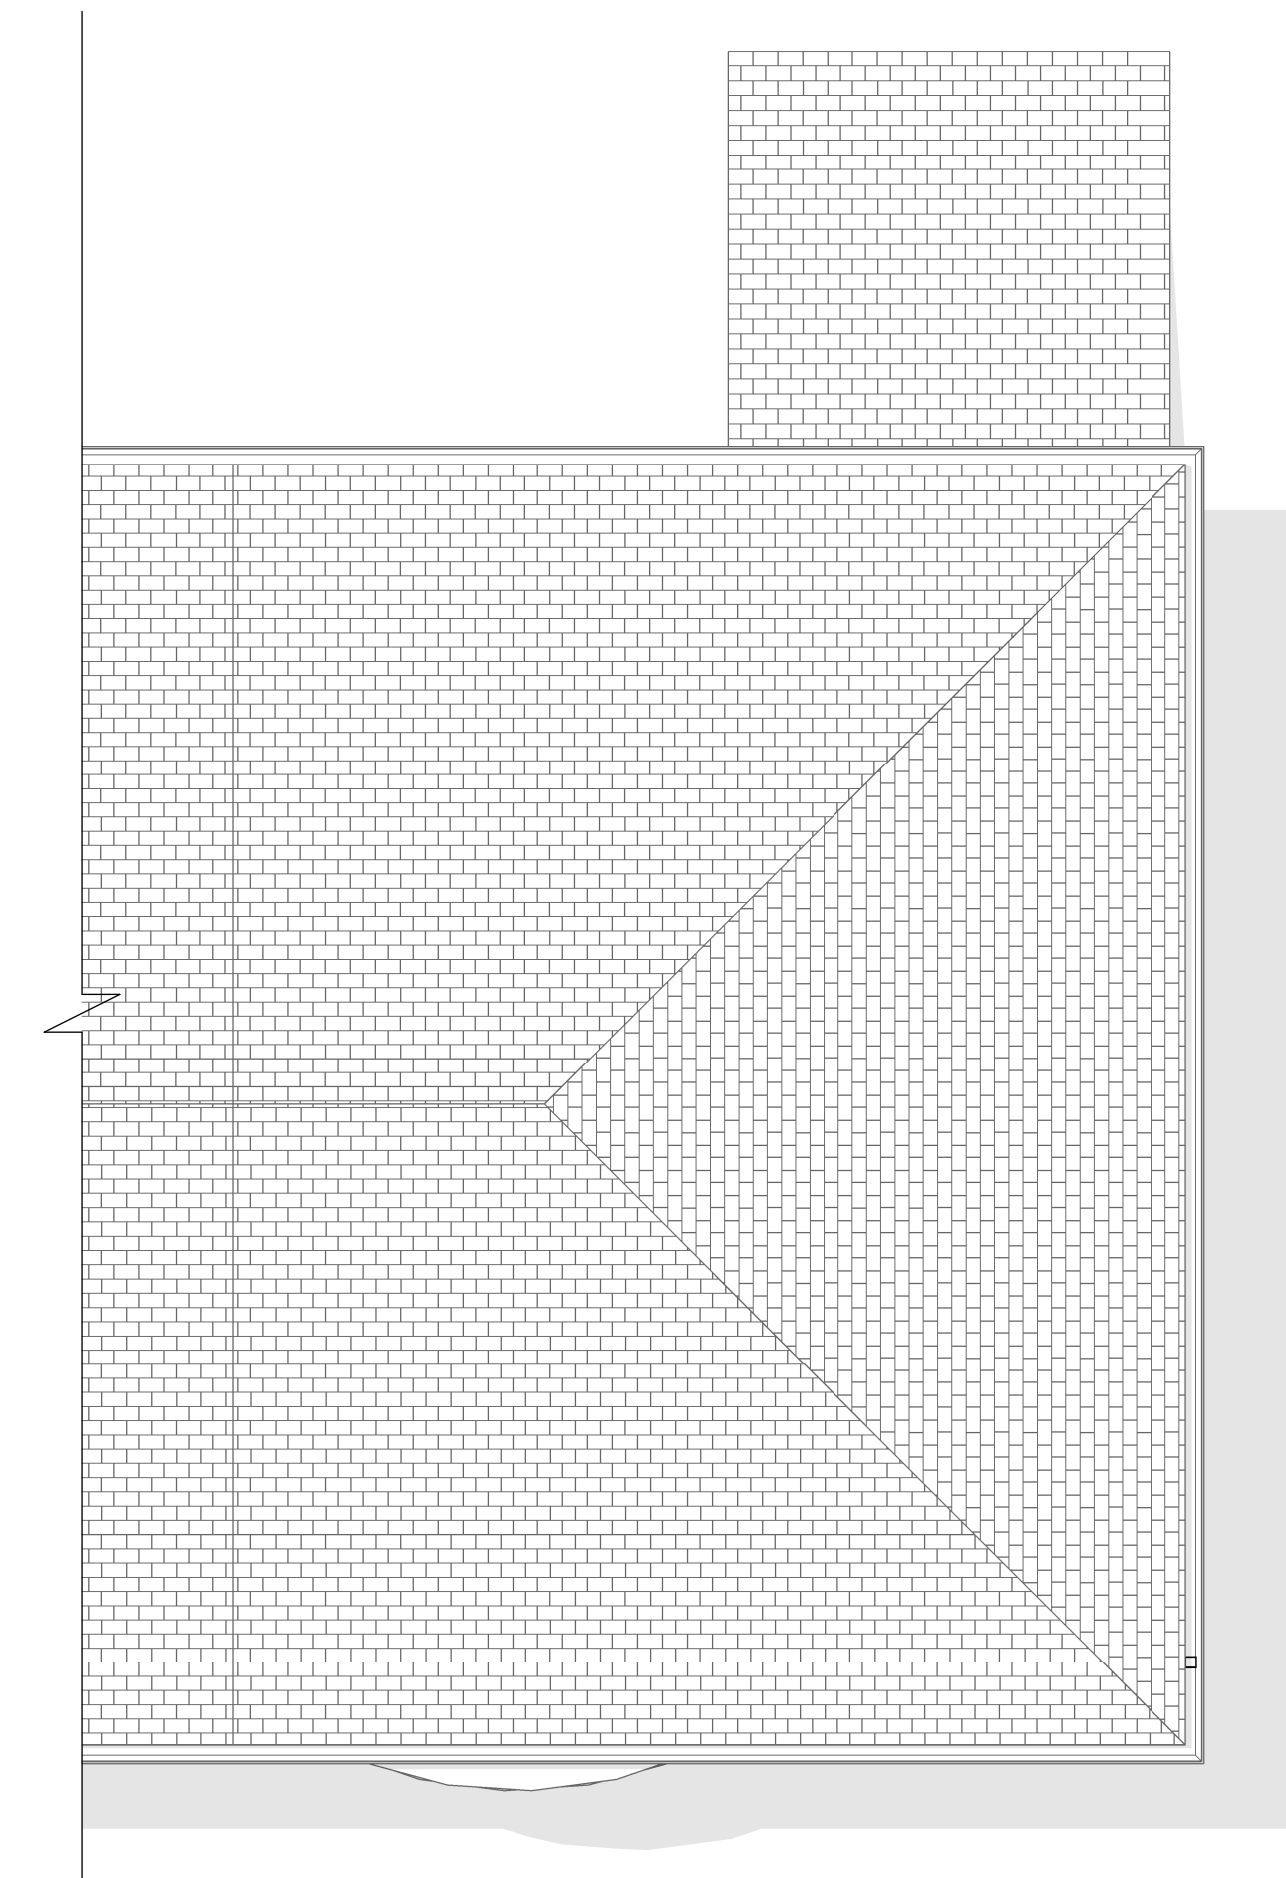


Existing Roof Plan  
1 : 50



Existing Rear Elevation  
1 : 50



Existing Front Elevation  
1 : 50

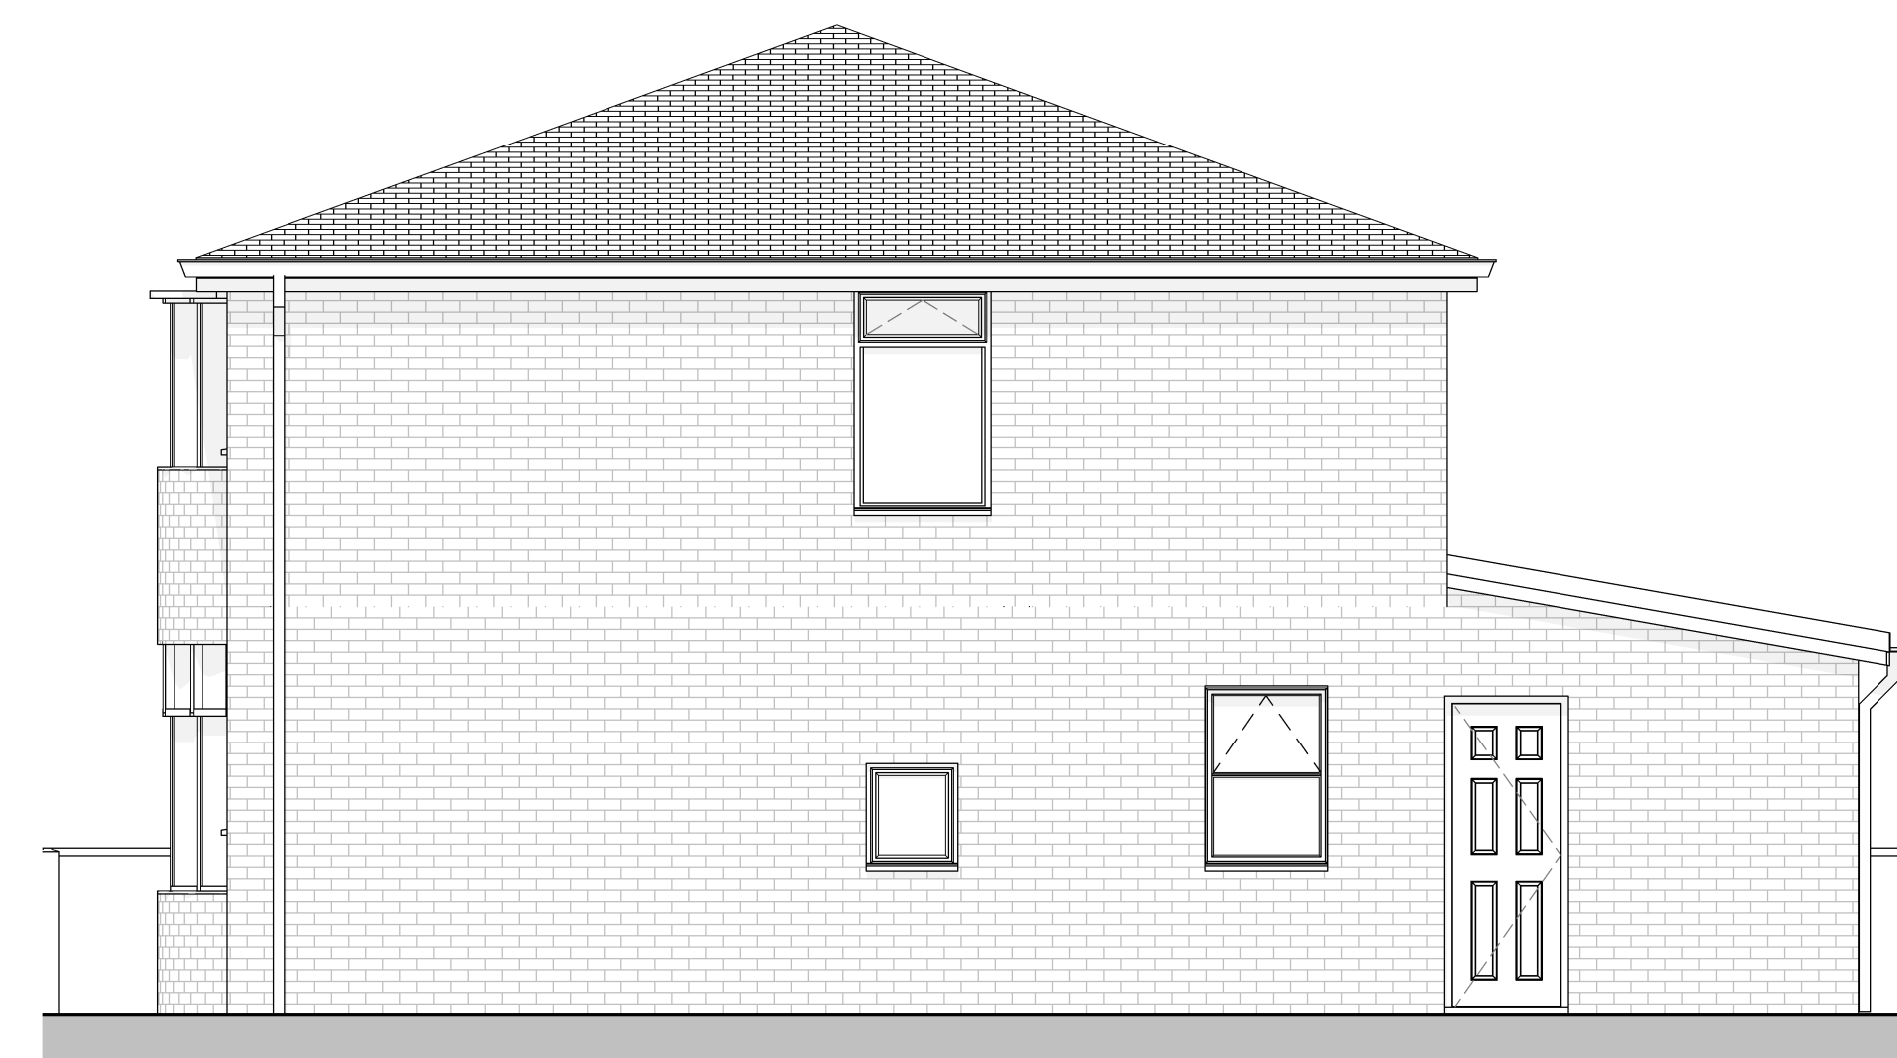

Existing Side Elevation  
1 : 50


## Notes

This drawing is copyright  
Do not scale from this drawing  
All dimensions to be checked on site by contractor  
Contractor to report any dimensional discrepancies, errors or  
omissions prior to commencing on site.  
All information shown is for illustrative/indicative purposes  
only.

[illegible]

LHA Studios

22 Parrs Wood Road  
Withington  
M204NJ  
T: 07709004601  
E: [leeanthonyhiggins@gmail.com](mailto:leeanthonyhiggins@gmail.com)  
[www.LHASTudios.com](http://www.LHASTudios.com)

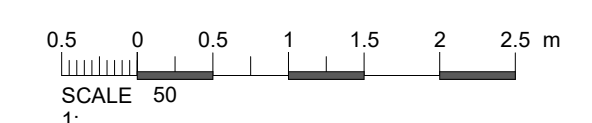

|                                 |  |                        |     |
|---------------------------------|--|------------------------|-----|
| Status                          |  |                        |     |
| Planning                        |  |                        |     |
| PROJECT TITLE                   |  |                        |     |
| Parrs Wood Road                 |  |                        |     |
| DRAWING TITLE                   |  |                        |     |
| Existing Plans and Elevations   |  |                        |     |
| CLIENT                          |  |                        |     |
| Mr L Higgins                    |  |                        |     |
| DRAWN BY<br>LH                  |  | CHECKED BY<br>LH       |     |
|                                 |  | DATE<br>05/06/24       |     |
| SCALE<br>1:50 @ A1 / 1:100 @ A3 |  | PROJECT NUMBER<br>0000 |     |
| DRAWING NUMBER                  |  |                        | REV |
| 0000-A-XP-G200-001              |  |                        | 00  |