


PARTY WALL

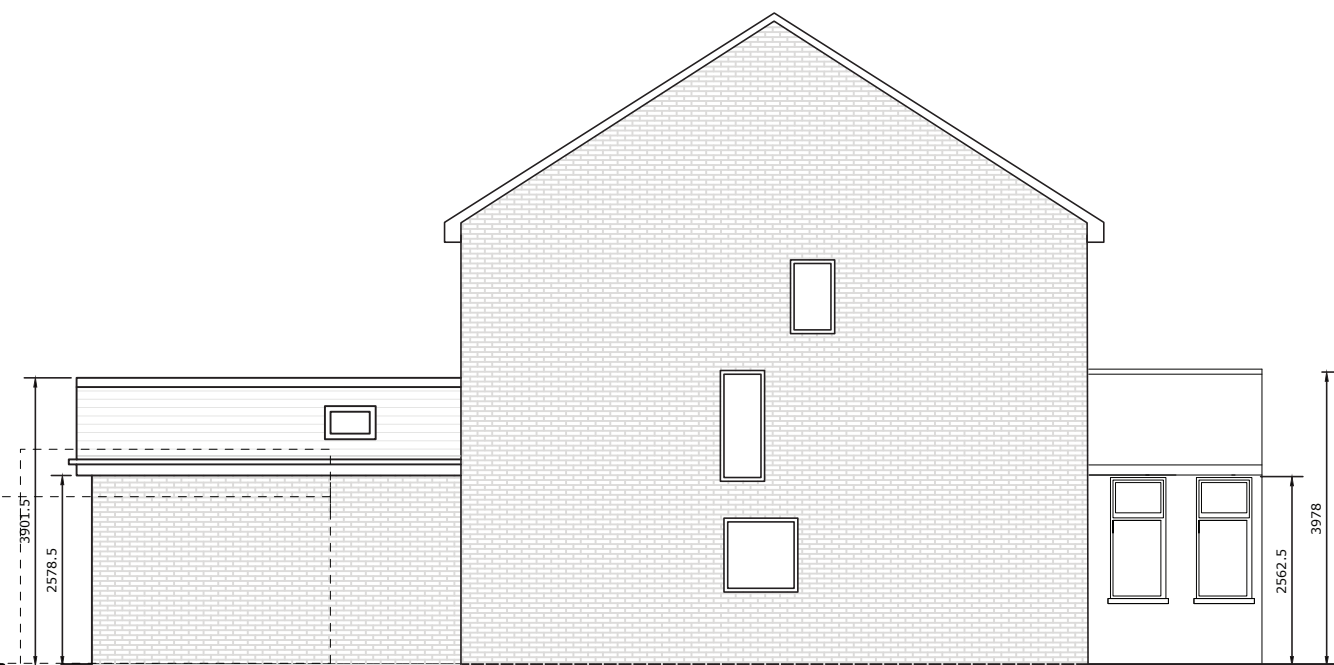

SIDE ELEVATION 1:100 SCALE



SOUTH ELEVATION 1:100 SCALE


PLANNING PERMISSION

SINGLE STOREY REAR
EXTENSION AND PORCH
TO FRONT

21 BULLER ROAD
MANCHESTER
M13 0PP

MOYNUL ISLAM

PPROPOSED ELEVATIONS
SCALE: 1:100 @ A3

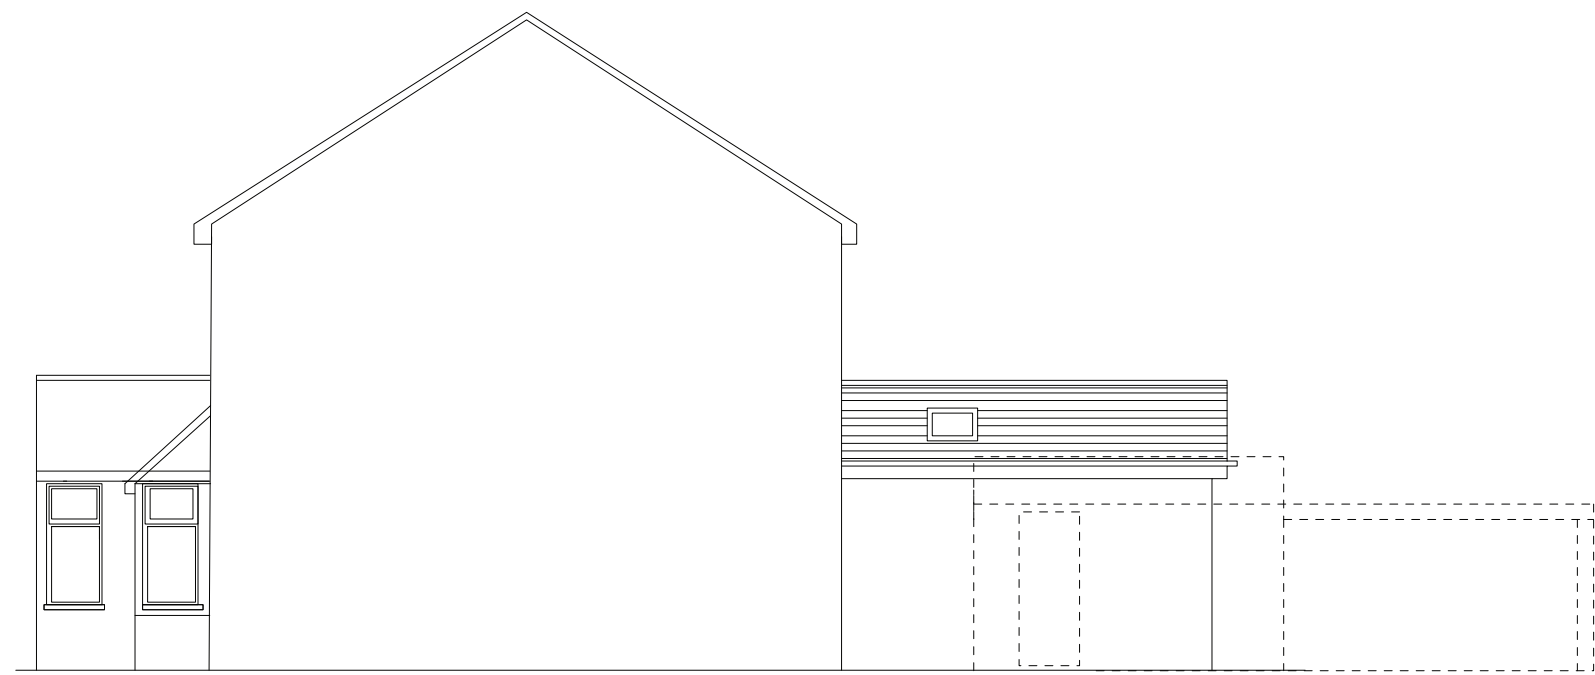

SIDE ELEVATION 1:100 SCALE



NORTH ELEVATION 1:100 SCALE