




Proposed - Site Plan
Scale: 1 : 200

- Legend:**
- 'A' Disabled Parking Bay (2 No.)
 - 'B' EV Charging Point
 - 'C' Parking Area
 - 'D' External Bike Store
 - 'E' Bin Collection/Drop Off
 - 'F' Pedestrian Access
 - 'G' Low Level Wall/Brick

Proposed - Refuse Plan
Scale: 1 : 100

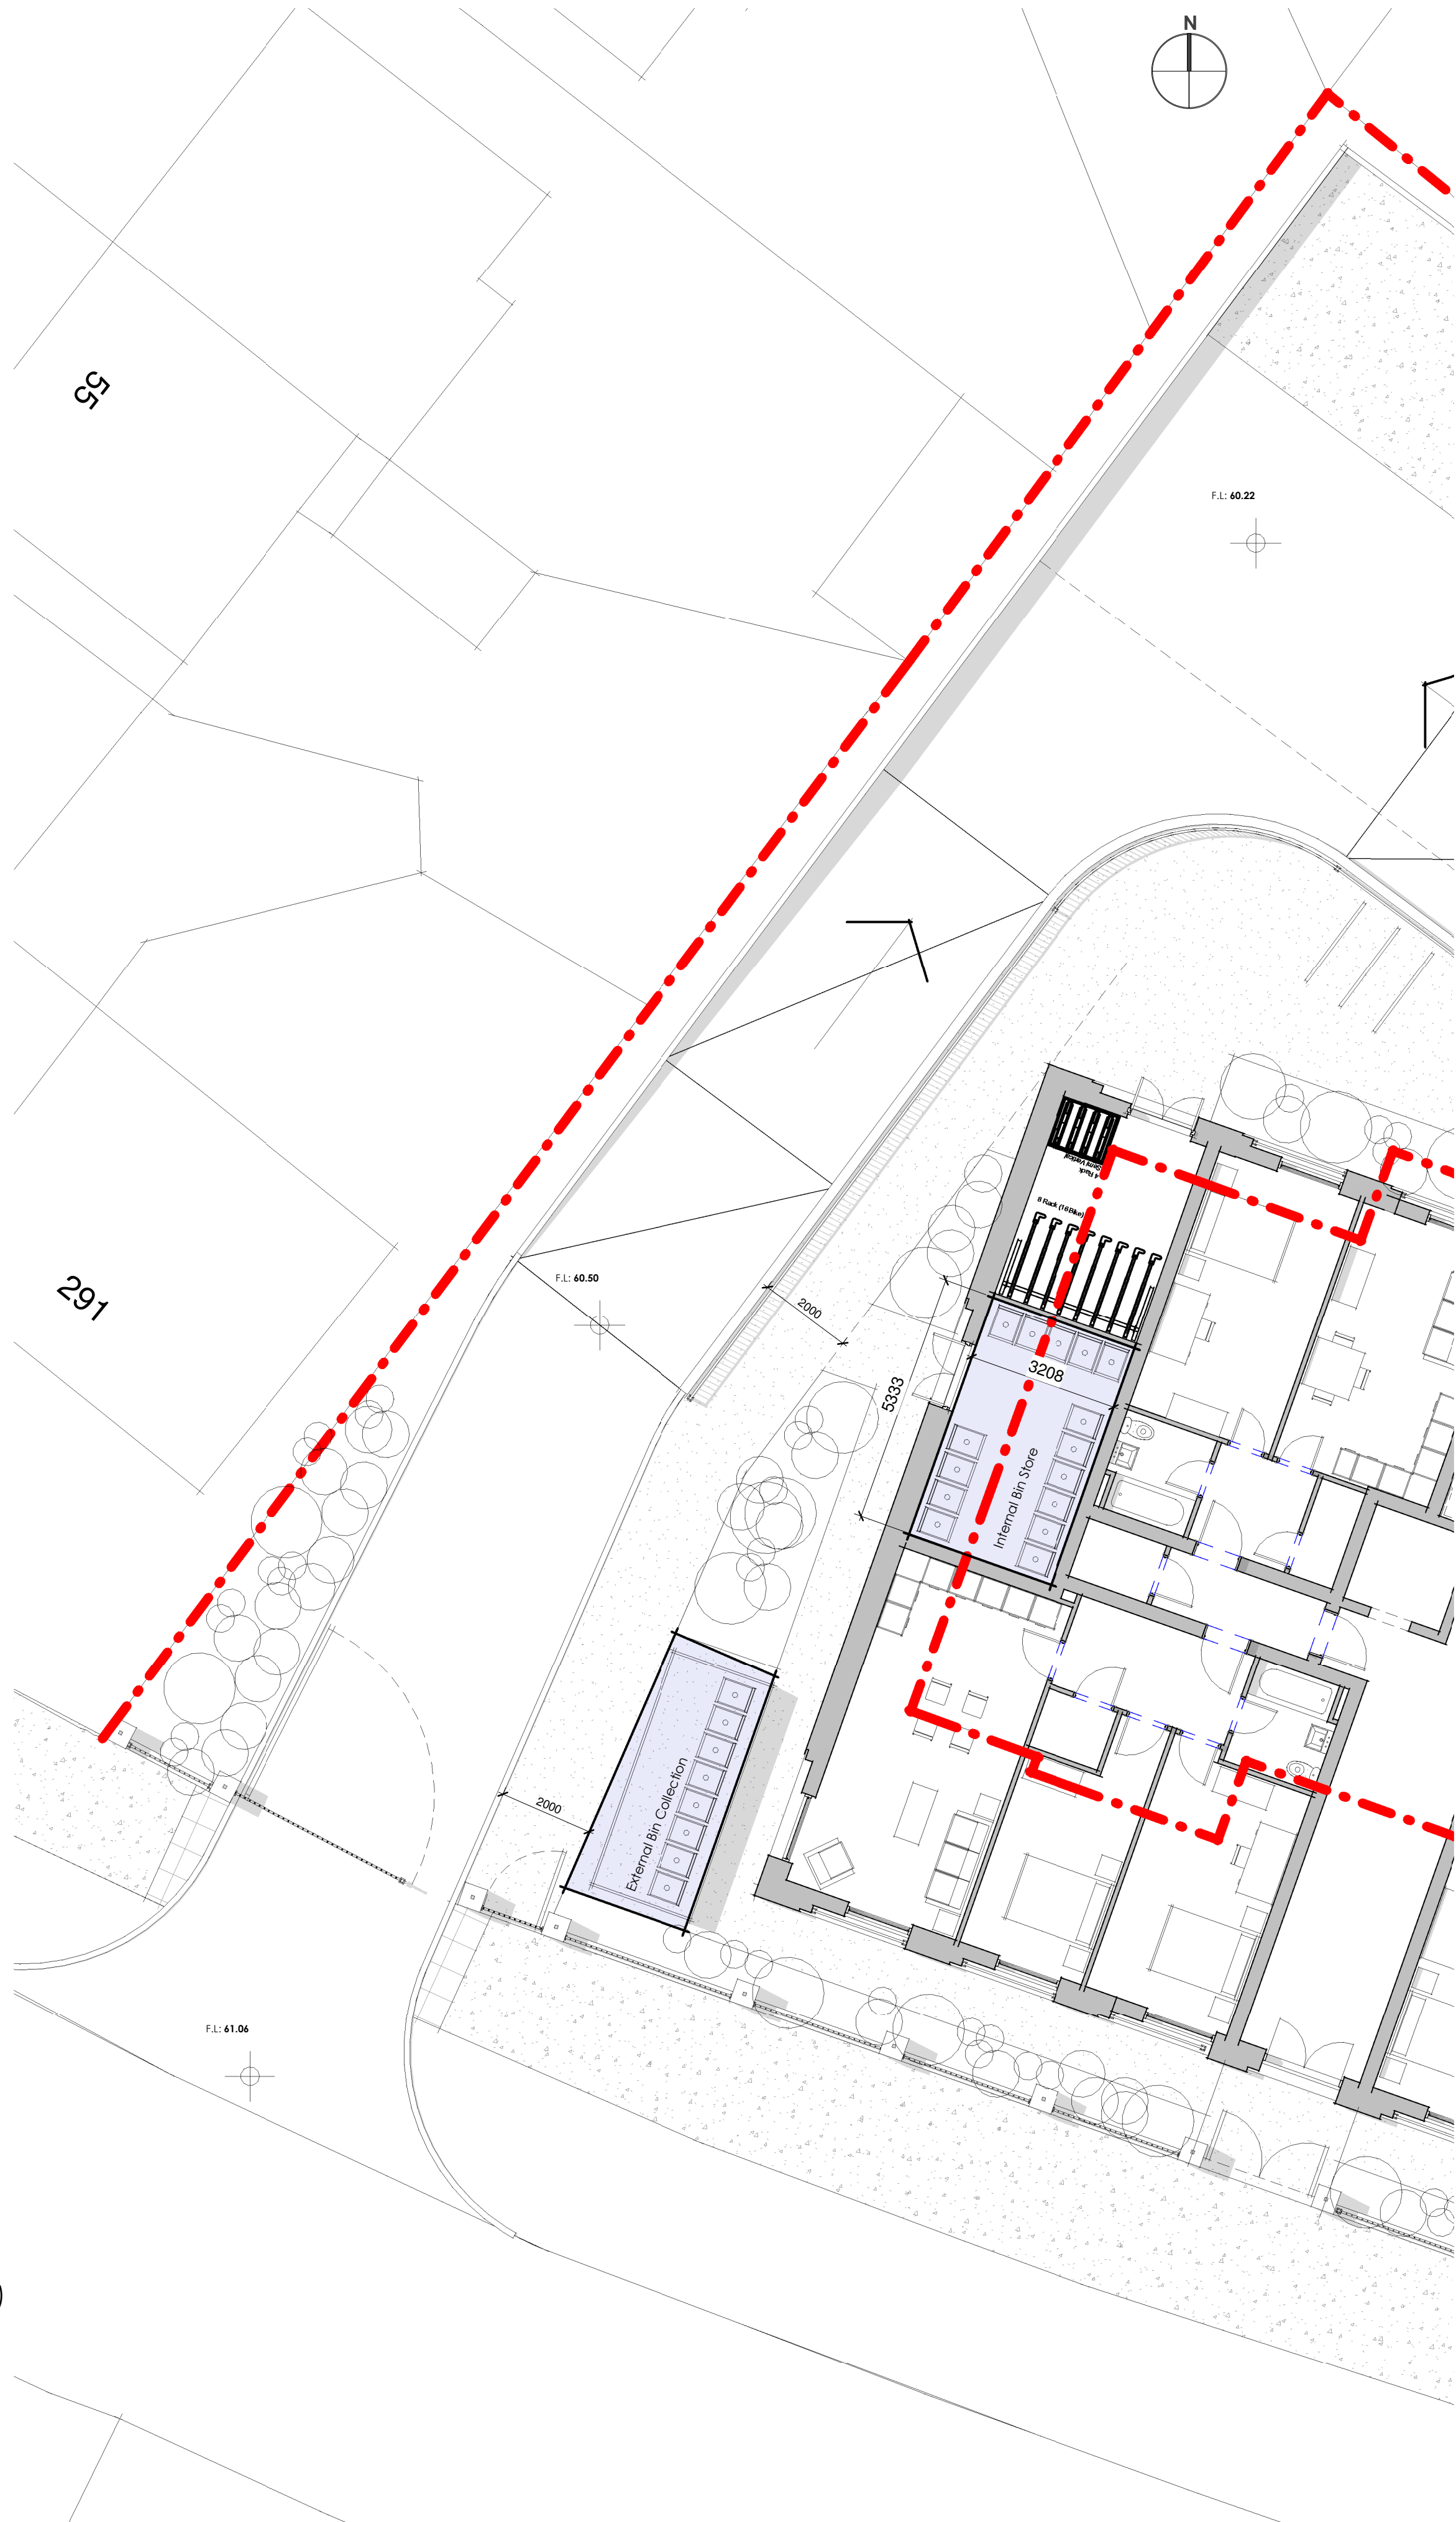

GENERAL NOTE:

- UNDER NO CIRCUMSTANCES SHOULD DIMENSIONS BE SCALED FROM THIS DRAWING IF IN DOUBT ASK.
- THE DRAWINGS ARE TO BE READ IN CONJUNCTION WITH ALL OTHER RELEVANT DRAWINGS/NOTIFICATION. ANY DISCREPANCIES, ERRORS OR OMISSIONS TO BE BROUGHT TO THE ATTENTION OF THE ARCHITECT.
- ALL DIMENSIONS ARE TO BE CHECKED PRIOR TO COMMENCEMENT.
- THIS DRAWING IS THE PROPERTY OF D2 ARCHITECTS AND MUST NOT BE COPIED OR REPRODUCED EITHER IN WHOLE OR IN PART WITHOUT WRITTEN PERMISSION.

Rev:	Description:	Date:
X	First Issue	18.11.22
A	Massing	18.11.22
B	Sketch Scheme	23.11.22
C	Add. Info	11.01.23
D	West Planting	15.01.23
E	Planning Comm.	07.05.23
F	Planning Info.	04.07.23
G	Client Amend	12.07.23
H	Planning Amend.	21.07.23
I	Planning Amend.	19.08.23
J	Consu. Comm	20.11.23
K	Planning Sub.	11.12.23
L	Planning Amend.	30.01.24
M	Planning Amend	05.02.24
N	Planning/High	06.02.24
O	Client Amend	11.03.24

Planning

Scheme Title:
Clever Clowns Nursery

Drawing Reference:
Proposed Site Plan

Scale @ A1: As indicated
Drawn by: RAL
Checked by: MOH

Project Number:	Drawing Number:	Revision:
6380	PL01	0

D2
ARCHITECTS

Soughton House
2 Nicholas Street Mews
Chester
Cheshire
CH1 2NS

T: 01244 820 984 / 01824 562012
E: admin@d2architects.co.uk
W: www.d2architects.co.uk