


- General Notes:
1. Do not scale drawings.
 2. All dimensions are in millimetres unless noted otherwise.
 3. All dimensions shall be verified on site before proceeding with the work.
 4. Contractor/builder to carry out their own survey work prior to quantification and construction.





Front Elevation
1 : 50

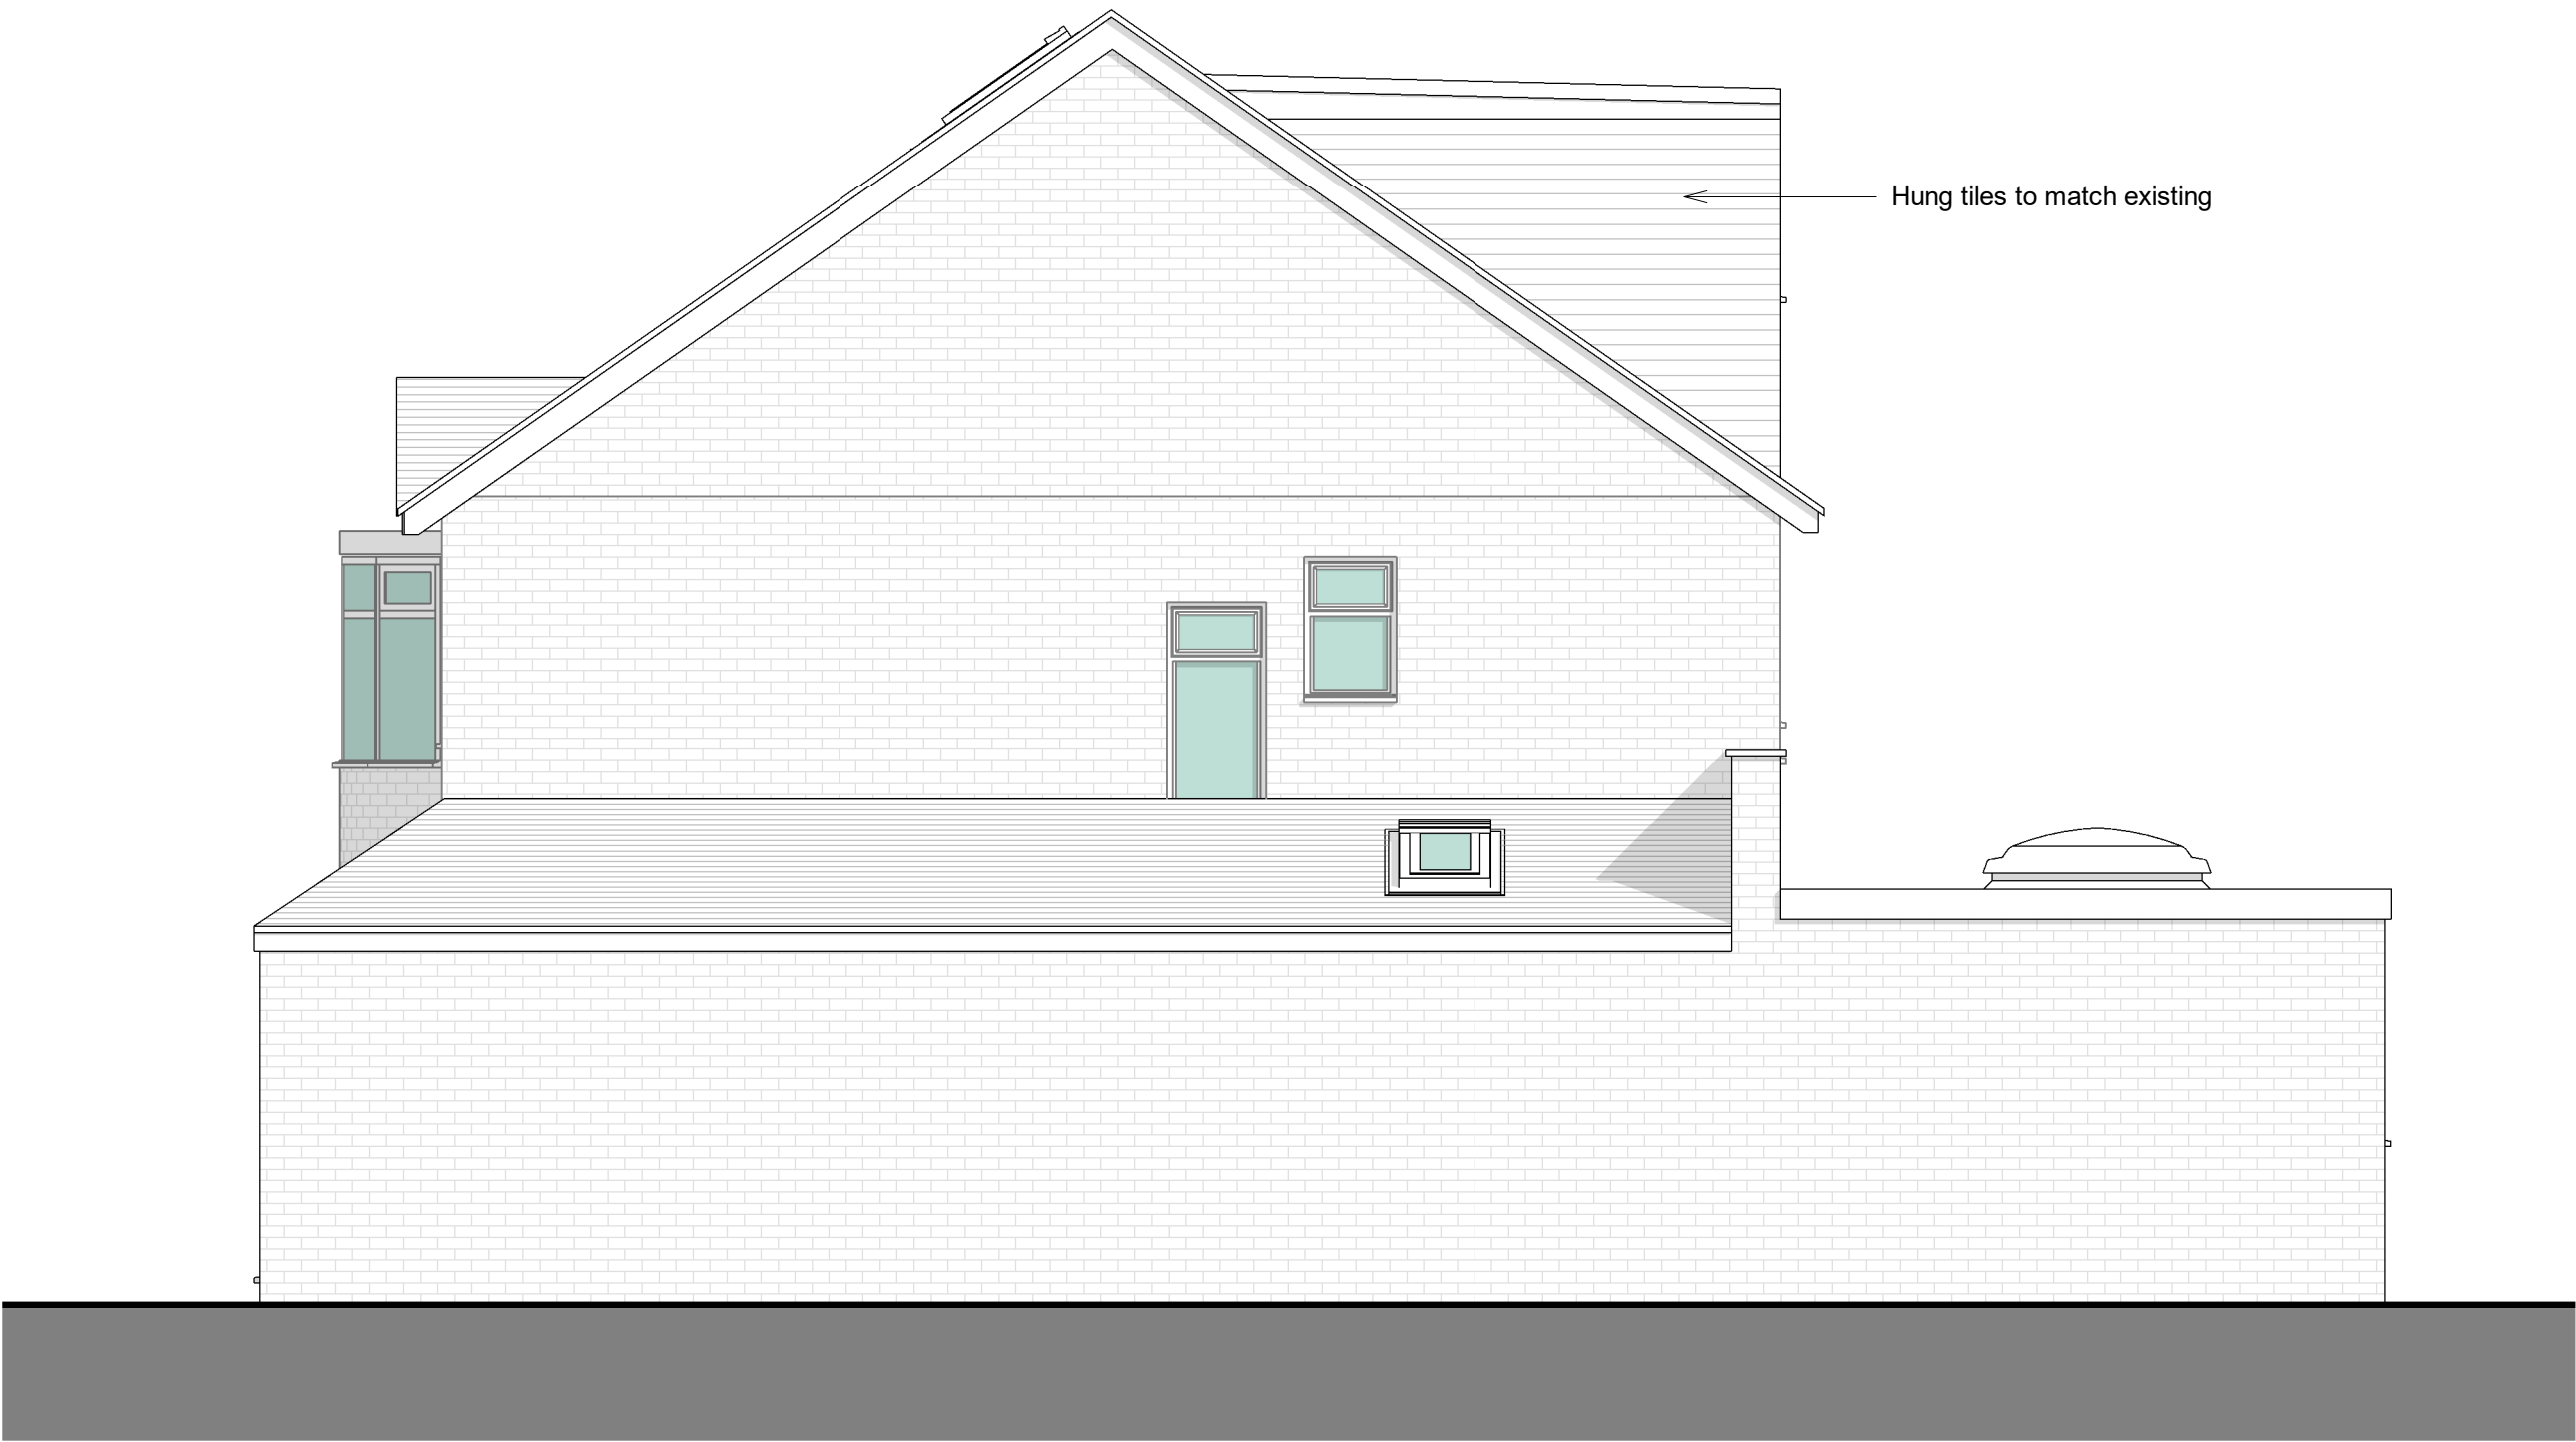

Side Elevation Towards NO.171
1 : 50



Rear Elevation
1 : 50

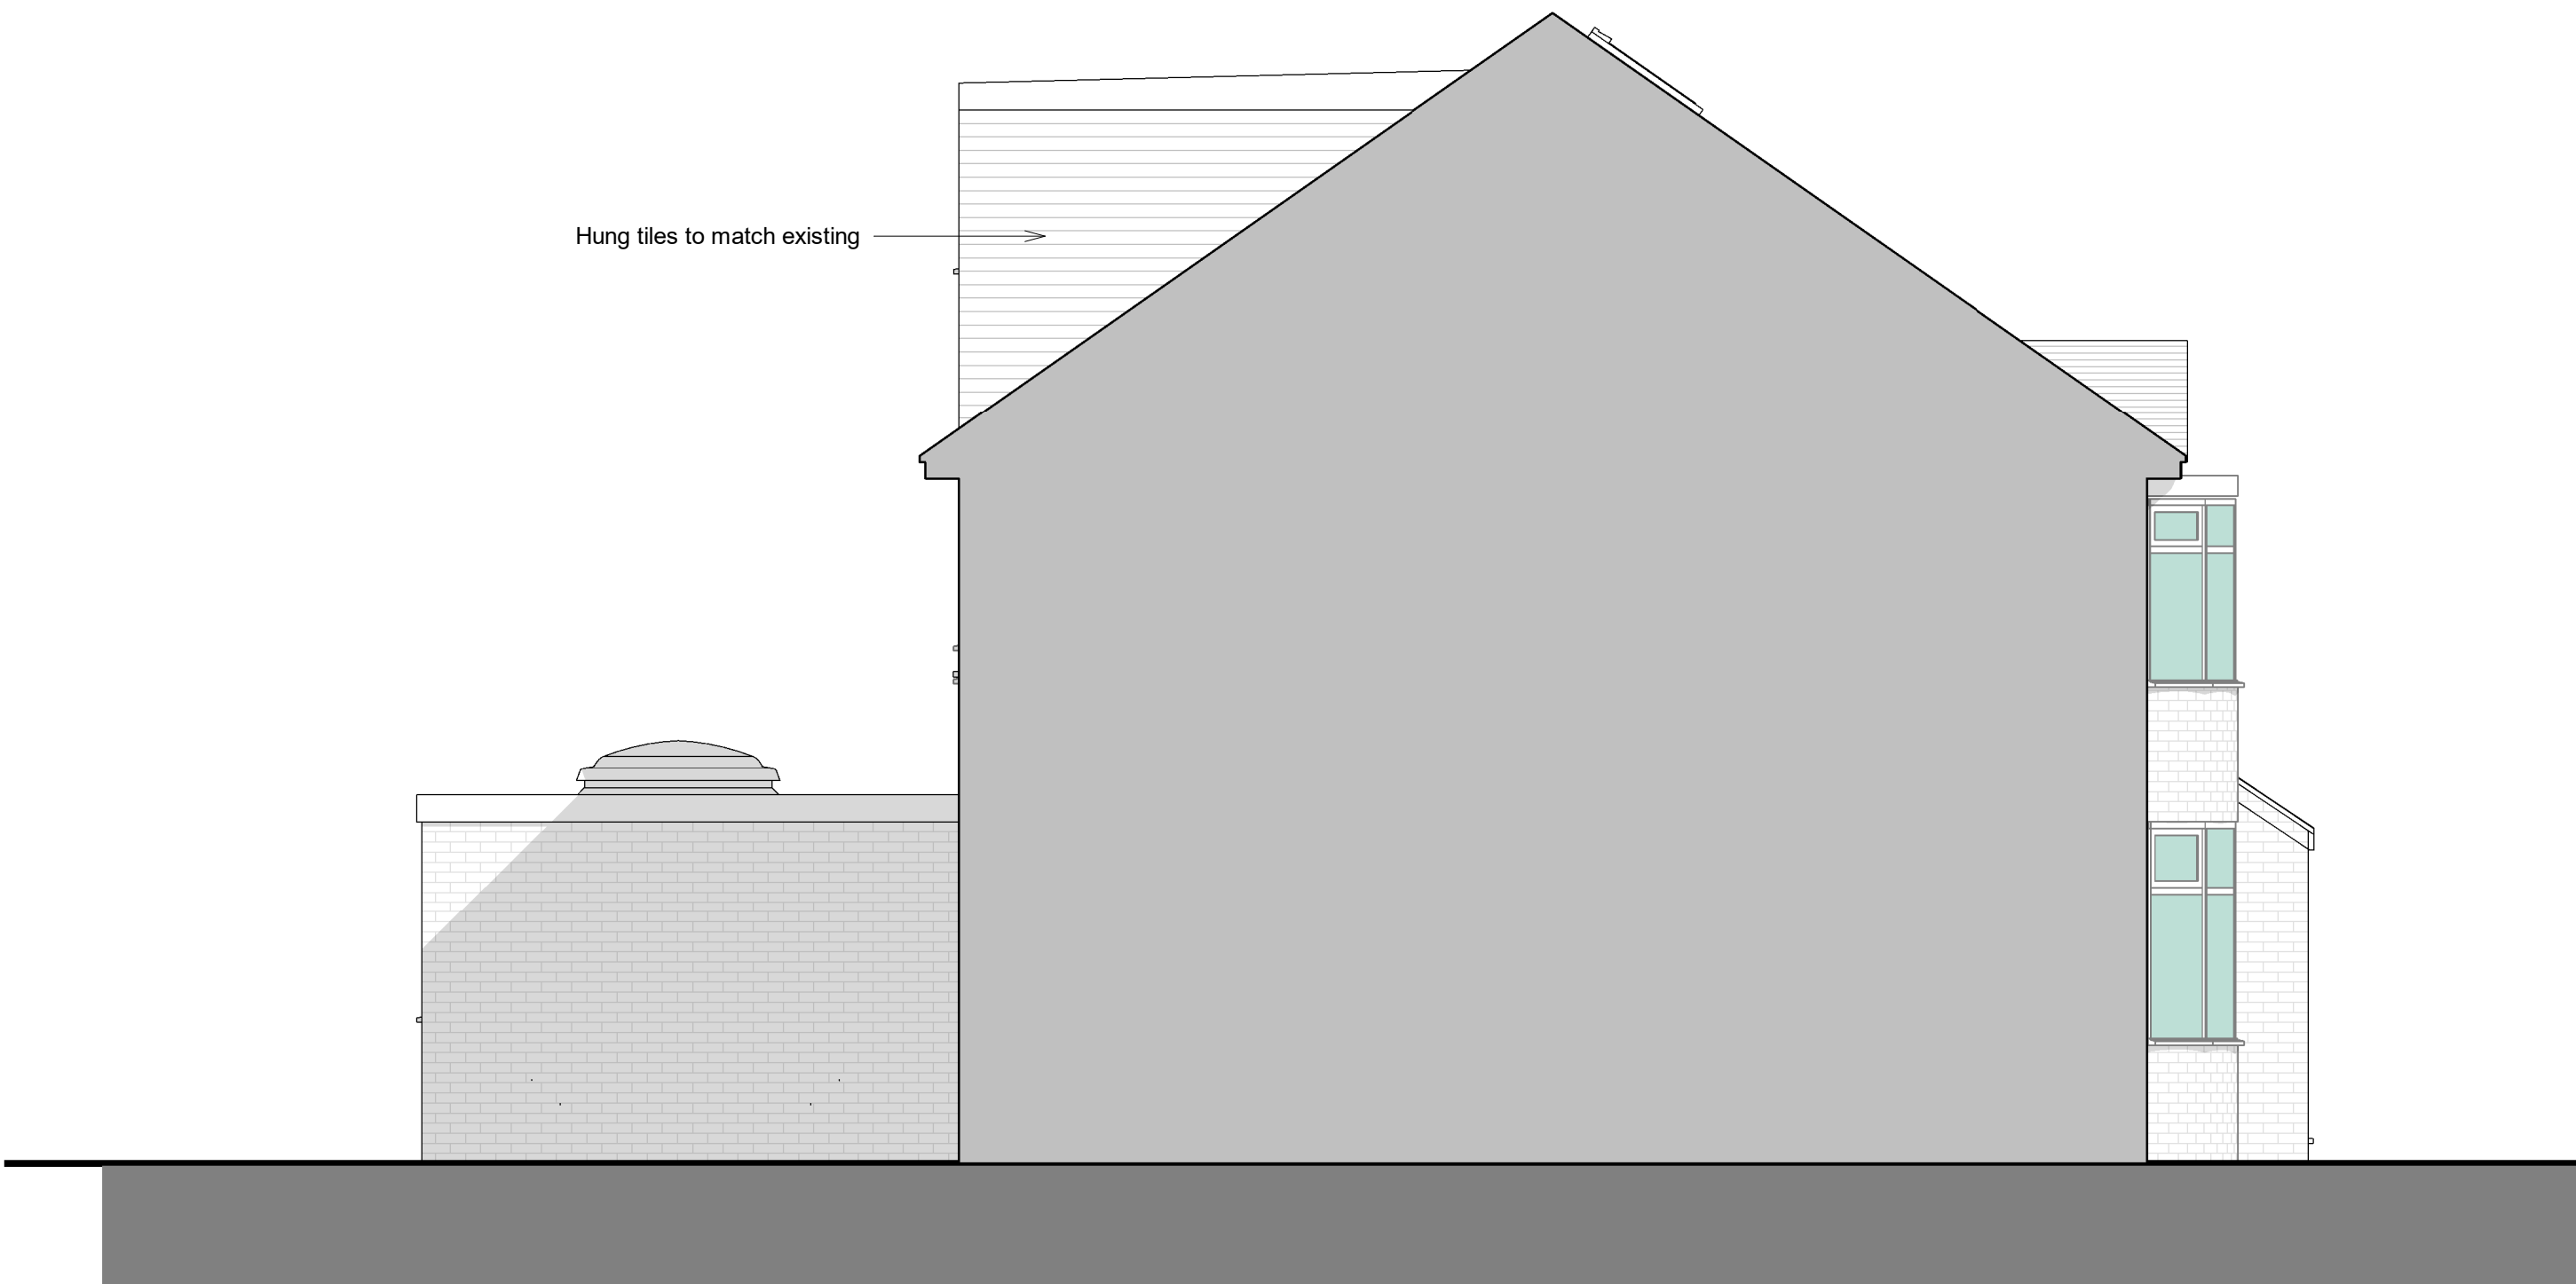 

Side Elevation Towards NO.167
1 : 50

Archi-TAG
www.Archi-TAG.co.uk

Title:
Proposed Elevations

Project:
169 Birchfilds Road
Manchester

Client:
Mr

Drawing No: A102	Date 01/11/24	Scale 1 : 50@A1
---------------------	------------------	--------------------