



Dimensioning

Figured dimensions only to be taken from these designs and drawings. Work to annotated dimensions only. All dimensions to be checked on site. Architectural designers to be informed immediately of any discrepancies before work proceeds. Drawings are to be read in conjunction with relevant specifications, structural engineers and service engineers' drawings.

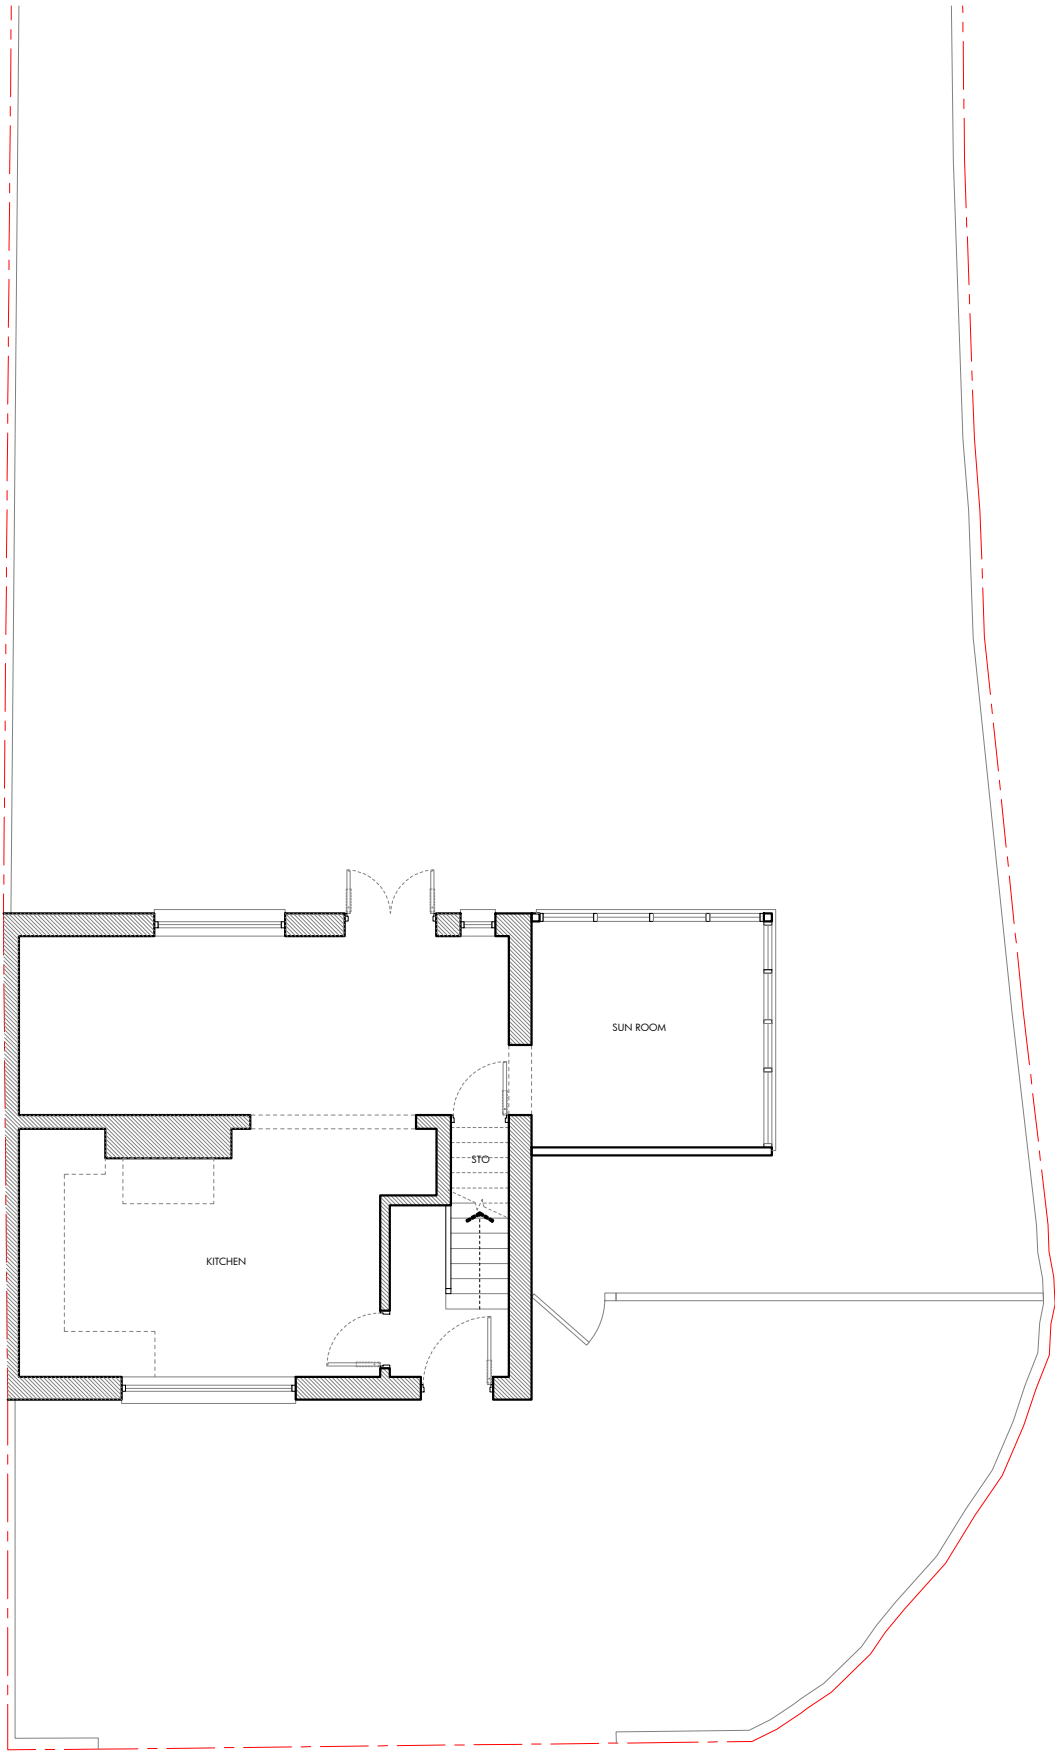

EXISTING GROUND FLOOR PLAN
1:100 @ A3

0m 1m 3m 5m

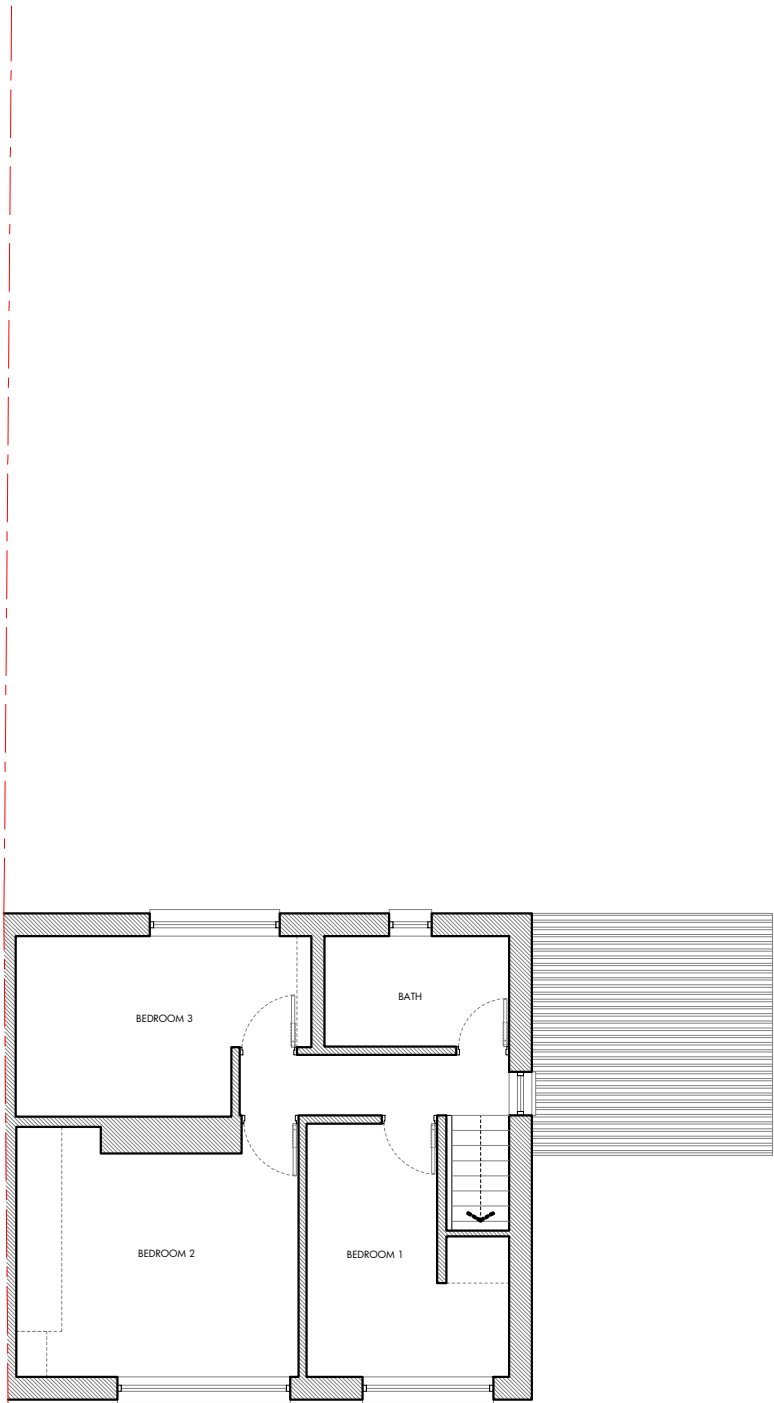

EXISTING FIRST FLOOR PLAN
1:100 @ A3

Rev	Date	Description
-	13/05/24	Issued to client for comments


S A L E M
ARCHITECTS
Architecture | Masterplanning | Graphics

CLIENT:	Homeowner
PROJECT:	2 Heathbank Road Manchester M9 0NA
TITLE:	Existing Plans
SCALE:	1:100 @ A3
DRAWING NO.	Sheet 2
REV:	
DATE:	May 2024