


Type 05 (Combining Type01 and 02 into one dwelling)




As Proposed Front (North Elevation)
Scale 1:100 @ A3




As Proposed Rear (South Elevation)
Scale 1:100 @ A3

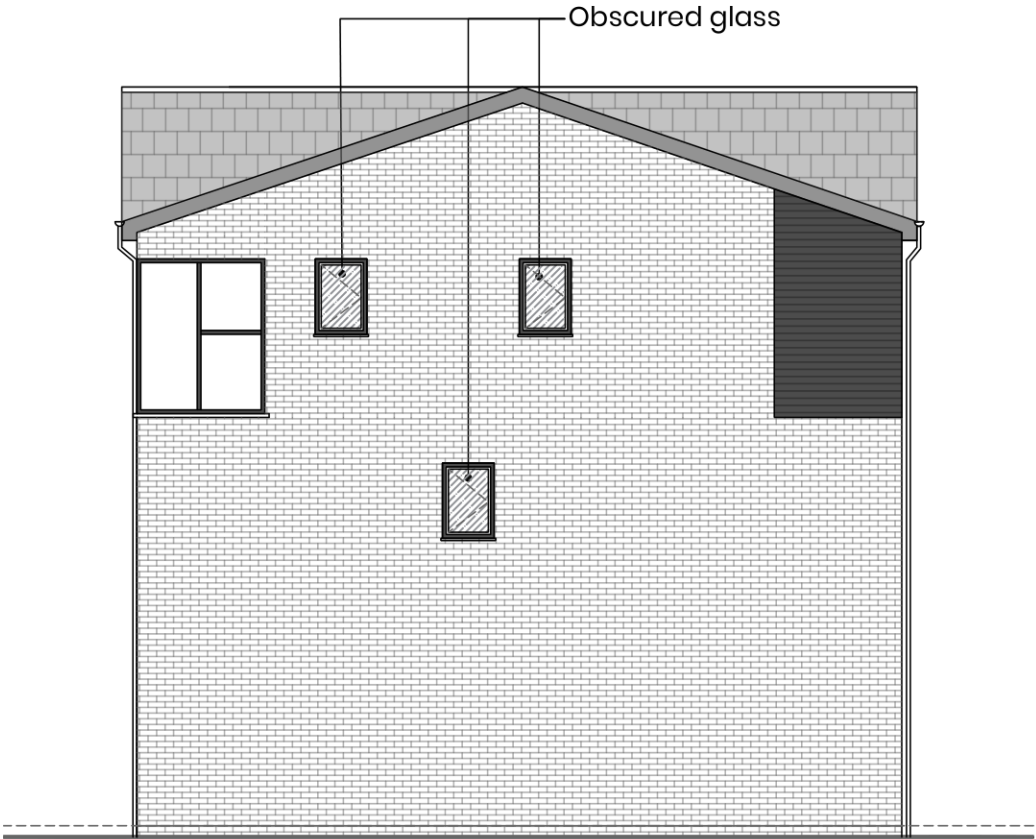

As Proposed Side (East Elevation)
Scale 1:100 @ A3

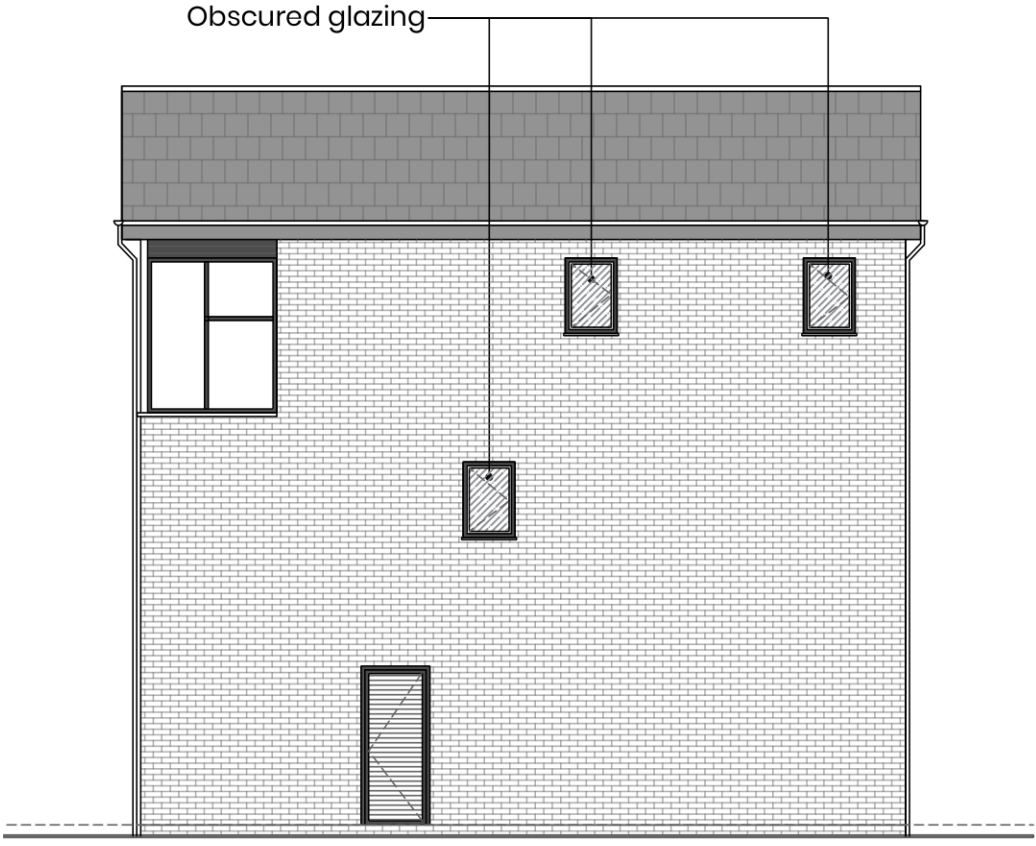

As Proposed Side (West Elevation)
Scale 1:100 @ A3

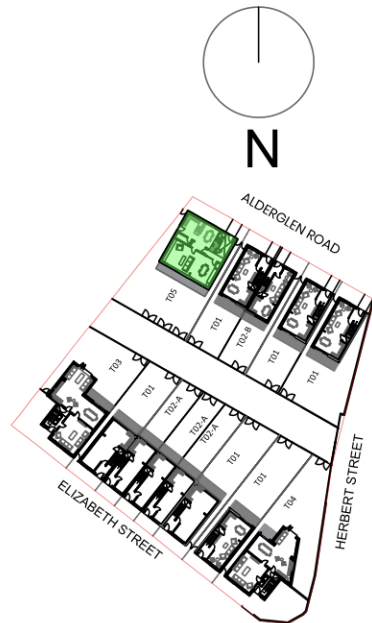

General Notes:

All site dimensions shall be verified by the Contractor on site prior to commencing any works.

Do not scale from this drawing.

Design intent drawing only. Construction to comply with latest building regulation requirements.

All statutory approvals must be sought prior to development.

This drawing is the property of "Studio Tashkeel Architecture Ltd." and copyright is reserved by them.

The drawing is not to be copied or disclosed by or to any unauthorised persons without the prior written consent of Studio Tashkeel Architecture Ltd.

-	First Issue	19/3/24	MS	MK
Rev	Description	Date	Dr by	App by

STUDIO TASHKEEL ARCHITECTURE LTD.
1-3 Ashton Lane,
Sole M33 6WT
United Kingdom
T +44(0)1615465395
E info@studiotashkeel.com
www.studiotashkeel.com

client name Ace Properties Cheetham Hill Ltd.	
project Herbert Street	
drawing GA_As Proposed Type 05 Elevations	
project number 1907110	scale 1/100 @ A3
drawing number PL_023	rev -
issue status Planning	
This drawing is to be read in conjunction with all related drawings. All dimensions must be checked and verified on site before commencing any work or producing shop drawings. The originator should be notified immediately of any discrepancy. This drawing is copyright and remains the property of Studio Tashkeel Architecture Ltd.	