


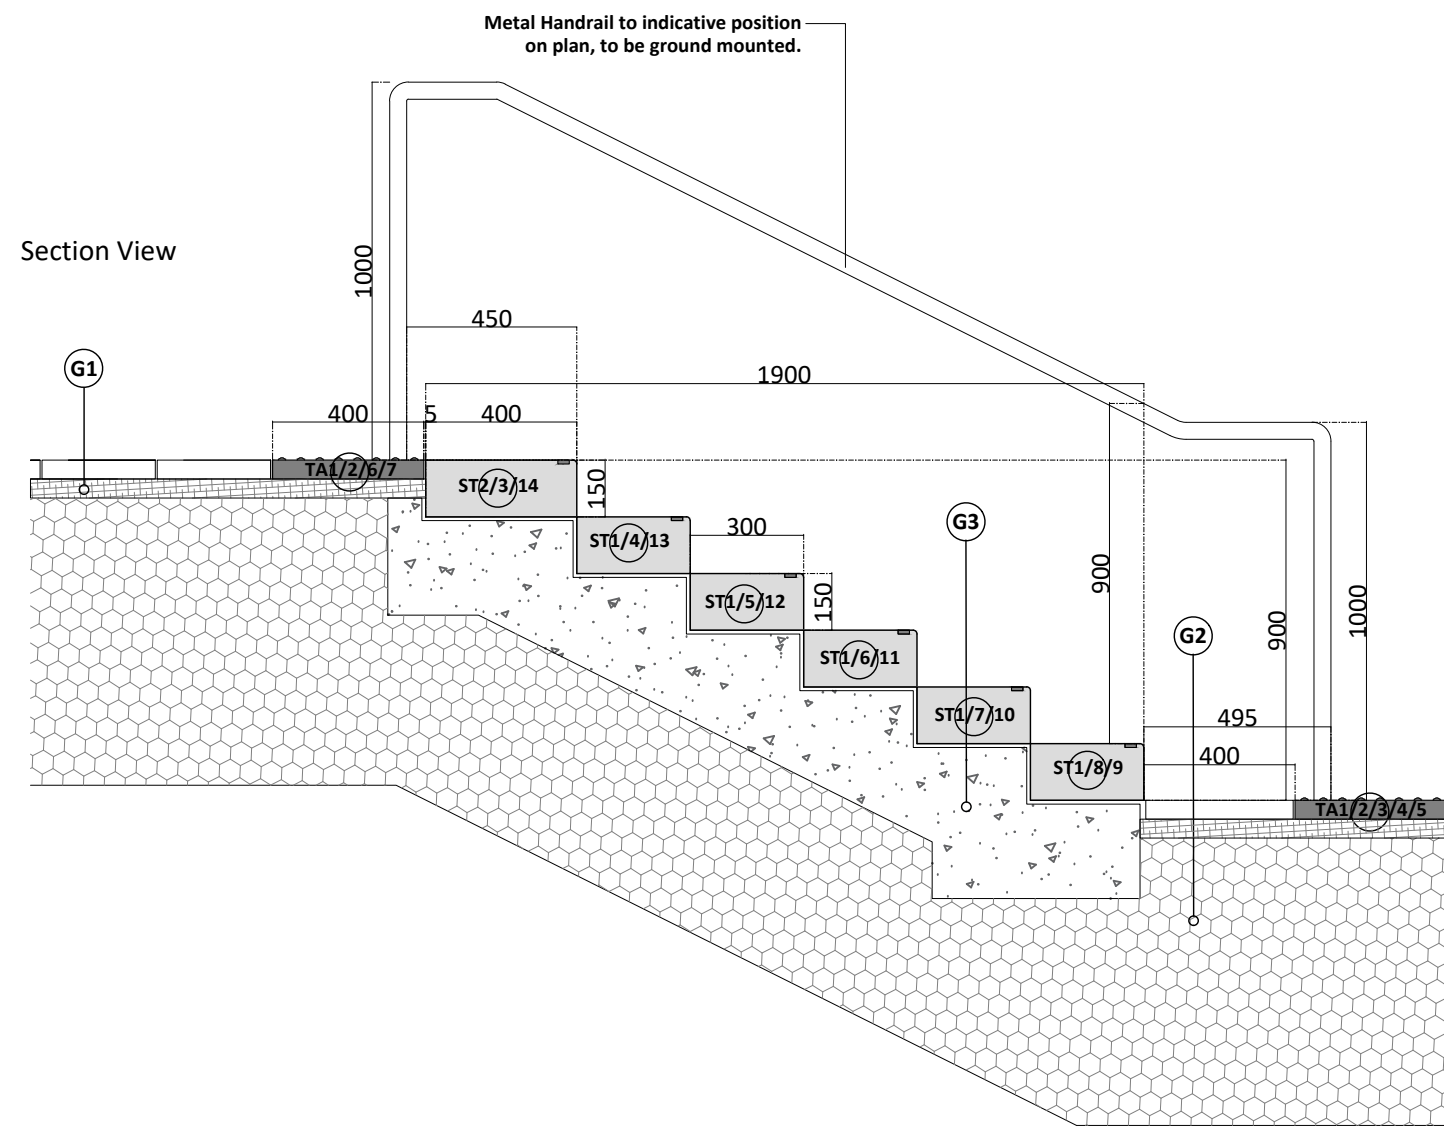

SPECIFICATION

Step Type:
ST1 - Cinza Montemuro Granite Solid Step straight unit, L897 x W300 x D150mm, Flamed Finish, with contrasting nose, as supplied by Hardscape or similar approved
ST2 - Cinza Montemuro Granite Solid Step straight unit, L897 x W400 x D150mm, Flamed Finish, with contrasting nose, as supplied by Hardscape or similar approved
ST3-14 - Cinza Montemuro Granite Solid Step curved unit, shape and dimension refer to details, Flamed Finish, with contrasting nose, as supplied by Hardscape or similar approved, end pieces to be cut on site.

Tactile Paving:
TA1 - Cinza Montemuro Granite Tactile Paving unit, L365 x W400 x D50mm, Flamed Finish, as supplied by Hardscape or similar approved.
TA2 - Cinza Montemuro Granite Tactile Paving end unit, L365 x W400 x D50mm, Flamed Finish, as supplied by Hardscape or similar approved.
TA3/4/5 - Cinza Montemuro Granite Tactile Paving curved unit, shape and dimensions refer to detail drawing, Flamed Finish, as supplied by Hardscape or similar approved.
TA5/7 - Cinza Montemuro Granite Tactile Paving bespoke end unit, shape and dimensions refer to detail drawing, Flamed Finish, as supplied by Hardscape or similar approved.


Finishes/ Accessories:
A1 - Contrasting nose to the step units in Hardscape Black Granite.
A2 - 10mm pencil edge

Ground Formation and Fill Materials:
G1 - Mortar Bed to engineers details
G2 - Build up above slab to engineers details
G3 - Concrete foundation to engineers details


NOTE: ALL WATERPROOFING/ INSULATION/ VOID FORMERS AND GROUND BUILD UP TO BE DESIGNED BY WATERPROOFING SPECIALIST IN CONSULTATION WITH THE ARCHITECT AND ENGINEERS

TACTILE UNIT DETAILS SCALE - 1:20


TA1
Plan View

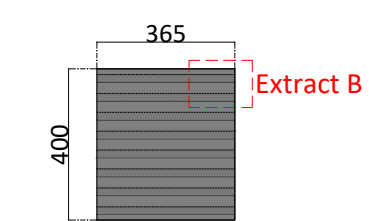


Front Elevation

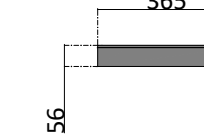


Side Elevation

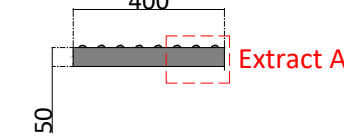


TA2
Plan View

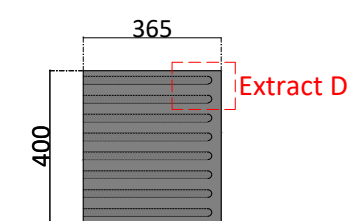


Front Elevation

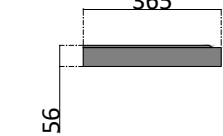


Side Elevation

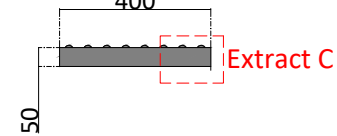


TA3
Plan View

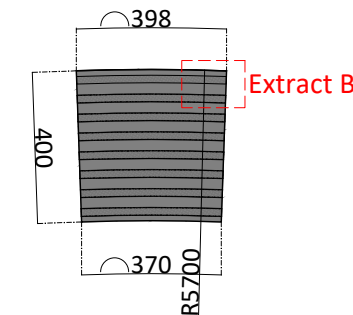


Front Elevation

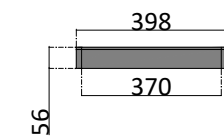


Side Elevation

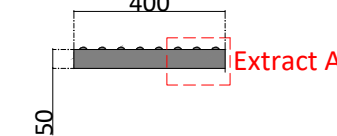


TA4
Plan View

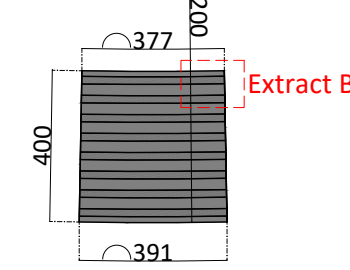


Front Elevation

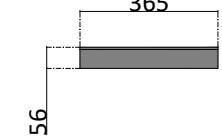


Side Elevation

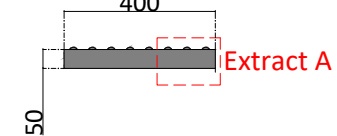


TA5
Plan View

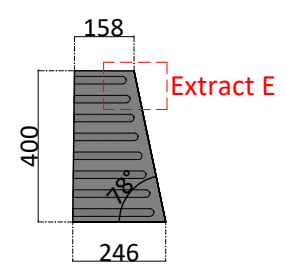


Front Elevation

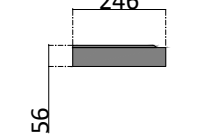


Side Elevation

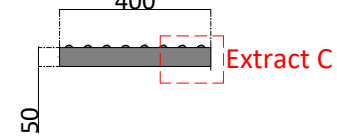


TA6
Plan View

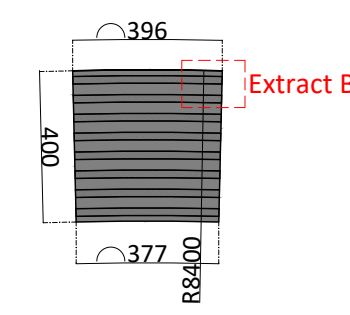


Front Elevation

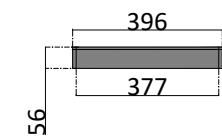


Side Elevation

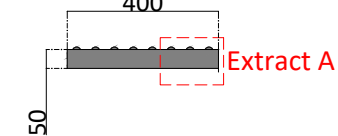


TA7
Plan View

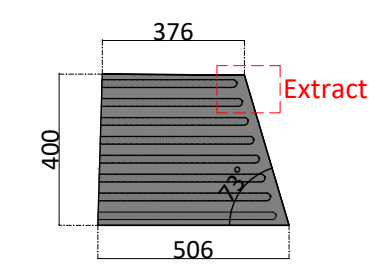


Front Elevation

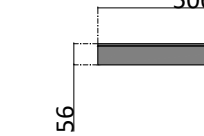


Side Elevation

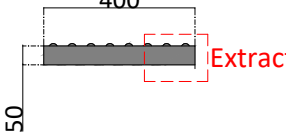


Extract A

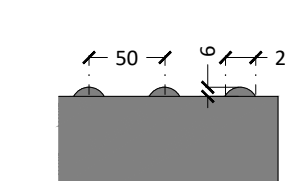


Extract B

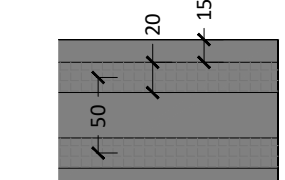


Extract C

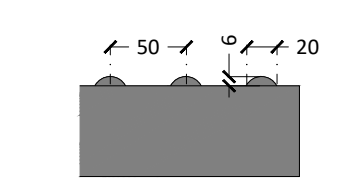

Extract D

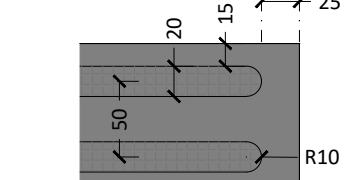


Extract E

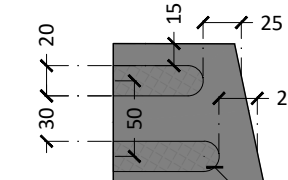


STEP DETAILS SCALE - 1:20


ST1
Plan View

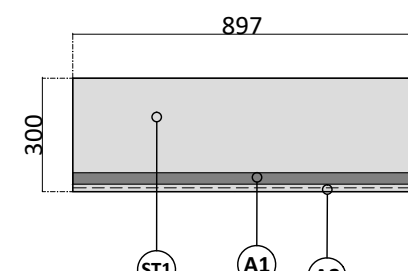


Front Elevation

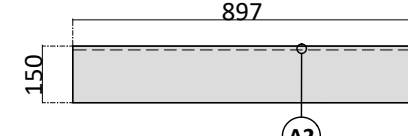


Side Elevation

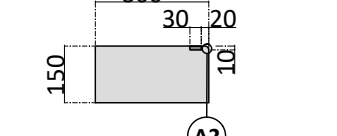


ST2
Plan View

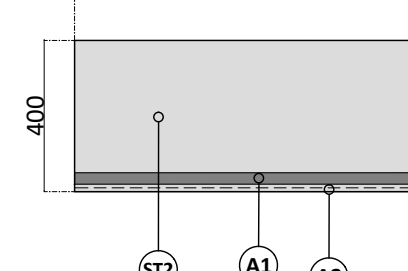


Front Elevation

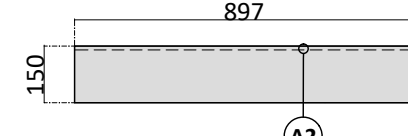


Side Elevation

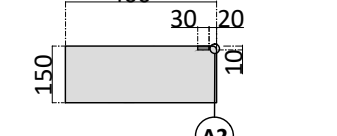


ST3
Plan View

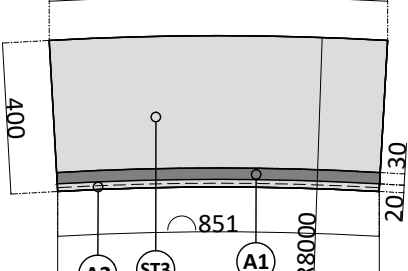


Front Elevation

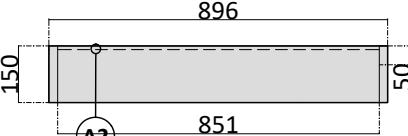


Side Elevation

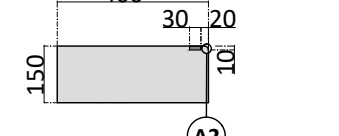


ST4
Plan View

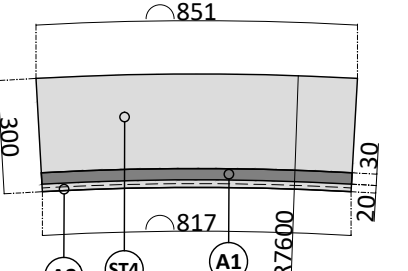


Front Elevation

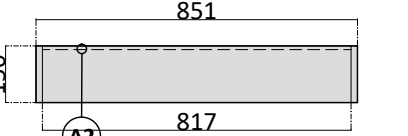


Side Elevation

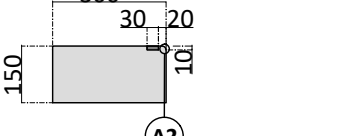


ST5
Plan View

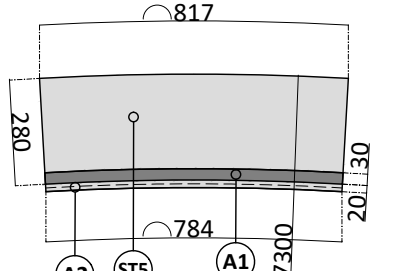


Front Elevation

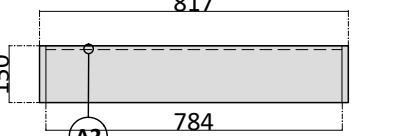


Side Elevation

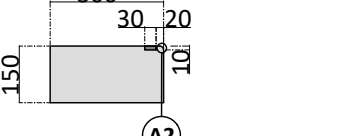


ST6
Plan View

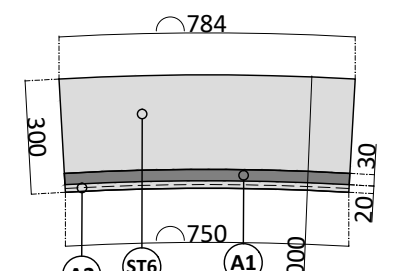


Front Elevation

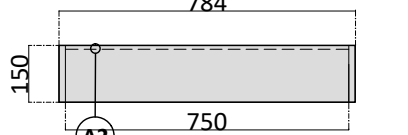


Side Elevation

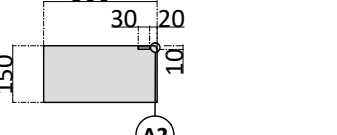


ST7
Plan View

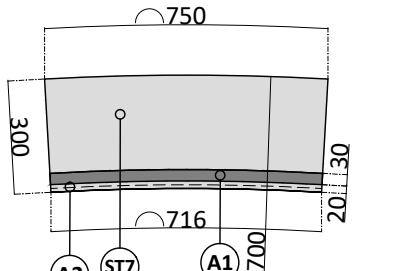


Front Elevation

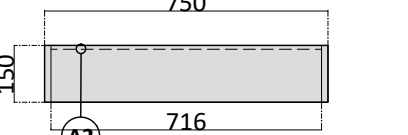


Side Elevation

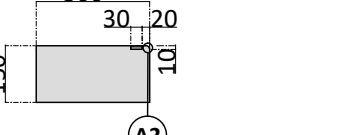


ST8
Plan View

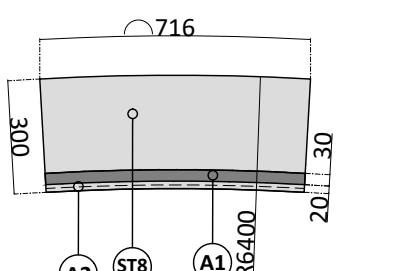


Front Elevation

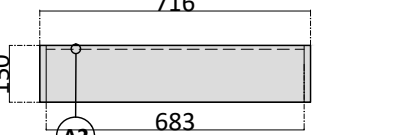


Side Elevation

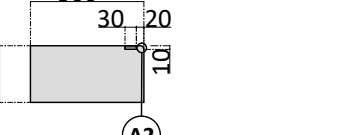


ST9
Plan View

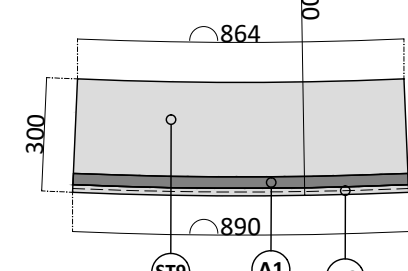


Front Elevation

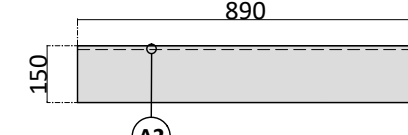


Side Elevation

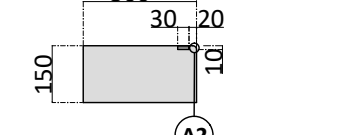


ST10
Plan View

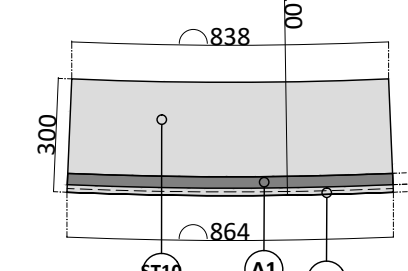

Front Elevation

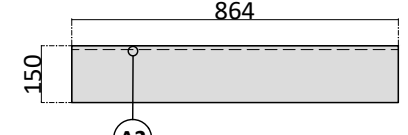


Side Elevation

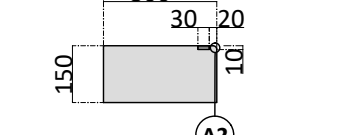


ST11' to be cut on site


ST11
Plan View

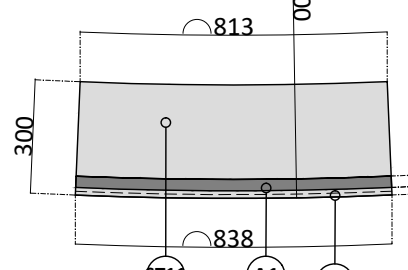


Front Elevation

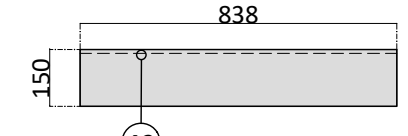


Side Elevation

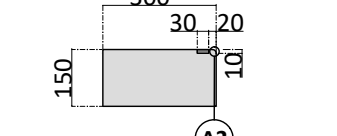


ST12
Plan View

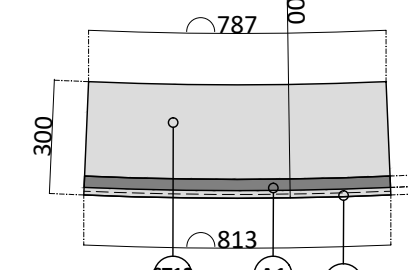


Front Elevation

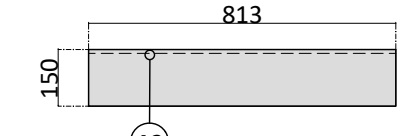


Side Elevation

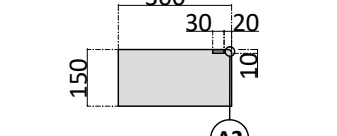


ST13
Plan View

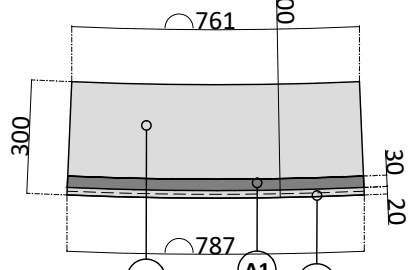


Front Elevation

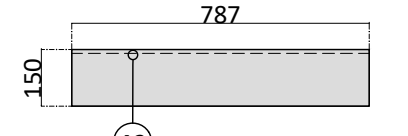


Side Elevation

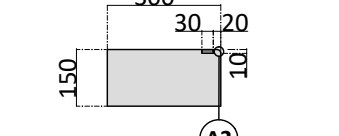


ST14
Plan View

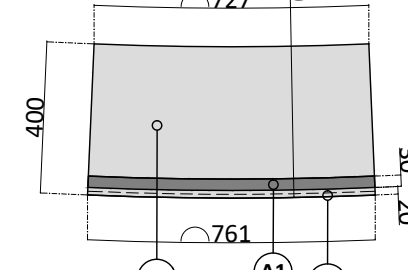

Front Elevation

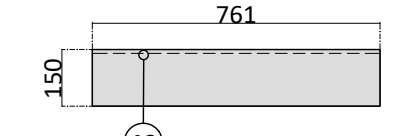

Side Elevation

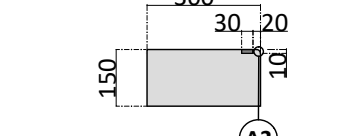

ST9' to be cut on site

ST10' to be cut on site

GENERAL NOTES

- This drawing is the copyright of TPM Landscape Ltd and cannot be reproduced in any form without the consent of the company.
- This drawing is to be read in conjunction with detail landscape drawings, details and specification.
- This drawing is to be read in conjunction with all relevant Architects', Engineer's, Specialists, Bills of Quantities and Specifications.
- The insertion of any firm or proprietary brand on this drawing is an indication of the class or quality required and does not exclude the use of alternative materials that are equal in performance, quality and appearance, provided that they have been approved in writing by the Landscape Architect.
- The Contractor is responsible for accurately ascertaining the position of underground services and responding to all relevant service easement requirements.
- All dimensions are in millimetres unless stated otherwise, for the purposes of construction this drawing must not be scaled and only written dimensions used. Written and scaled dimensions to be checked on site, any discrepancies reported prior to work commencing. IF IN DOUBT PLEASE ASK.
- All work and materials are to be in accordance with the relevant British Standards and Code of Practice.
- All Proprietary products are to be used strictly in accordance with the manufacturer's instructions and details.

REVISION NOTES

Rev	By	Description	Date
P1	JS	Initial Issue	22/09/23

Client

Renaker Build Ltd

Project

Trinity Island

Description

STEP DETAILS TYPE B (2 of 2)

Status

FOR COMMENT

Scale @ A1 Varies Drawn JS Checked SC Date 22.09.23

Drawing number ZD-TPM-G710-DE-XX-4029 352 Revision P1

tpm landscape
chartered landscape architects

address: 4th Floor Studio 10 Little Lever St Manchester M1 1HR
tel: 0161 235 0600 fax 0601 email info@tpmlandscape.co.uk