


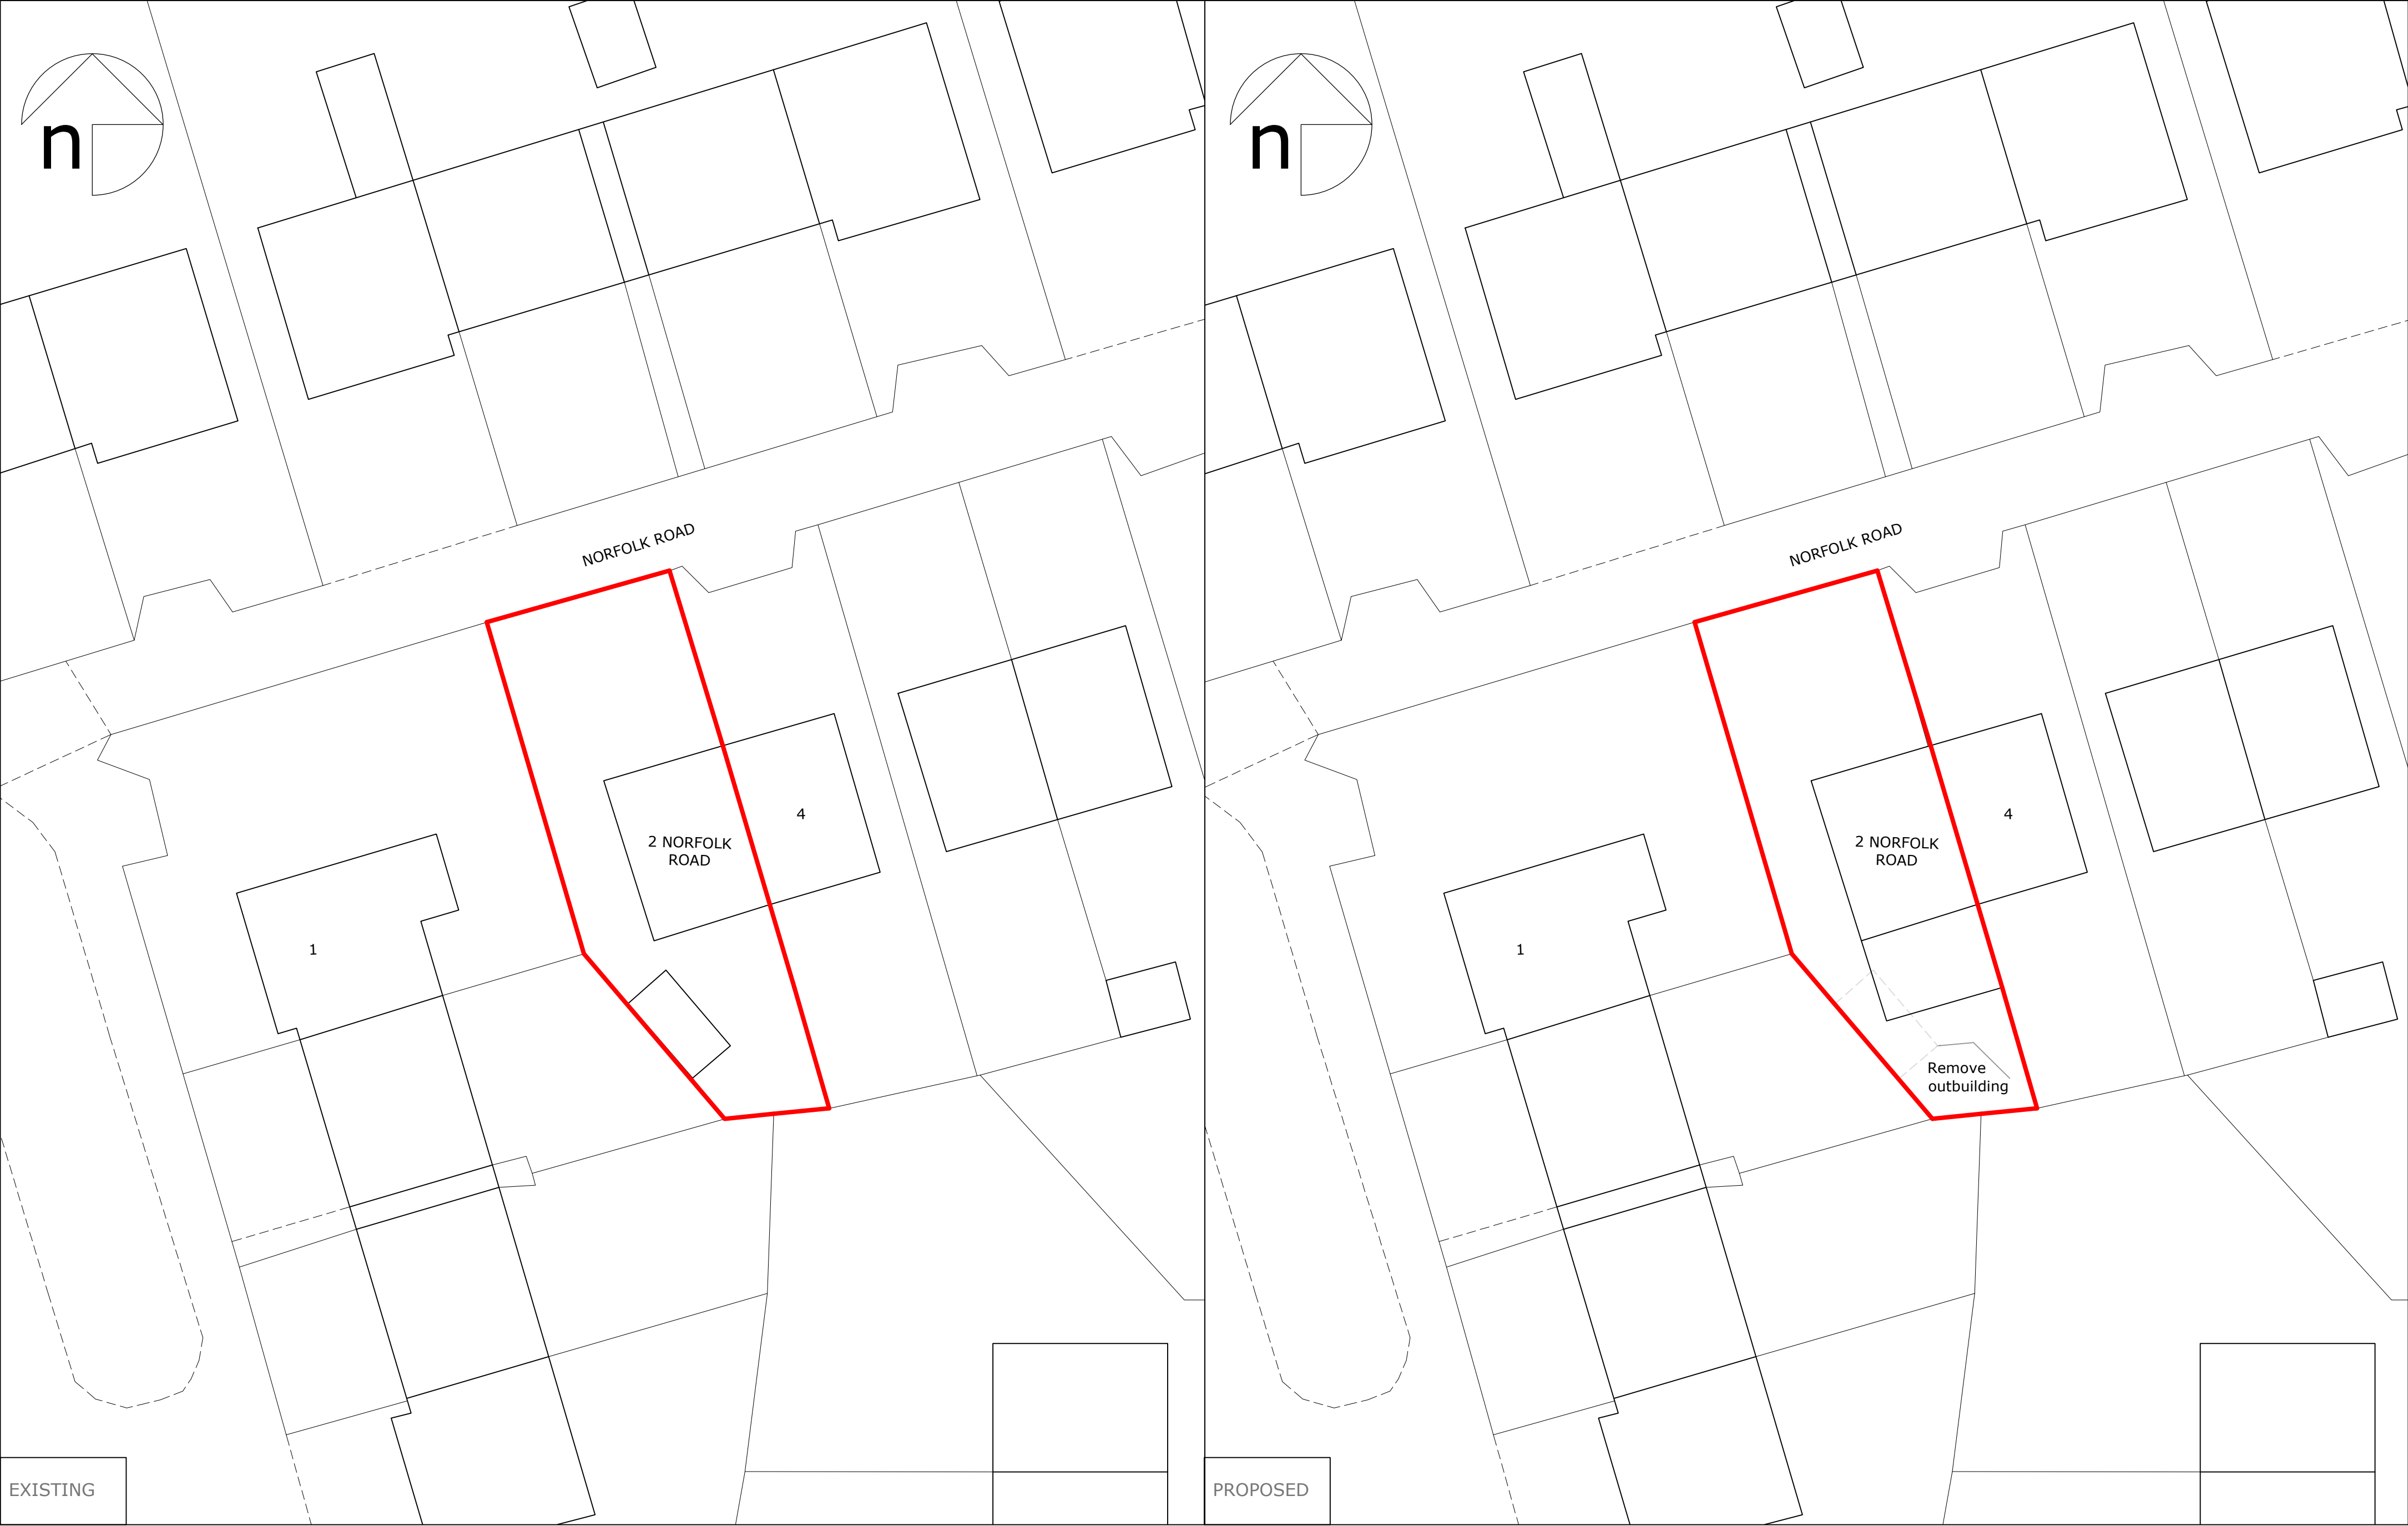

1:200 0 2 4 6 8 10 12 14 16 18 20

Client/Project: 2 Norfolk Road Manchester, M18 7BZ	Project status: PLANNING
	Drawing title: Site plan existing & proposed

Rev:	Description: Single Storey rear extension	By:	Date:

Scale: 1:200	Paper Size: A2	Drawn: T. Siddiqui	Checked:
Project ID:	Drawing No: 01	Revision: -	Date: 11.03.2024