



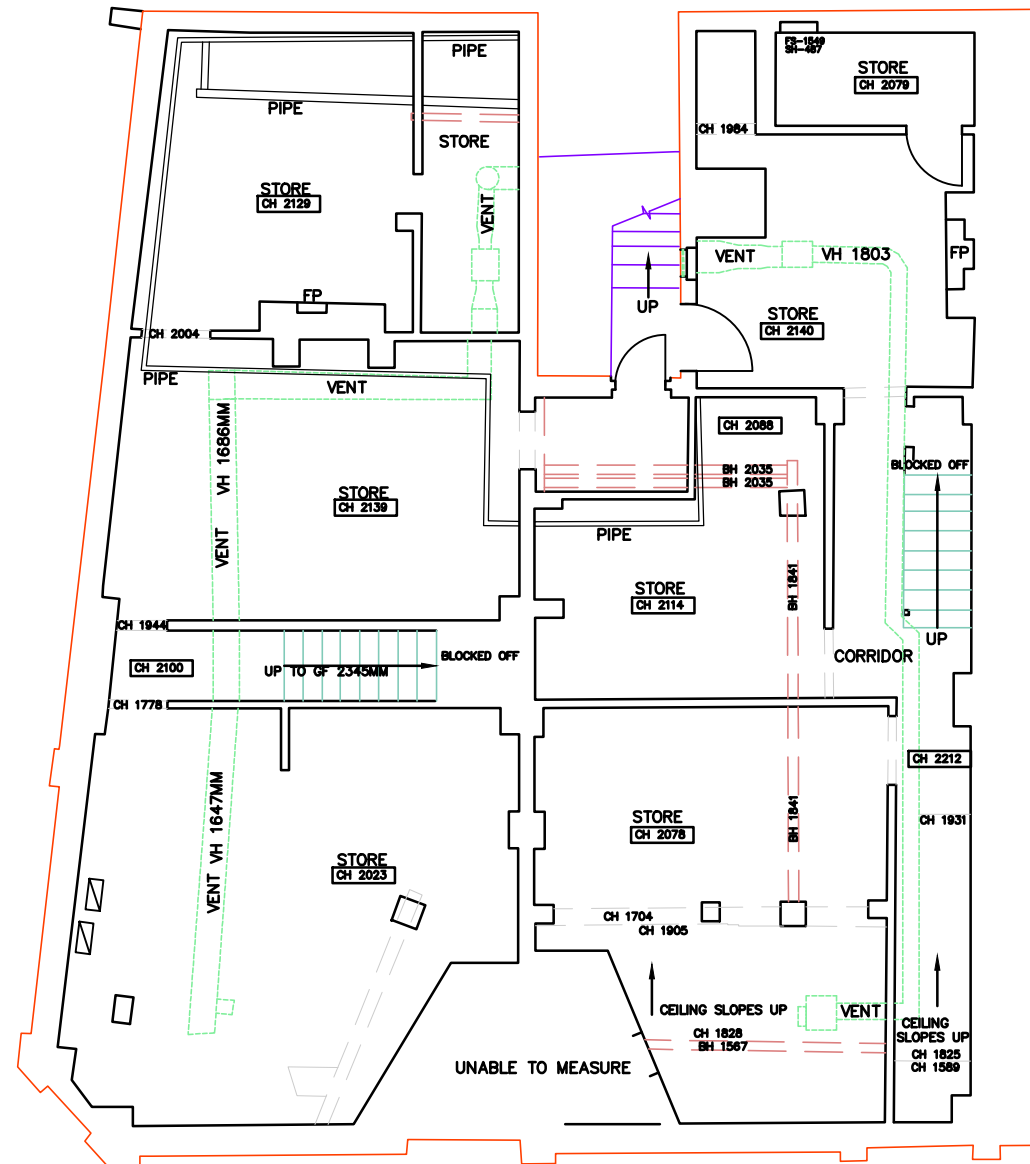


Existing Lower Ground Floor Plan

 

Existing Floor Plans

579 Barlow Moor Road

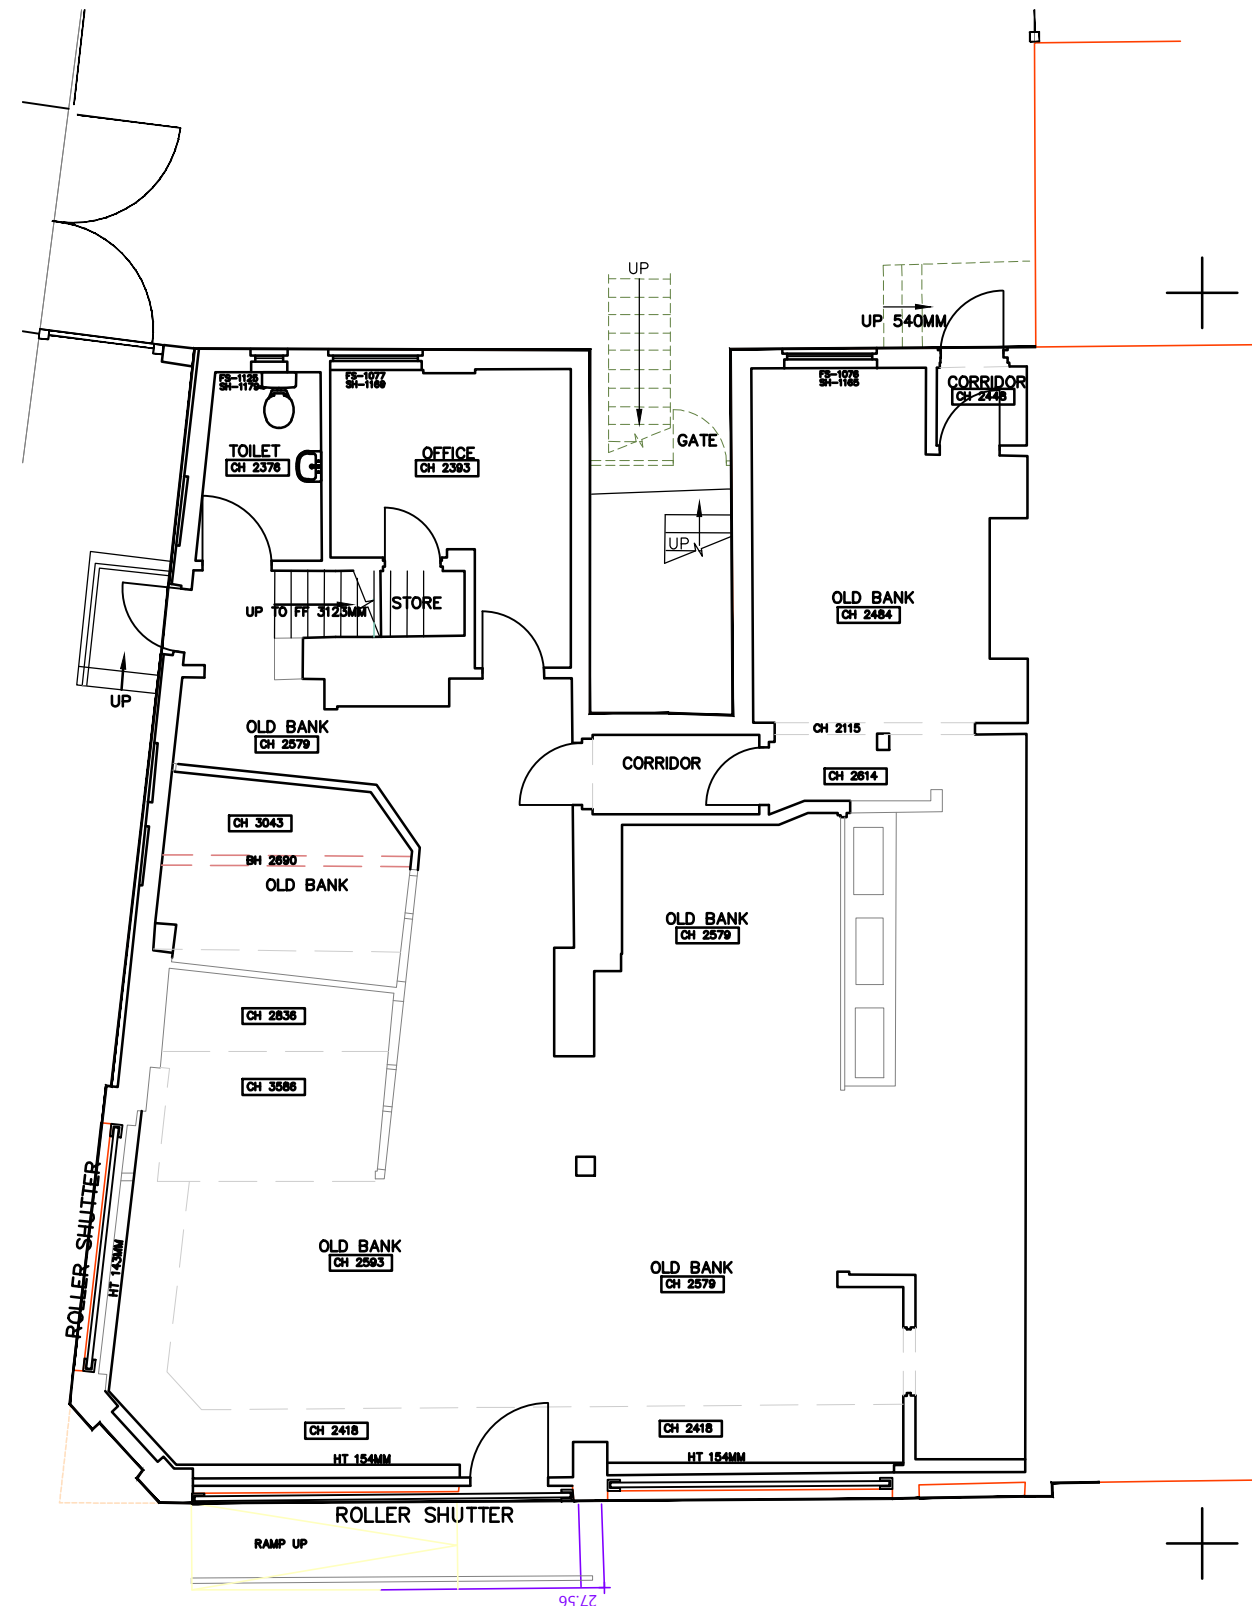

Existing Ground Floor Plan

SCALE 1:100 @ A3

 FOB Design (UK) Ltd 72A Water Lane, Wilmslow, Cheshire. SK9 5BB 01625 251644 office@fob-design.com www.fob-design.com	REV DATE DRAWN BY Copyright of fob design (UK) Ltd, all rights reserved. No information contained within this drawing constitutes an offer or part of the contract of fob design. No information should be reproduced in whole or part or modified without written consent of fob design. No information within this drawing should be modified or disclosed or passed onto third parties without written consent of fob design. No real estate shown drawing. <table border="1" style="width: 100%; border-collapse: collapse; margin-bottom: 5px;"> <tr> <td style="width: 70%; padding: 5px;">Milan Group MCR</td> <td style="width: 30%;"></td> </tr> </table> <table border="1" style="width: 100%; border-collapse: collapse; margin-bottom: 5px;"> <tr> <td style="padding: 5px;">Proposed Development</td> </tr> <tr> <td style="padding: 5px;">579 Barlow Moor Road</td> </tr> <tr> <td style="padding: 5px;">Existing Floor Plans</td> </tr> </table> <table border="1" style="width: 100%; border-collapse: collapse; margin-bottom: 5px;"> <tr> <td style="width: 25%; padding: 5px;">Drawn NP</td> <td style="width: 25%; padding: 5px;">Status PL</td> <td style="width: 25%; padding: 5px;">Date 08.01.24</td> <td style="width: 25%;"></td> </tr> <tr> <td style="padding: 5px;">Checked DPP</td> <td style="padding: 5px;">Original A3</td> <td style="padding: 5px;">Scale 1:100@A3</td> <td></td> </tr> </table> 18719-PL02 A	Milan Group MCR		Proposed Development	579 Barlow Moor Road	Existing Floor Plans	Drawn NP	Status PL	Date 08.01.24		Checked DPP	Original A3	Scale 1:100@A3	
Milan Group MCR														
Proposed Development														
579 Barlow Moor Road														
Existing Floor Plans														
Drawn NP	Status PL	Date 08.01.24												
Checked DPP	Original A3	Scale 1:100@A3												