



This drawing is the copyright of LDM Design.
All dimensions to be checked on site.
Do not scale.
All levels to be checked on site and refer to Ordnance Survey Datum Newlyn unless alternative datum given.
All errors and omissions to be reported to the Architect prior to commencement.
This drawing must be read in conjunction with the relevant specification clauses.
This drawing must not be used on site unless issued for construction.


Scale 1 : 1250
0 10 20 30 40 50 60 70 80 90 100

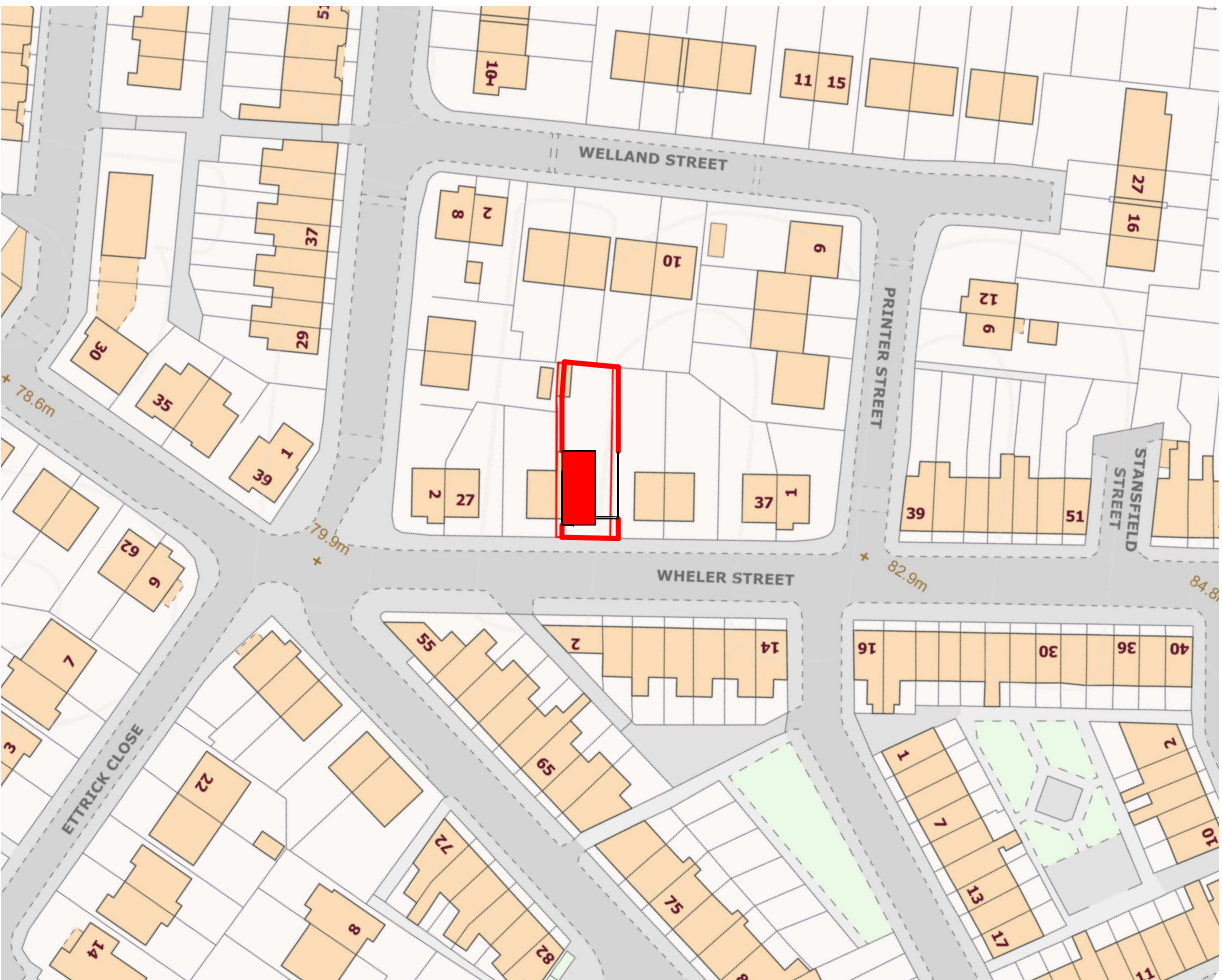


Location Plan
1 : 1250

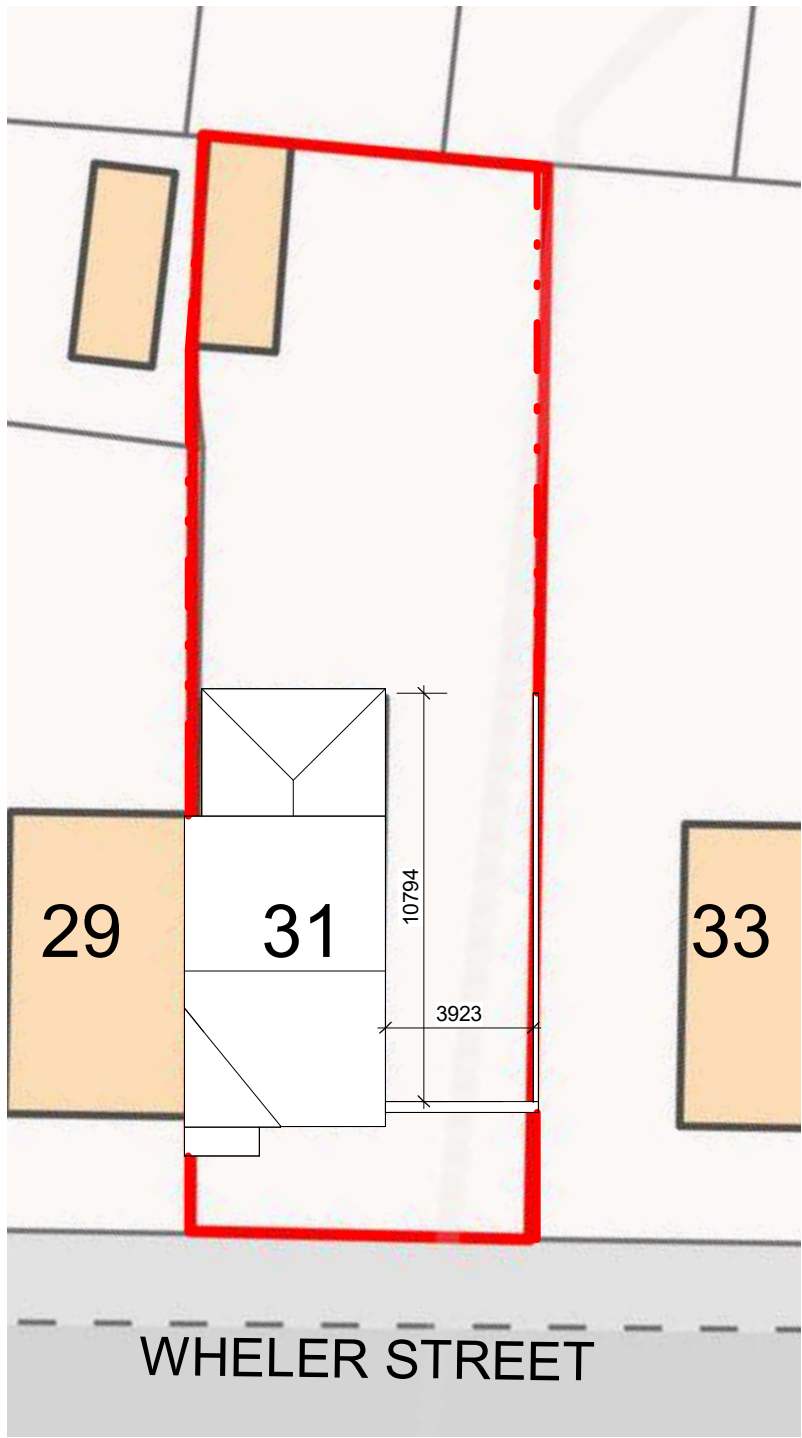


Existing Site Plan
1 : 200

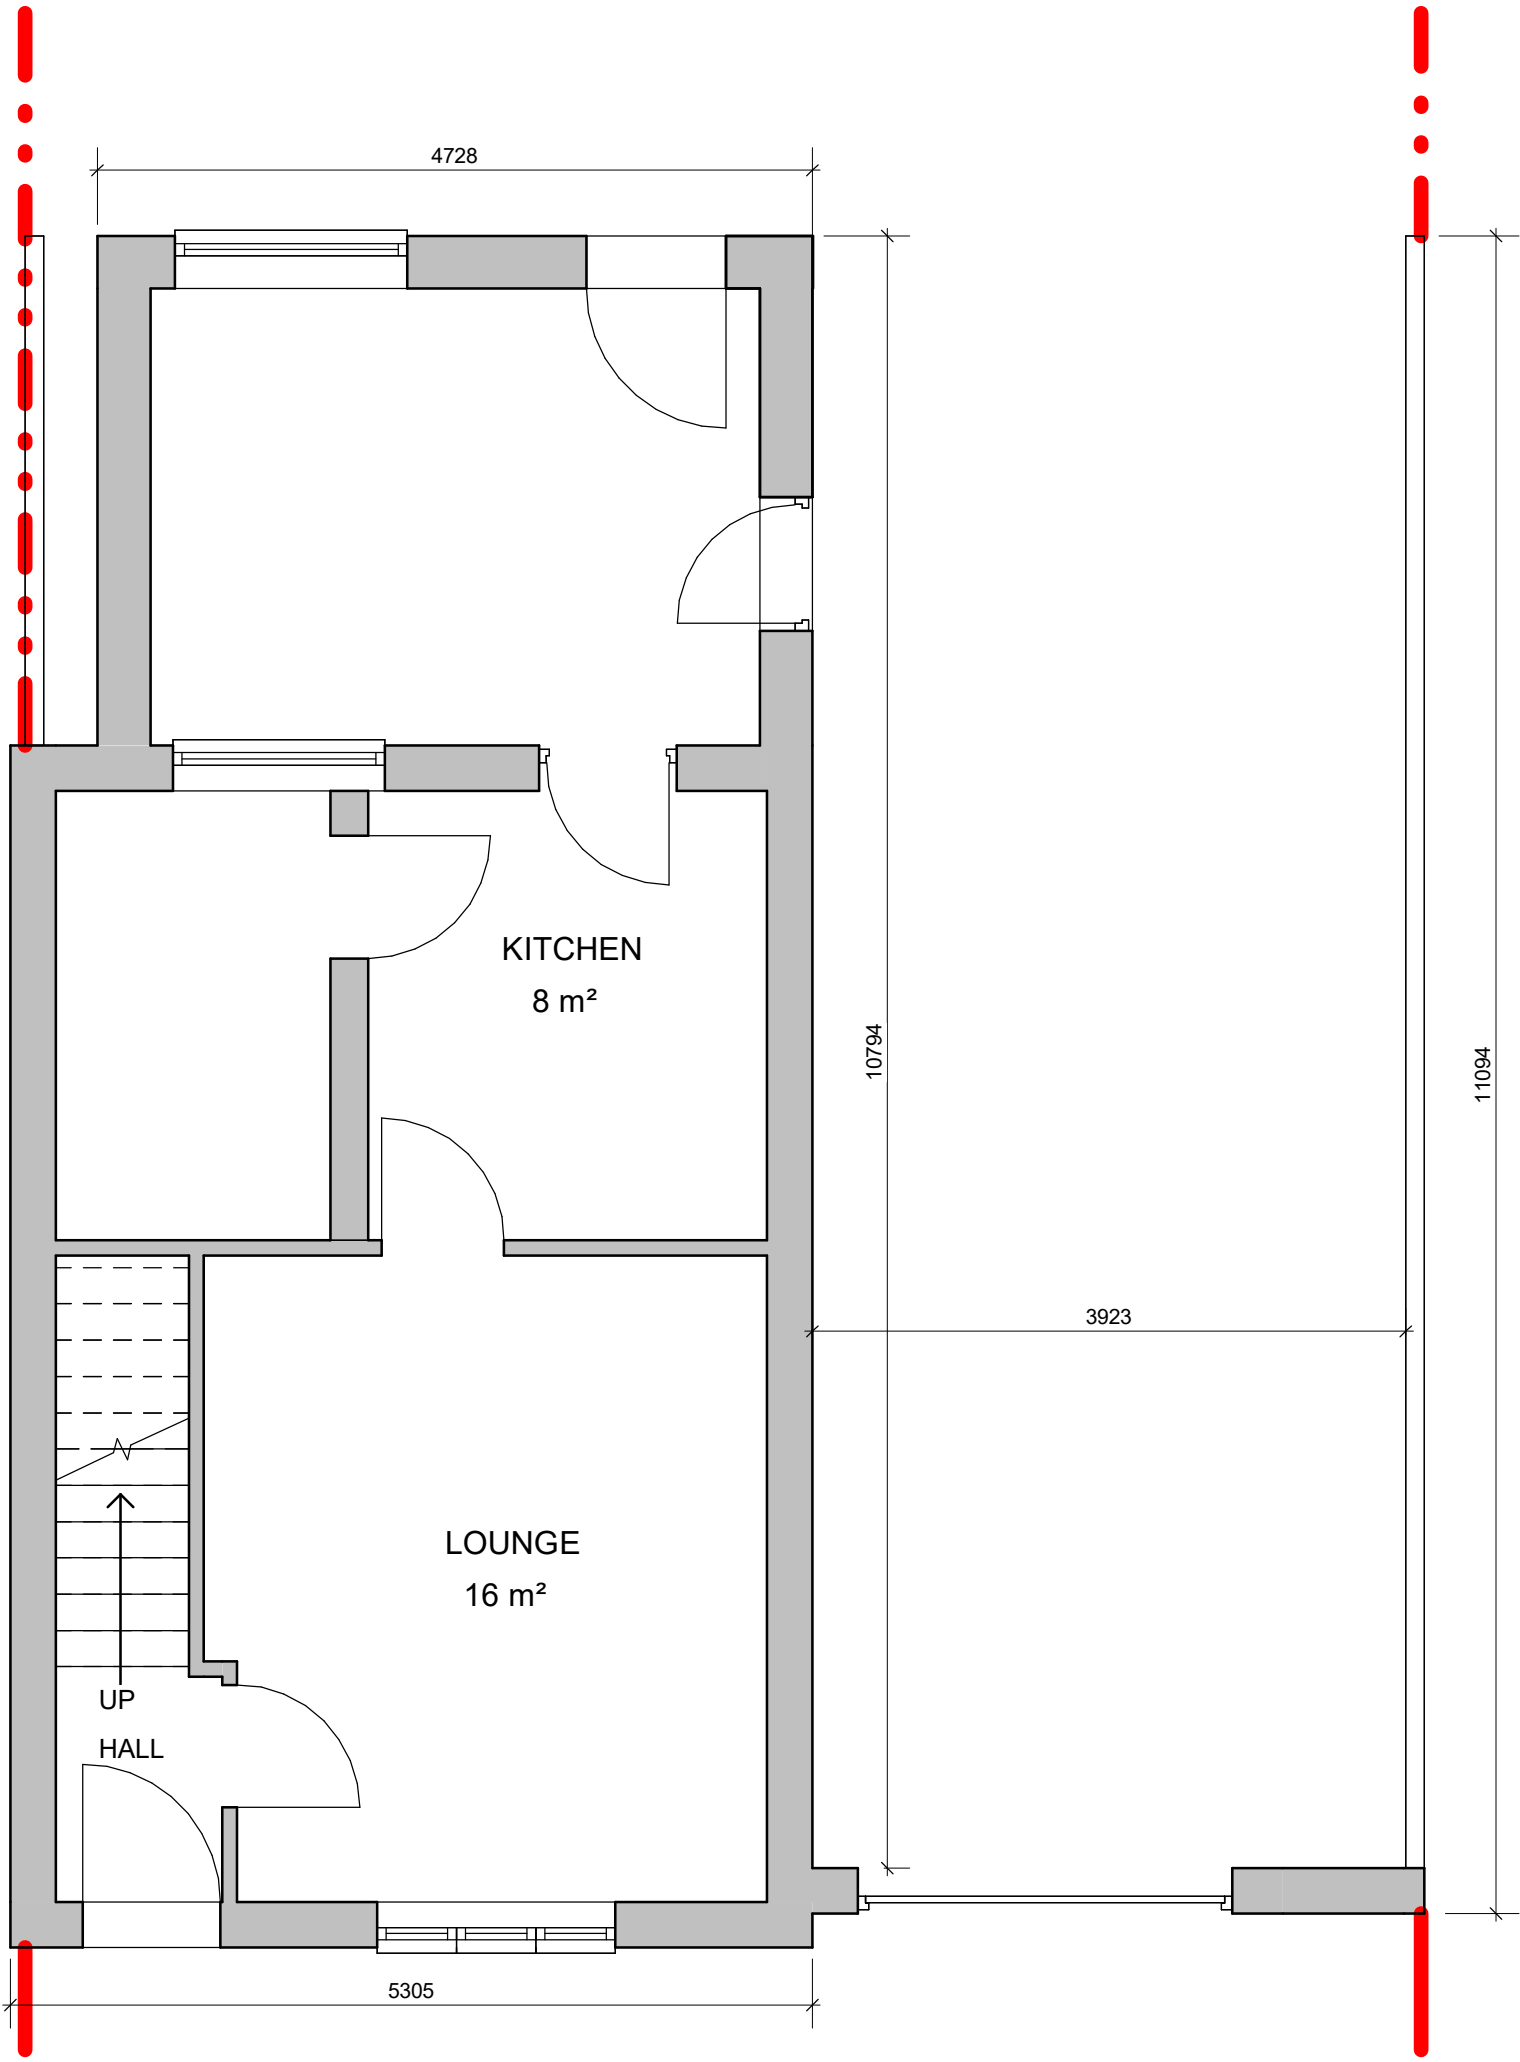

Existing Ground Floor
1 : 50

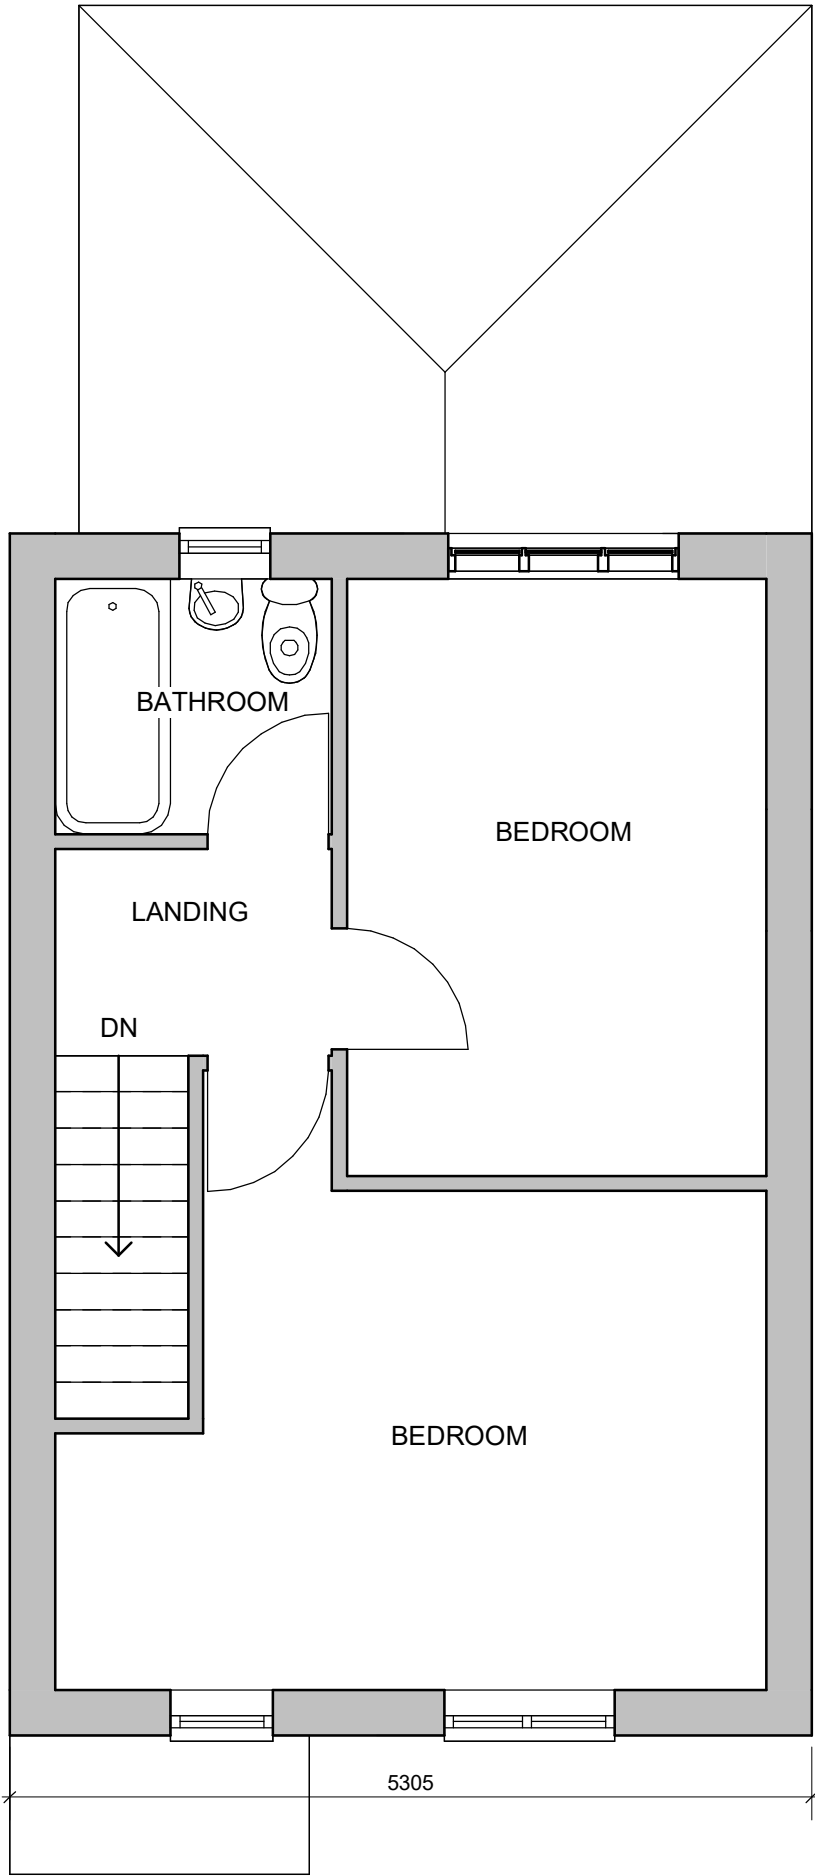


Existing First Floor
1 : 50

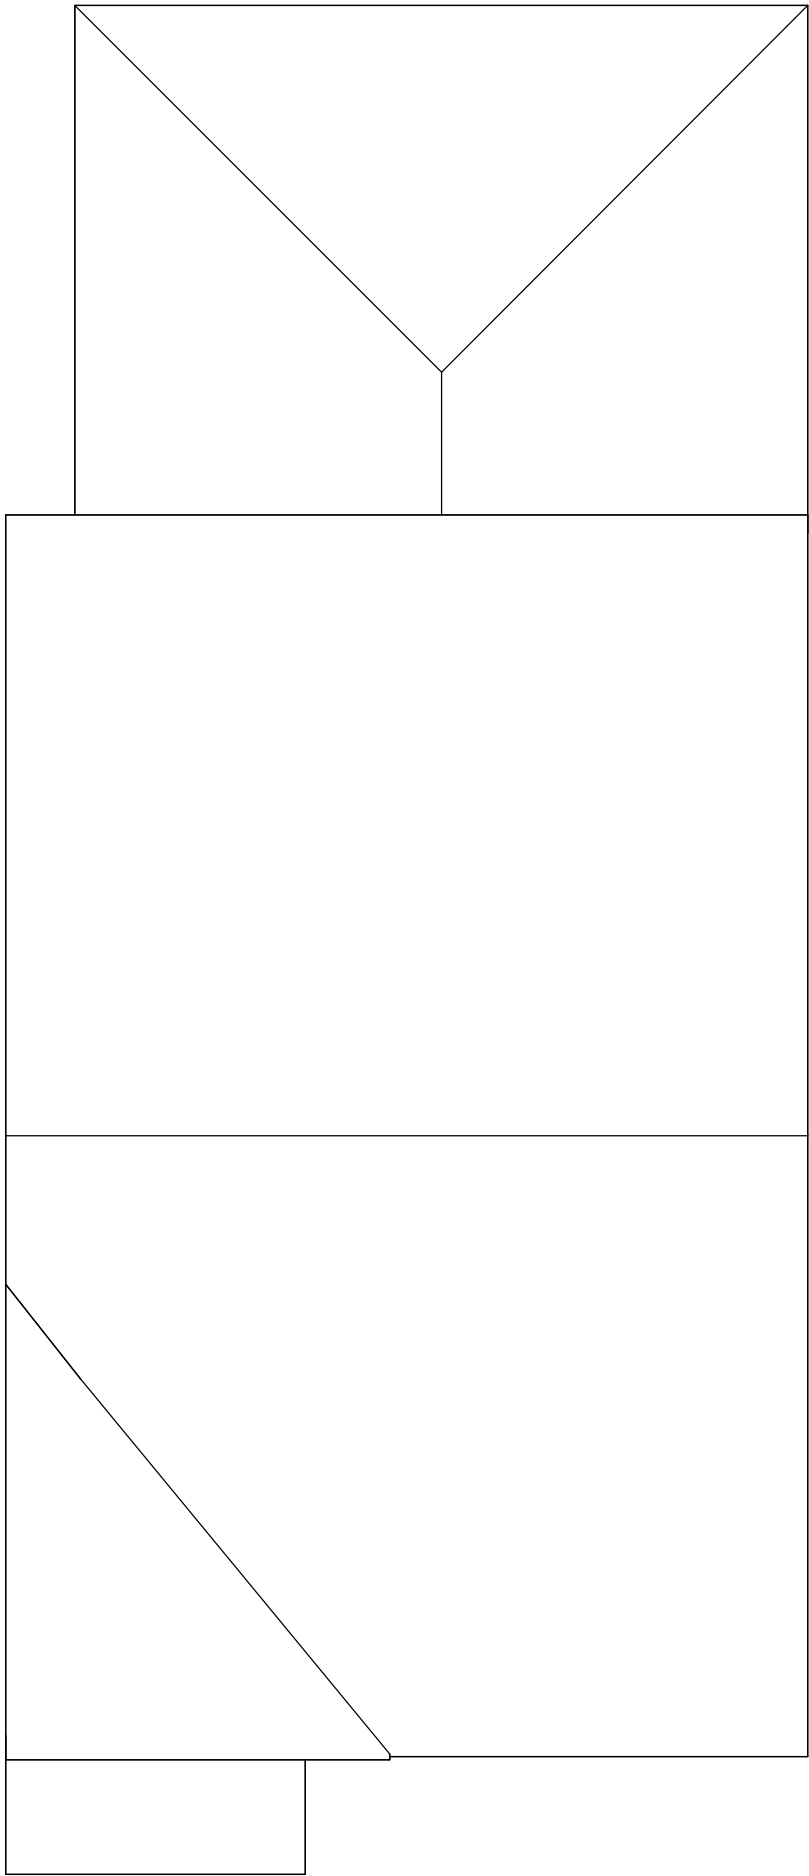


Existing Roof Plan
1 : 50




Existing Front Elevation
1 : 100

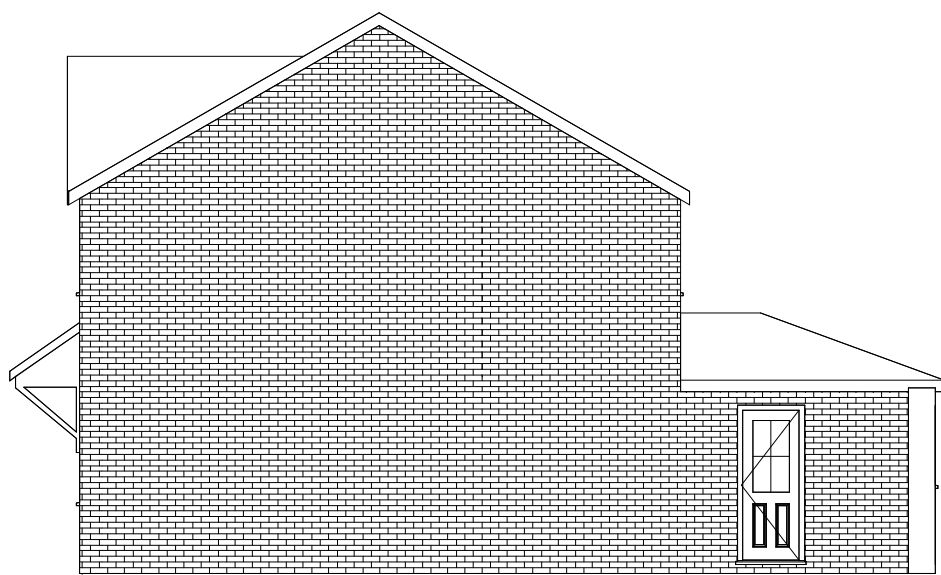


Existing Right-Side Elevation
1 : 100

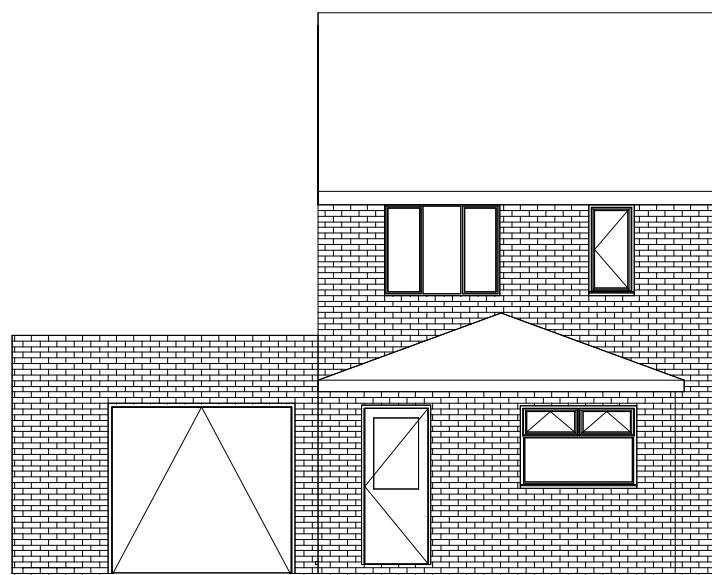


Existing Rear Elevation
1 : 100

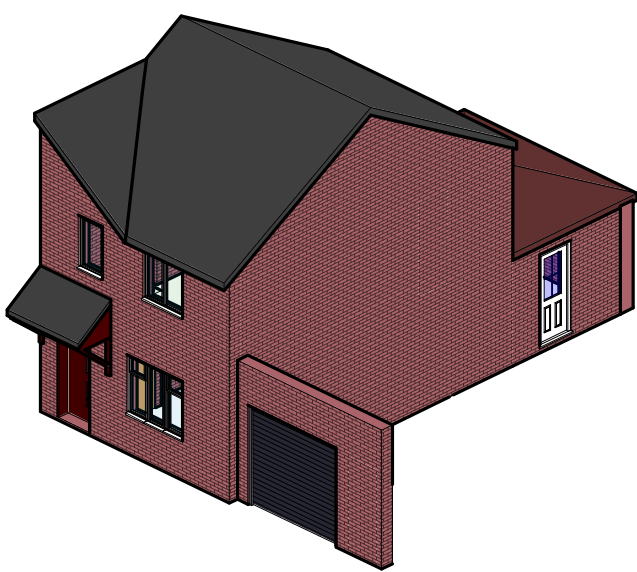


Existing Front-Right 3D View

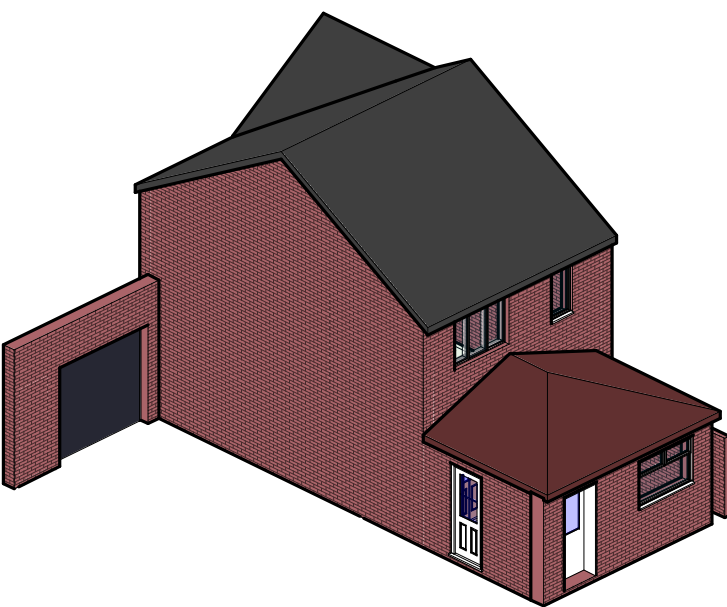

Existing Rear-Left View

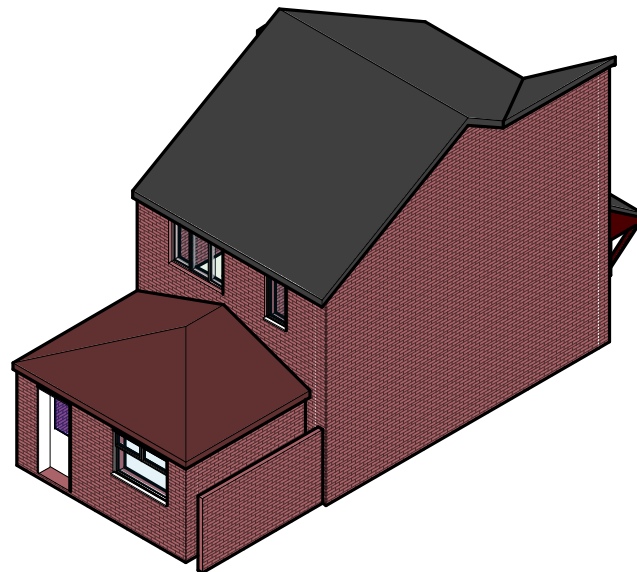

Existing Rear-Right View

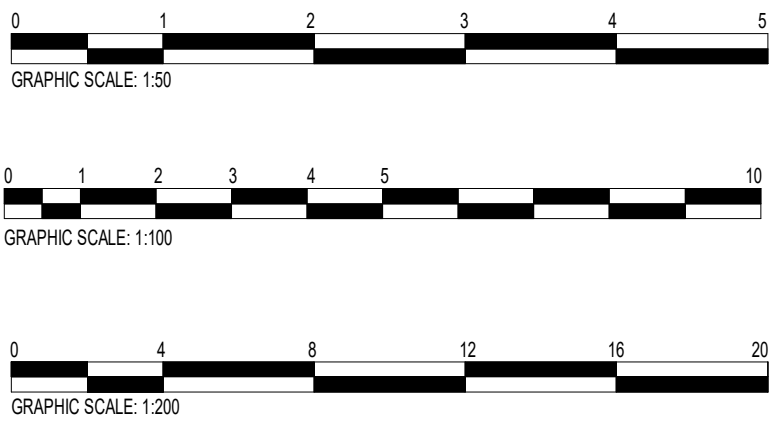

LDM Design		
PROJECT : 31 Wheler Street Openshaw, Manchester M11 1DH		
SHEET : Planning Drawings		
CLIENT : Mr. Yaojan Zhen		
Scale (@ A1) : As indicated		
Drawn by : RI	DRAWING NUMBER :	REV :
Checked by : BA	A1-002a	B