


Notes:

- This drawing is copyright.
- Do not scale dimensions from this drawing.
- This drawing is to be read in conjunction with all other relevant drawings.
- All discrepancies on this drawing are to be reported to the architect.
- Do not modify any element of this drawing.
- Use drawing only for purpose(s) issued.

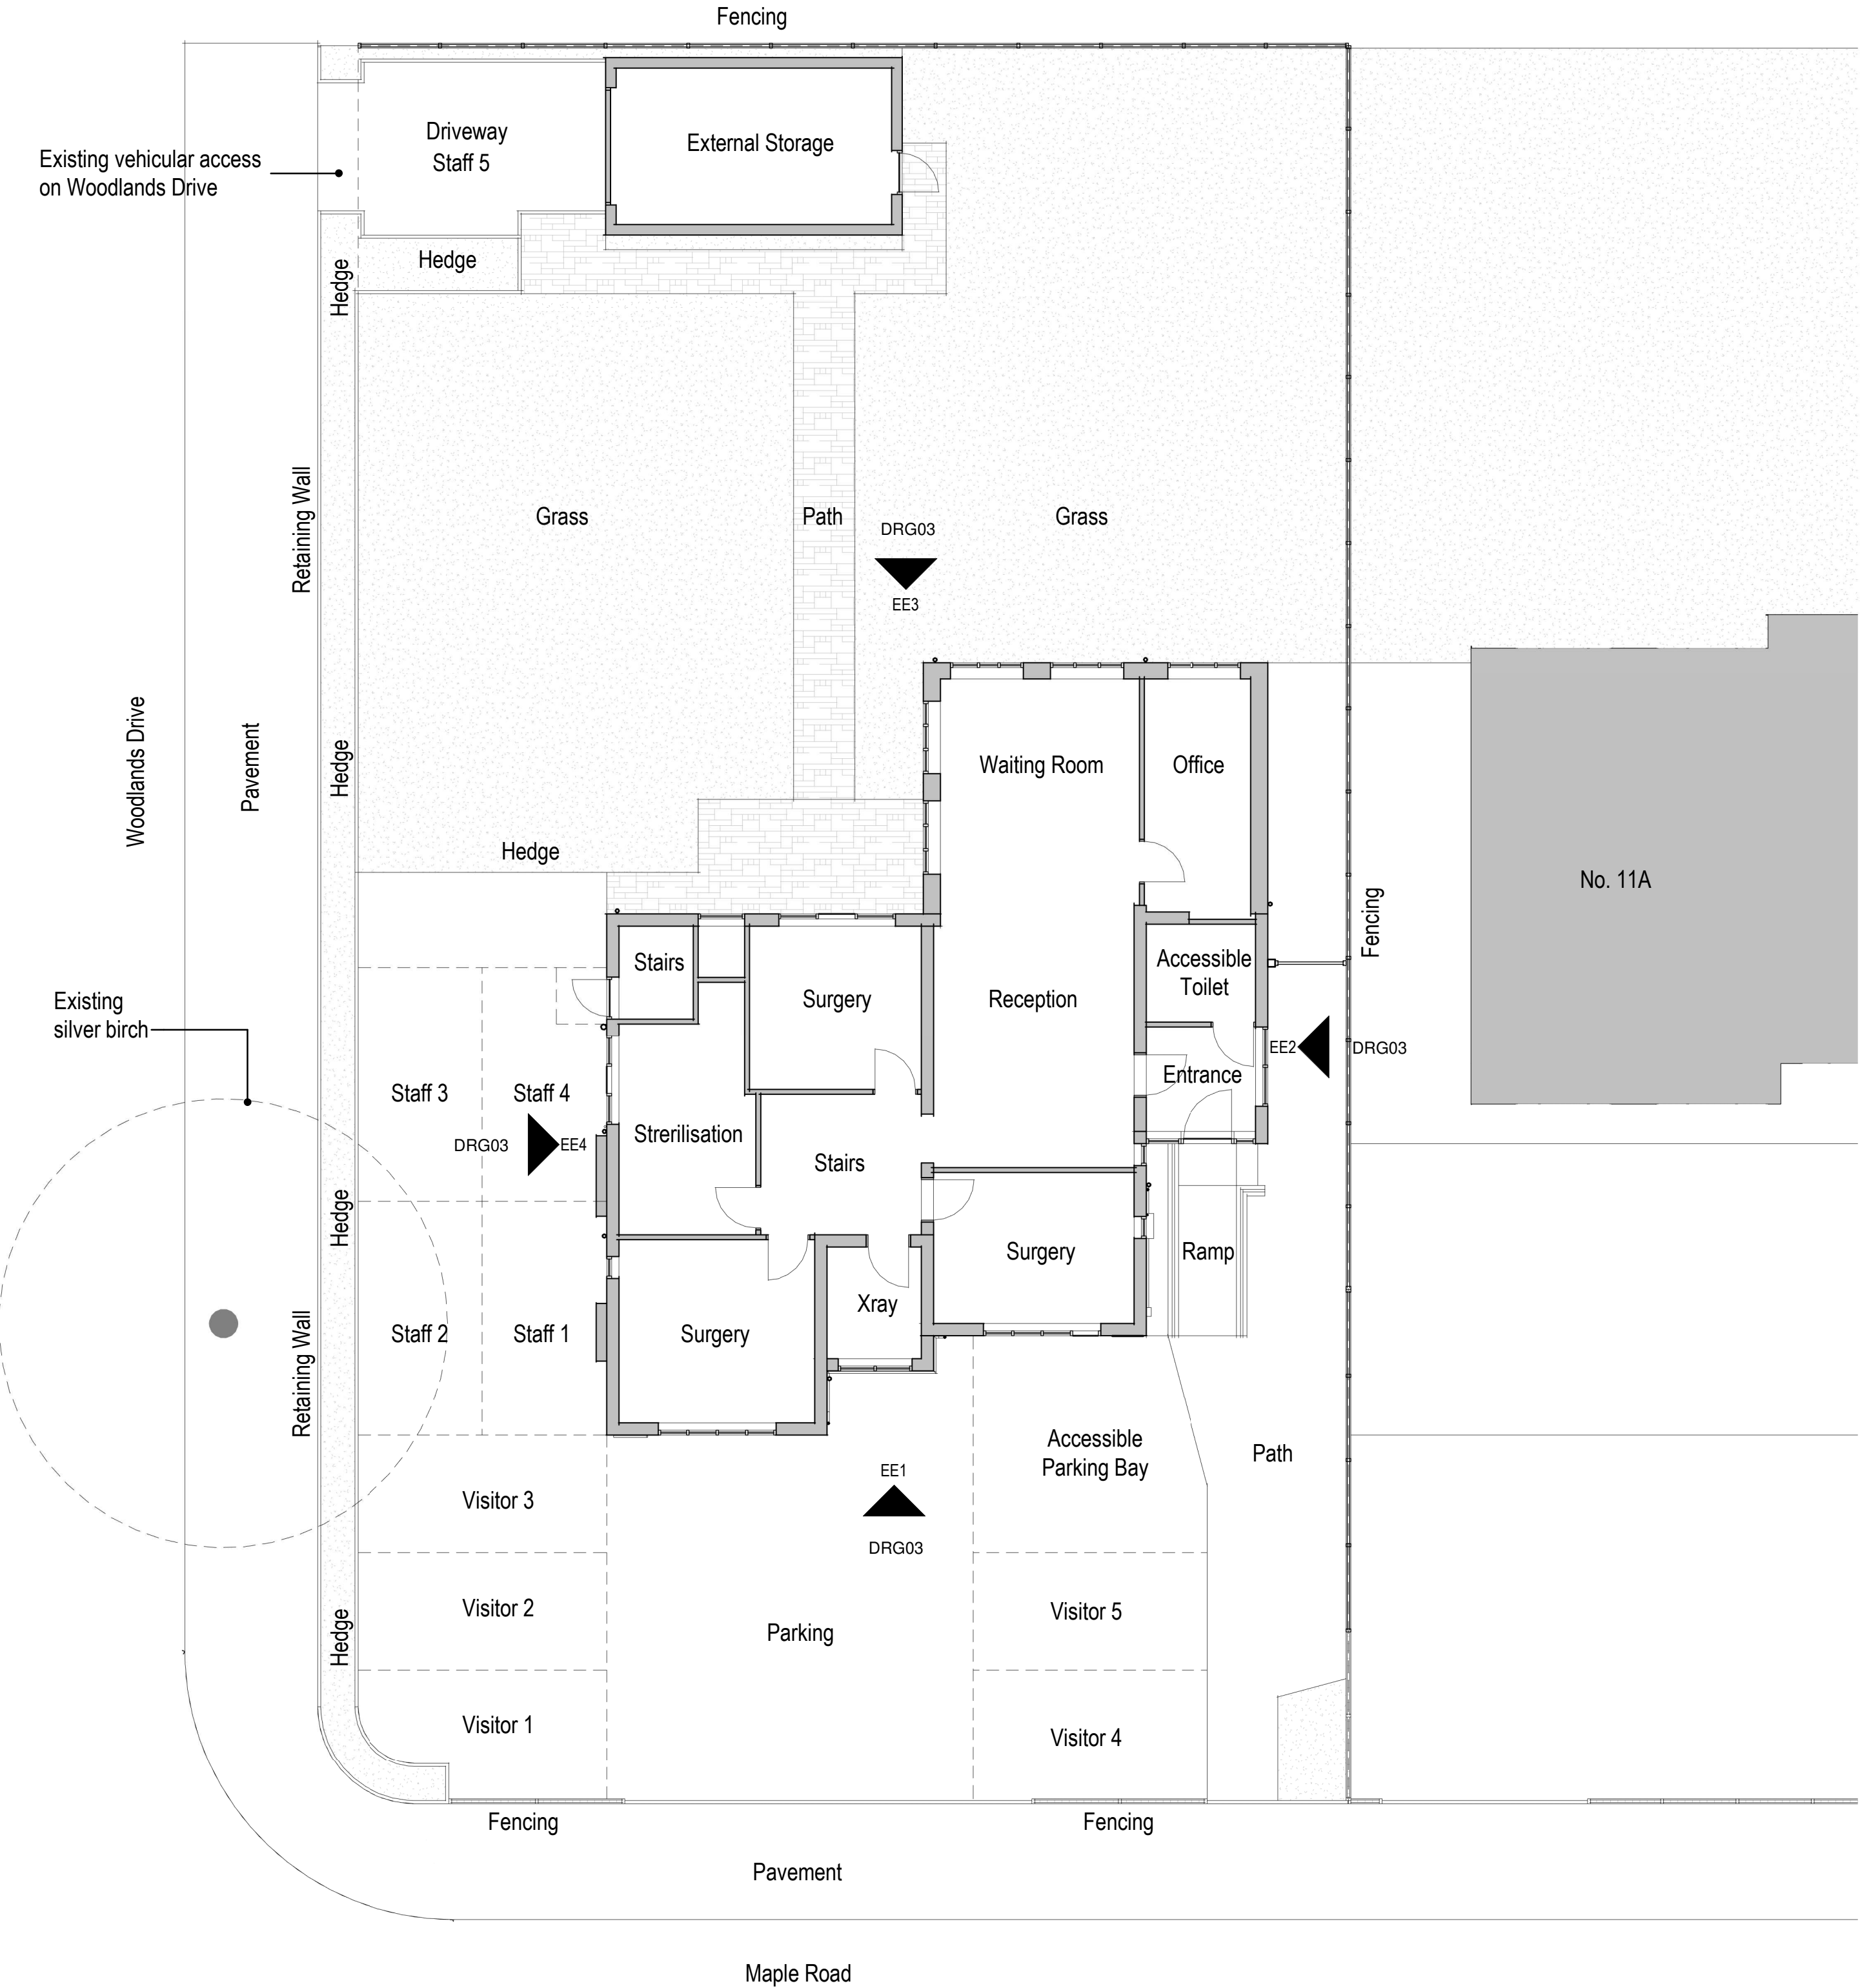

Existing Ground Floor
Scale 1 : 100



Existing Roof Plan
Scale 1 : 100

Rev	Date	Revision Notes	Dn	Rv
Client Maple Dental Care Ltd				
Project 11 Maple Rd M23 9HN				
Drawing Title Existing Plans				
Job Number		Drawing Originated Date		
Scale@A1 1 : 100		Purpose		
Drawing Number DRG02				Revision