
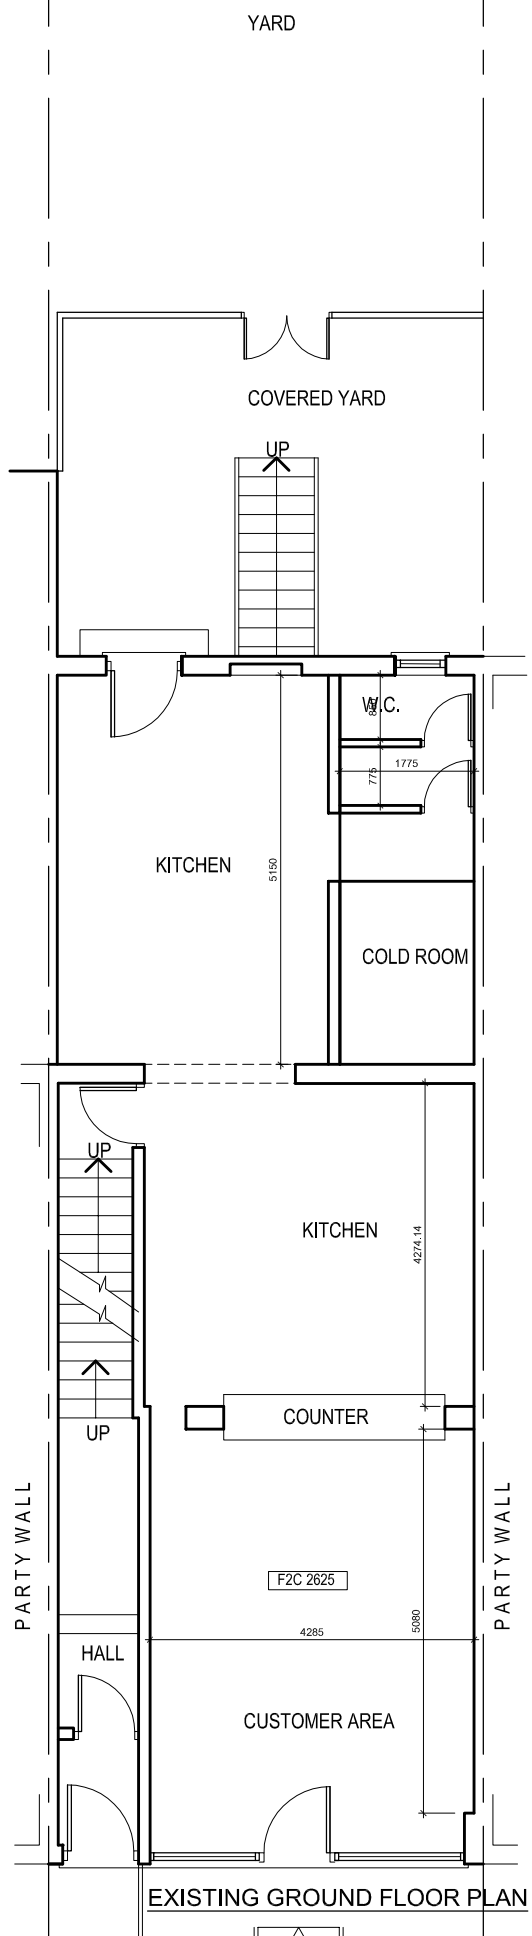
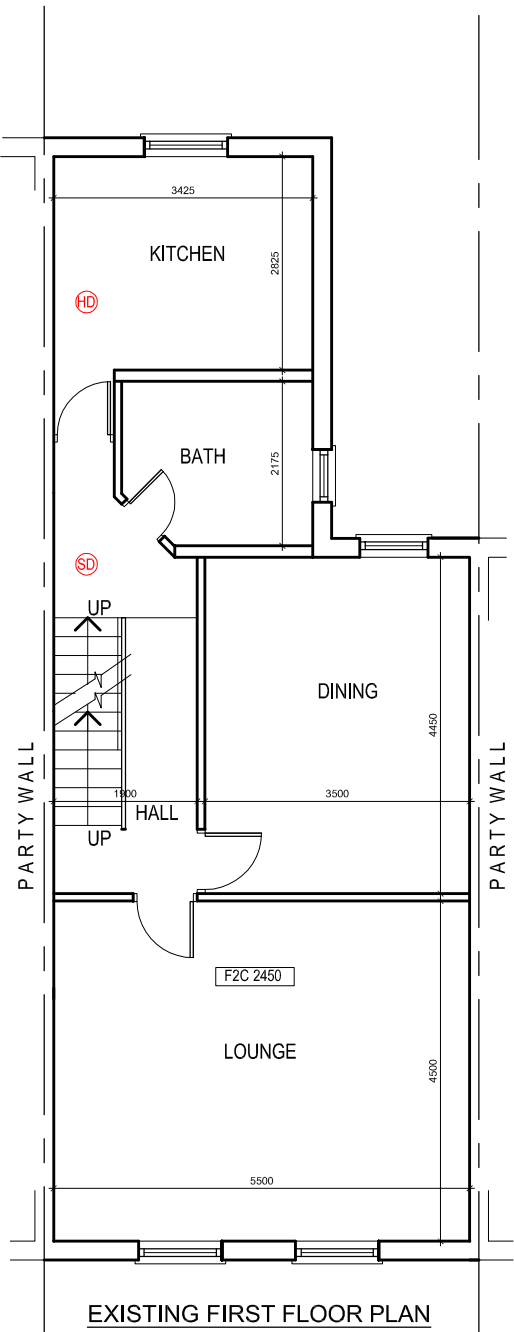
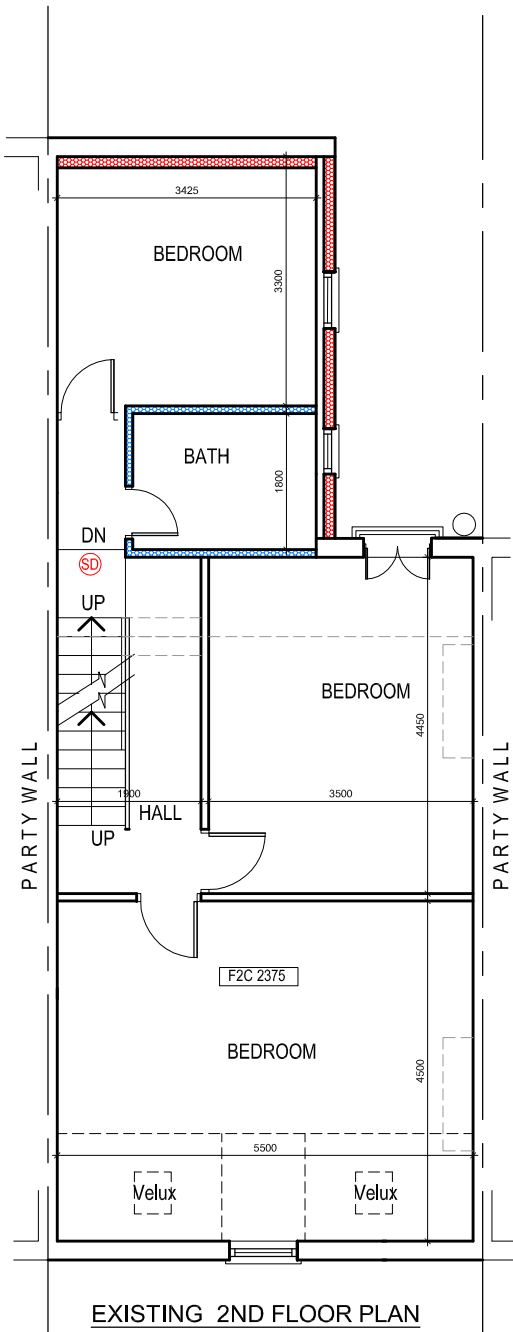


PURPOSE OF ISSUE	LEASE
<p>Do not scale from this drawing. All information should be checked by the contractor on site before commencing work. Any discrepancies should be reported to the architect immediately. All rights are reserved and are not transferable. Unauthorized reproductions of this drawing are not permitted.</p>	

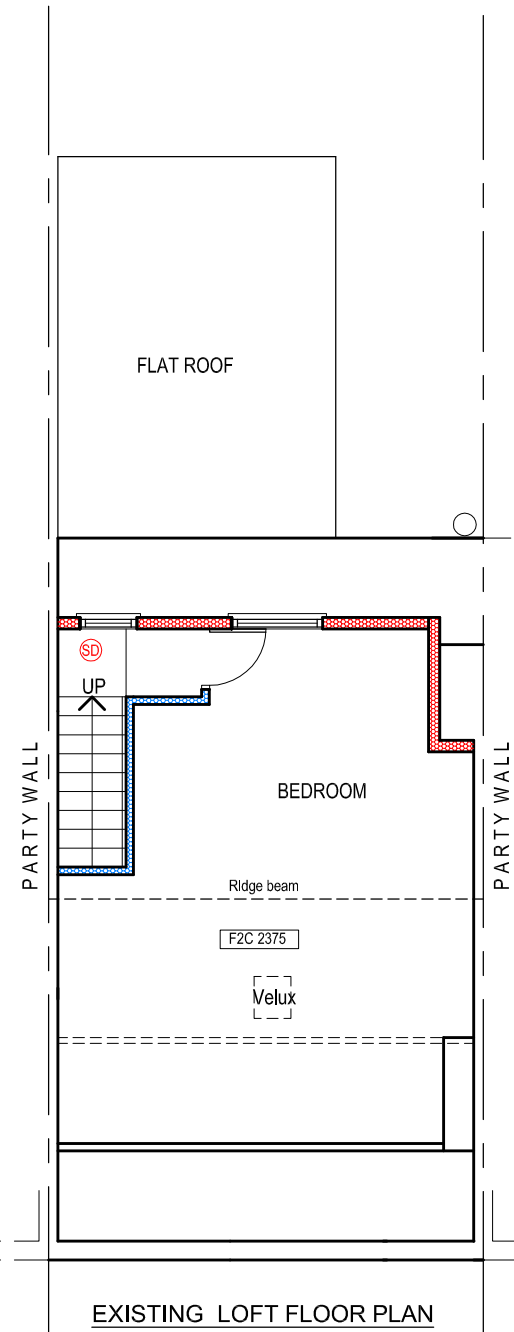

PROJECT		410, Wilbraham Road,	
Client		Chorlton	
DRAWING TITLE		Mr. Riaz Ahmed Ali Floor Plan	
JOB No	DRAWING No	NA-P01	
SCALE	DATE	REVISION	
1:100@A3	Aug. 2023	-	
t: 0782 895 3405		e: niamat@hotmail.co.uk	