



PLANNING DRAWING

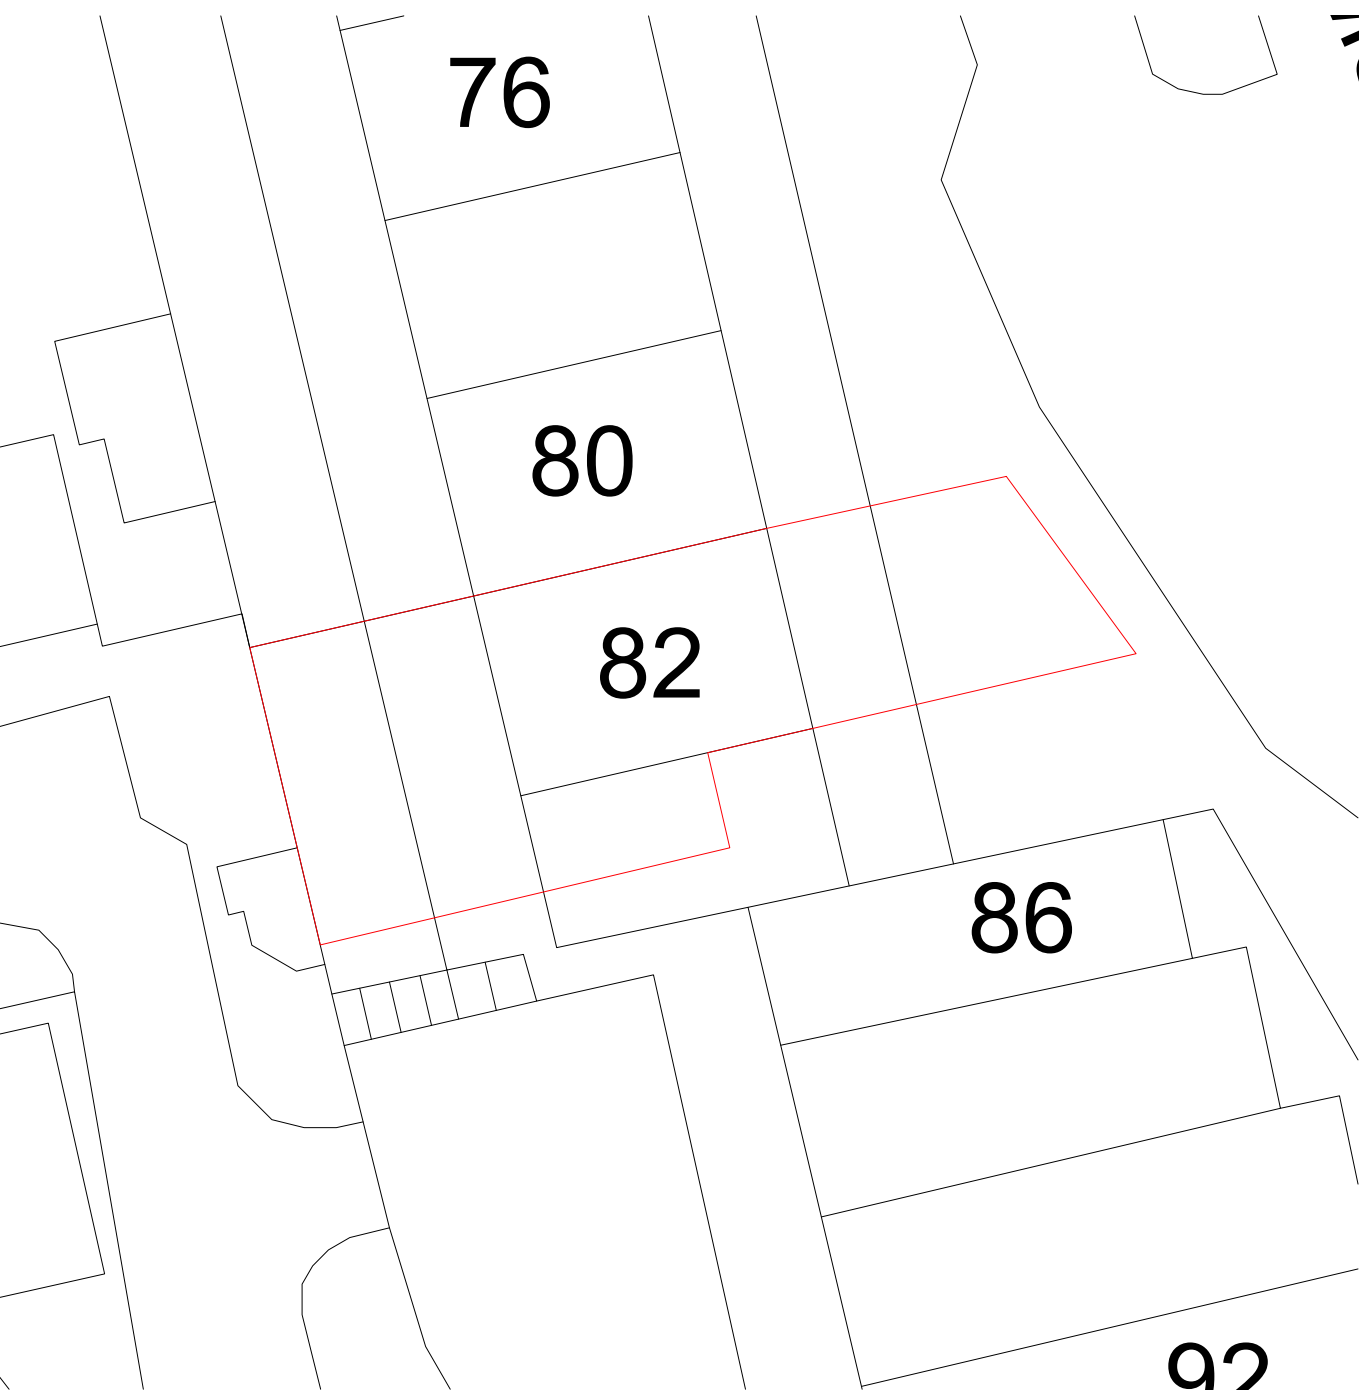


LOCATION PLAN (SCALE 1:200)



BLOCK PLAN (SCALE 1:200)

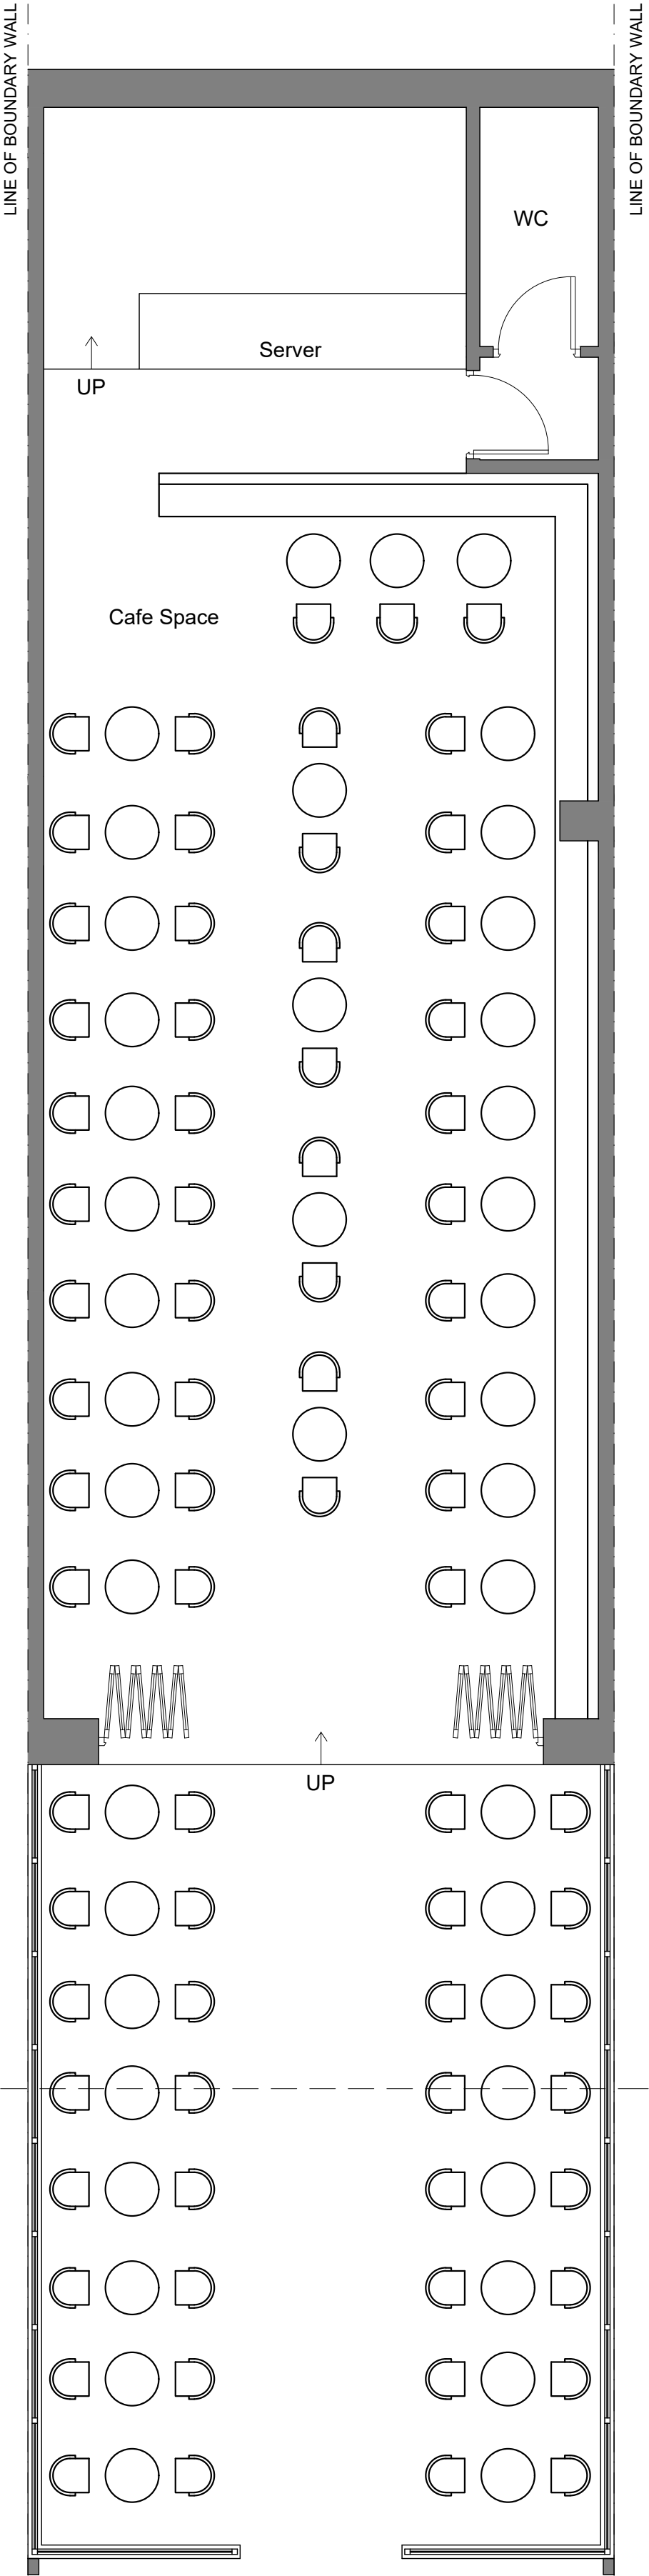

EXISTING GROUND FLOOR PLAN
(SCALE 1:50)

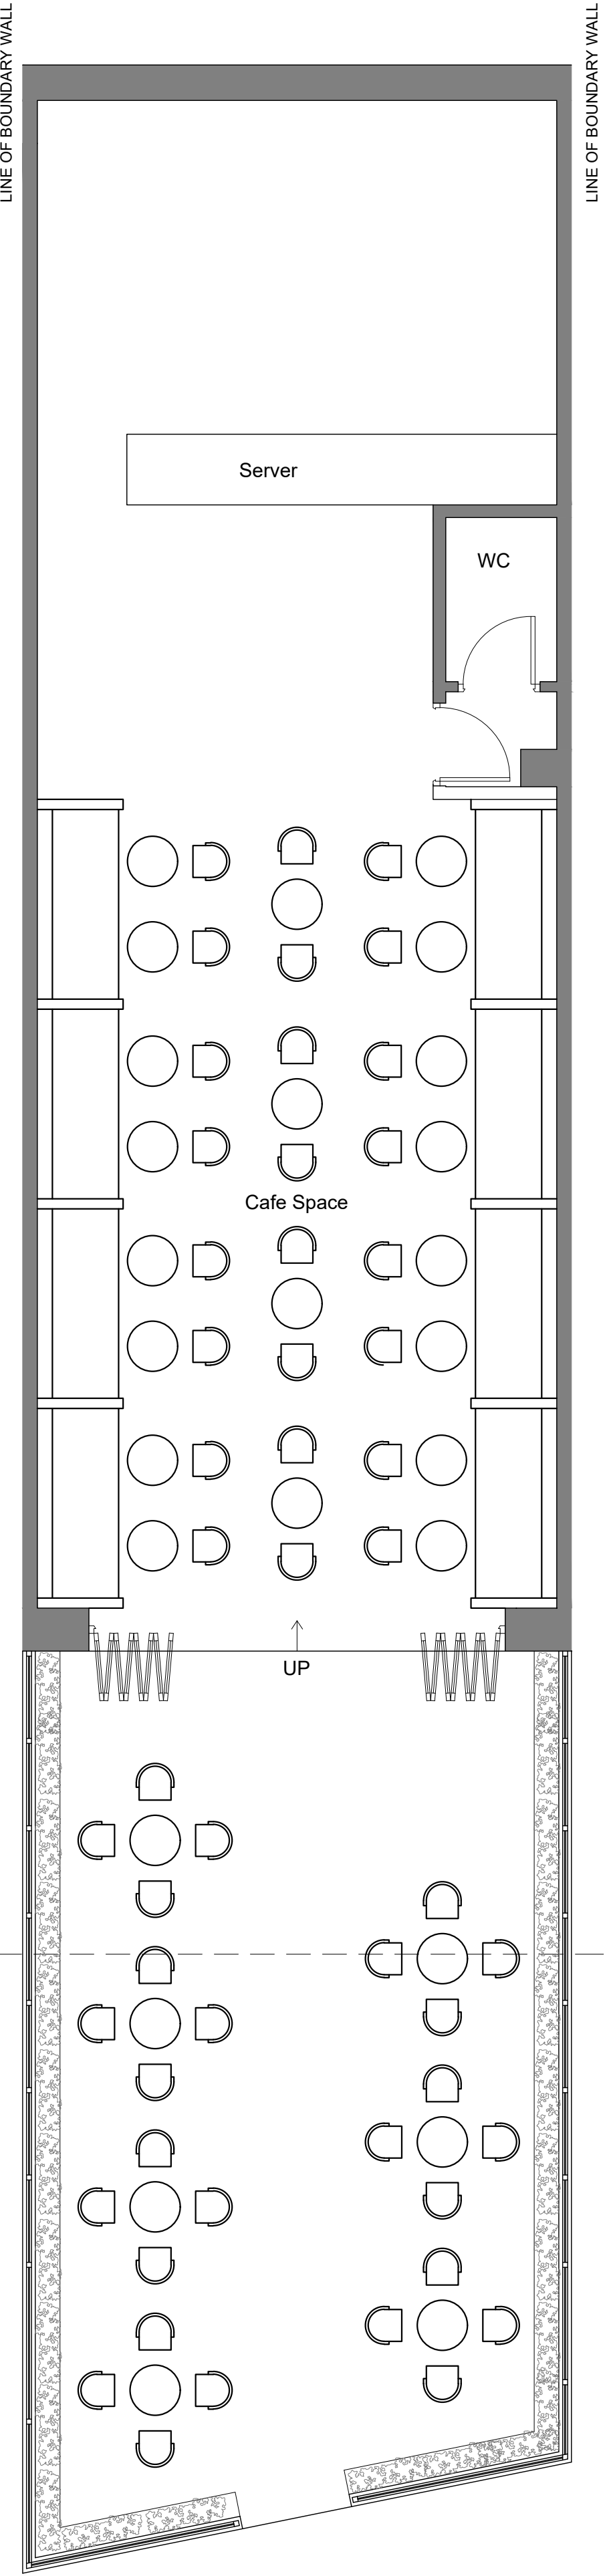

PROPOSED GROUND FLOOR PLAN
(SCALE 1:50)




EXISTING ROOF PLAN (SCALE 1:50)




PROPOSED ROOF PLAN (SCALE 1:50)

CLIENT	-
ADDRESS	82 Wilmslow Road, Rusholme, M14 5AL
TITLE	EXISTING & PROPOSED FLOOR PLAN
PROJECT STATUS	PLANNING DRAWING
DATE	07/10/2023
REVISION	n/a
SCALE	AS INDICATE @A1
SHEET No.	PL001
REFERENCE	
DRAWN BY	


PLANNING DRAWING

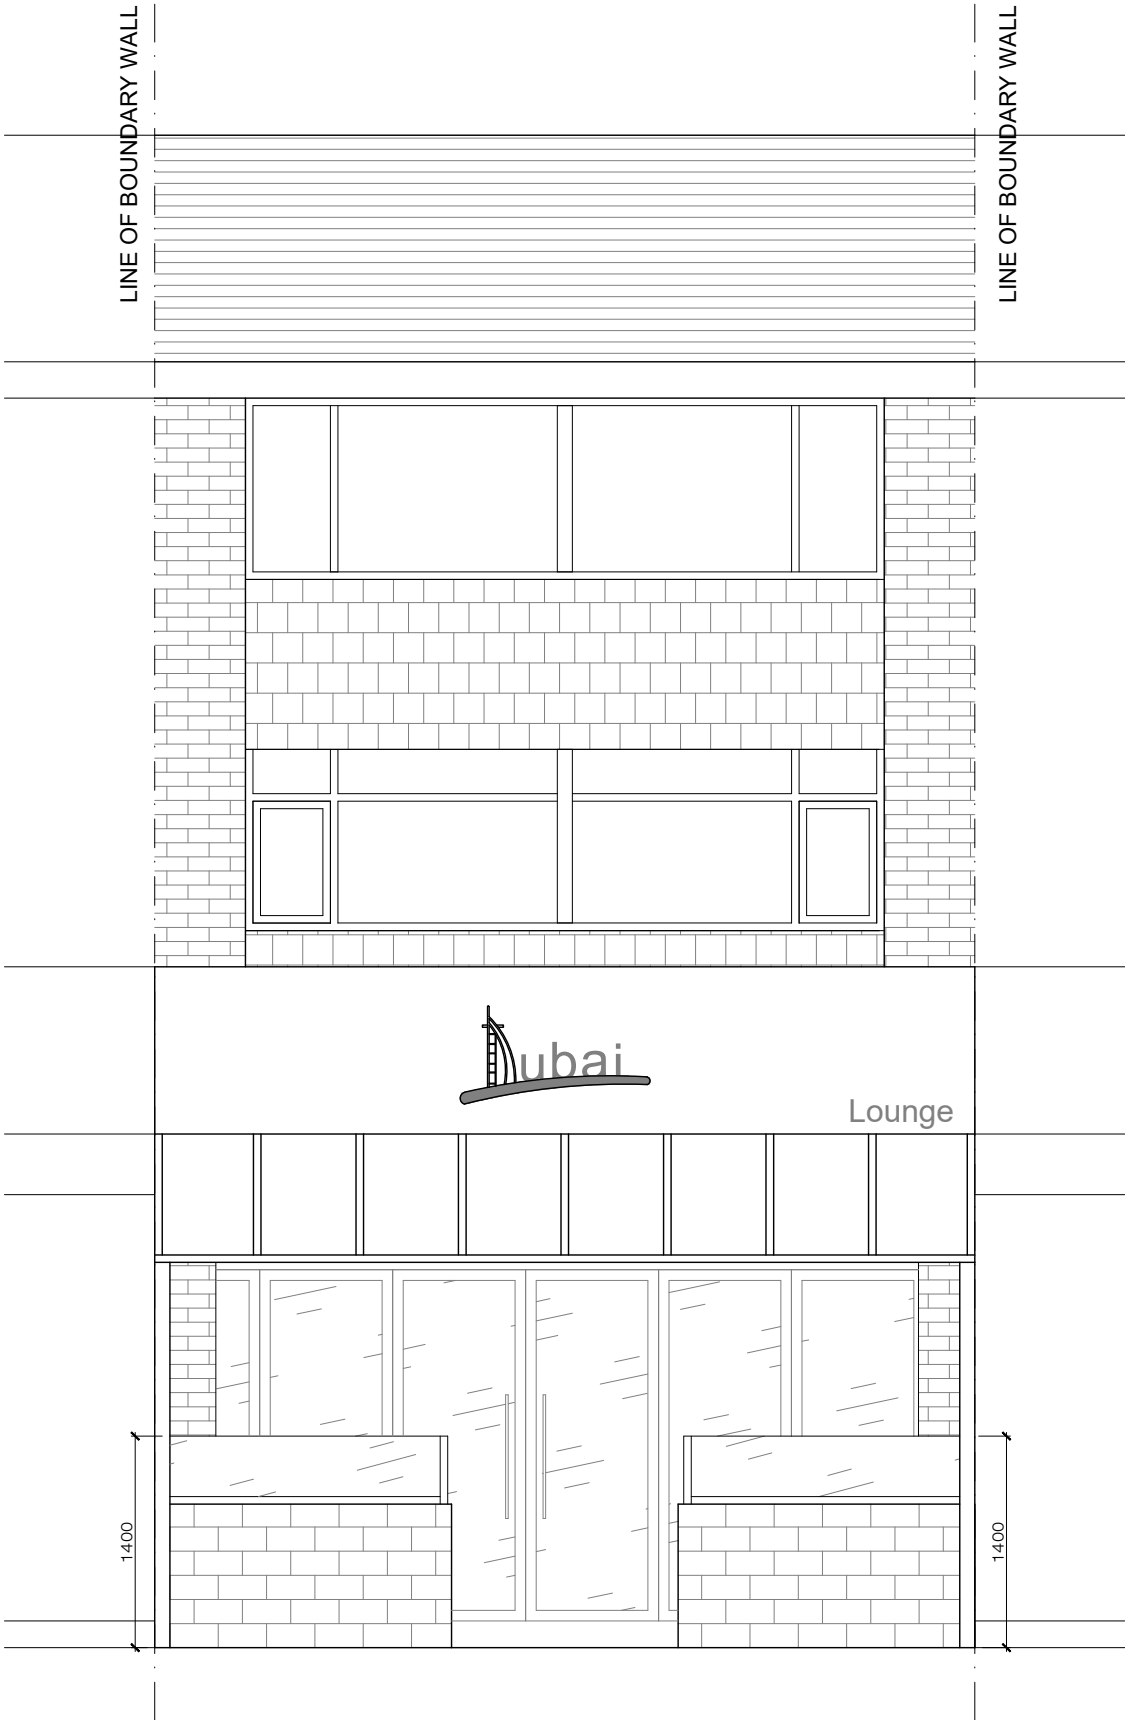


EXISTING FRONT ELEVATION
(SCALE 1:50)

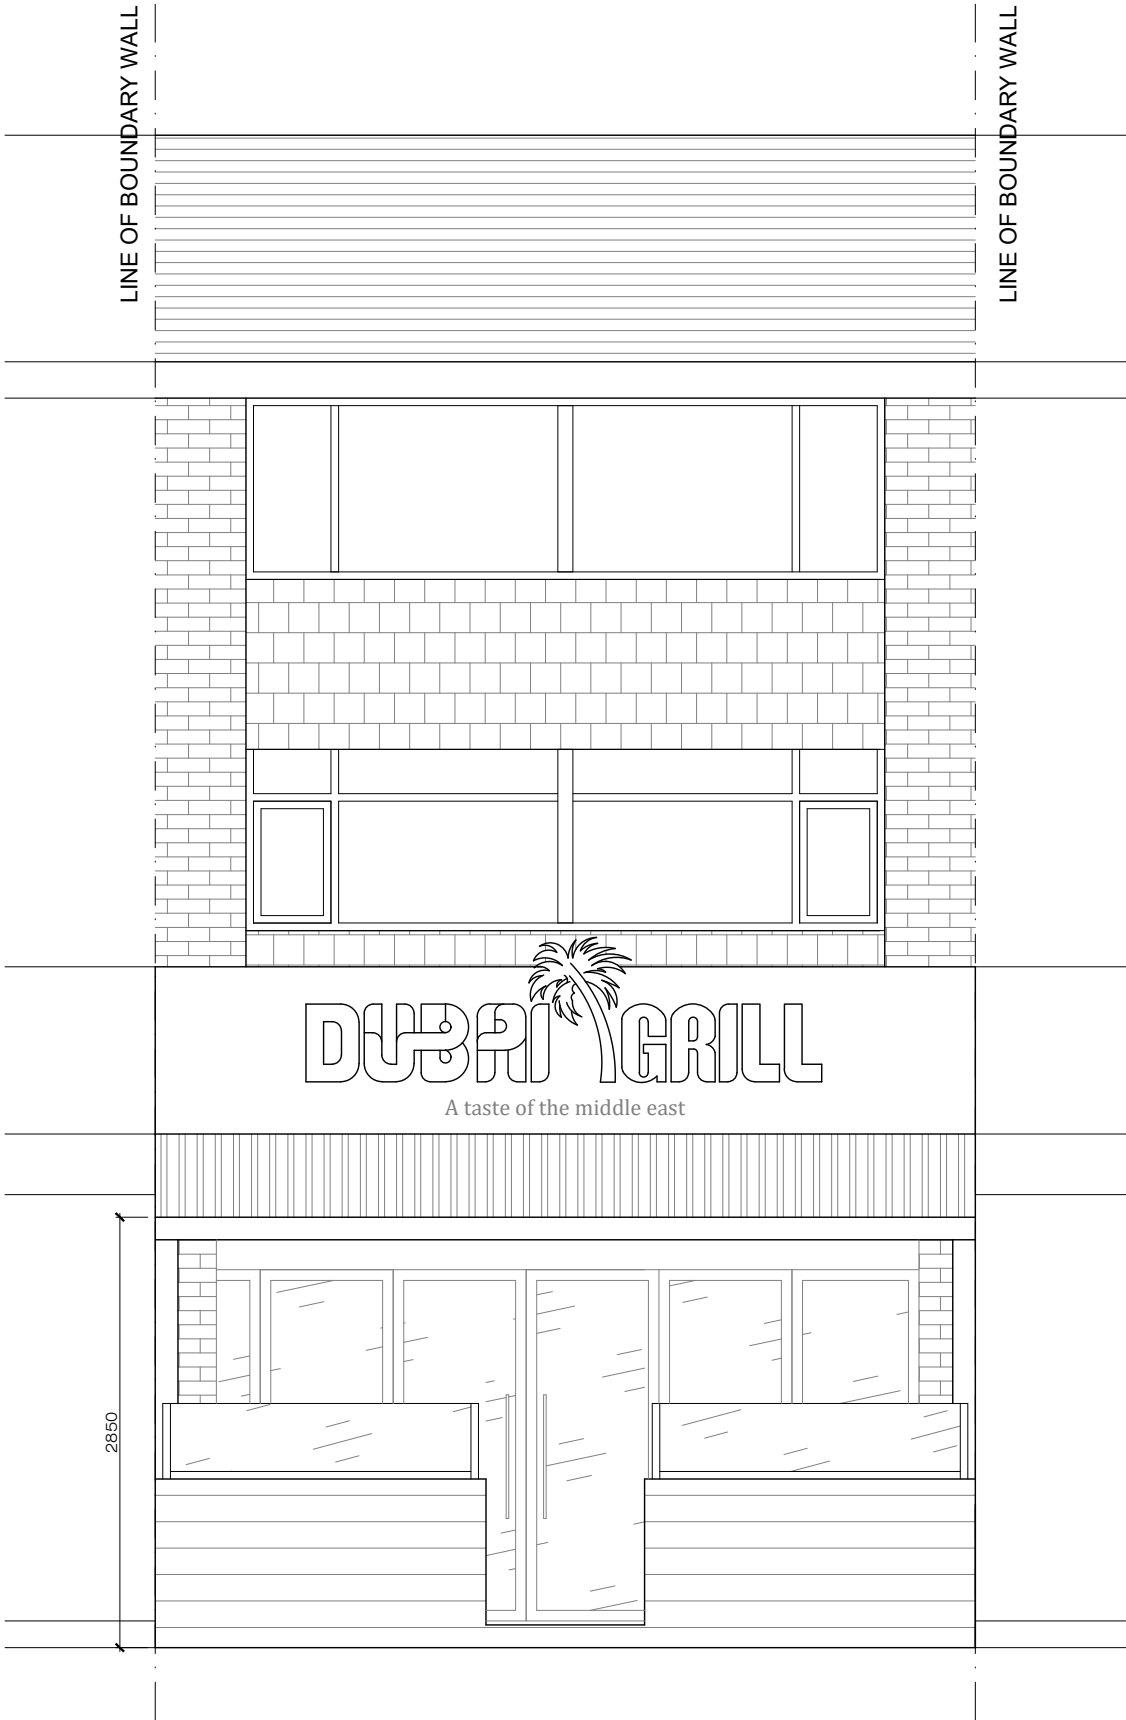


PROPOSED FRONT ELEVATION
(SCALE 1:50)

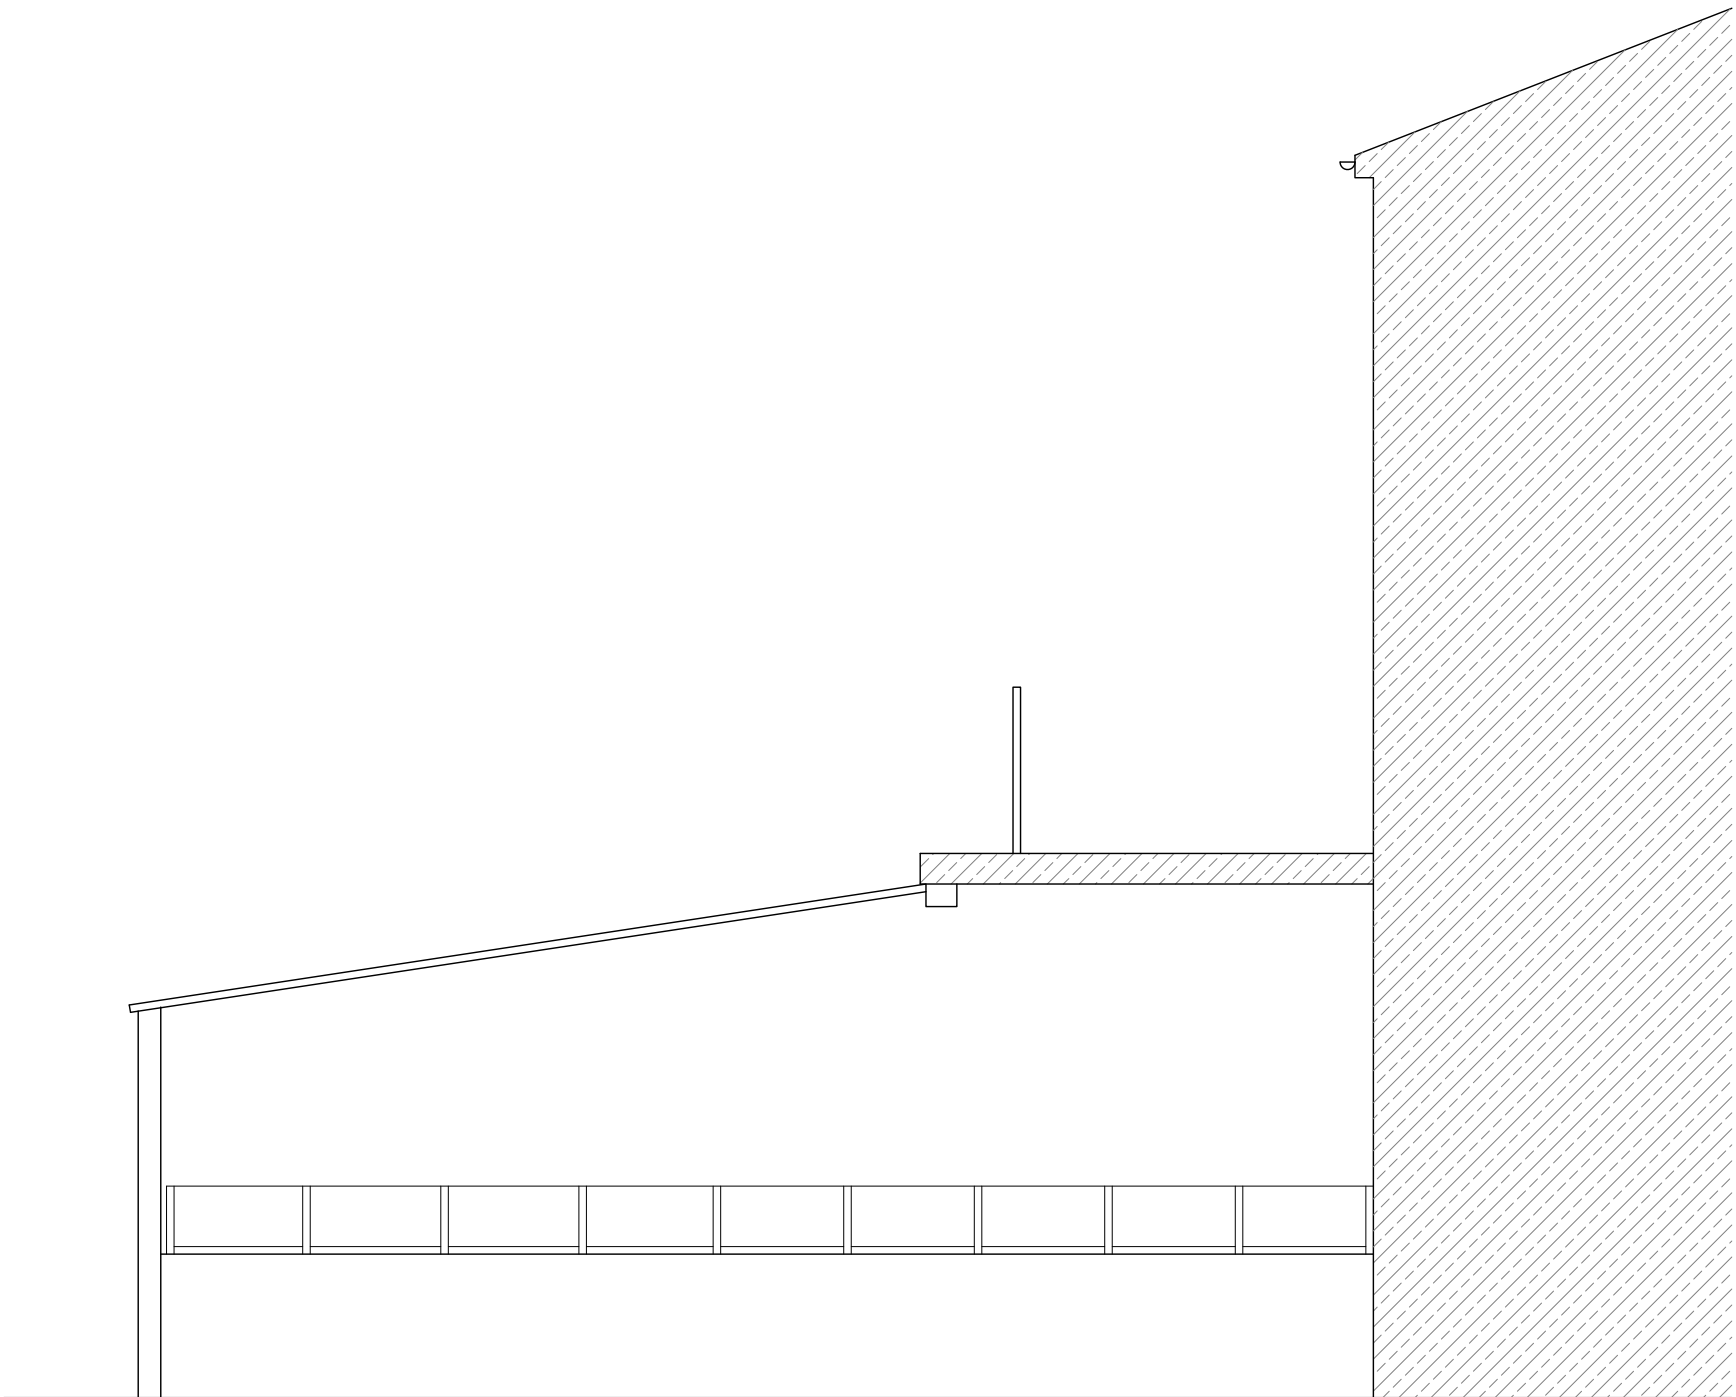


EXISTING RIGHT ELEVATION
(SCALE 1:50)

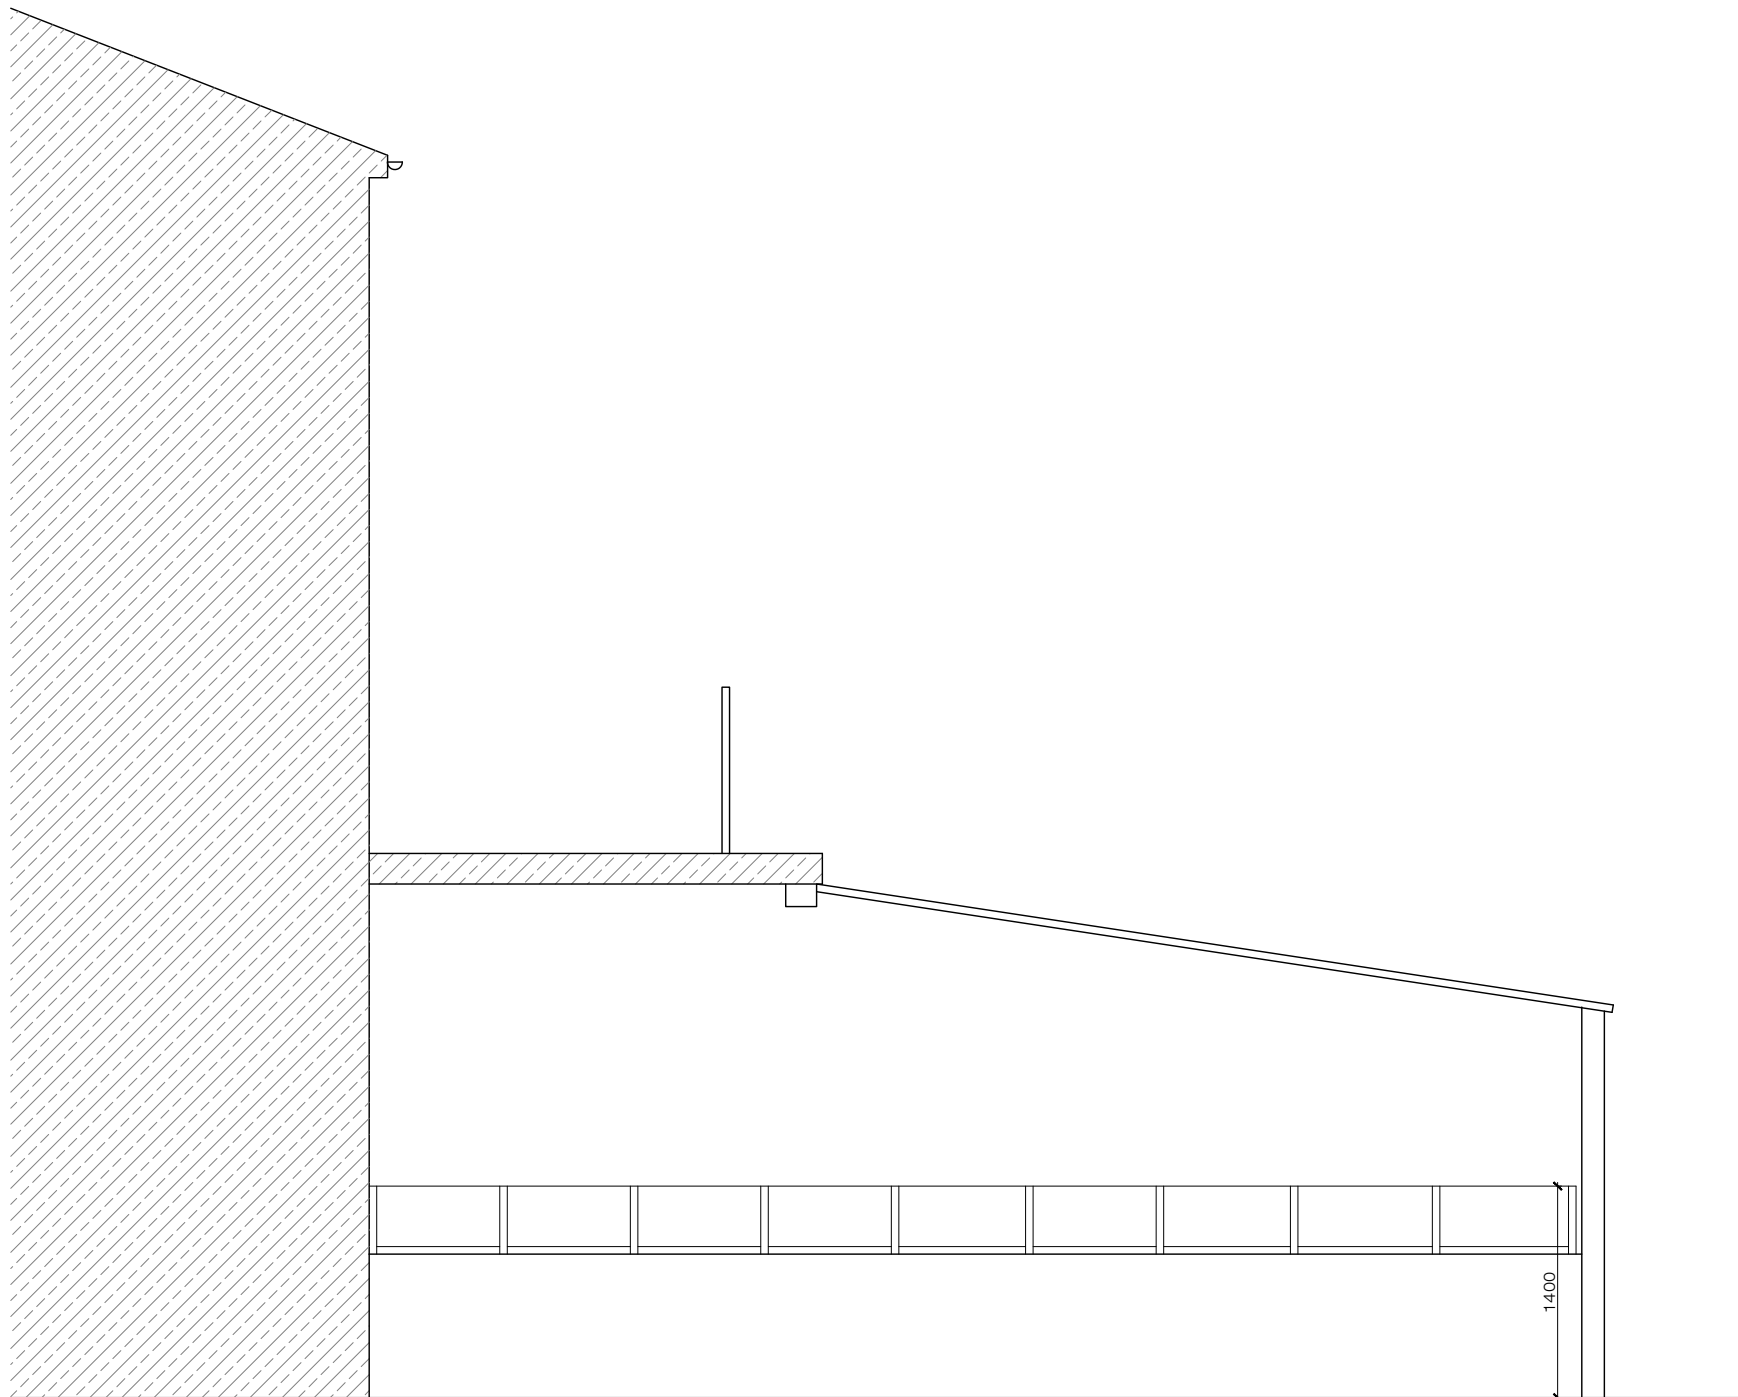


EXISTING LEFT ELEVATION
(SCALE 1:50)

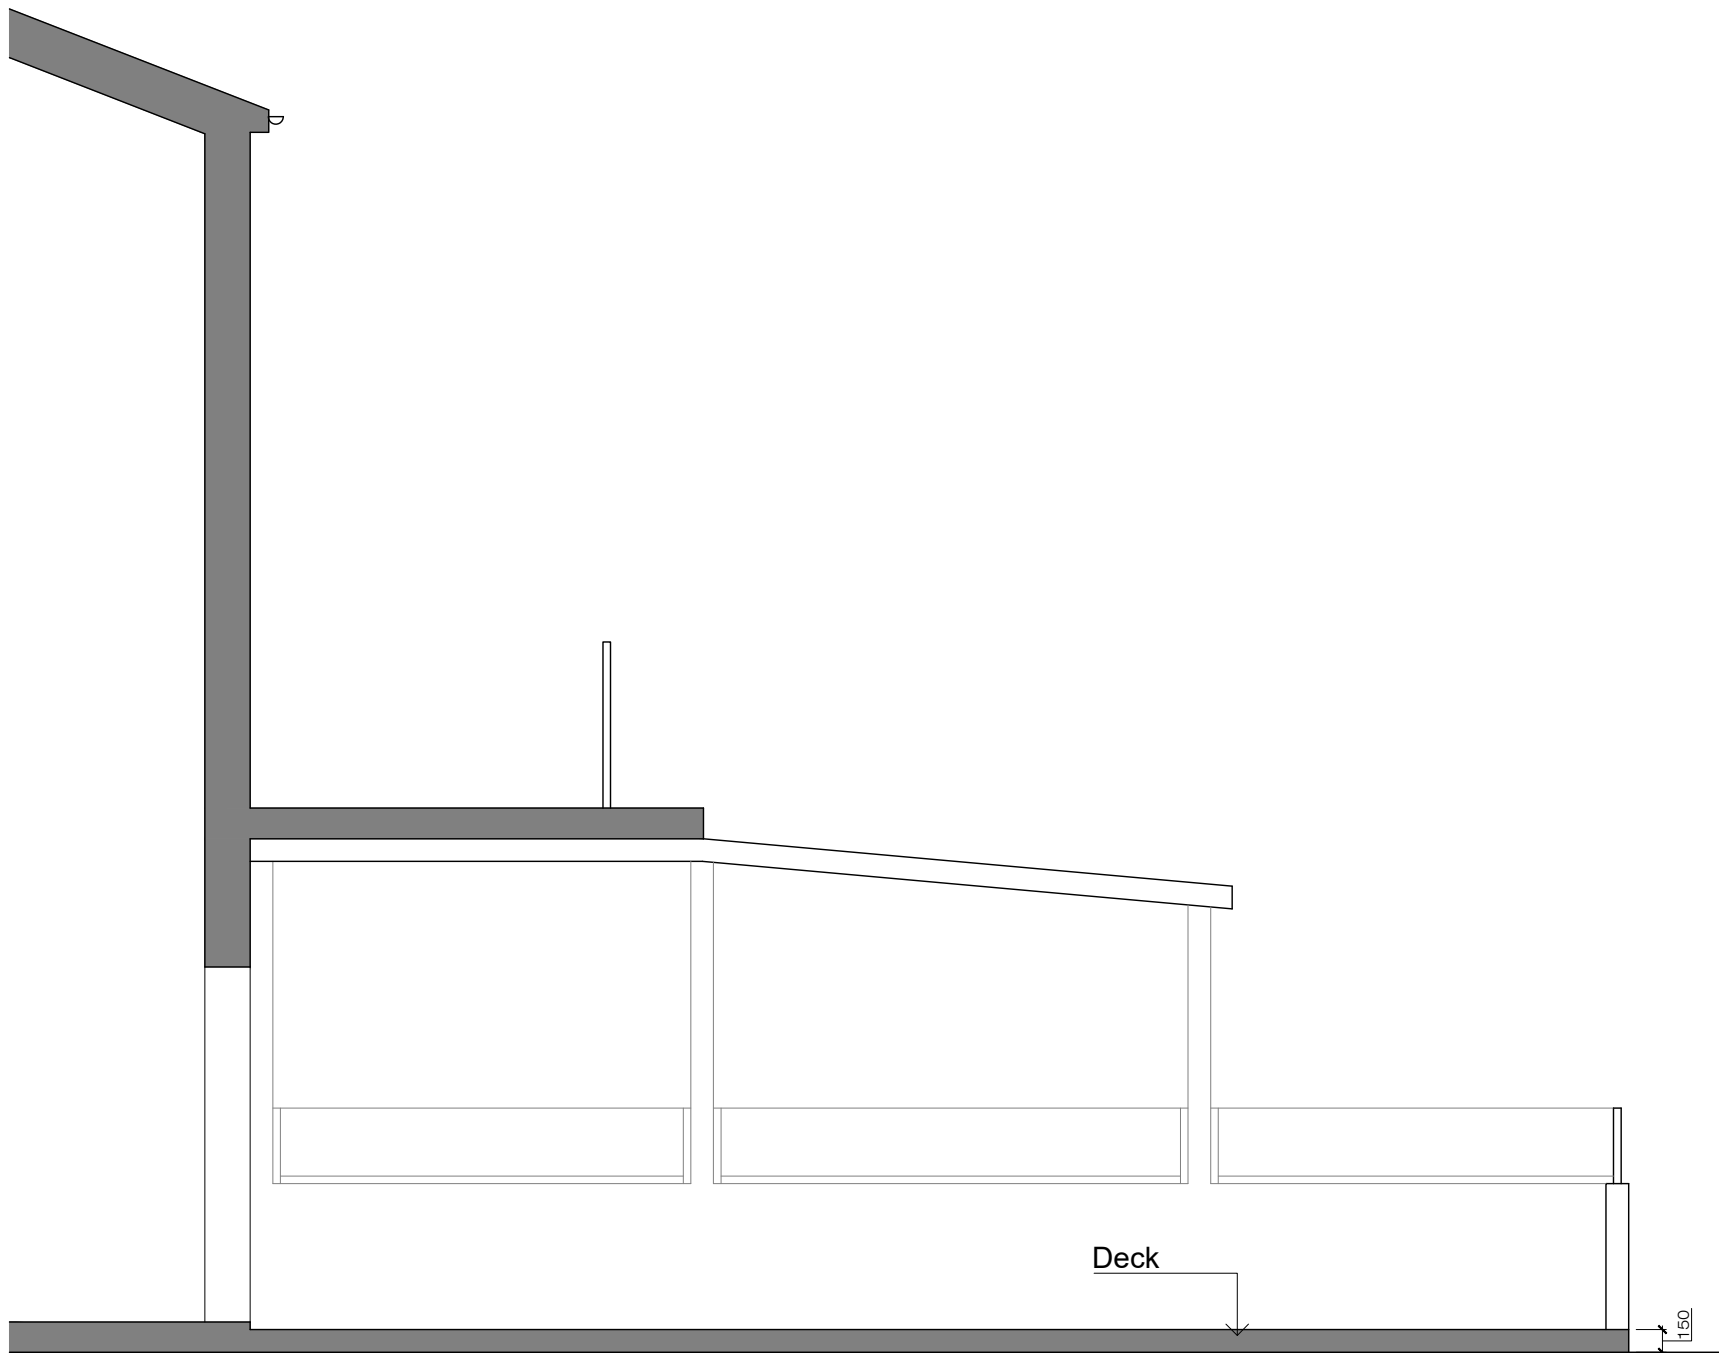

PROPOSED SECTION
(SCALE 1:50)

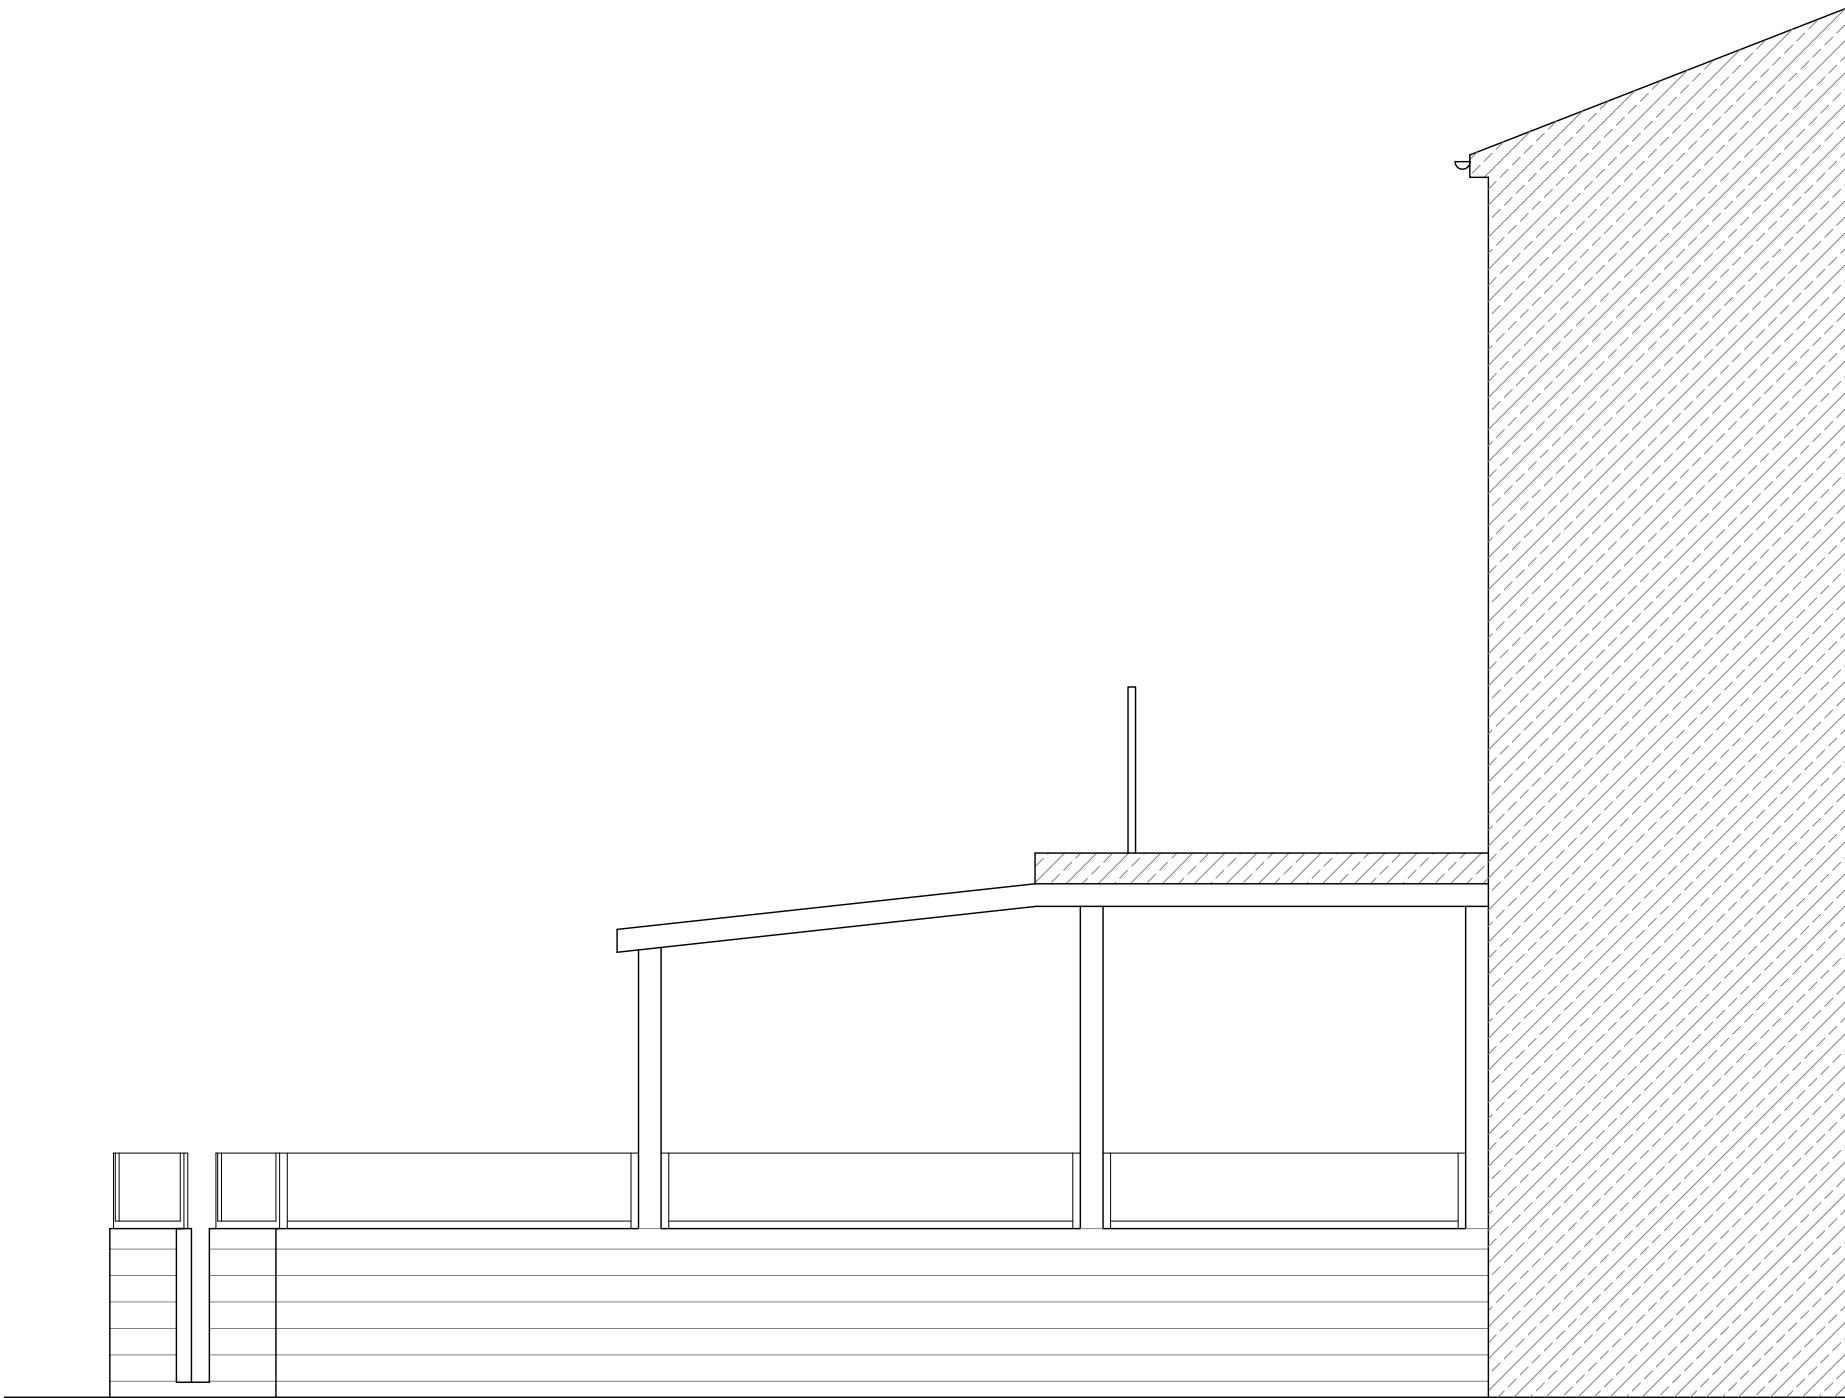

PROPOSED RIGHT ELEVATION
(SCALE 1:50)

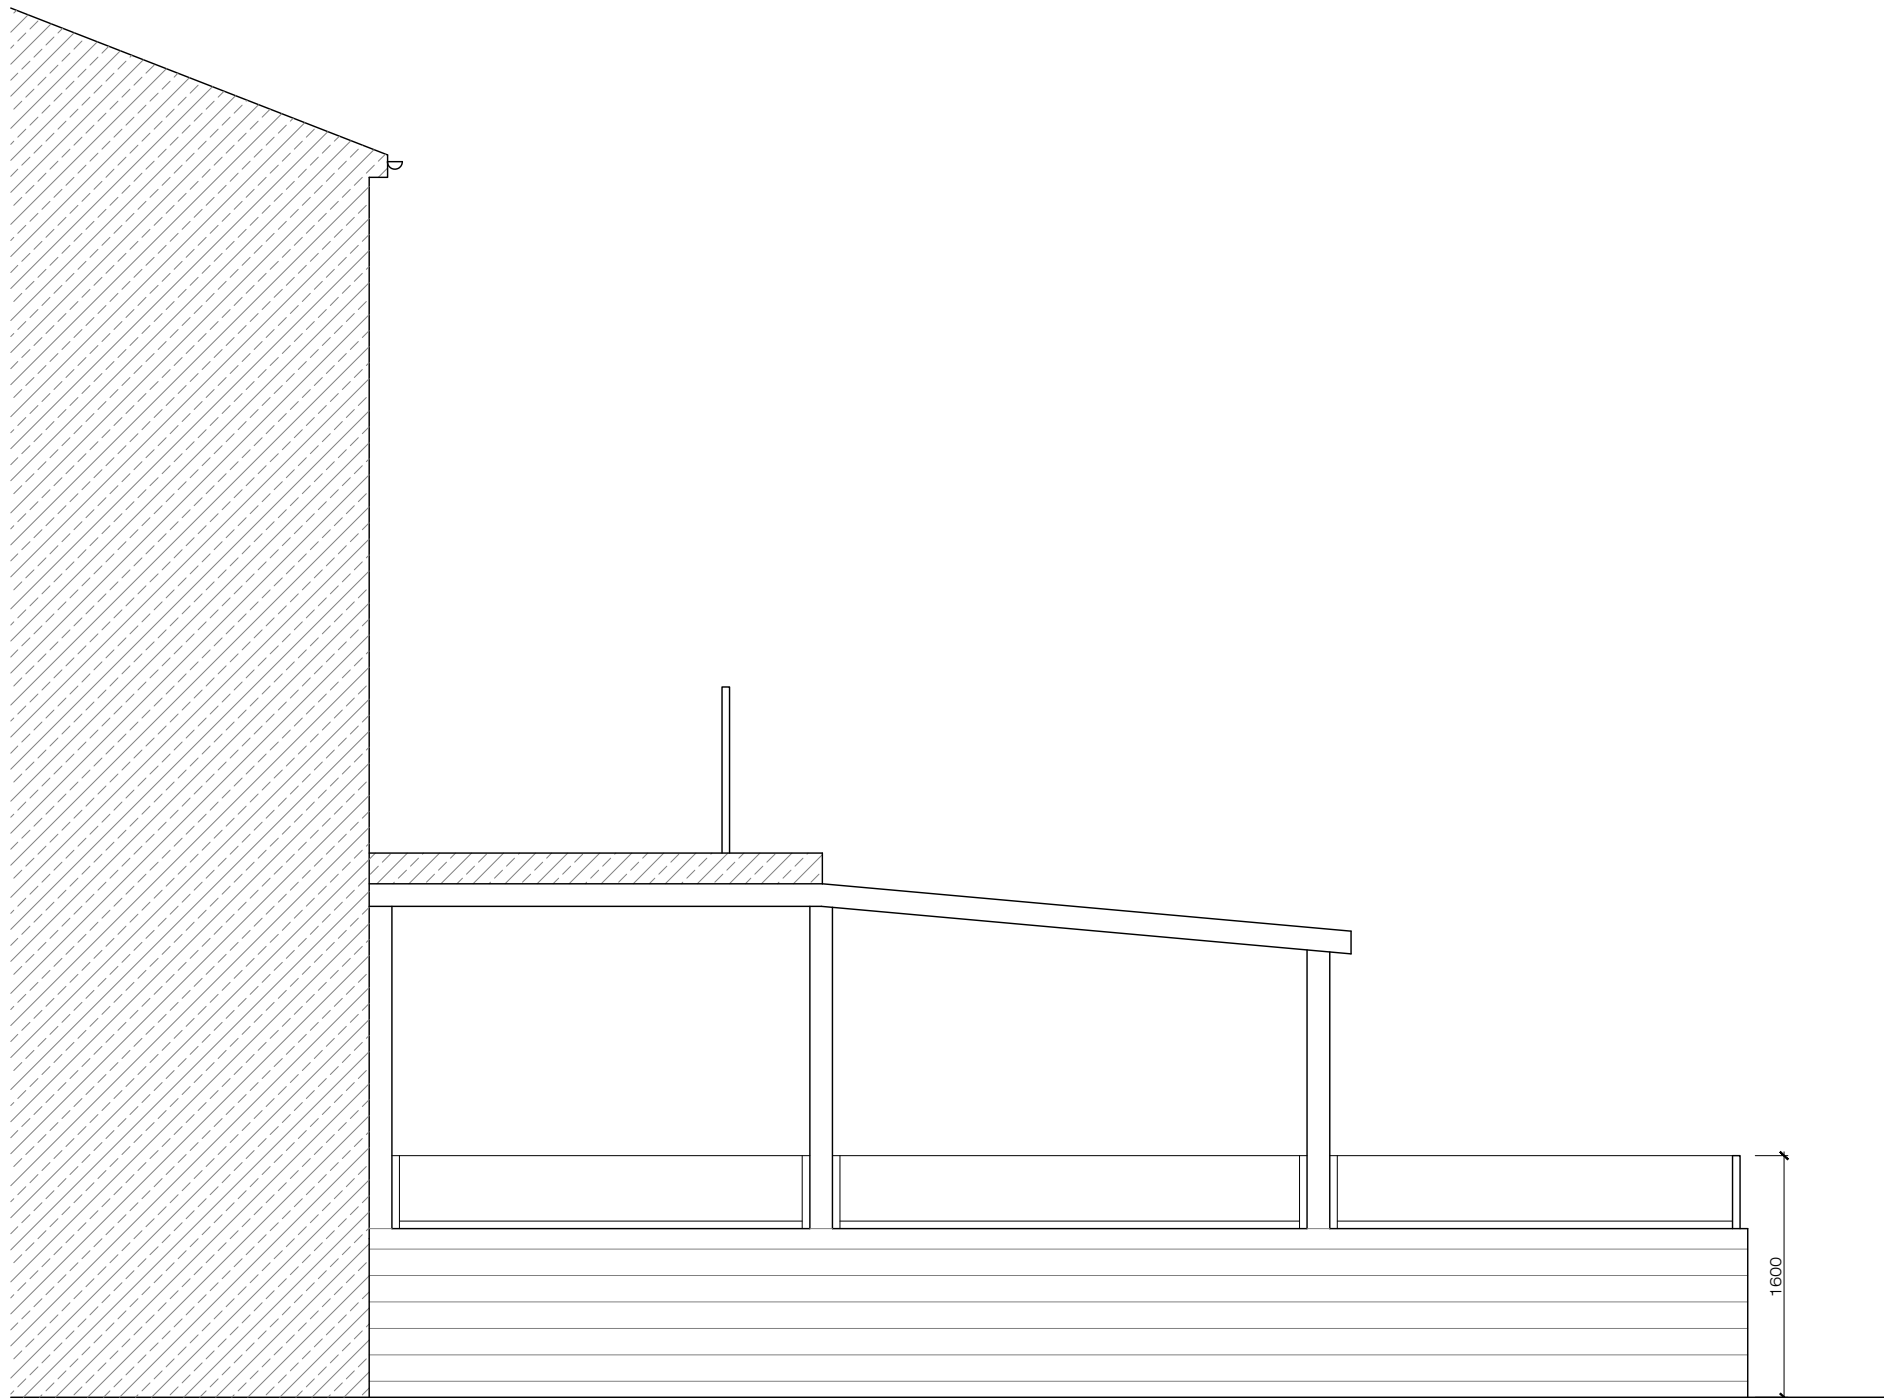

PROPOSED LEFT ELEVATION
(SCALE 1:50)

CLIENT	-
ADDRESS	82 Wilmslow Road, Rusholme, M14 5AL
TITLE	EXISTING & PROPOSED ELEVATIONS
PROJECT STATUS	PLANNING DRAWING
DATE	11/11/2022
REVISION	n/a
SCALE	1:50@A1
SHEET No.	PL001
REFERENCE	
DRAWN BY	-