

Doc Name: Plaster Removal Plan Level LG South-west

Doc Reference: OTH-PUR-TH-LG-SKE-A-0593

Status: S4 Suitable for Construction


Document Type: Sketch



Purpose:	<i>To show areas requiring Terrix plaster applications</i>
Location:	<i>Lower ground floor</i>
Documents affected:	-
WPs affected:	<i>Specialist decoration</i>
Co-ordinated with:	
Purcell	Yes / No
Ramboll	Yes / No
Arup	Yes / No
Planit	Yes / No

Revision History:

REV.	DATE	DESCRIPTION OF CHANGE
-	08/02/2021	First Issue
01	31/03/2022	Amended for Terrix plaster application use

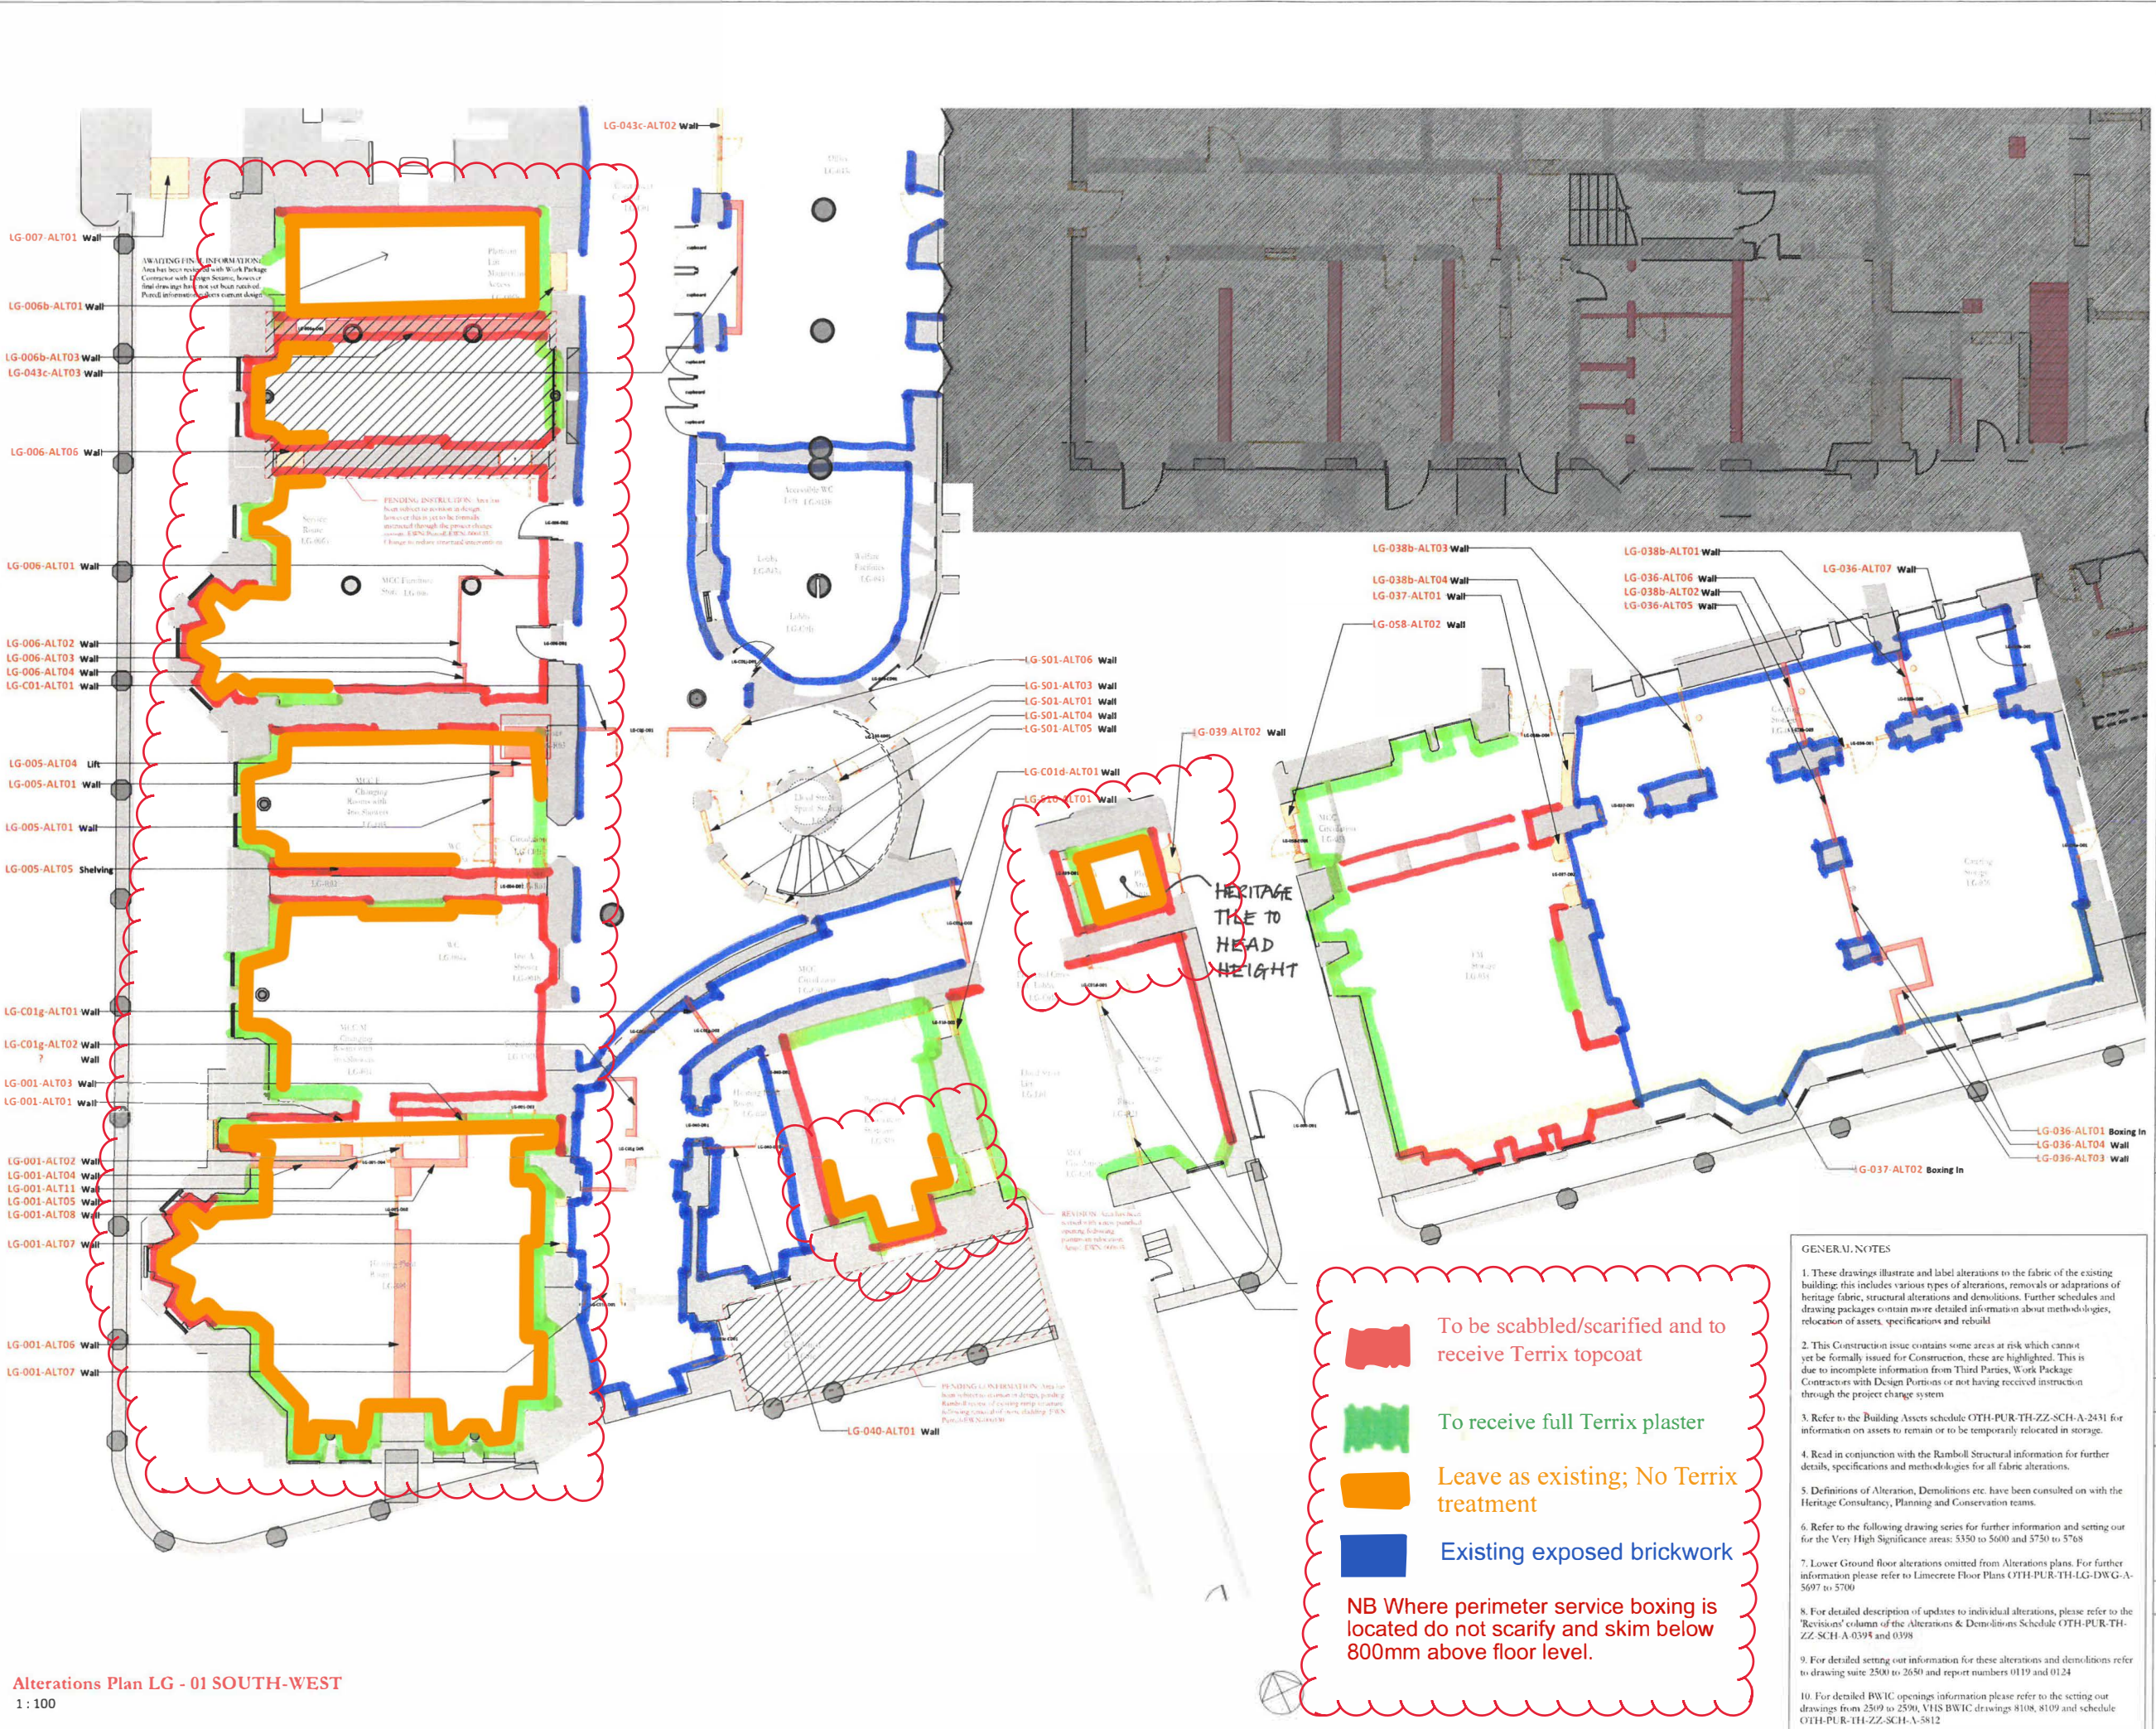

Scale Bars to be used as guidance only - refer to sheet size below

1:1000	1:2000	1:3000	1:4000	1:5000	1:6000	1:7000	1:8000	1:9000	1:10000
1:1000	1:2000	1:3000	1:4000	1:5000	1:6000	1:7000	1:8000	1:9000	1:10000
1:1000	1:2000	1:3000	1:4000	1:5000	1:6000	1:7000	1:8000	1:9000	1:10000
1:1000	1:2000	1:3000	1:4000	1:5000	1:6000	1:7000	1:8000	1:9000	1:10000

Notes:
Drawings are based on survey data and may not accurately represent what is physically present.
Do not scale from this drawing. All dimensions are to be verified on site before proceeding with the work.
All dimensions are in millimeters unless noted otherwise.
Purcell shall be notified in writing of any discrepancies.

Key Plan

01 310322 AB MJBS AMENDED FOR TERRIX

PROJECT STATUS **RIBA STAGE 5**

CLIENT **MANCHESTER CITY COUNCIL**

PROJECT **OUR TOWN HALL**

DRAWING TITLE **PLASTER REMOVAL LEVEL LG - SOUTH-WEST**

SIZE & SCALE **A1: As indicated**

DRAWING STATUS **For Construction**

JOB NUMBER **236959**

DRAWING NO. **OTH-PUR-TH-LG-SKE-A-0593 01**

OUR TOWN HALL PROJECT

PURCELL

Project Office, Town Hall, MANCHESTER M60 2L1
+44 (0) 7970 097 432
www.purcelluk.com

GENERAL NOTES

- These drawings illustrate and label alterations to the fabric of the existing building; this includes various types of alterations, removals or adaptations of heritage fabric, structural alterations and demolitions. Further schedules and drawing packages contain more detailed information about methodologies, relocation of assets, specifications and rebuild.
- This Construction issue contains some areas at risk which cannot yet be formally issued for Construction, these are highlighted. This is due to incomplete information from Third Parties, Work Package Contractors with Design Portions or not having received instruction through the project change system.
- Refer to the Building Assets schedule OTH-PUR-TH-ZZ-SCH-A-2431 for information on assets to remain or to be temporarily relocated in storage.
- Read in conjunction with the Ramboll Structural information for further details, specifications and methodologies for all fabric alterations.
- Definitions of Alteration, Demolitions etc. have been consulted on with the Heritage Consultancy, Planning and Conservation teams.
- Refer to the following drawing series for further information and setting out for the Very High Significance areas: S350 to S600 and S750 to S768
- Lower Ground floor alterations omitted from Alterations plans. For further information please refer to Limestone Floor Plans OTH-PUR-TH-LG-DWG-A-5697 to 5700
- For detailed description of updates to individual alterations, please refer to the 'Revisions' column of the Alterations & Demolitions Schedule OTH-PUR-TH-ZZ-SCH-A-0398 and 0398
- For detailed setting out information for these alterations and demolitions refer to drawing suite 2500 to 2650 and report numbers 0119 and 0124
- For detailed BWIC openings information please refer to the setting out drawings from 2509 to 2590, VHS BWIC drawings 8108, 8109 and schedule OTH-PUR-TH-ZZ-SCH-A-5812

Alterations Plan LG - 01 SOUTH-WEST
1 : 100