


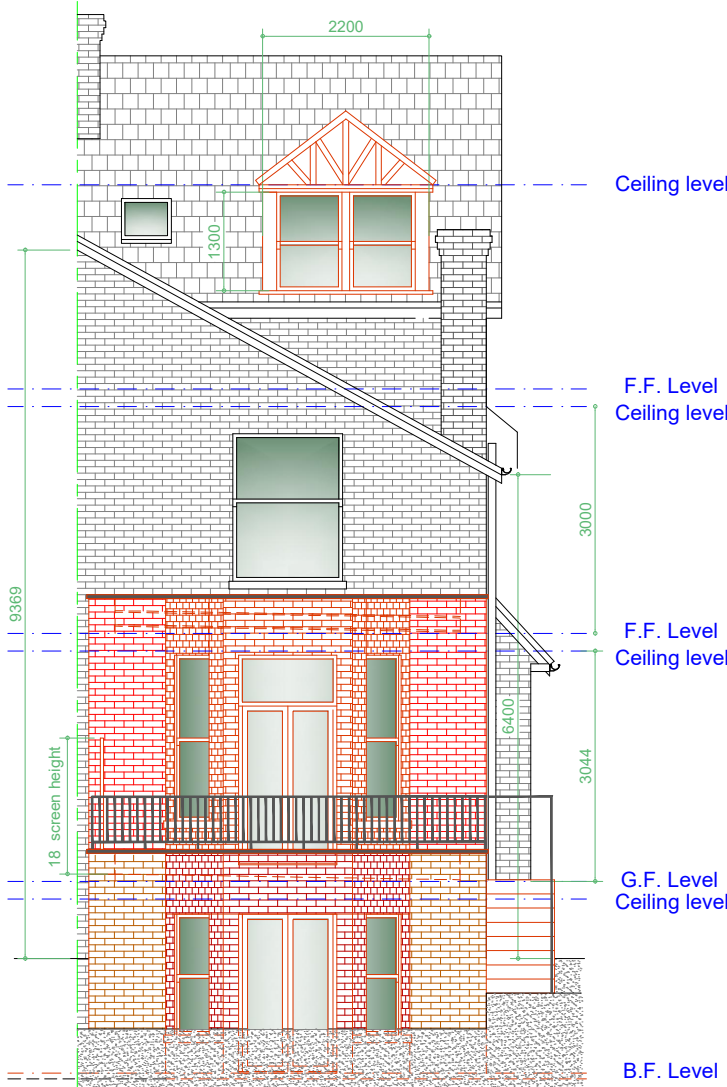


 


Proposed Rear Elevation
Scale 1:100

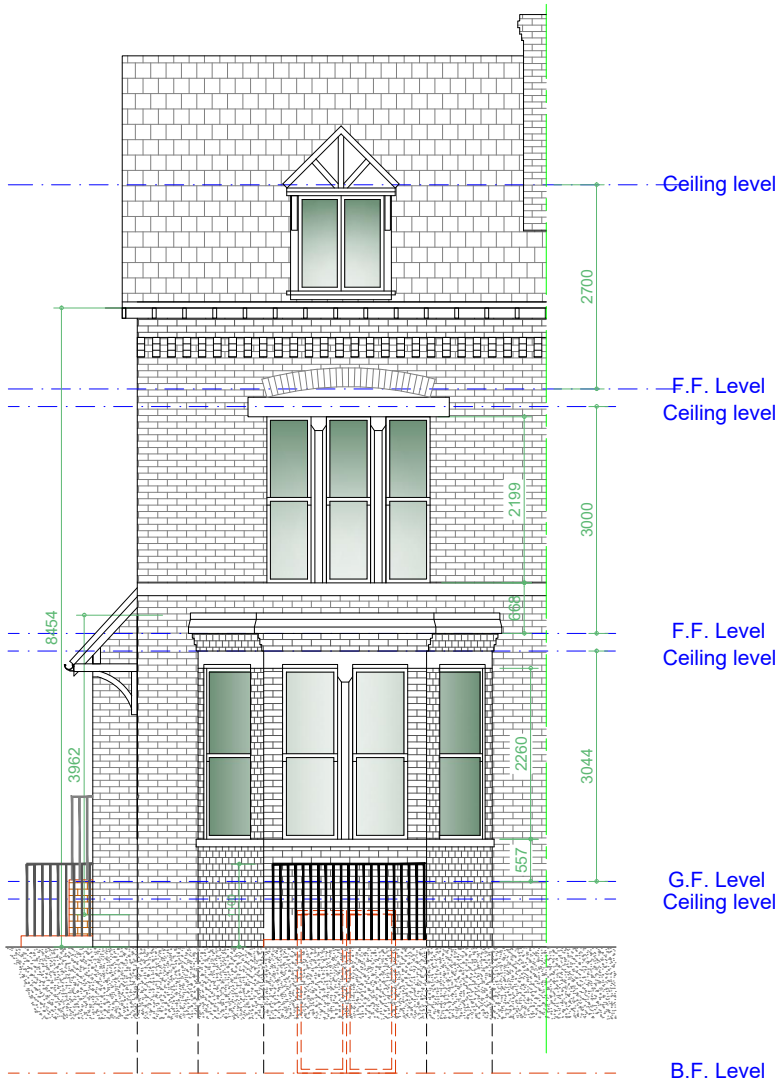

Proposed Front Elevation
Scale 1:100

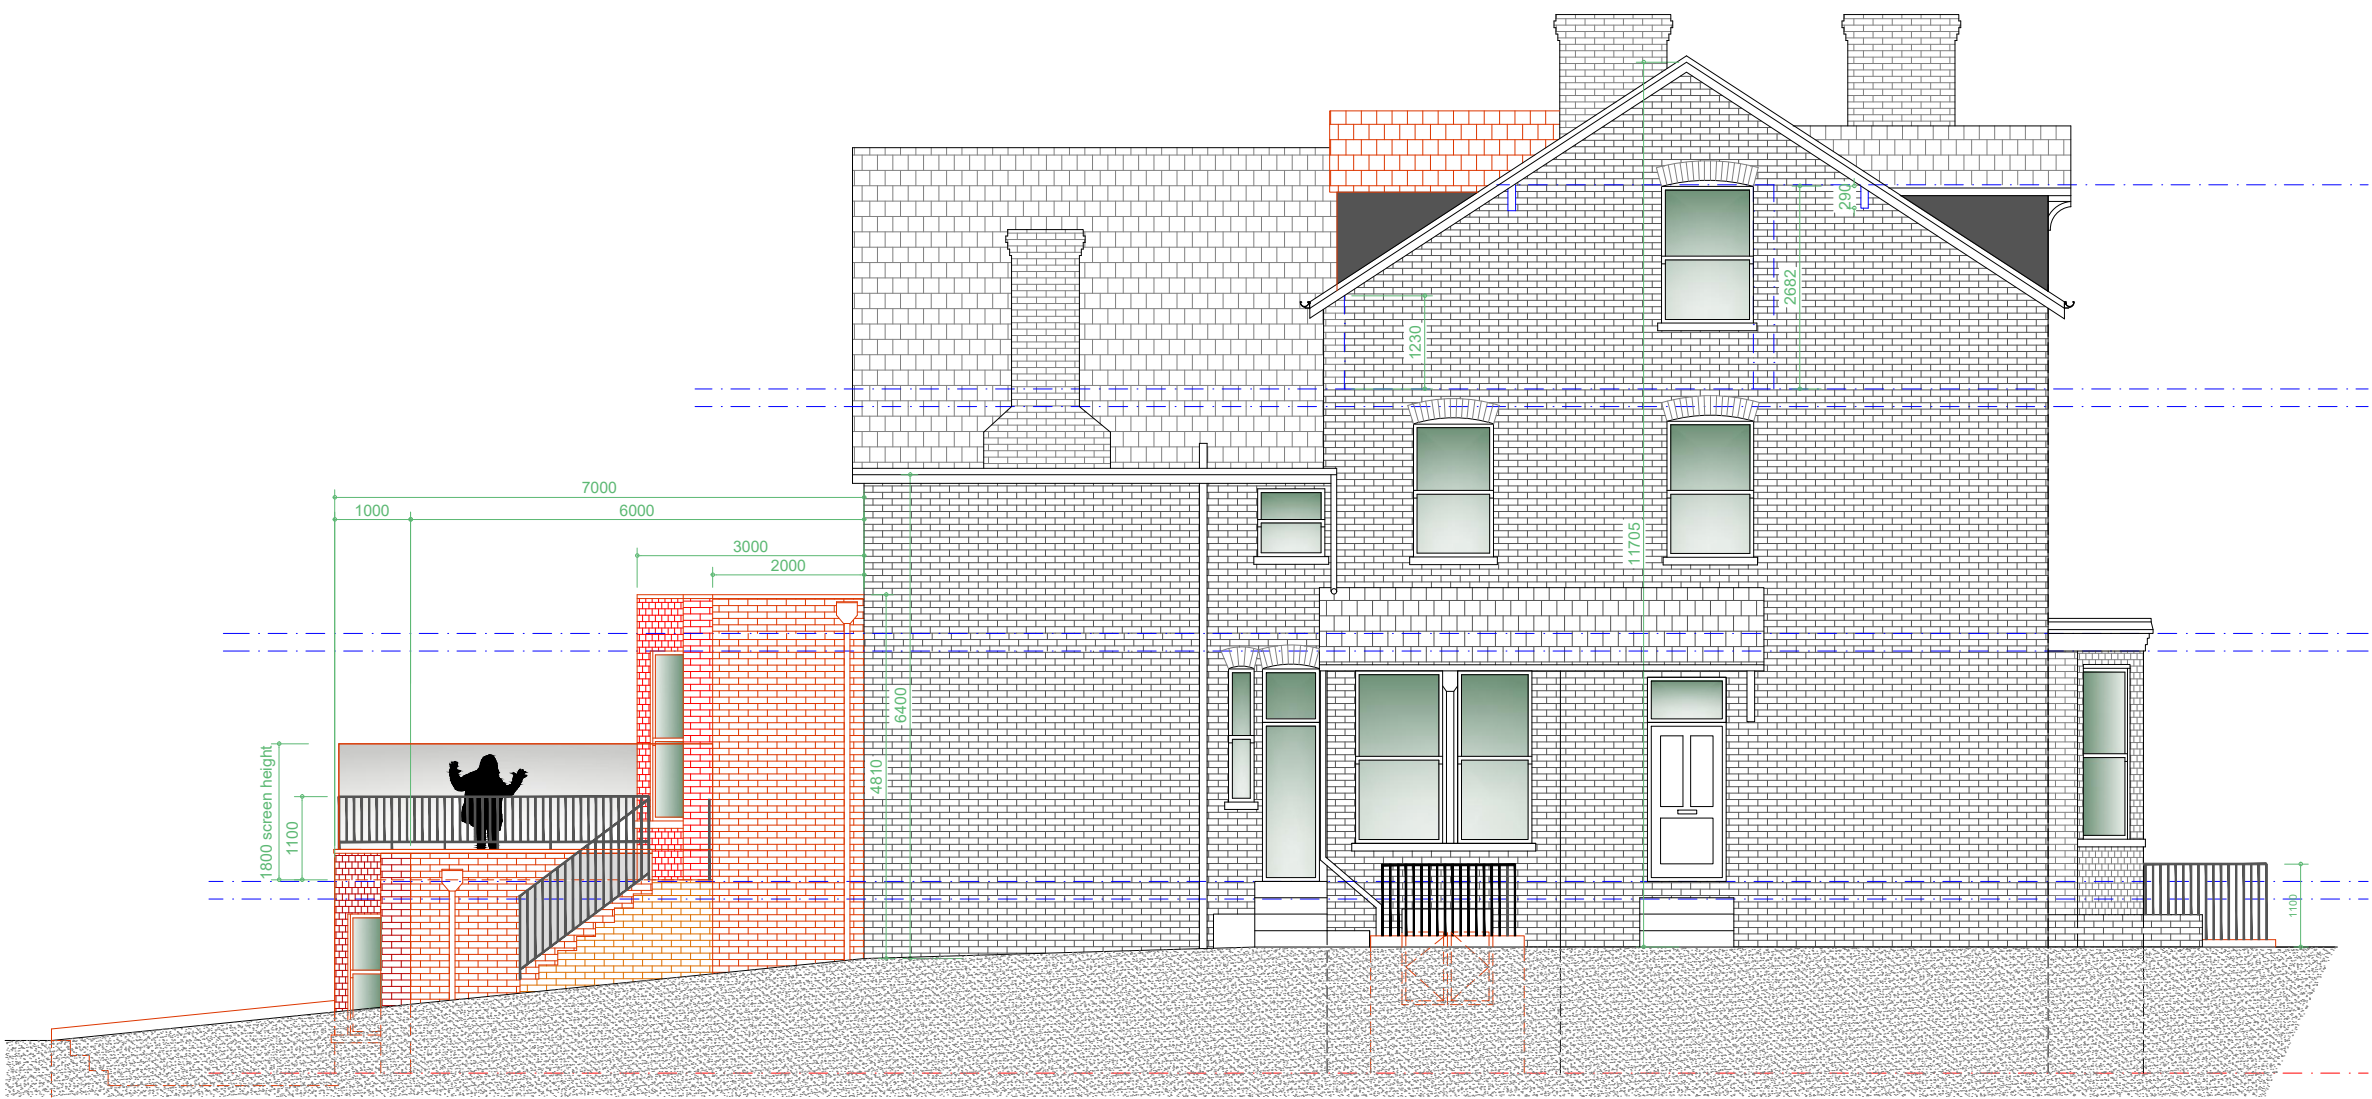

Proposed L/H Side Elevation
Scale 1:100

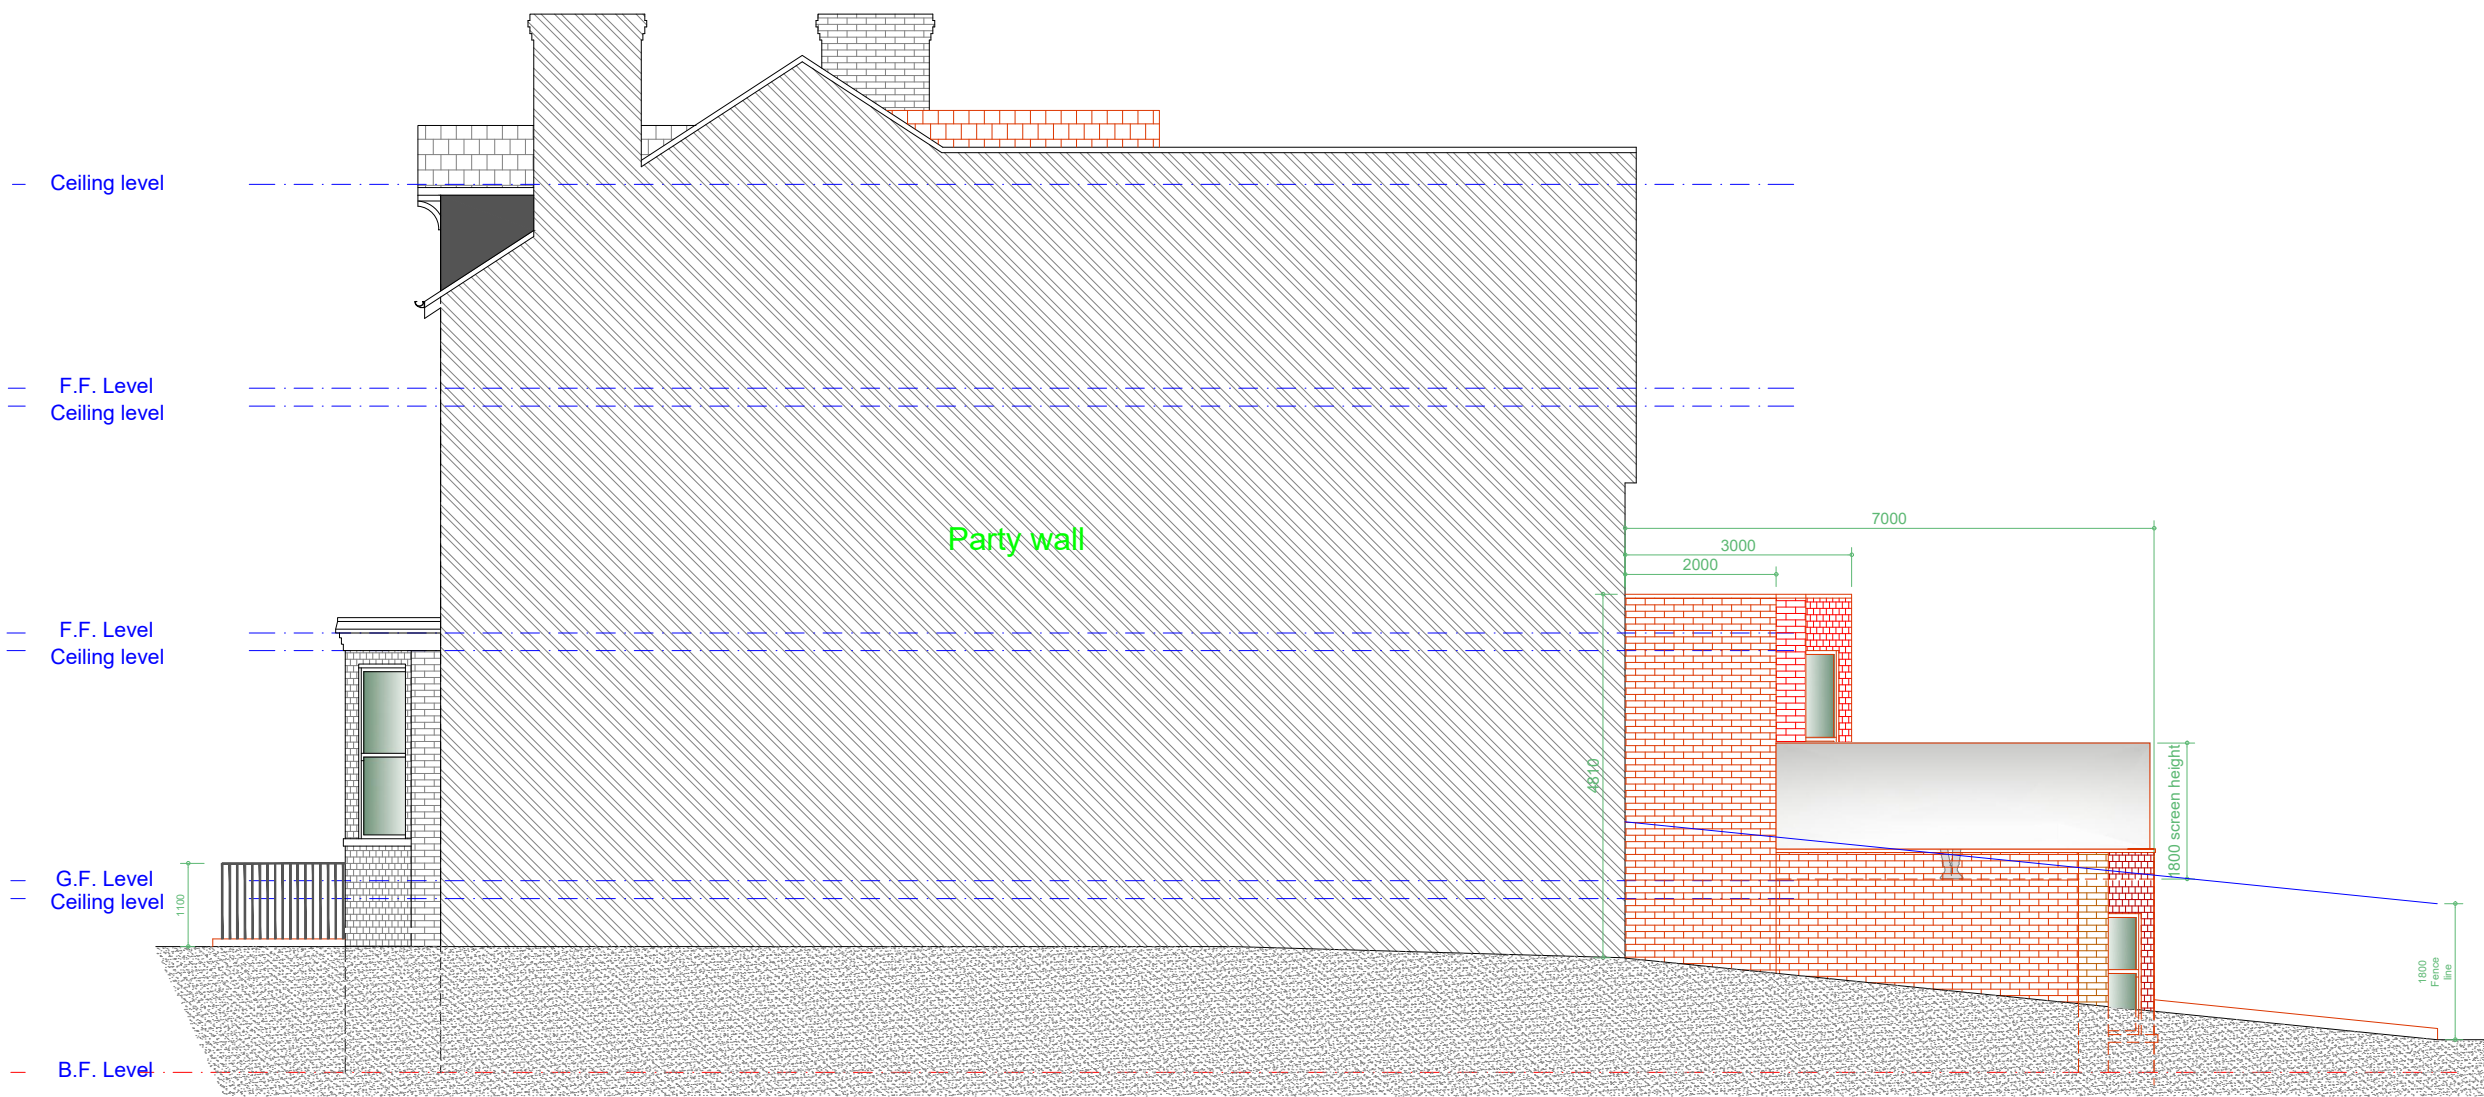

Proposed R/H Side Party Wall Elevation
Scale 1:100

Rev	Date	Description
Issued For INFORMATION PURPOSES ONLY		
Client		
Mr. Joe Cravagan - Fastspace Ltd		
Project		
56 Manley Road; Whalley Range, Manchester, M16 8HP Proposed single storey rear extension, rear cottage dormer to existing loft conversion, Cellar conversion and extension.		
Scheme - Drawing Title		
Proposed Elevation		
05		
Drawing No.	Revision	Date 04.06.24 Scale 1:50 @A2
 Plans To Build It Ltd Tel: 0161 728 5730 Mob: 07741175755 www.planstobuildit.com		