
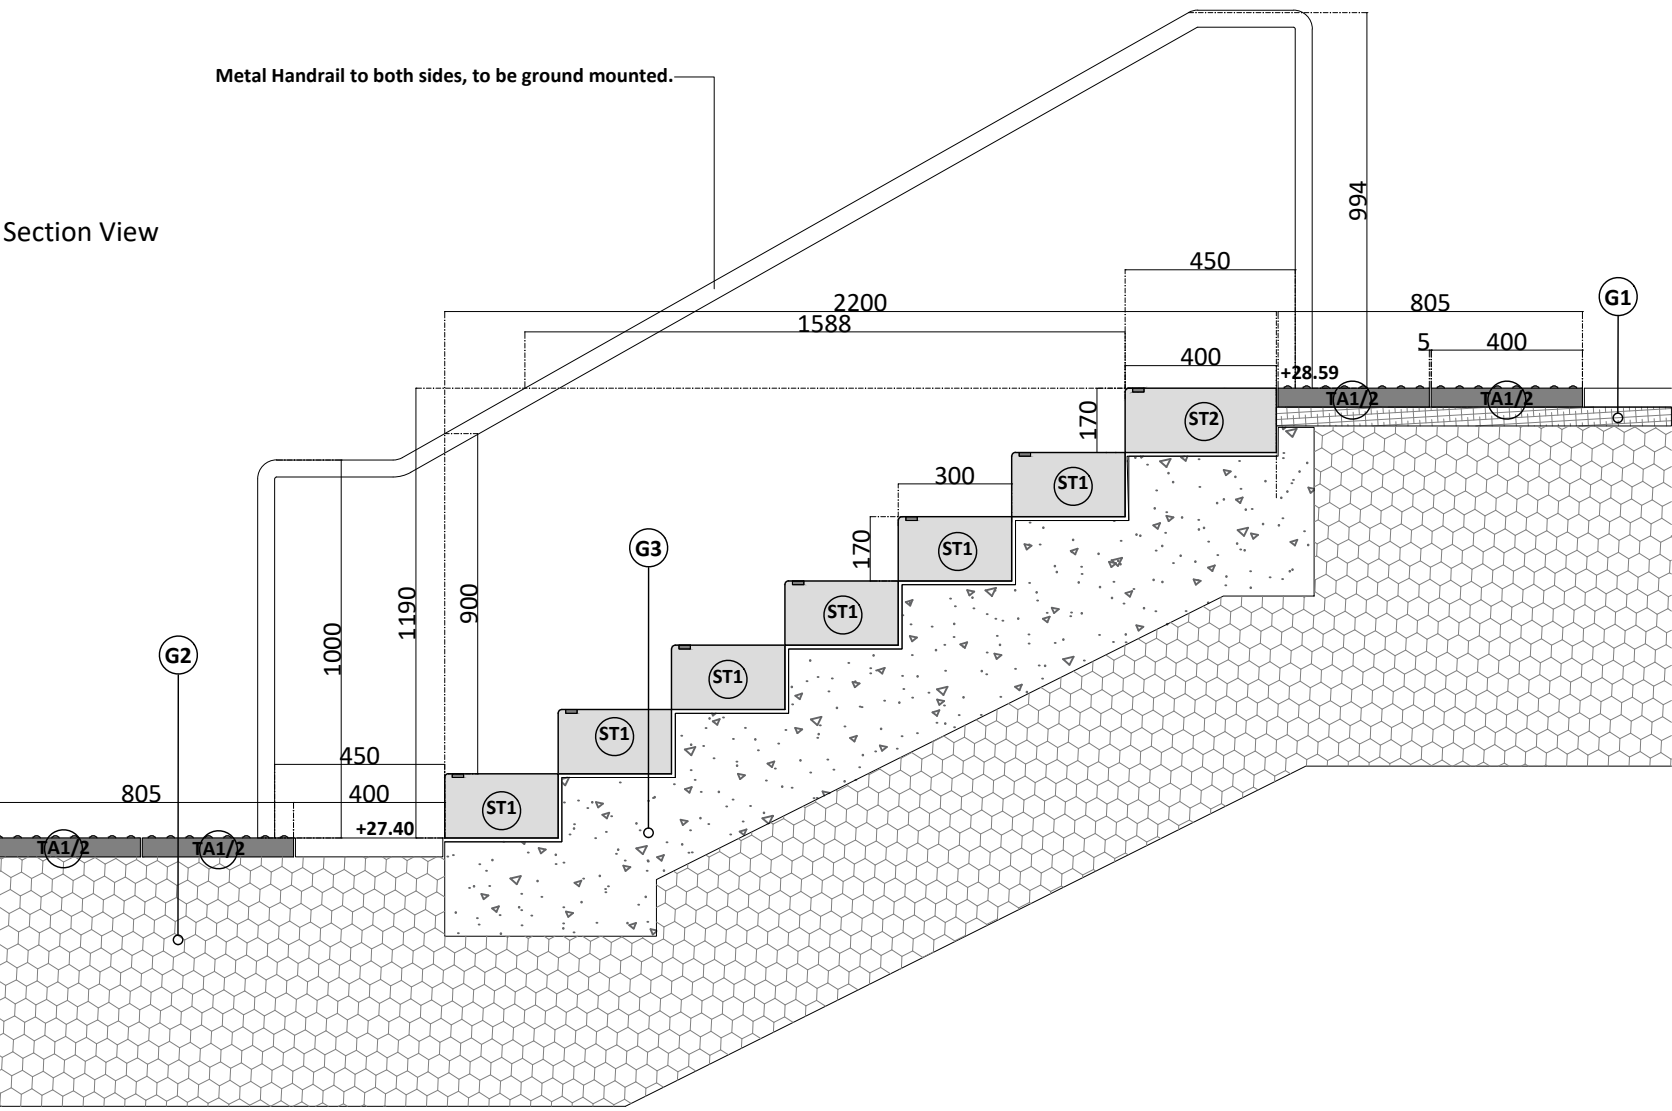


STEP RUN - TYPE A
Scale - 1:20


Plan View

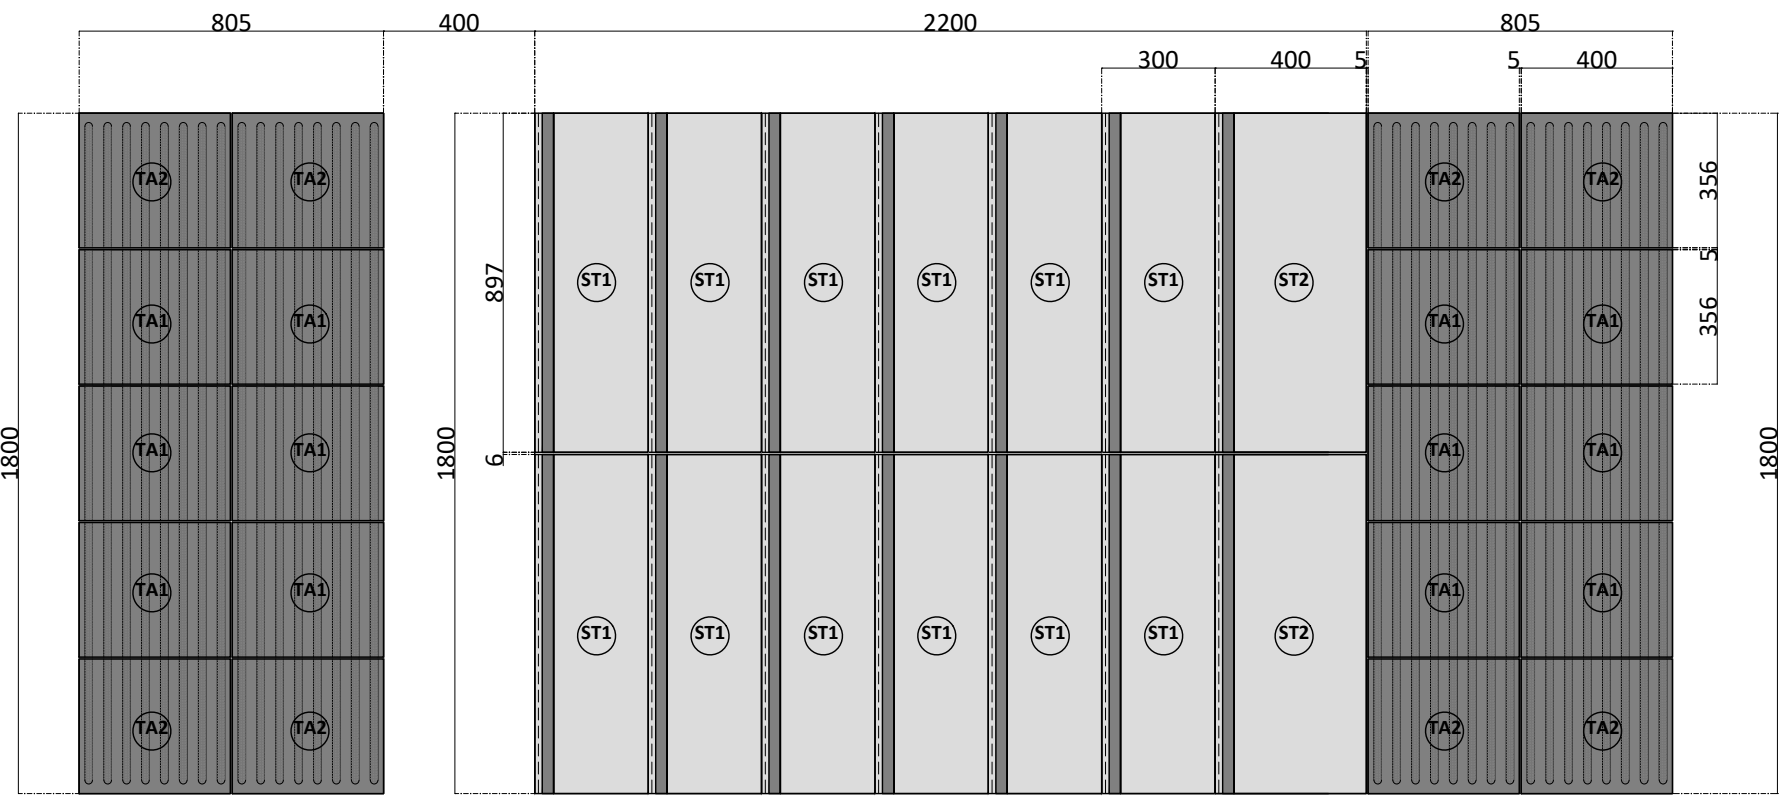


STEP DETAILS
SCALE - 1:20

ST1


Plan View

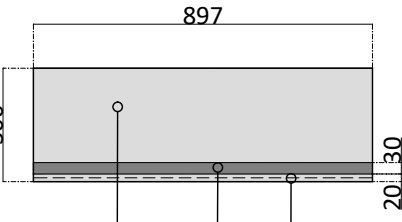

Front Elevation

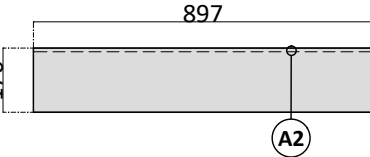


Side Elevation

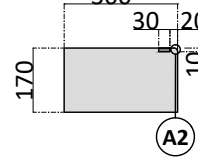


ST2


Plan View

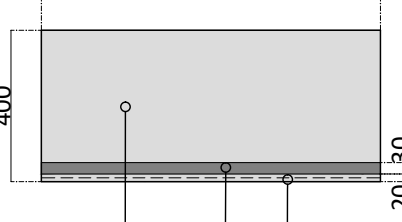

Front Elevation

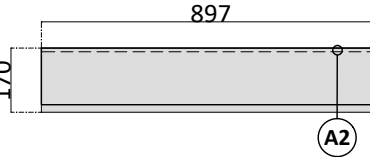


Side Elevation

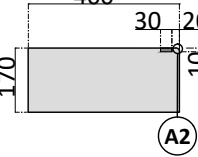


TACTILE UNIT DETAILS
SCALE - 1:20

TA1


Plan View

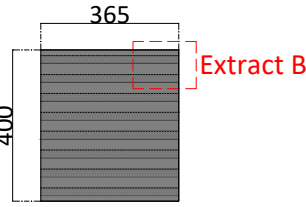

Front Elevation

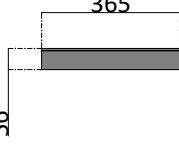


Side Elevation

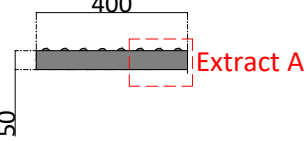


TA2


Plan View

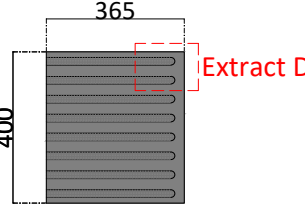

Front Elevation

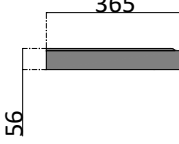


Side Elevation

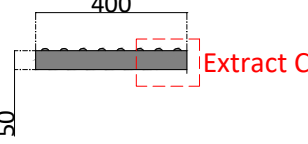


Extract Details
SCALE - 1:5


Extract A

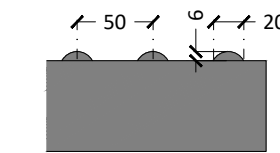


Extract B

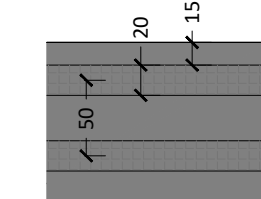

Extract C

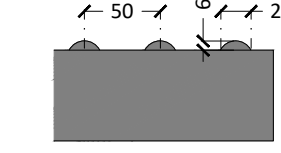

Extract D

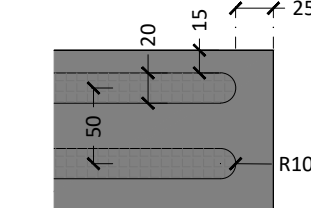

SPECIFICATION

Step Type:

ST1 - Cinza Montemuro Granite Solid Step unit, L897 x W300 x D170mm, Flamed Finish, with contrasting nose, as supplied by Hardscape or similar approved
ST2 - Cinza Montemuro Granite Solid Step unit, L897 x W400 x D170mm, Flamed Finish, with contrasting nose, as supplied by Hardscape or similar approved

Tactile Paving:

TA1 - Cinza Montemuro Granite Tactile Paving unit, L365 x W400 x D50mm, Flamed Finish, as supplied by Hardscape or similar approved.
TA2 - Cinza Montemuro Granite Tactile Paving end unit, L365 x W400 x D50mm, Flamed Finish, as supplied by Hardscape or similar approved.

Finishes/ Accessories:

A1 - Contrasting nose to the step units in Hardscape Black Granite.
A2 - 10mm pencil edge

Ground Formation and Fill Materials:

G1 - Mortar Bed to engineers details
G2 - Below ground build up to engineers details
G3 - Concrete foundation to engineers details

NOTE: ALL WATERPROOFING/ INSULATION/ VOID FORMERS AND GROUND BUILD UP TO BE DESIGNED BY WATERPROOFING SPECIALIST IN CONSULTATION WITH THE ARCHITECT AND ENGINEERS

KEY MAP



GENERAL NOTES

- This drawing is the copyright of TPM Landscape Ltd and cannot be reproduced in any form without the consent of the company.
- This drawing is to be read in conjunction with detail landscape drawings, details and specification.
- This drawing is to be read in conjunction with all relevant Architects', Engineer's, Specialists, Bills of Quantities and Specifications.
- The insertion of any firm or proprietary brand on this drawing is an indication of the class or quality required and does not exclude the use of alternative materials that are equal in performance, quality and appearance, provided that they have been approved in writing by the Landscape Architect.
- The Contractor is responsible for accurately ascertaining the position of underground services and responding to all relevant service easement requirements.
- All dimensions are in millimetres unless stated otherwise, for the purposes of construction this drawing must not be scaled and only written dimensions used. Written and scaled dimensions to be checked on site, any discrepancies reported prior to work commencing. IF IN DOUBT PLEASE ASK.
- All work and materials are to be in accordance with the relevant British Standards and Code of Practice.
- All Proprietary products are to be used strictly in accordance with the manufacturer's instructions and details.

REVISION NOTES

Rev	By	Description	Date
P1	JS	Initial Issue	22/09/23

Client
Renaker Build Ltd

Project
Trinity Island

Description
STEP DETAILS TYPE A

Status
FOR COMMENT

Scale @ A1
Varies

Drawn
JS

Checked
SC

Date
22.09.23

Drawing number
ZD-TPM-G710-DE-XX-4029 350

Revision
P1

tpm landscape
chartered landscape architects
address: 4th Floor Studio 10 Little Lever St Manchester M1 1HR
tel: 0161 235 0600 fax 0601 email info@tpmlandscape.co.uk