




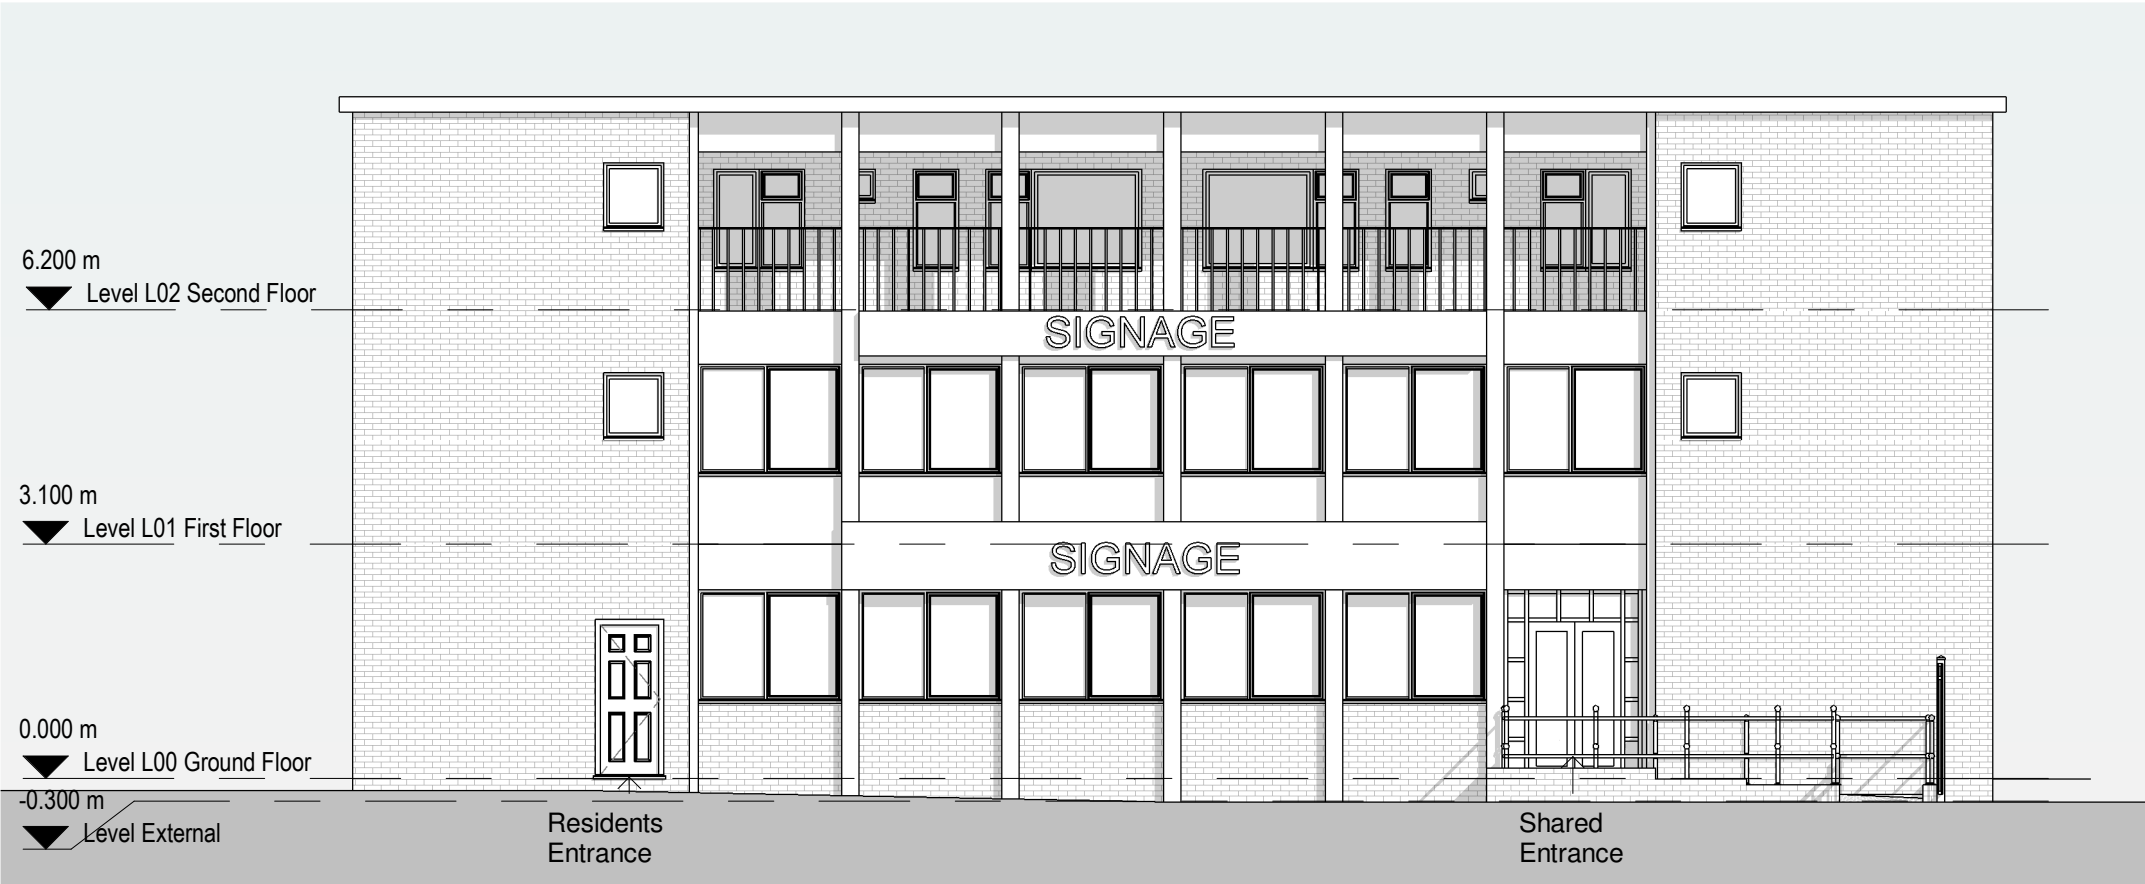

1 **Proposed South Elevation**
1 : 100

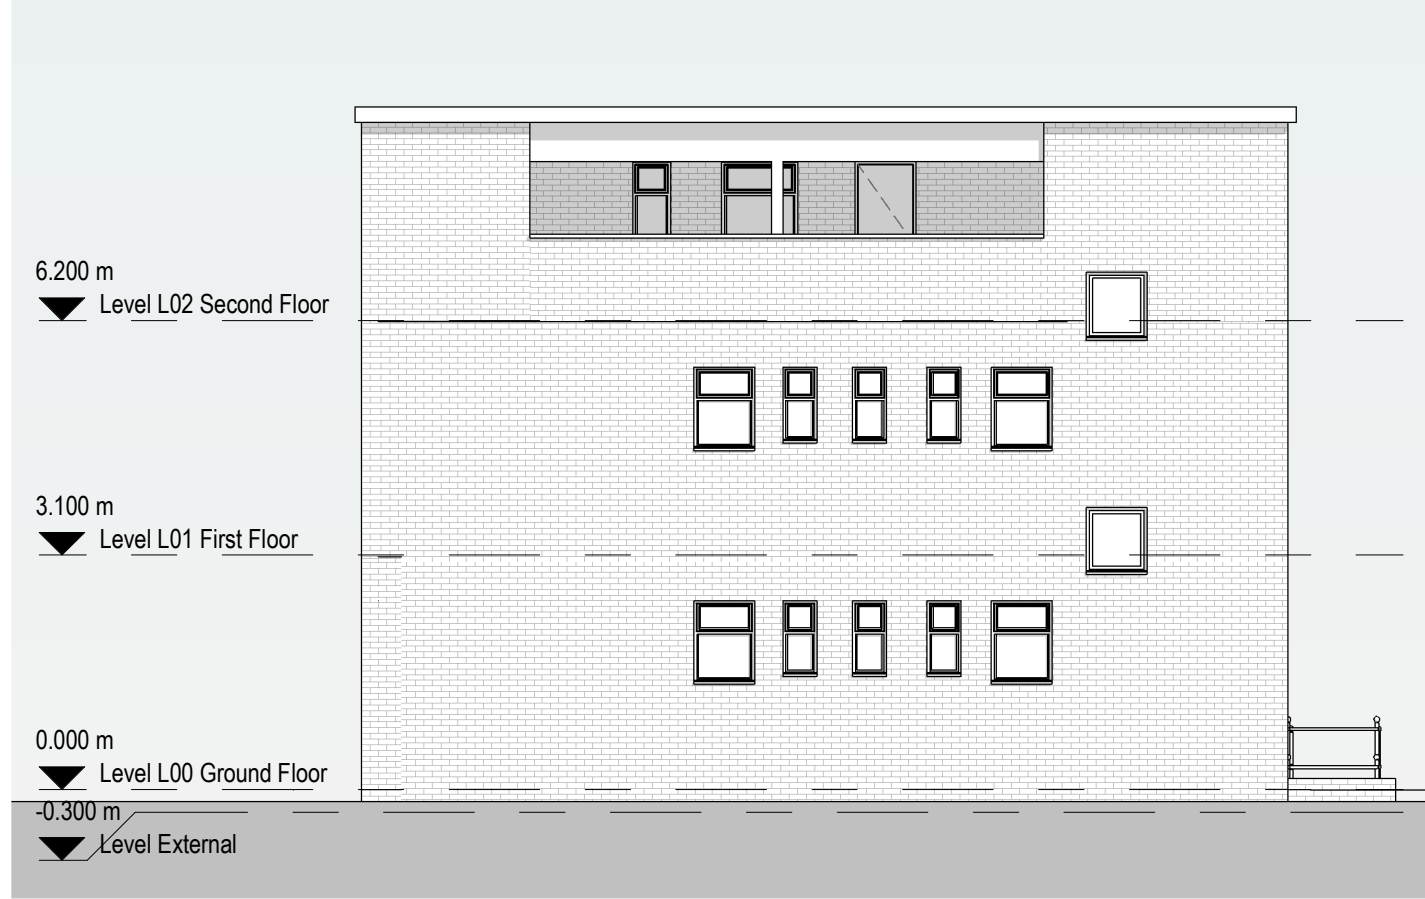

2 **Proposed West Elevation**
1 : 100

 

General Notes
The Architect shall have no responsibility for any use made of this document other than for that which it was prepared and issued.
All dimensions should be checked on site. Do not scale from this drawing.
To be read in conjunction with all other Consultant's drawings.
The Architect to be immediately notified of any discrepancies.
Copyright on this drawing retained by the Architect.

P3	08/12/23	AK	SH	Amended Drawings
P2	07/08/23	AK	SH	Amended Drawings
P1	28/07/23	AK	SH	Initial Issue

Client
Stay Inn Hotel

createitstudios
... leave an impression
Create It Studios (NW) Ltd
Universal Square
Devonshire Street North
Manchester
M12 6JH
info@createitstudios.co.uk

Project Title
166 Plymouth Grove, Manchester M13
0AF

Scale / North Point
1 : 100

Drawing Title
Proposed Elevations

Drawing Number A1507(02)AP005	Revision P3
Drawing Status Preliminary	