



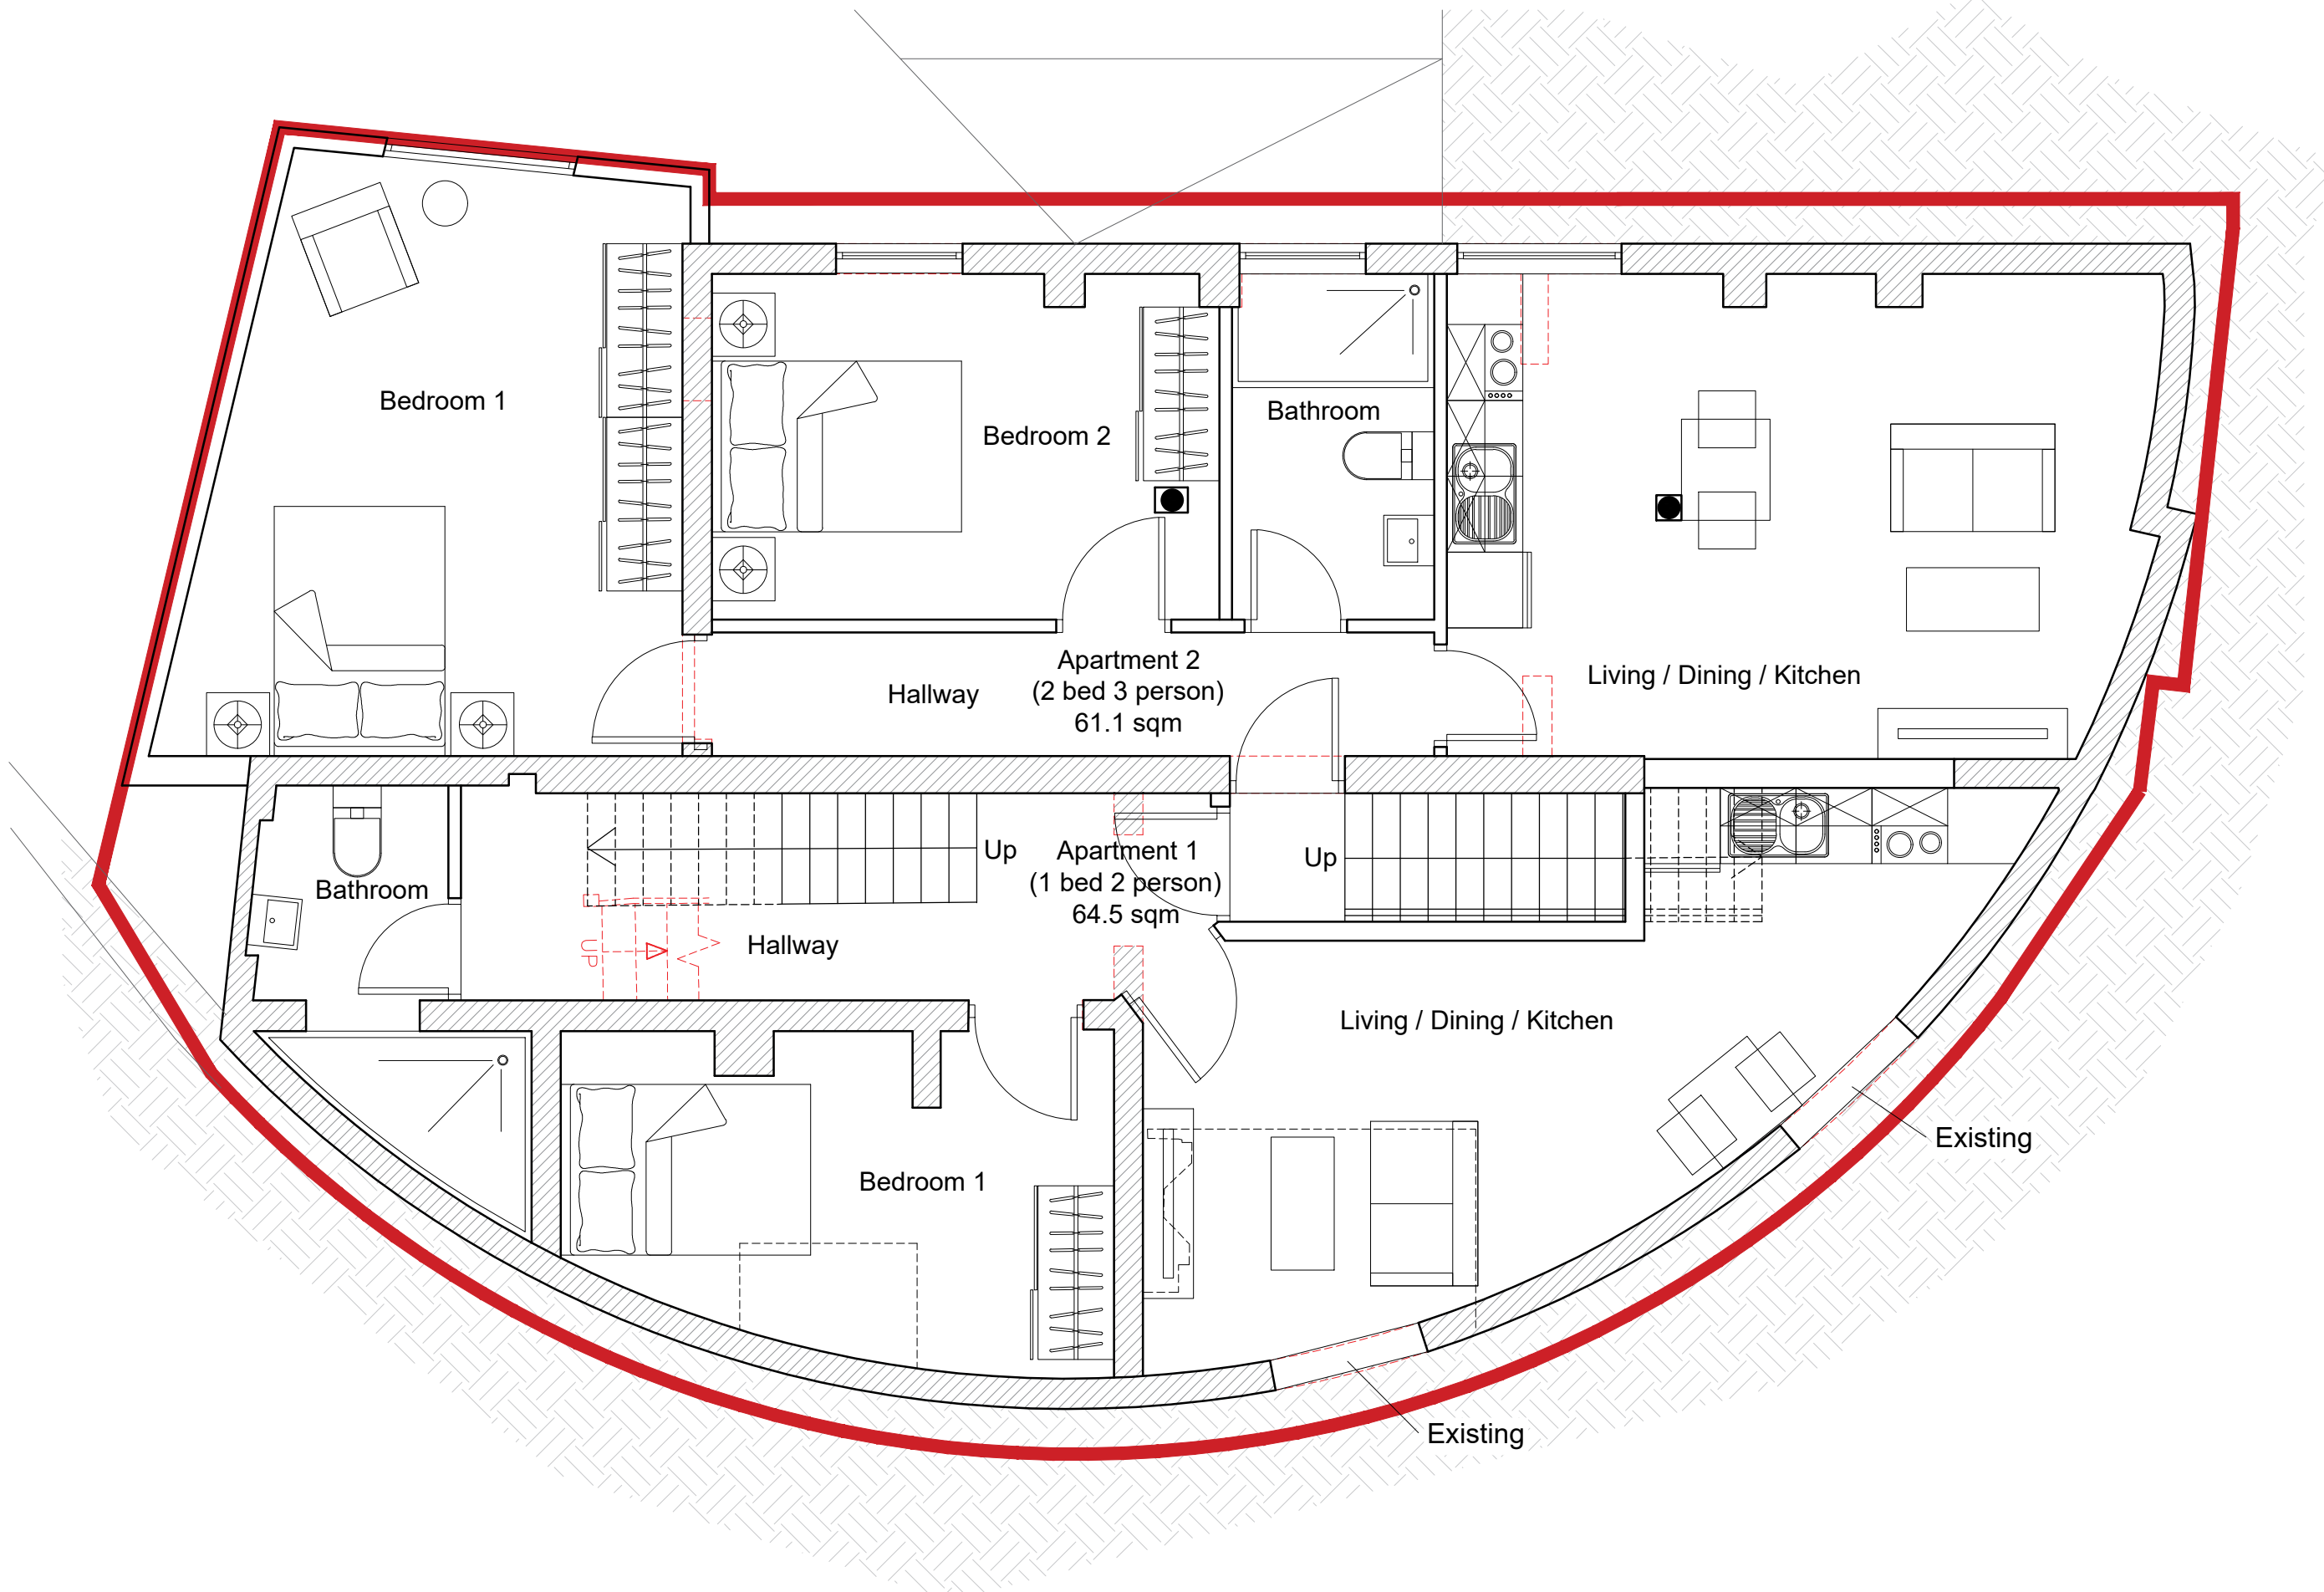


PROPOSED BASEMENT PLAN

SCALE 1 : 50

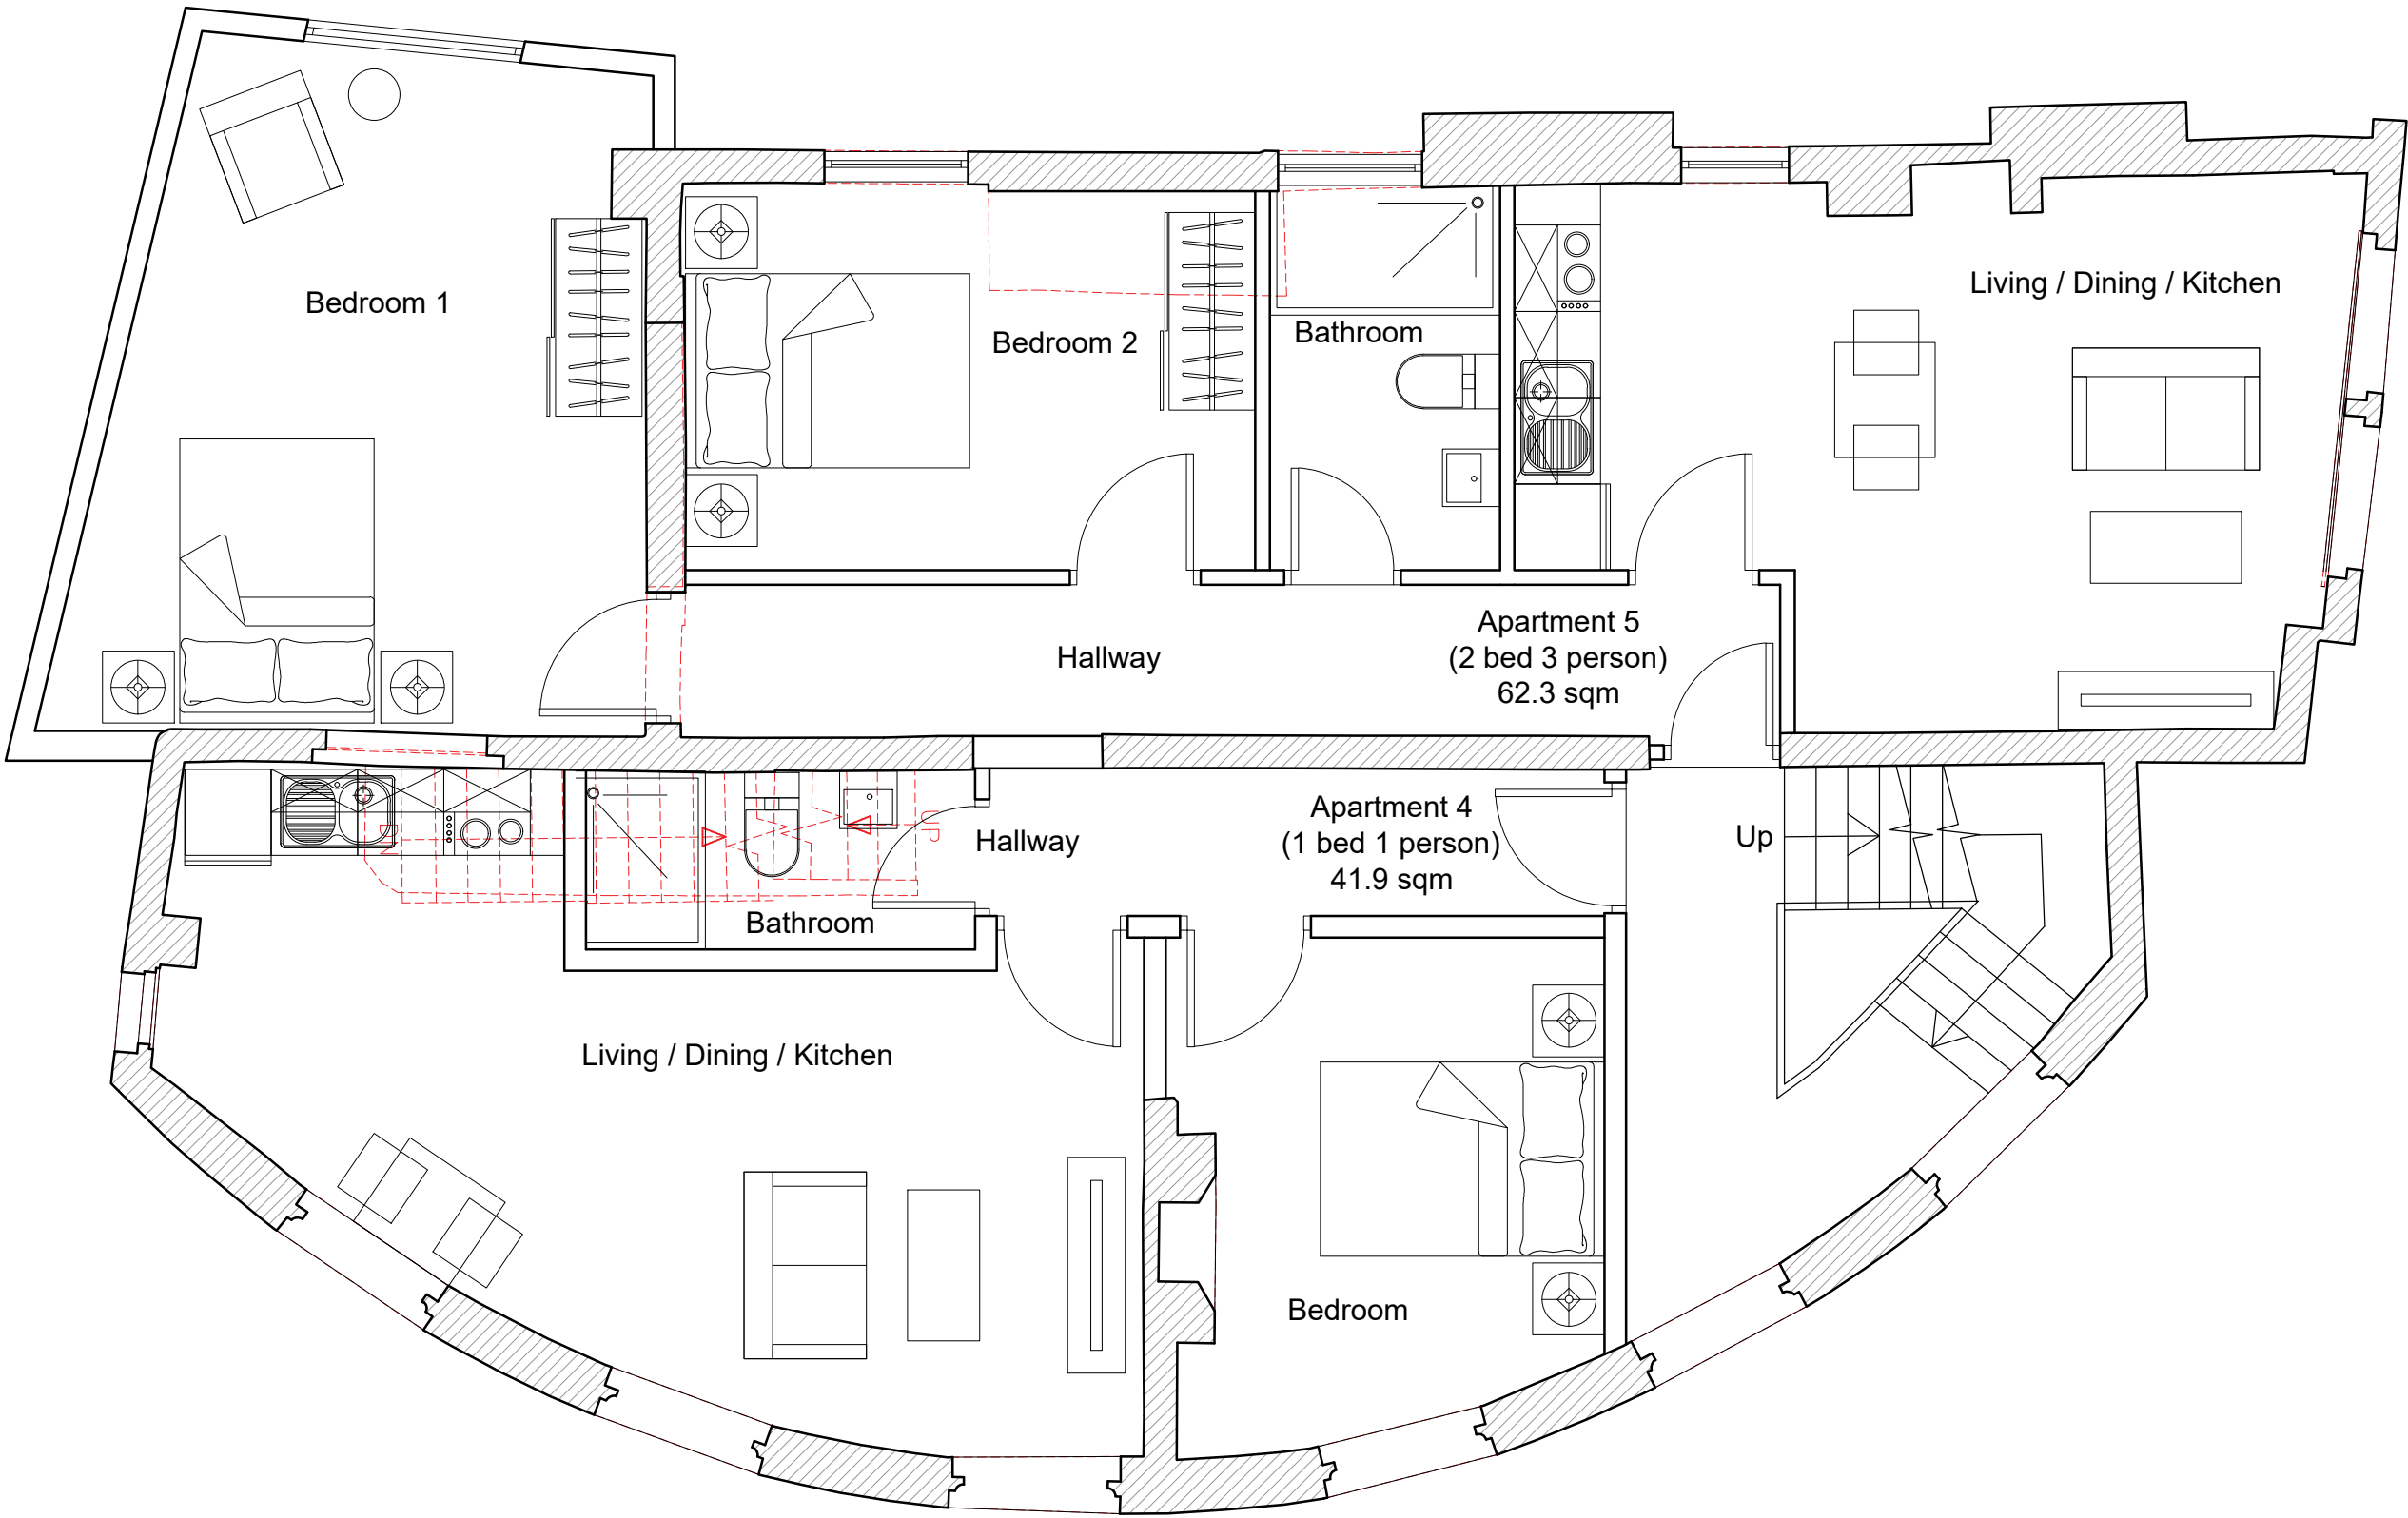


PROPOSED FIRST FLOOR PLAN

SCALE 1 : 50

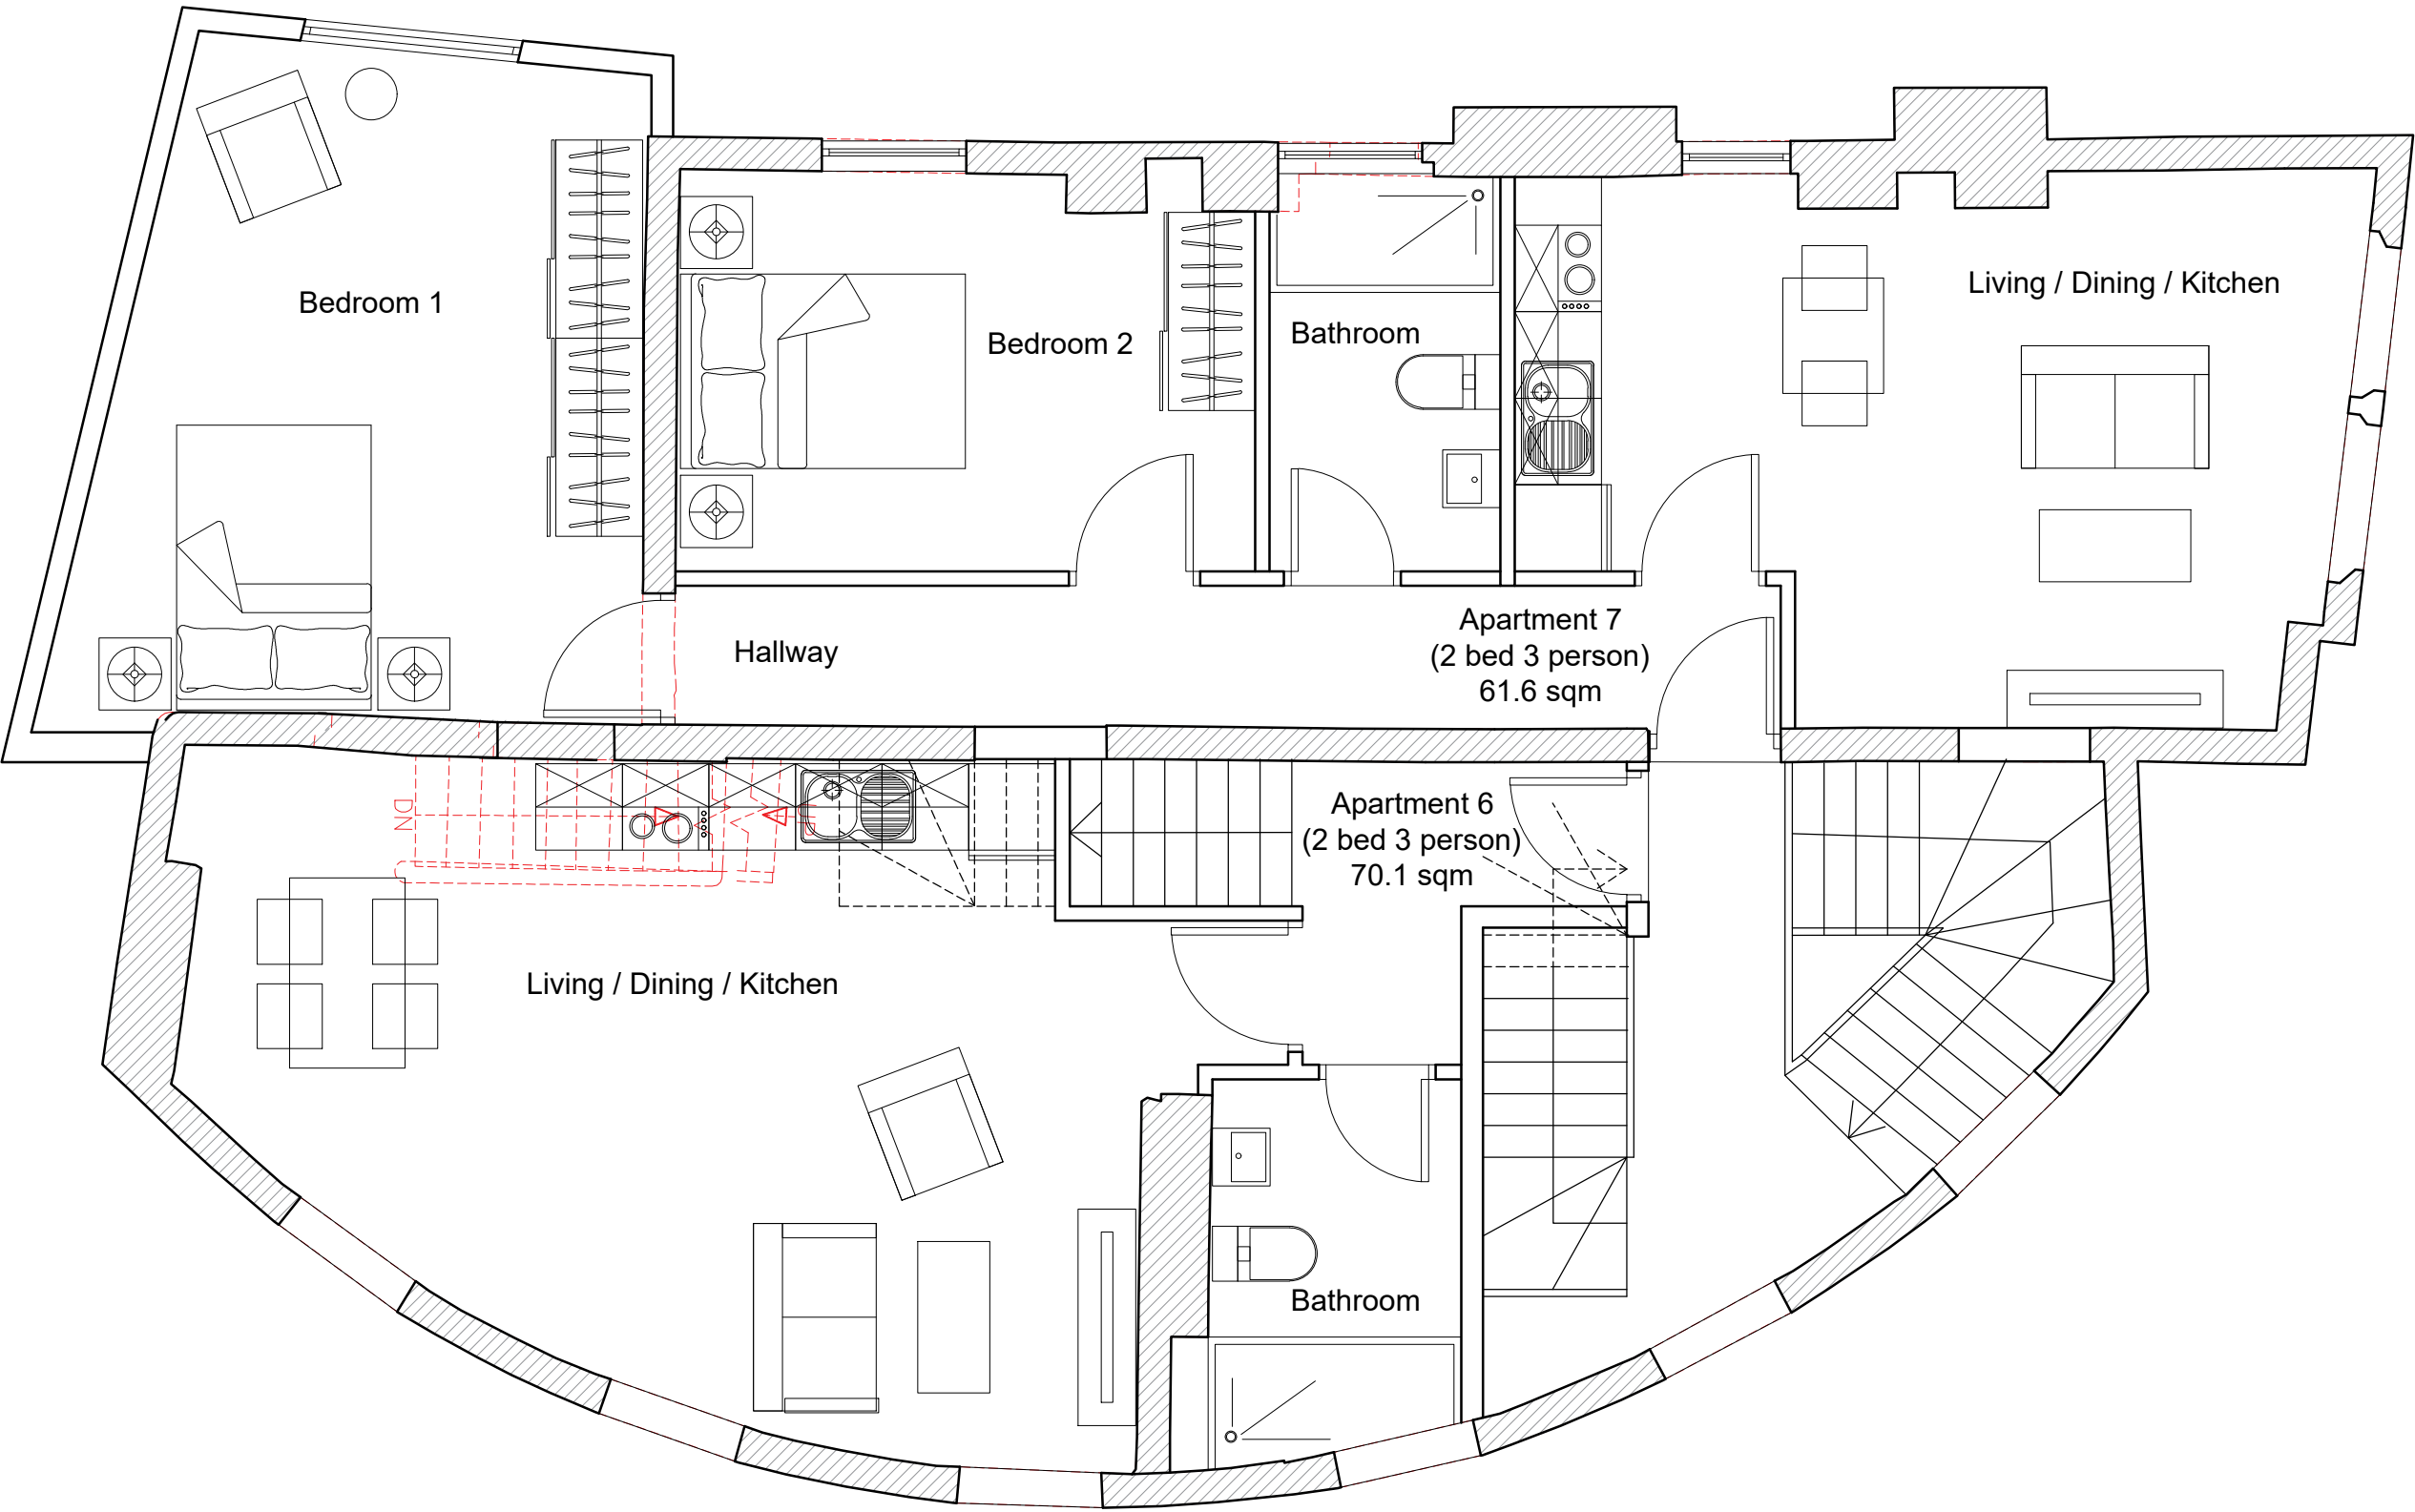

PROPOSED SECOND FLOOR PLAN

SCALE 1 : 50

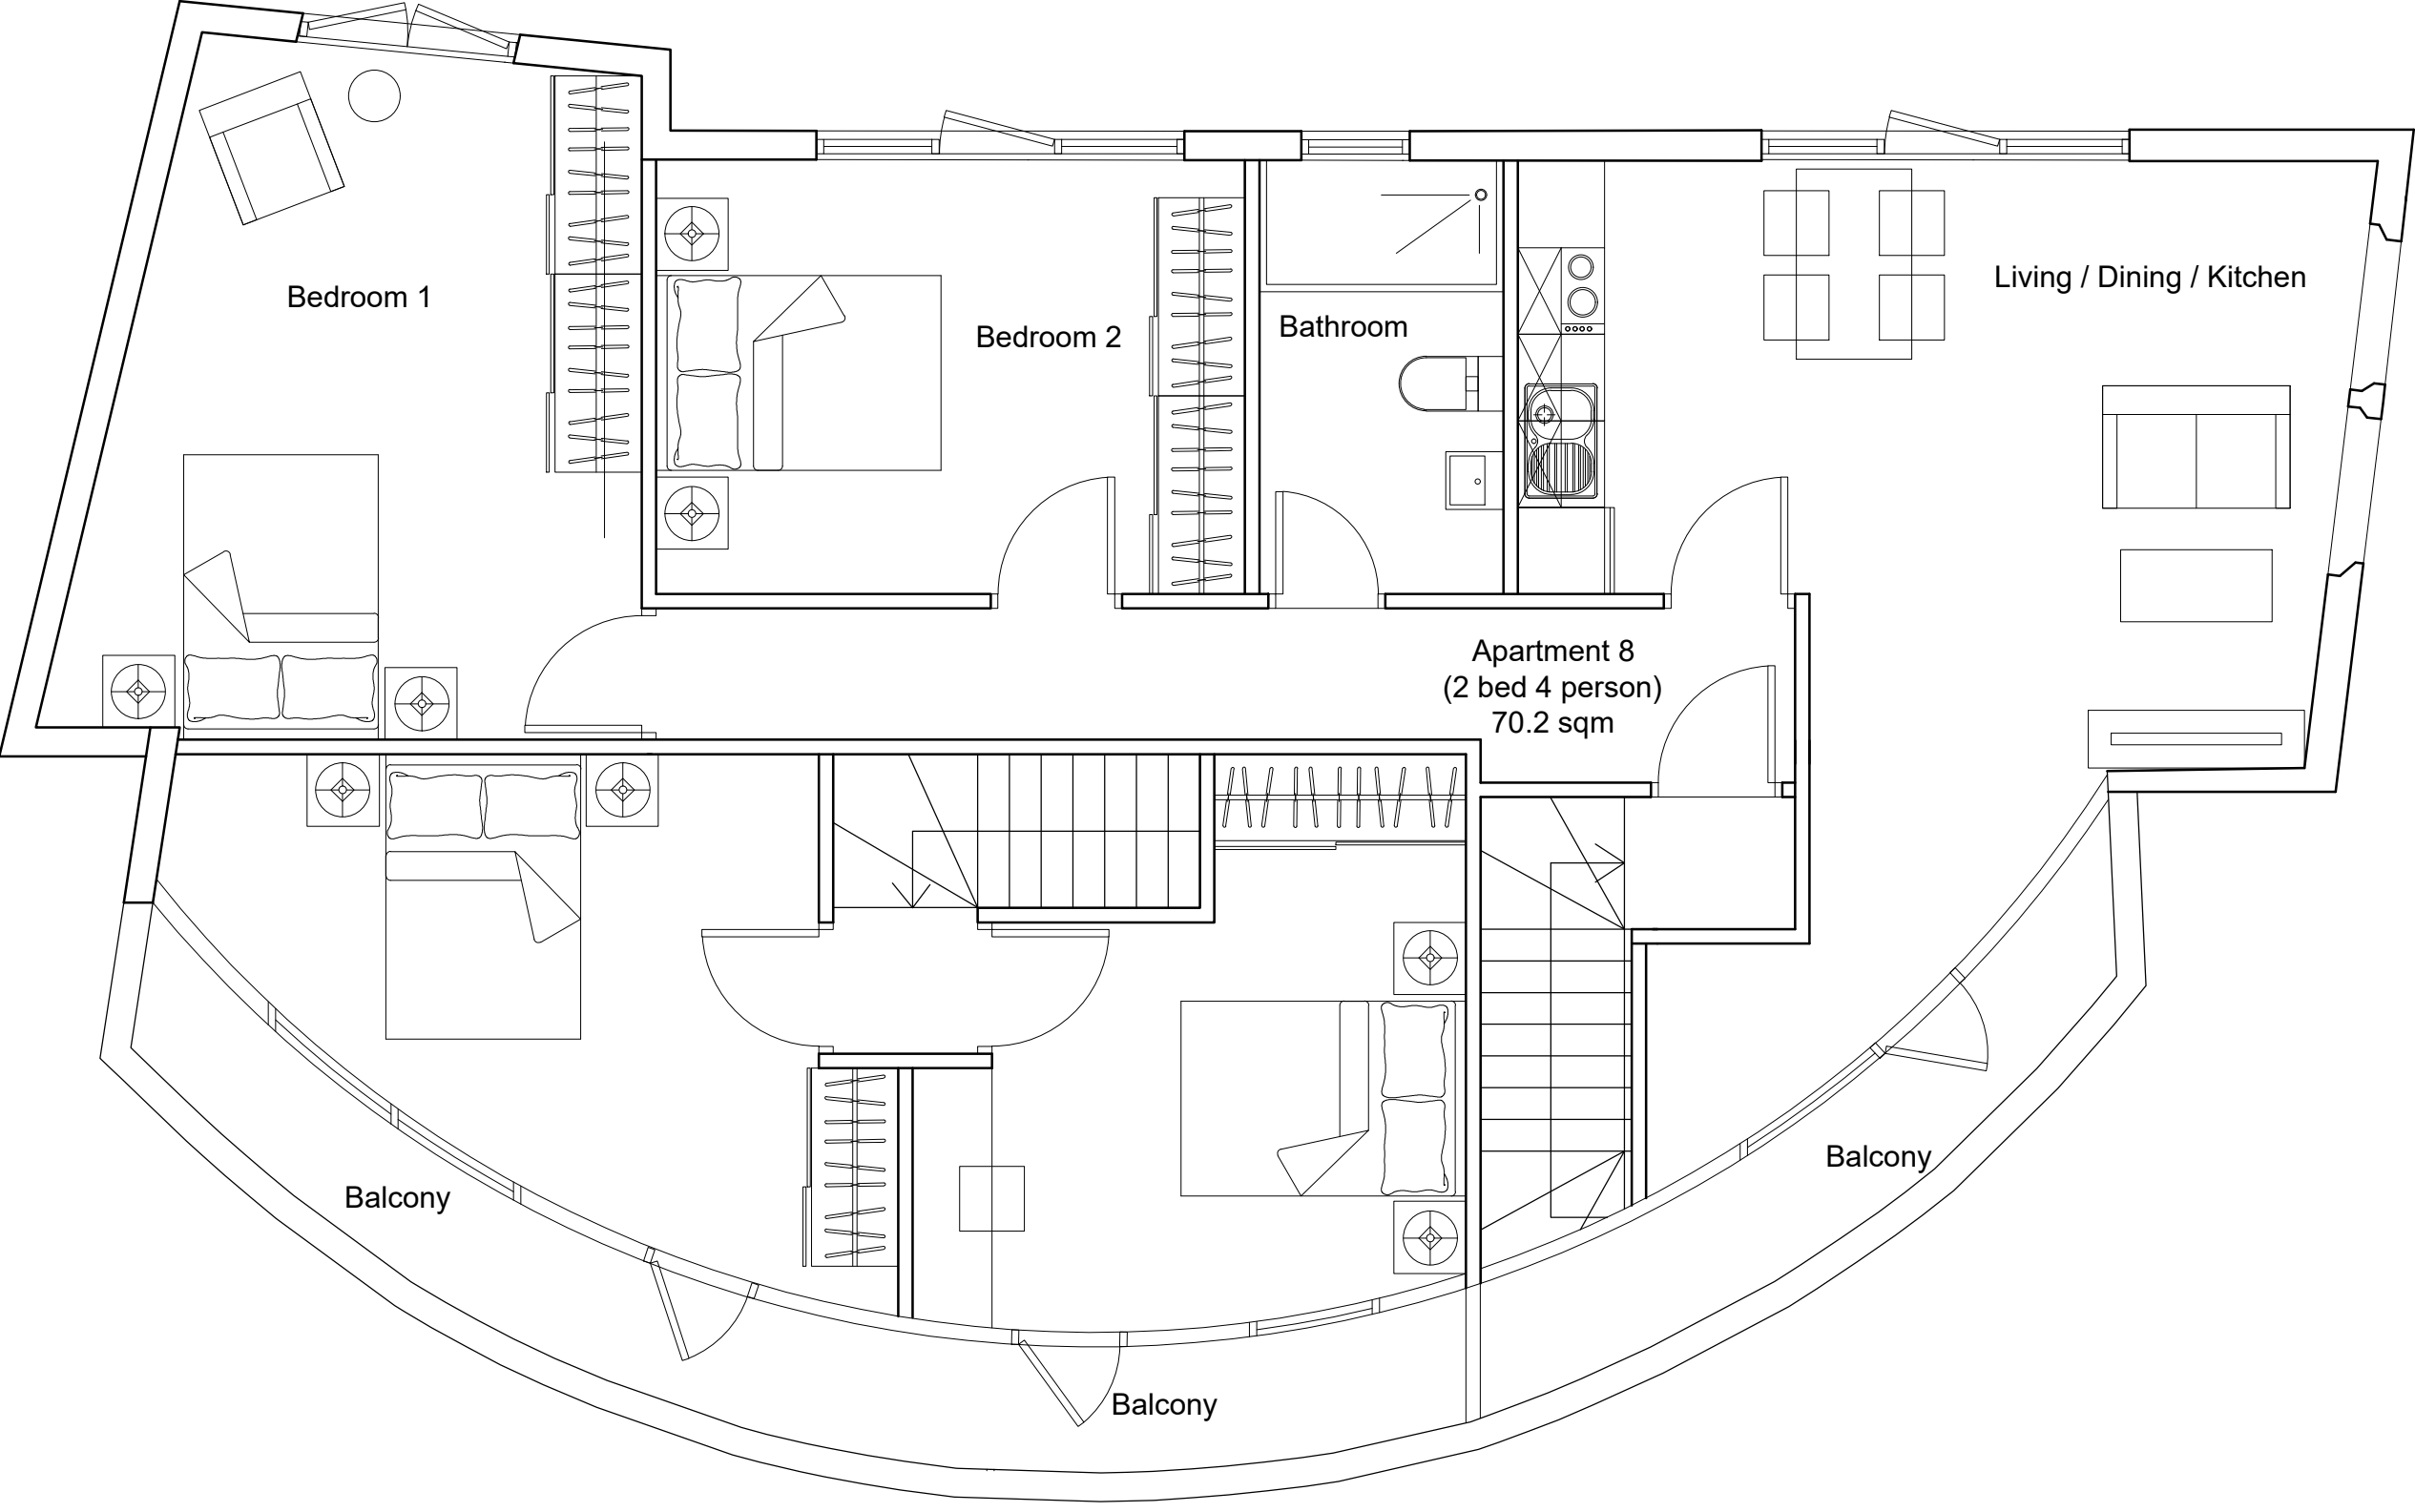

PROPOSED ROOF TOP PLAN

SCALE 1 : 50

Existing wall to be retain    Demolition wall line