


Bauder Hot Melt Roof Specification:




- Concrete Deck by others (No Hollows, Deflections or Back-falls. Wood float finished and fully cured. Refer to Bauder Specification)
- Bauder Polymer Primer roller applied to concrete substrate and upstands at approx 4-6m² per litre. Drying Time - approx. 30 mins.
- 1st layer of hot melt applied to a minimum depth of 3mm. (to be lapped onto previously installed detailing)
- Bauder Polyester Reinforcement Fleece rolled into 1st layer of hot melt while it is hot and tacky, ensuring partial bitumen bleed through. Overlaps to be a minimum of 100mm, ensuring layer of hot melt between layers.
- 2nd layer of hot melt applied to a minimum depth of 3mm (Total 6mm min between layers)
- Bauder AP2 Protection sheet laid onto hot melt with 100mm laps sealed with hot melt.
- 260mm (130mm + 130mm) Bauder JFRI Premium+ Insulation to achieve 0.12W/m²k u-value.
- JFRI WRFL Loose Laid on insulation with 300mm Laps.
- 600x600x63mm Precast concrete paving slabs laid on 15mm support pads with Min 80mm depth 20-40mm Washed rounded ballast margin to Roof penetrations.

Bauder Green Roof Specification:

 


- Concrete Deck by others (No Hollows, Deflections or Back-falls. Wood float finished and fully cured. Refer to Bauder Specification)
- Bauder Bakor Monolithic Membrane Roof System as per Hot Melt Specification.
- Bauder Green Roof Landscaping System comprising;
 - BauderGREEN DSE 40 Drainage Board
 - BauderGREEN FV125 Filter Fleece loose laid with 150mm laps. No Filter Fleece to PV areas, only to perimeter in these locations.
 - BauderGREEN Sub-BM UK Biodiverse Substrate 150mm deep, Refer to PV Layout for Depth locations.
 - Bauder Flora 3 Seed Mix.
- Min 80mm depth 20-40mm Washed rounded ballast margin to Roof penetrations.

Bauder Felt Roof Specification:

 

Lift Overrun

- Concrete Deck with screed to falls by others (No Hollows, Deflections or Back-falls. Wood float finished and fully cured. Refer to Bauder Specification)
- Bauder Quick Dry Primer applied to concrete deck using roller or brush. Avoid Pooling.
- Application Rate - 4-8m²/ Litre
- BauderTEC KSD FBS, 2.5mm Self-adhesive VCL bonded to concrete with min 100mm side and end laps torch sealed to provide bitumen bead extrusion.
- Bauder 180mm PIR FA-TE Insulation (120+60mm Multilayer) bonded with PU Adhesive.
- BauderTEC Sprint DUO Underlayer, 2mm Self Adhesive Underlayer (head laps 100mm/side laps 100mm) Ensuring bitumen bleed extrusion using lap roller.
- Bauder K4E, 4.2mm thick polyester reinforced torch on Capping Sheet. Head laps 100mm/ side laps 80mm Ensuring bitumen bleed extrusion, Charcoal Grey finish.

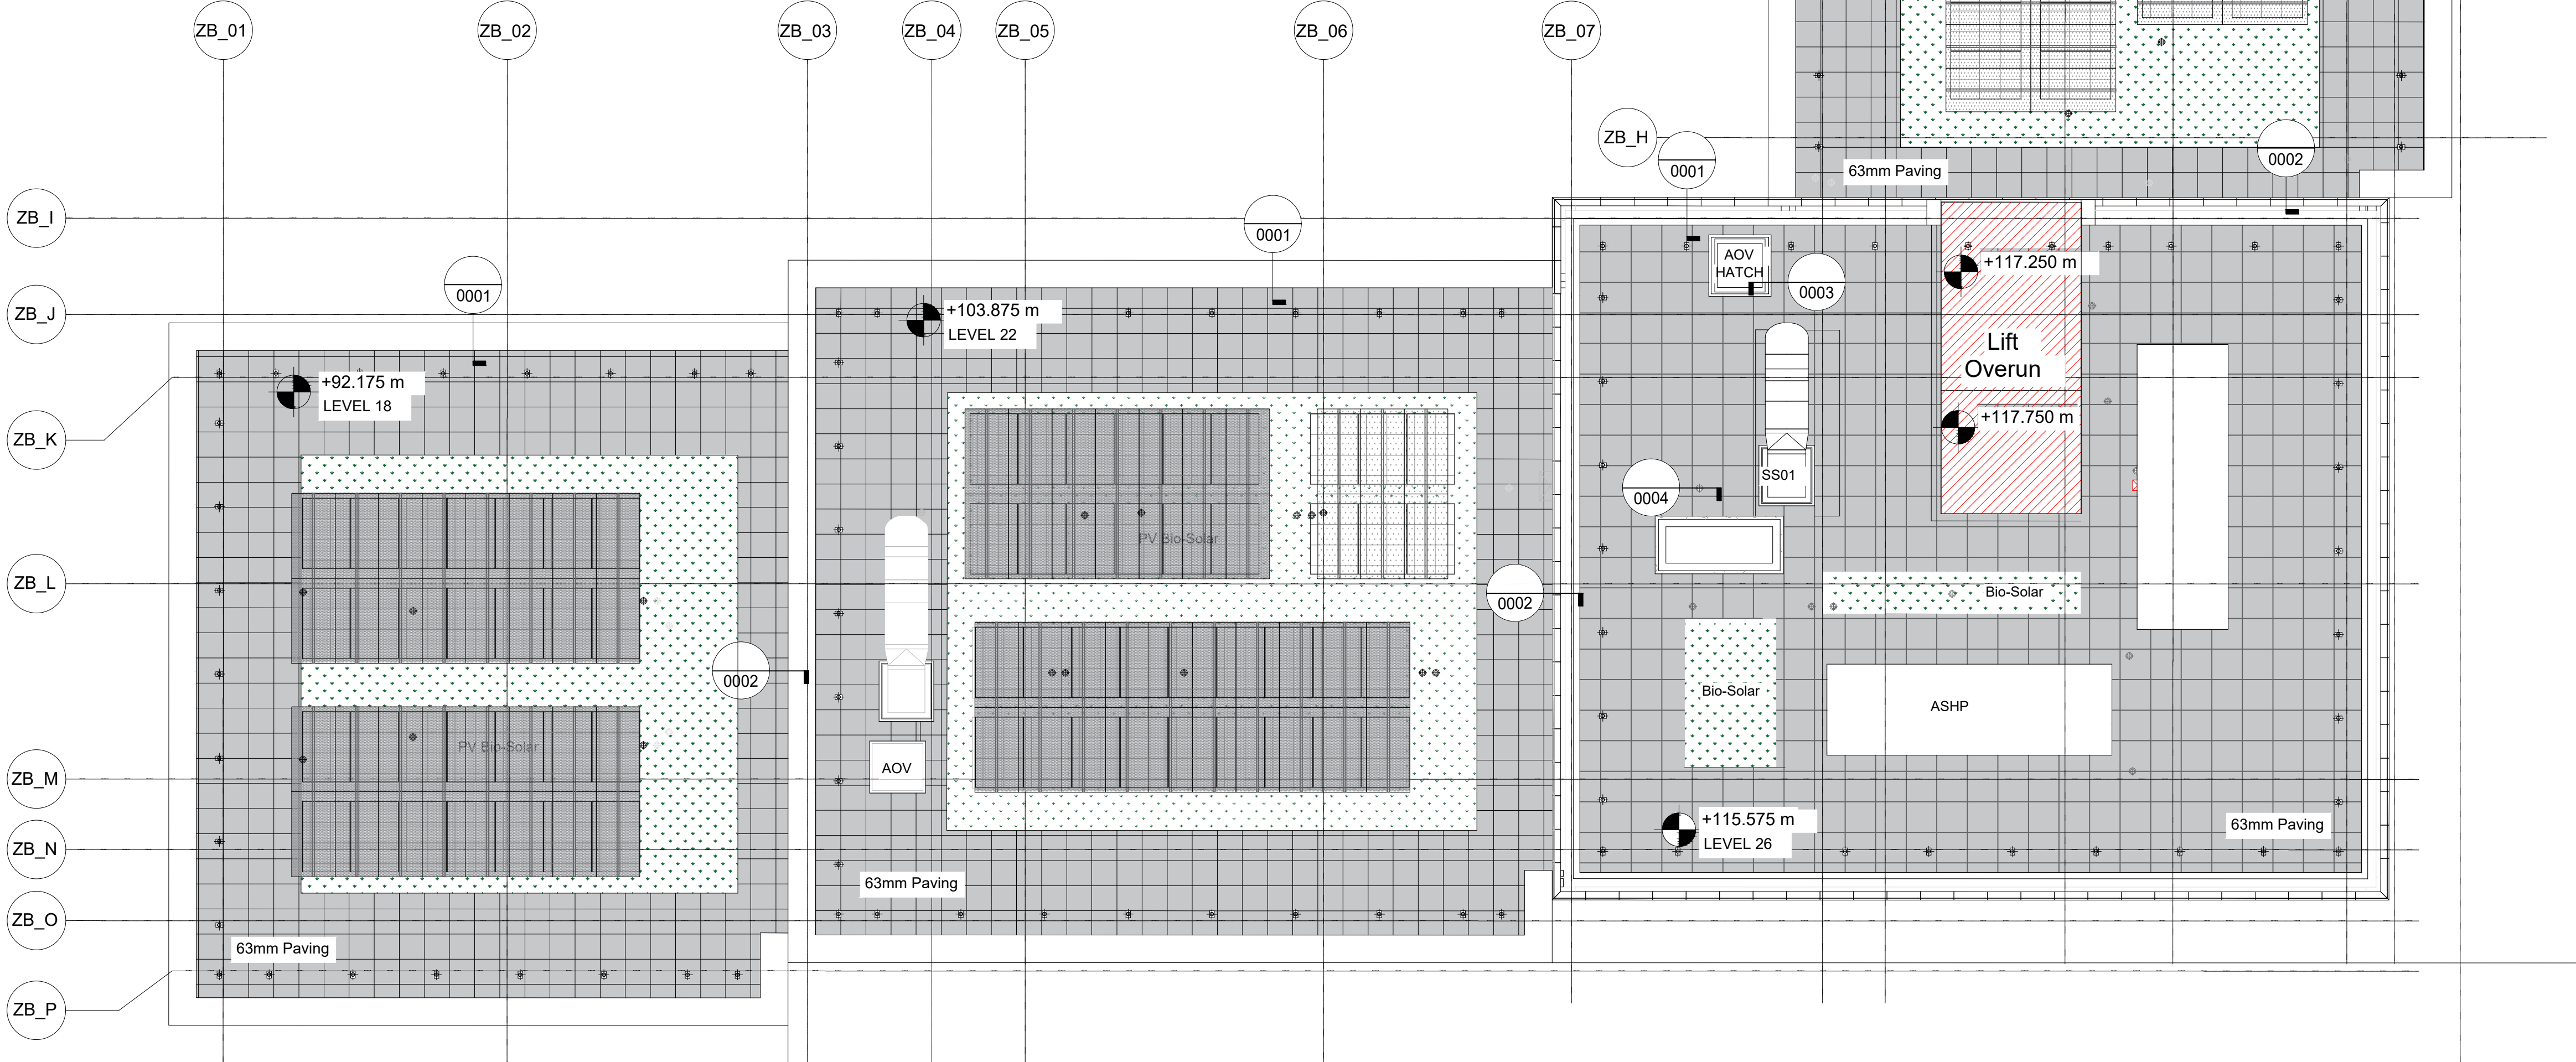

No.	Description	Date
DRAWING REVISIONS		



Project Name First Street Roofing		
Client Downing Construction		
Architect Simpson Haugh Architects		
Drawing Title Building B Roof Plan		

Project Number P222	Drawing Number FSS-PRI-B-PL-002	
First Issue Date 08.11.23	Drawn CM	Revision
Scale d.n.s	Checked -	C01