



NOTES:
Sketch schemes may be based on plan information of unknown origin and are subject to Topographical survey, Geotechnical survey, Arboricultural and Ecological survey, Planning, Building Regulations, Highways and other Statutory Authorities.

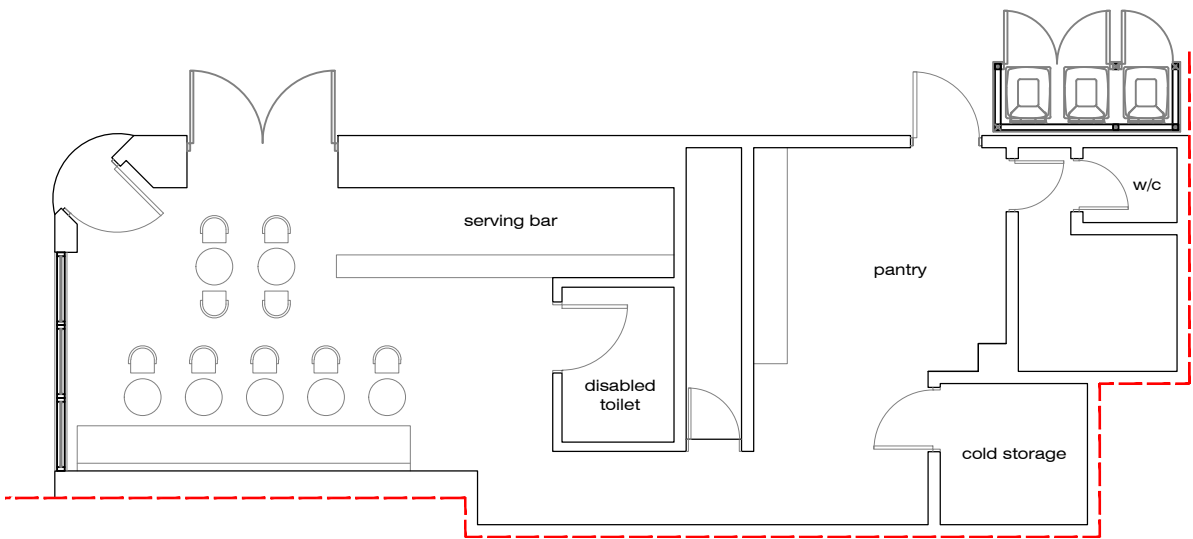


EXISTING GROUND FLOOR PLAN




EXISTING NORTH ELEVATION

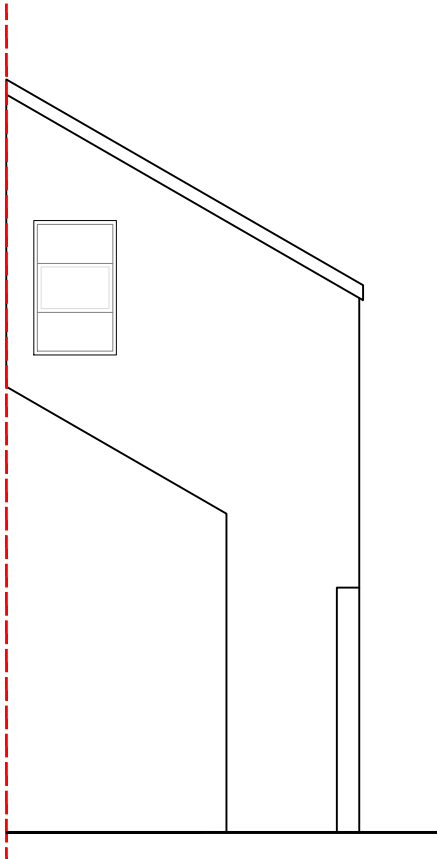


EXISTING EAST ELEVATION

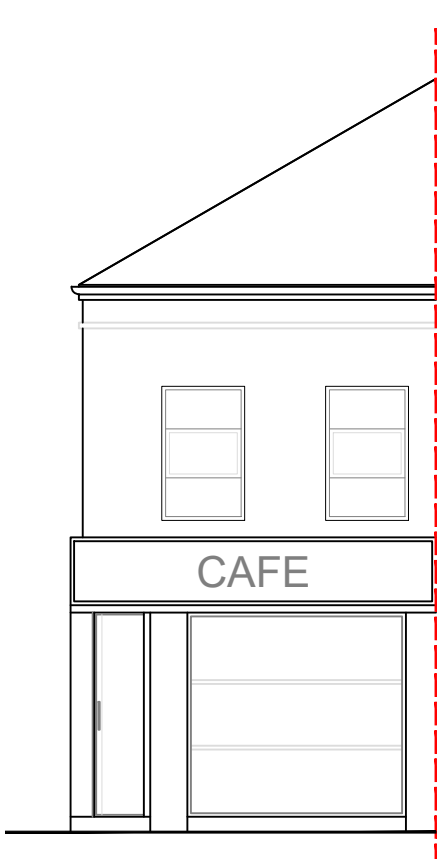


EXISTING WEST ELEVATION

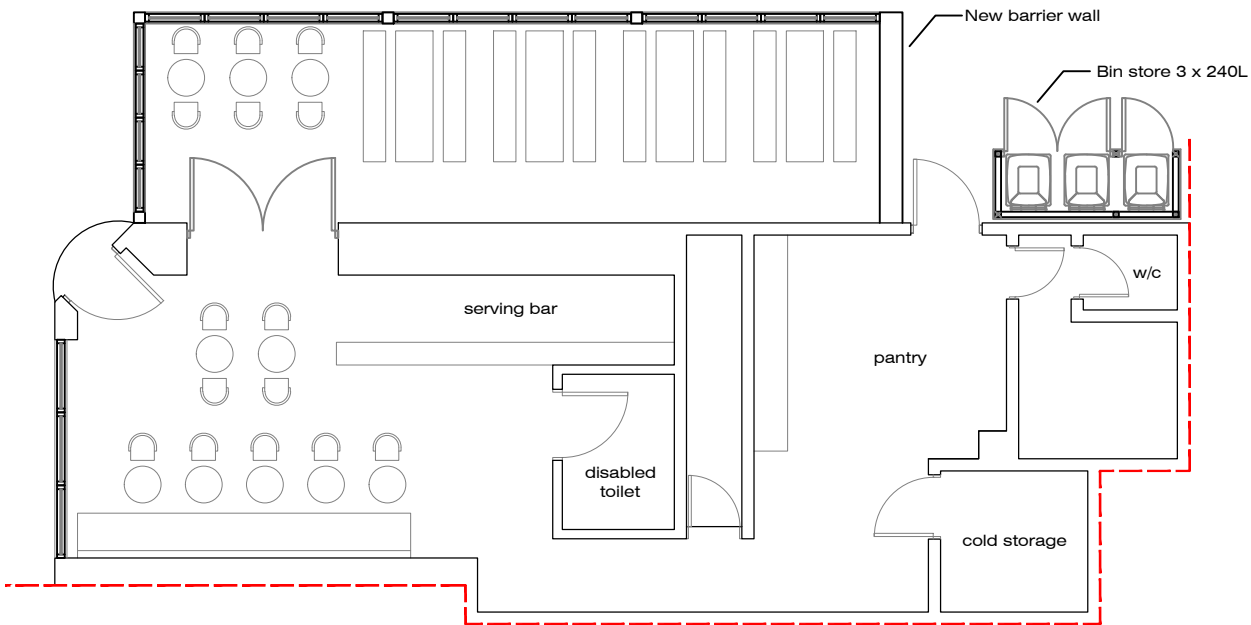


PROPOSED GROUND FLOOR PLAN

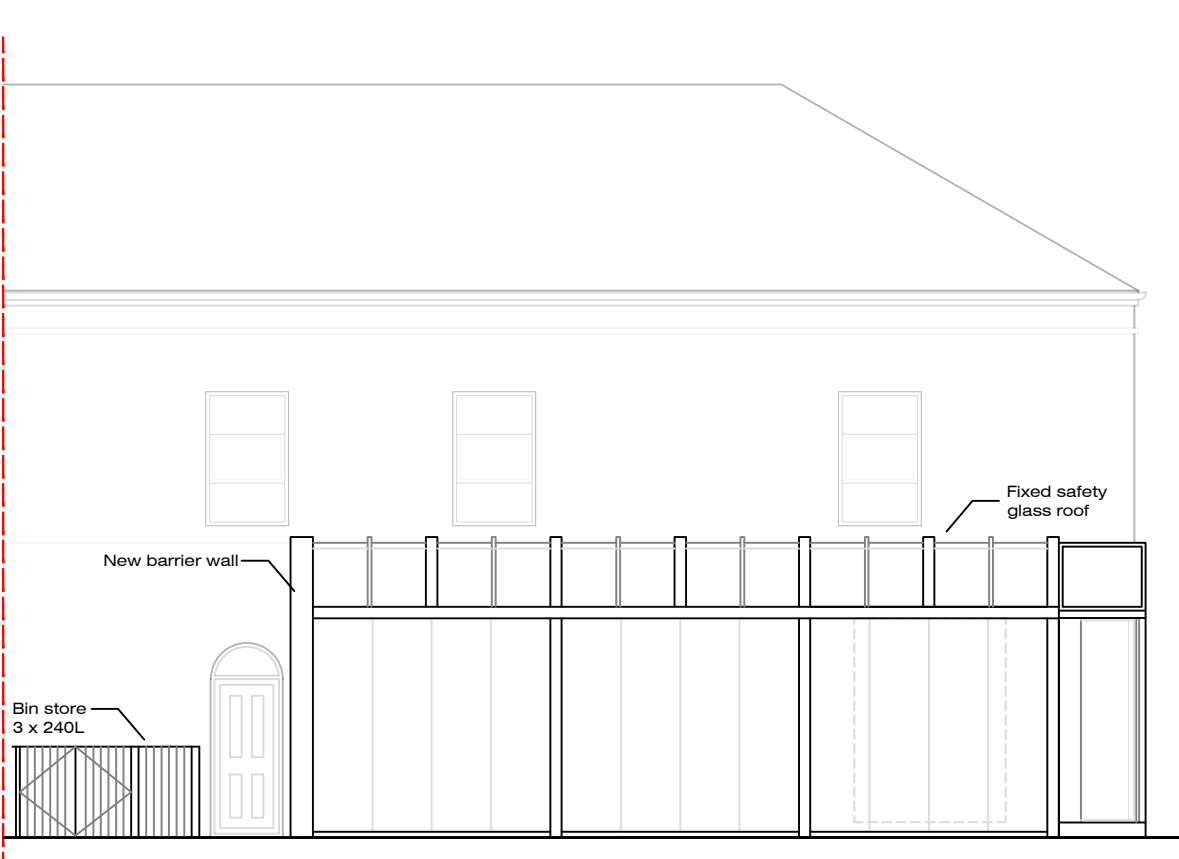

PROPOSED NORTH ELEVATION

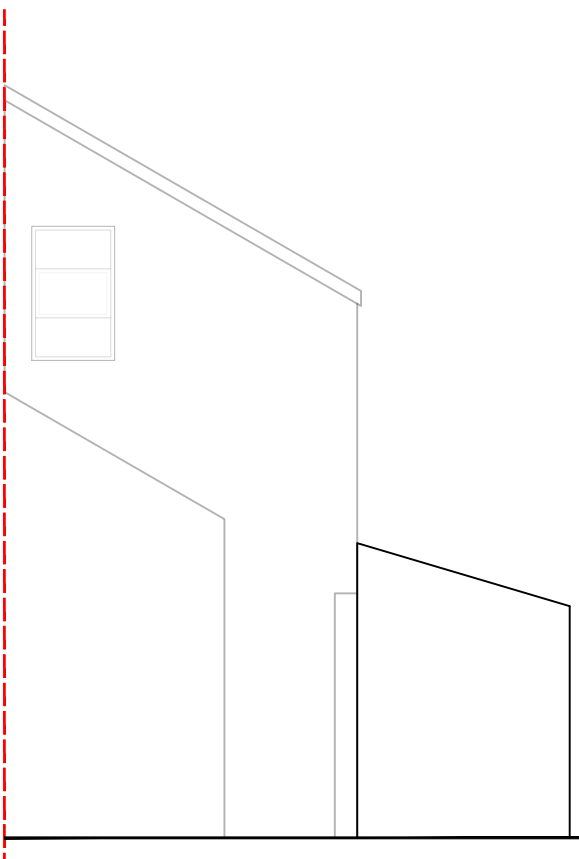

PROPOSED EAST ELEVATION

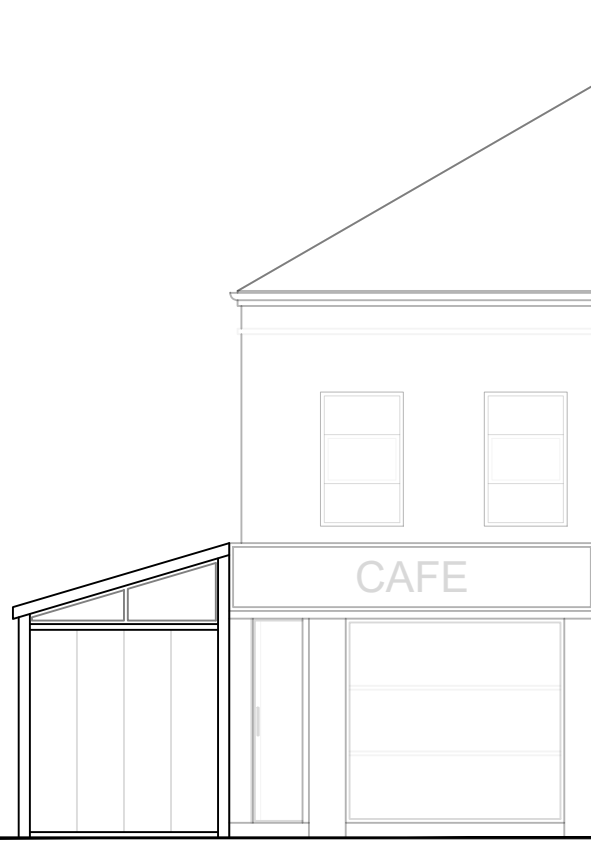

PROPOSED WEST ELEVATION

Rev	Description	Date	By
-	-	-	-
CRL architects			
Maple Lodge Woodhouse Cliff, Leeds LS6 2HF			
Tel: 0113 274 2511 Email:crlarchitects@btconnect.com			
Status:		Planning	
Project: 701 Wilmslow Road Didsbury Manchester M20 6RE			
Title: Outdoor Seating Existing and Proposed			
Scale: 1:100 @ A2		Drawn by: CDC	
Client: H. Issa		Checked by: DMC	
Job No: 3033		Drawing No: 005	
Revision: --		Date: 03.2024	

DO NOT SCALE FROM THIS DRAWING.
THIS DRAWING MUST NOT BE REPRODUCED IN WHOLE OR IN PART WITHOUT PRIOR WRITTEN AUTHORITY.