


SIGN 2
PART PLAN
1:100@A1

SIGN 1




SIGN 3
NORTH ELEVATION
1:100@A1

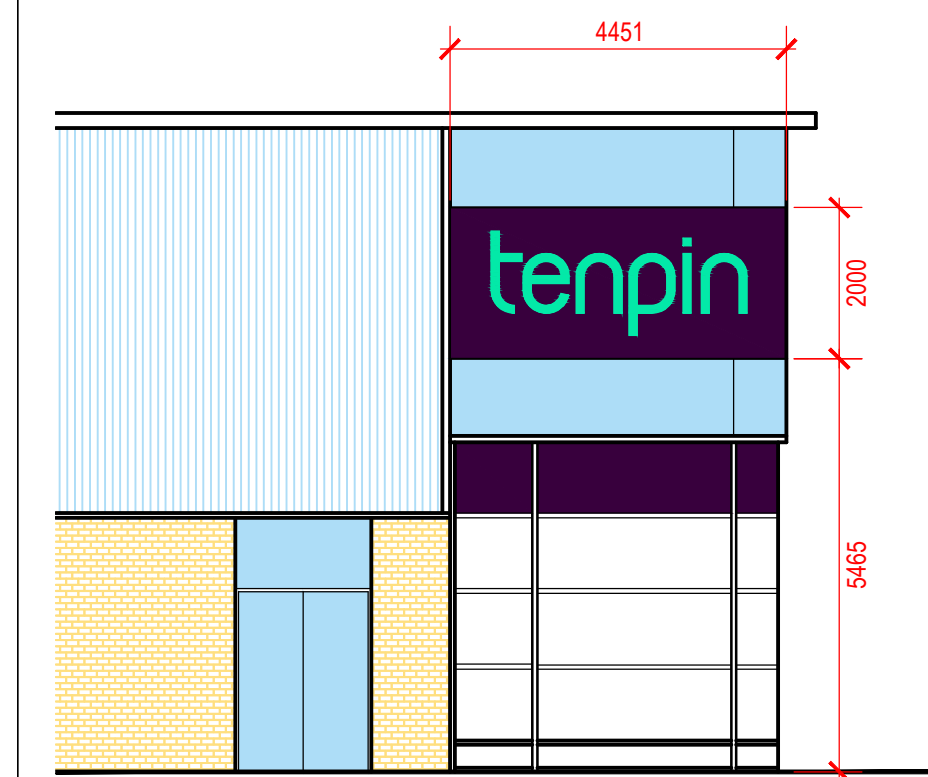

NORTH ELEVATION
AS EXISTING
1:100@A1

Signs 1, 2 and 3
200mm deep extrusion
Box painted Ten Pin RAL4007
Letters to illuminate via LED internally
Triple strike print skin inserted into box
500lumens

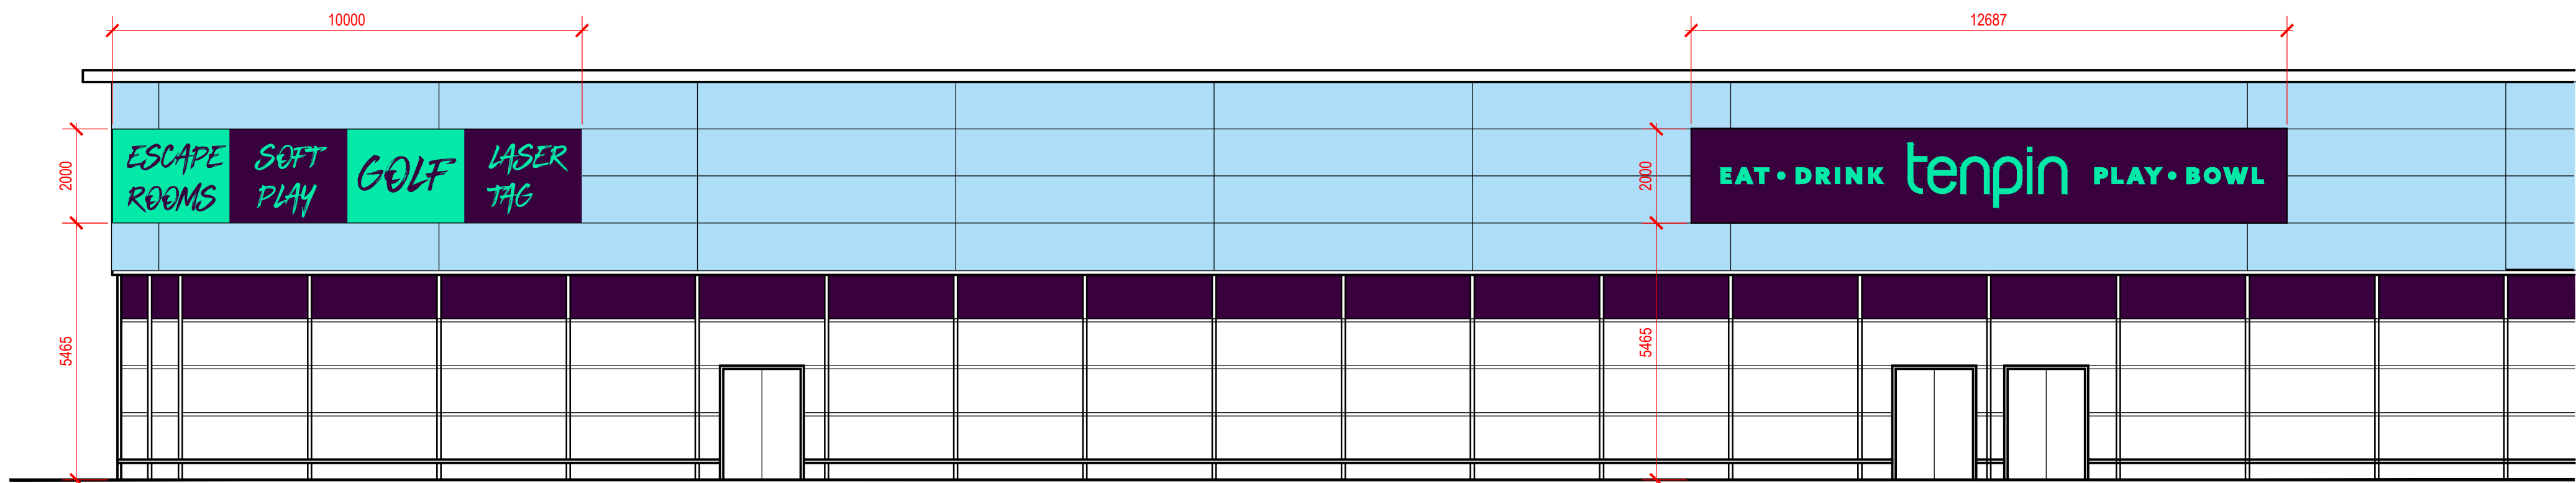

SIGN 2
WEST ELEVATION
1:100@A1

SIGN 1



WEST ELEVATION
AS EXISTING
1:100@A1

REVISION DATE

bignell
shacklady
ewing

Architects Interior Designers

95 Spencer Street, Birmingham, B18 6DA
0121 523 1121 | www.bignellshackladyewing.com

Client
Tenpin Ltd
Job
Parrs Wood
Drawing Title
Signage Elevations
Scale
1:100@A1
Date
28/03/2024
Drawn By
ae
Job Number
1938
Drawing Number.
1938-116
Status
Preliminary

Bignell Shacklady Ewing shall have no liability whatsoever in respect of any claim, loss, liability or other cost arising directly or indirectly out of, or in connection with, any aspect of the fire safety or fire performance of a building, including combustibility, fire protection, fire resistance of any external cladding or roofing system or internal fire protection.