



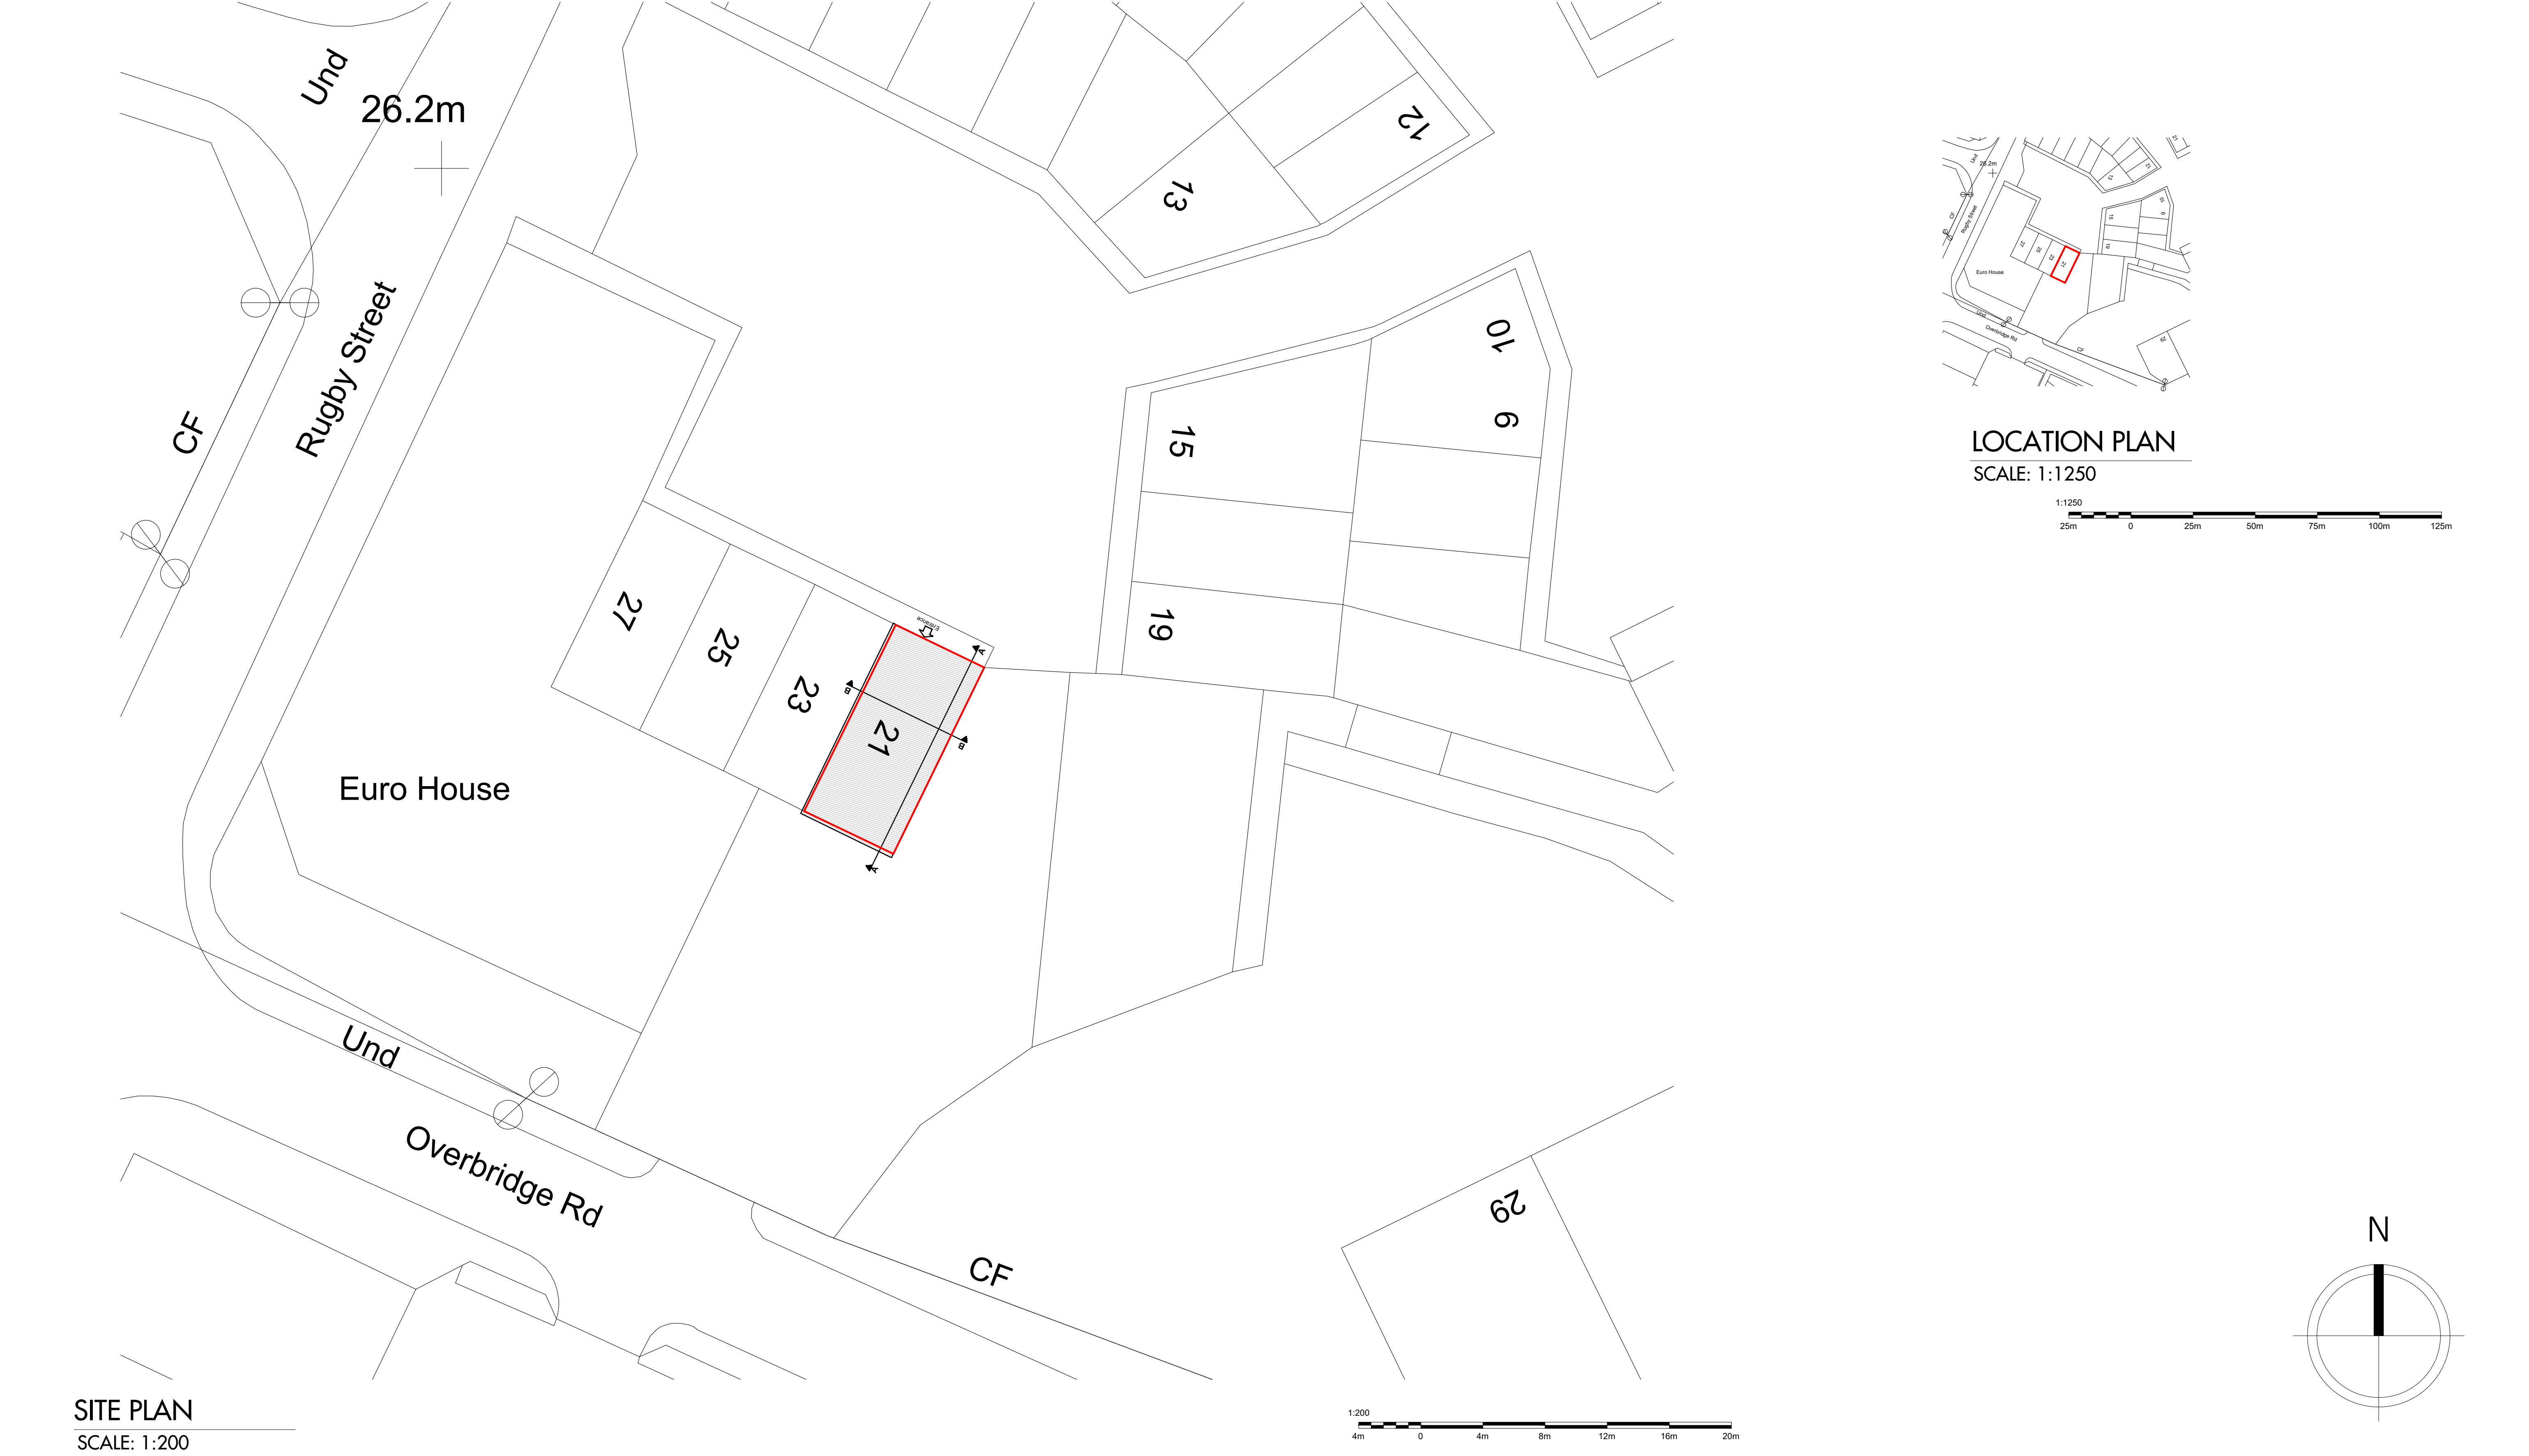


SITE PLAN
SCALE: 1:200

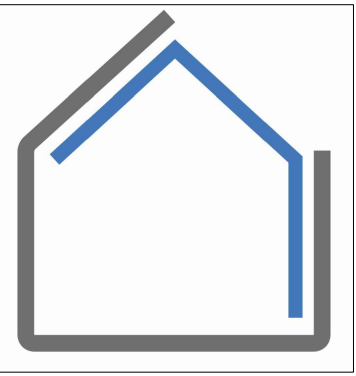

Centenary House
4th Floor , Regus Trafford Park,
Centenary Way,
Manchester,
M50 1RF
+44 (0)7591226880
enquiries@trarchitecturalservices.co.uk

Project North

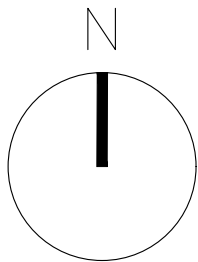


Notes:

1. All interior dimensions including ceiling heights are taken to and from finished surfaces unless stated otherwise.
2. All levels and dimensions must be checked on site.
3. For any discrepancies with the information depicted in this drawing please contact TR Architectural Services.
4. Responsibility cannot be accepted for alterations made to this drawing without prior permission from TR Architectural Services.
5. These are planning drawings and room layout guidelines, they should not be used as a set of construction drawings.
 - Please refer to note 2.

Key Plan

Not to scale

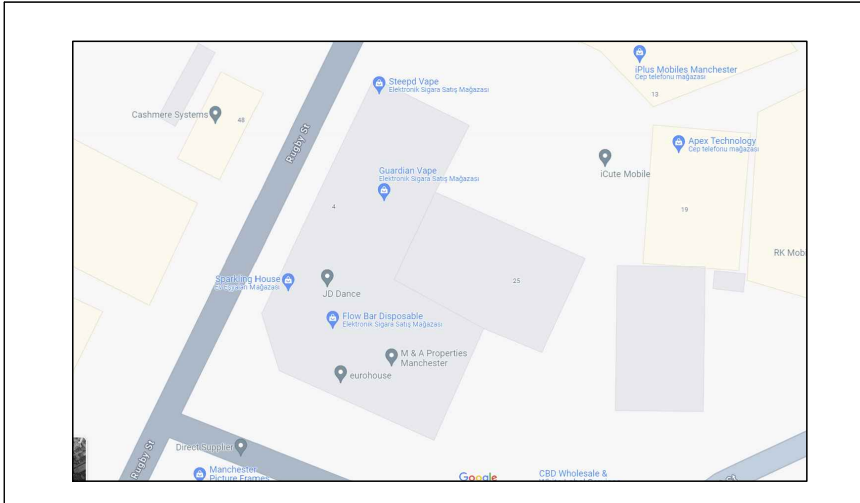

Revisions

REV	DATE	D.B.	C.B.	NOTES
P1	XX.XX.XX	TR	TR	INITIAL ISSUE

Client: Mr Singh

Project: 21 Edward Street
Salford M7 1SN

Status: Planning

Revision: P1

Title: Site Plan / Location Plan

Drawn by: AC
Approved by: TR

Date: 24.6.24

Job no: R1923
Scale: ASHOWN @A1

Drawing NO:

0000