


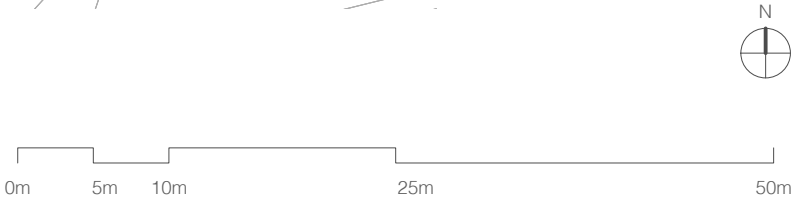

Drawing Title: Proposed Site Plan
Date: 06/06/2023
Drawing no: 1326-100
Scale: 1:500 @ A3
Drawn: NS

revision: G
revision notes:
E 10/01/2024
F 15/01/2024 Bin and Bike Store Updated
G 12/03/2024 EV Parking added



DK-Architects
26 Old Haymarket
Liverpool
L1 6ER
0151 231 1209 T
mail@dk-architects.com E
www.dk-architects.com W