




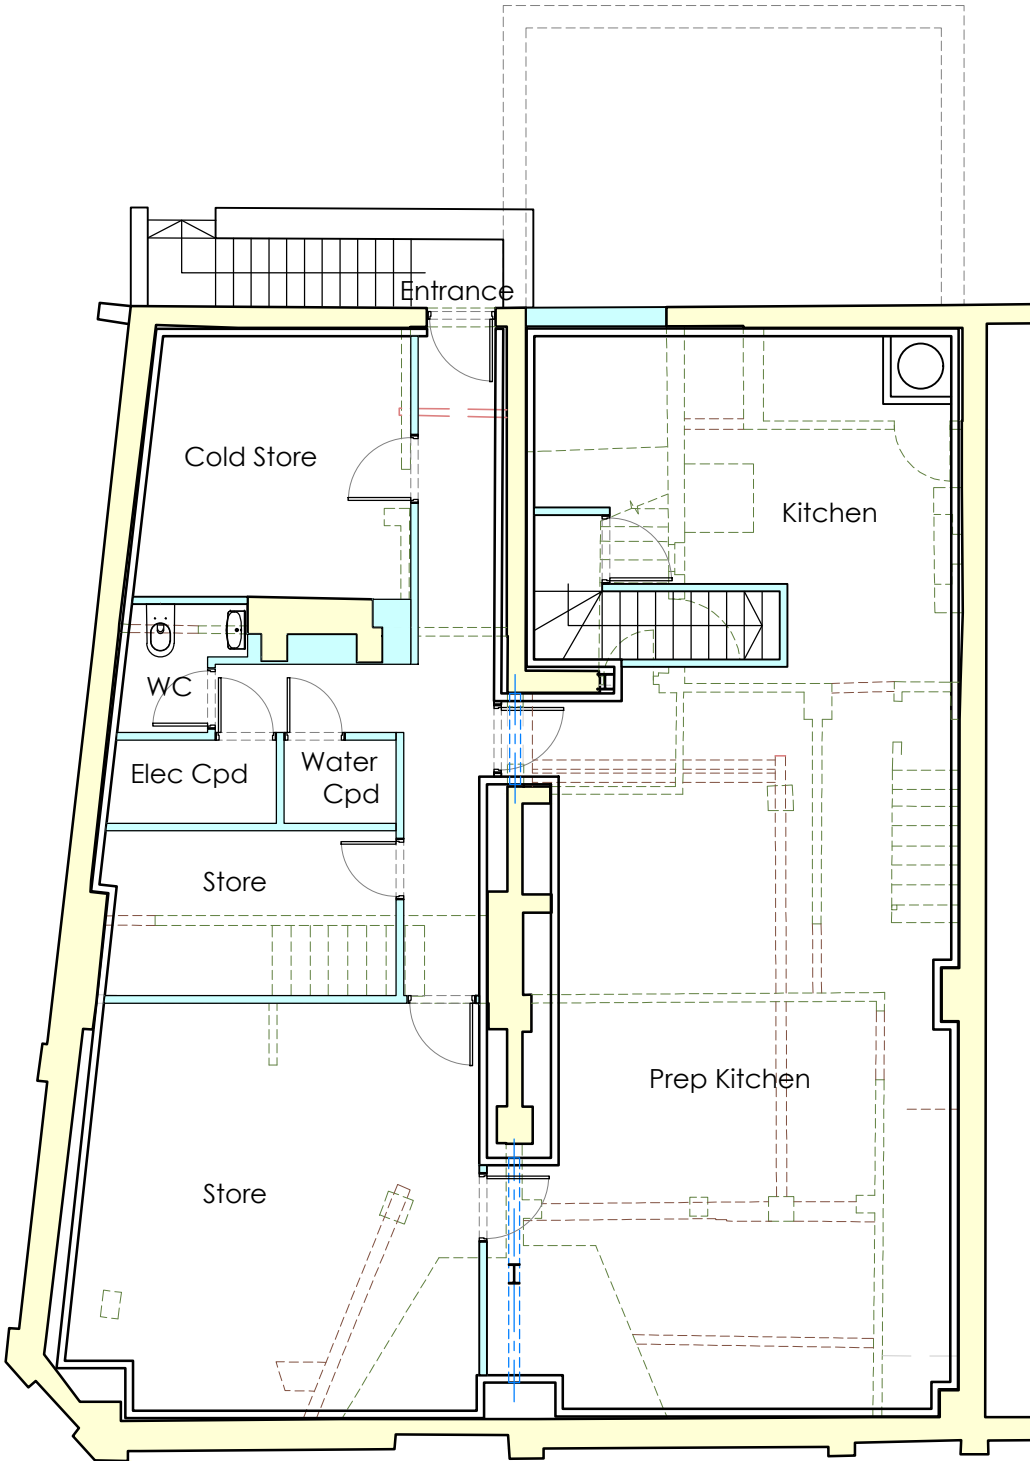

Proposed Lower Ground Floor Plan

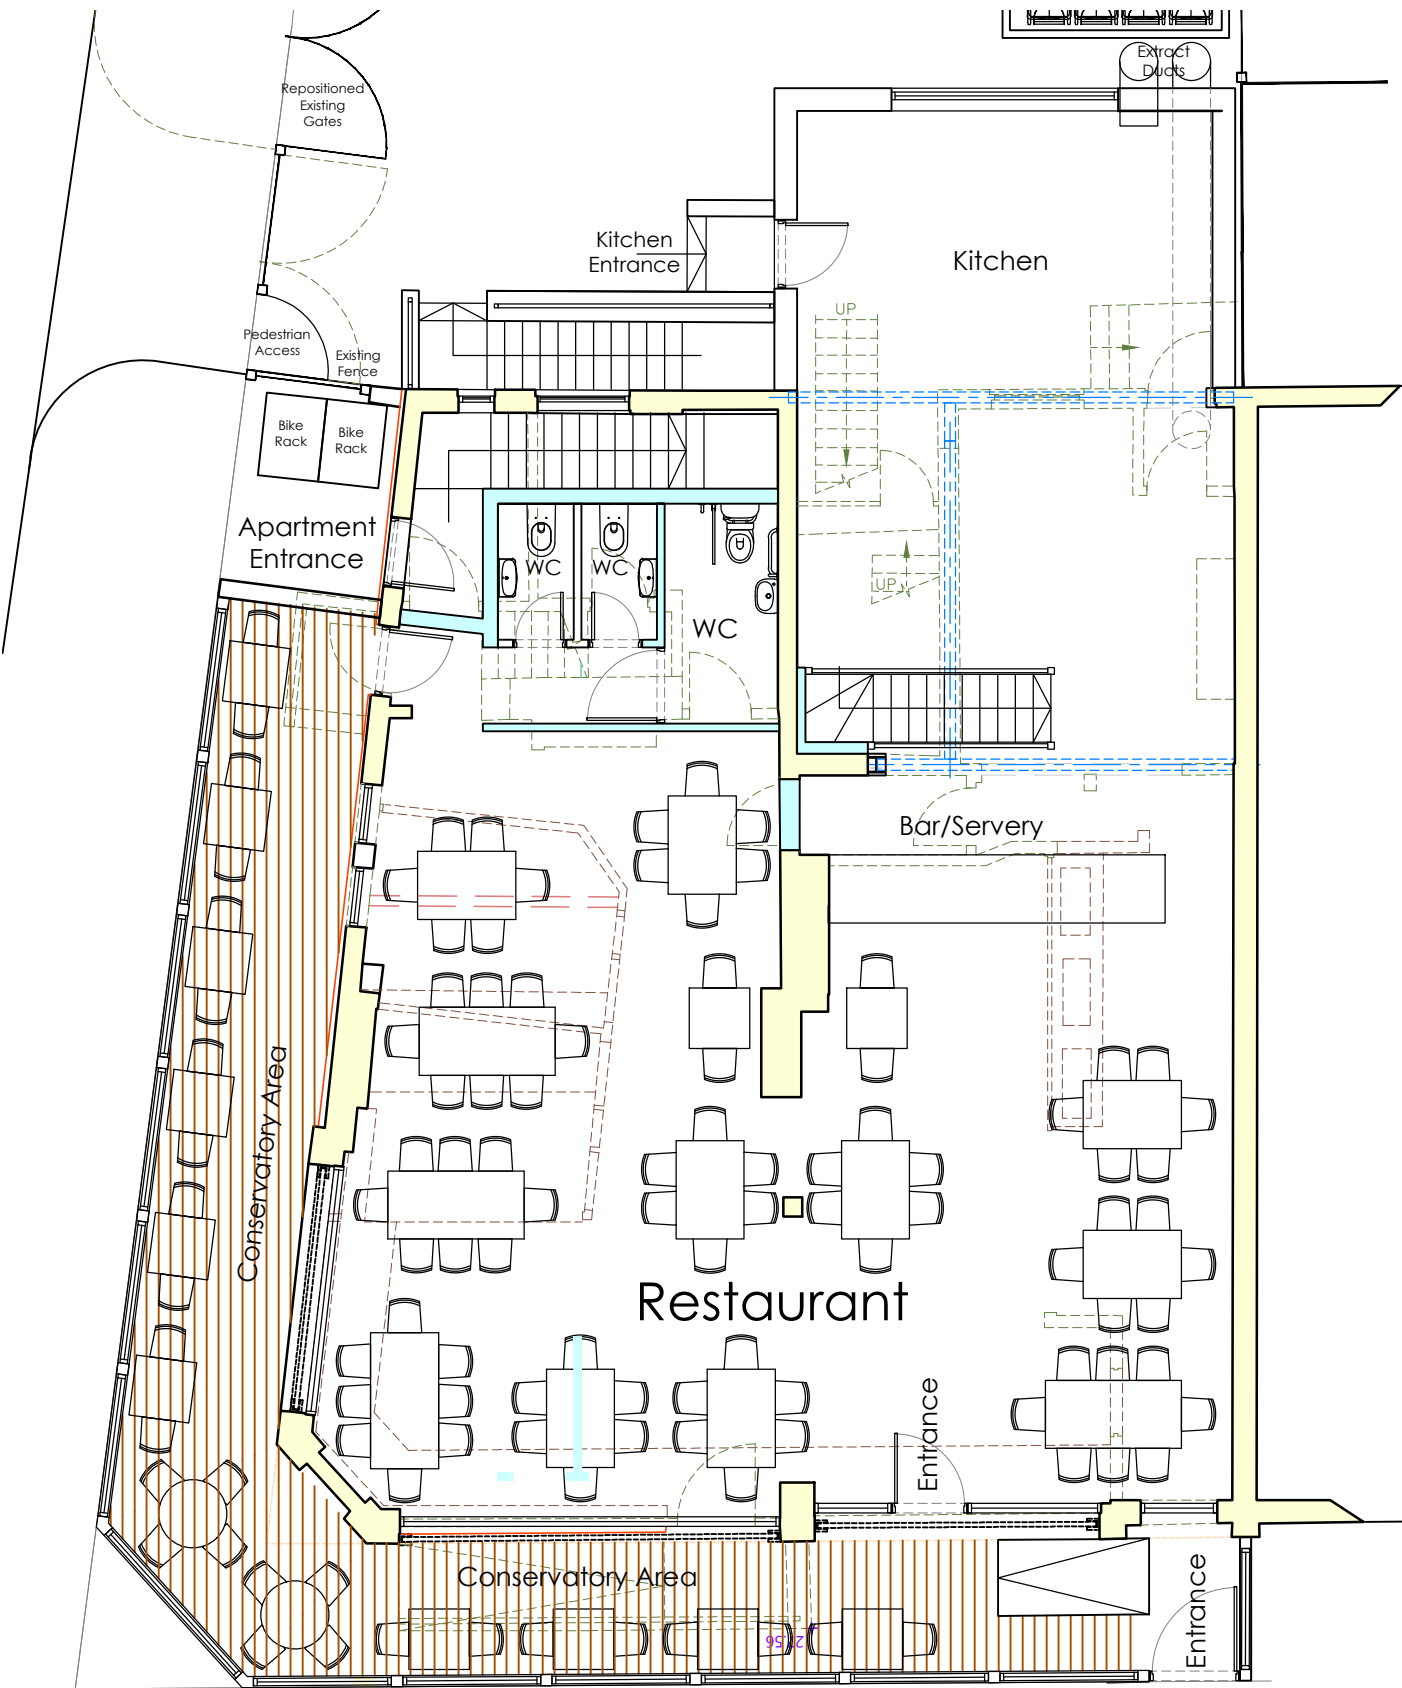

Proposed Ground Floor Plan

 

REV	DATE			DRAWN BY
Copyright of fob design (UK) Ltd, all rights reserved.				
All information contained within this drawing remains the property of fob design. The information should not be reproduced in whole or part or modified without written consent of fob design. No information within this drawing should be modified or disclosed or passed onto third parties without written consent of fob design. Do not scale from drawing.				
Milan Group MCR				
Proposed Development				
579 Barlow Moor Road				
Proposed Floor Plans				
Drawn	NP	Status	PL	Date 08.01.24
Checked	DPP	Original	A3	Scale 1:100@A3
18719-PL07				A