



Dimensioning

Figured dimensions only to be taken from these designs and drawings. Work to annotated dimensions only. All dimensions to be checked on site. Architectural designers to be informed immediately of any discrepancies before work proceeds. Drawings are to be read in conjunction with relevant specifications, structural engineers and service engineers' drawings.

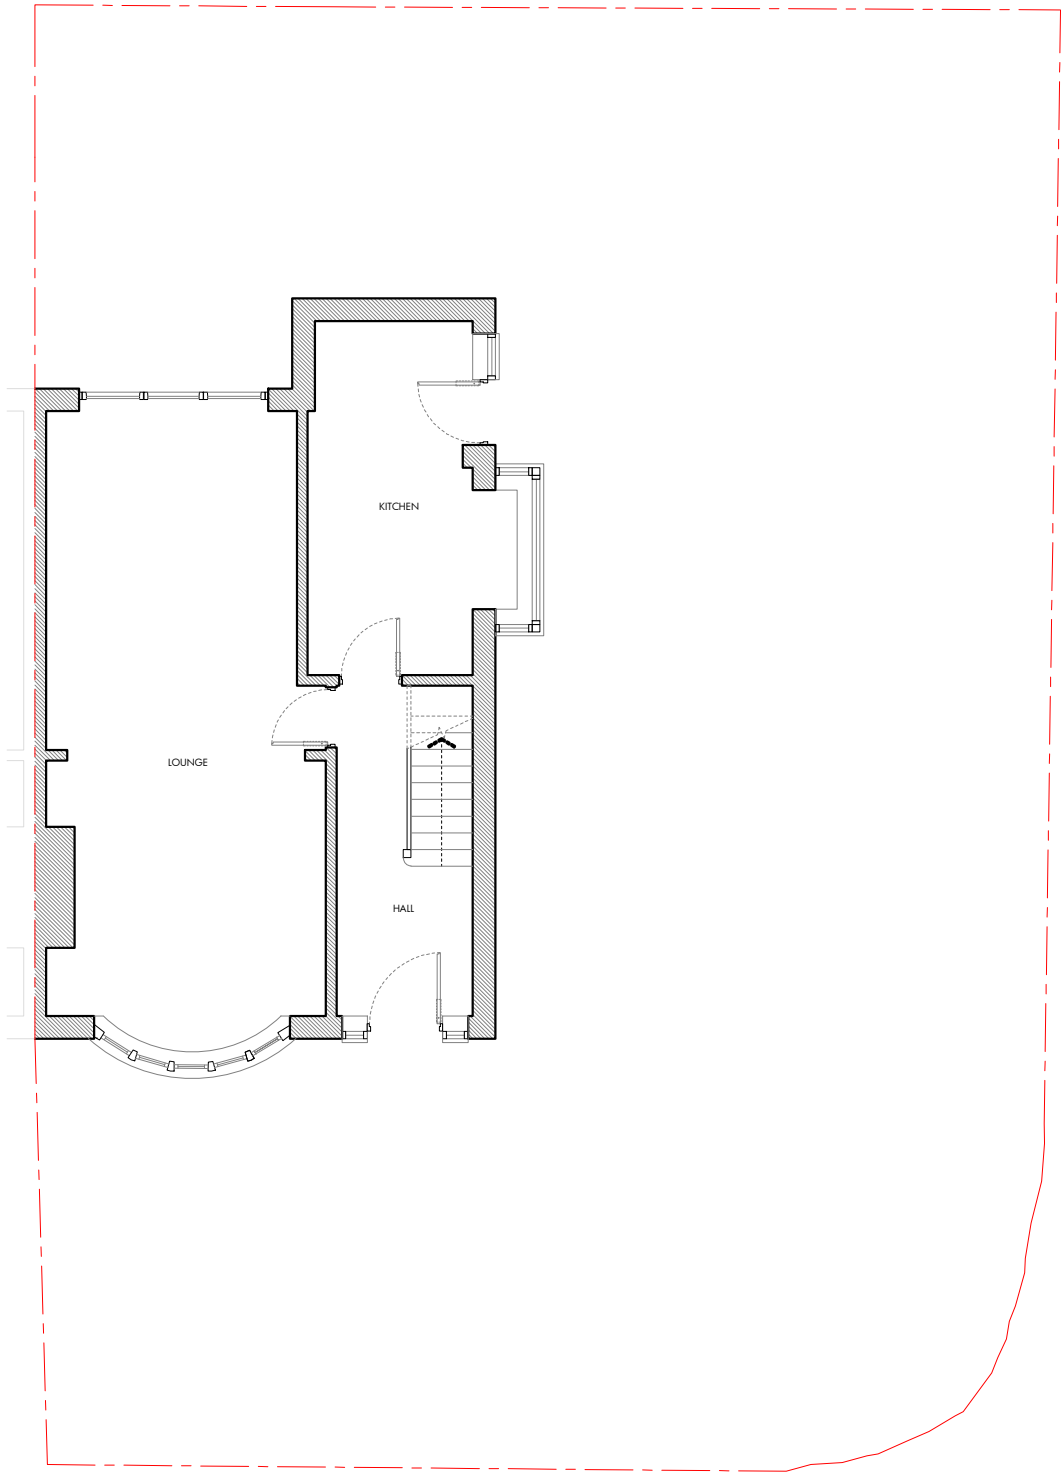

EXISTING GROUND FLOOR PLAN
1:100 @ A3

0m 1m 3m 5m

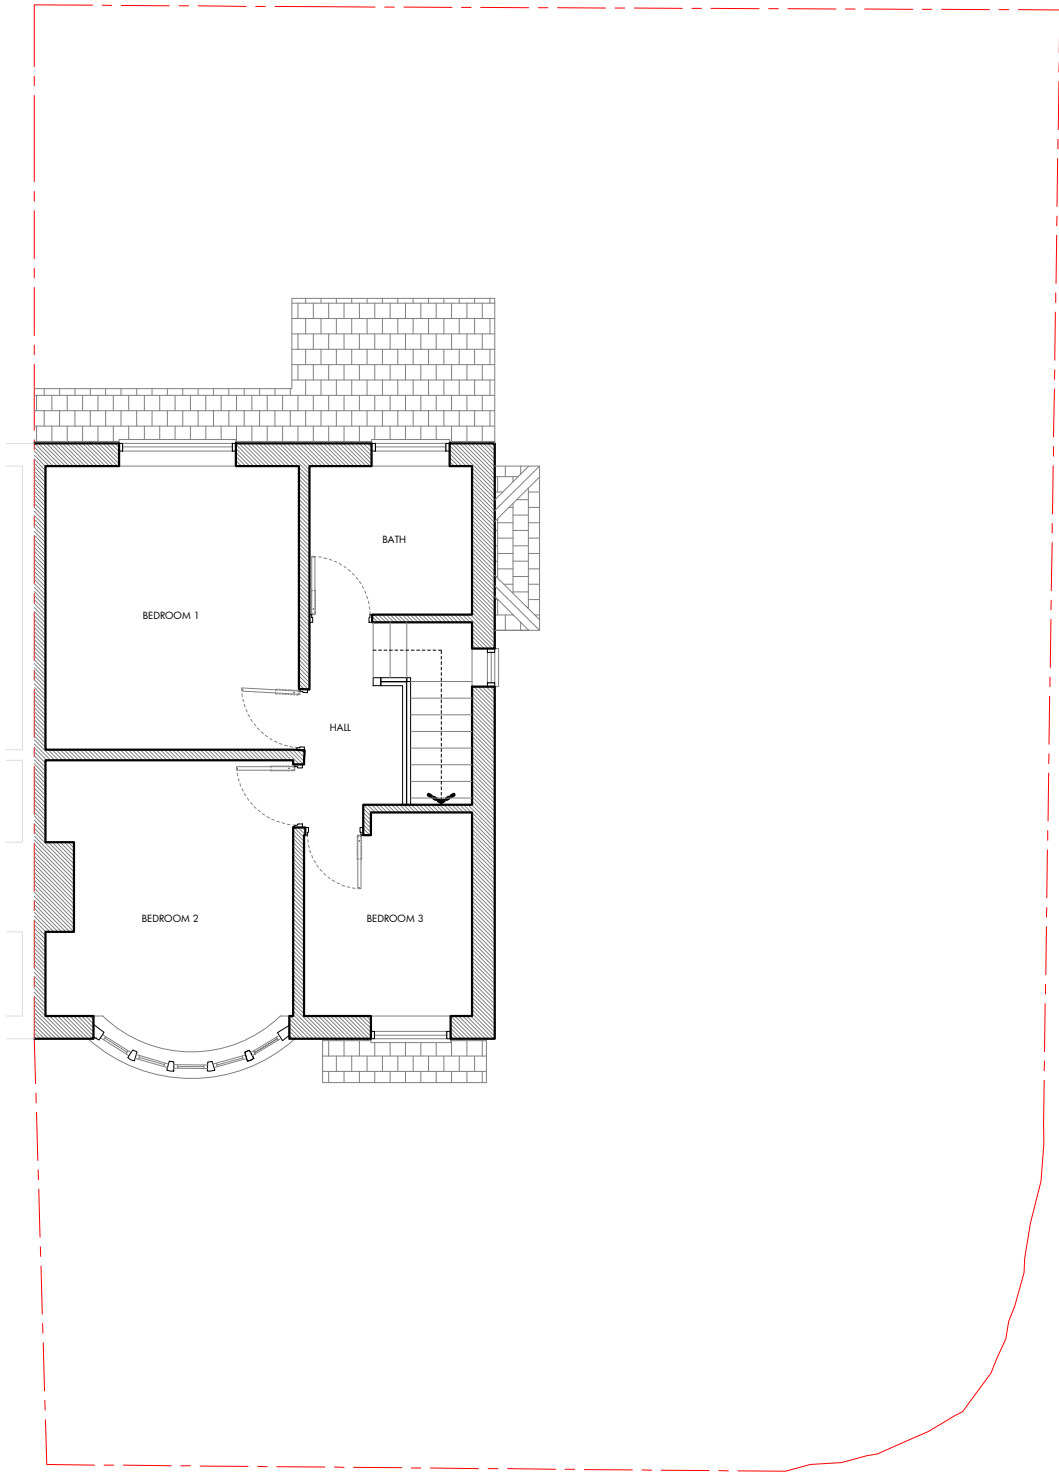

EXISTING FIRST FLOOR PLAN
1:100 @ A3

Rev	Date	Description
-	28/02/24	Issued to client for comments



S A L E M
ARCHITECTS

Architecture | Masterplanning | Graphics

CLIENT:
Homeowner

PROJECT:
153 Smedley Rd
Cheetham Hill,
Manchester,
M8 0RU

TITLE:
Existing Plans

SCALE:
1:100 @ A3

DRAWING NO.
Sheet 2

REV:

DATE:
February 2024