



Proposed Front Elevation.

- E : Pareto Luna signage redesigned, ground floor window frames amended to proposed design, Terracotta air bricks added in plinth, main entrance door design revised. Drawing 15 amalgamated with 17 3 July 2024
- D : Pareto Luna signage redesigned, brick pier reinstated to main entrance, main entrance doors redesigned, louvres removed to ground floor windows and replaced with airbricks as required 20 June 2024
- C : Pareto Luna signage redesigned 24 May 2024
- B : Pareto signage image added, projected sign removed 1 May 2024
- A : Main entrance revised 27April 2024




PROJECT: The Old School House
5-7 Byrom Street Manchester

DRAWING: Proposed Front Elevation
With Signage


DATE: April 24	DRAWN BY:	CHECKED BY:
SCALE: 1/100@A3	DRAWING NO: P1276 / 17	REV: E

403 Chester Road
Woodford
Stockport
Cheshire
SK7 1QP

Tel 0161 439 1502

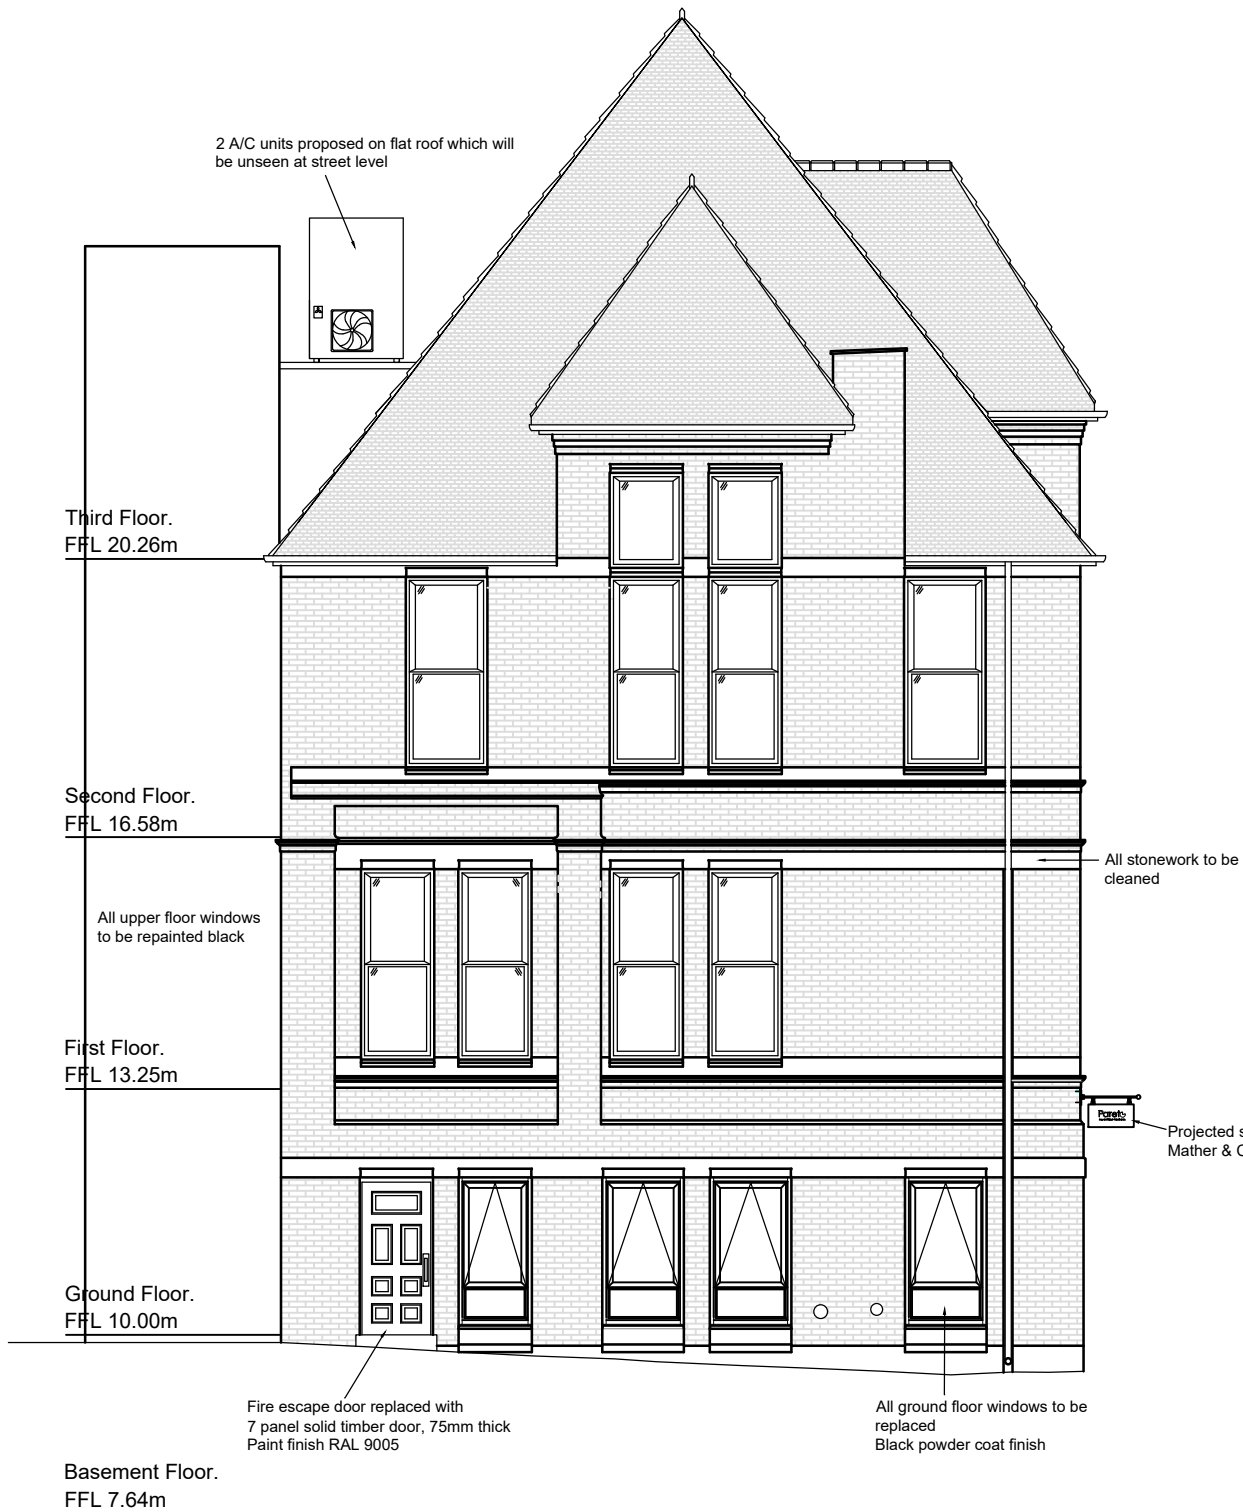

Proposed Left Side Elevation.

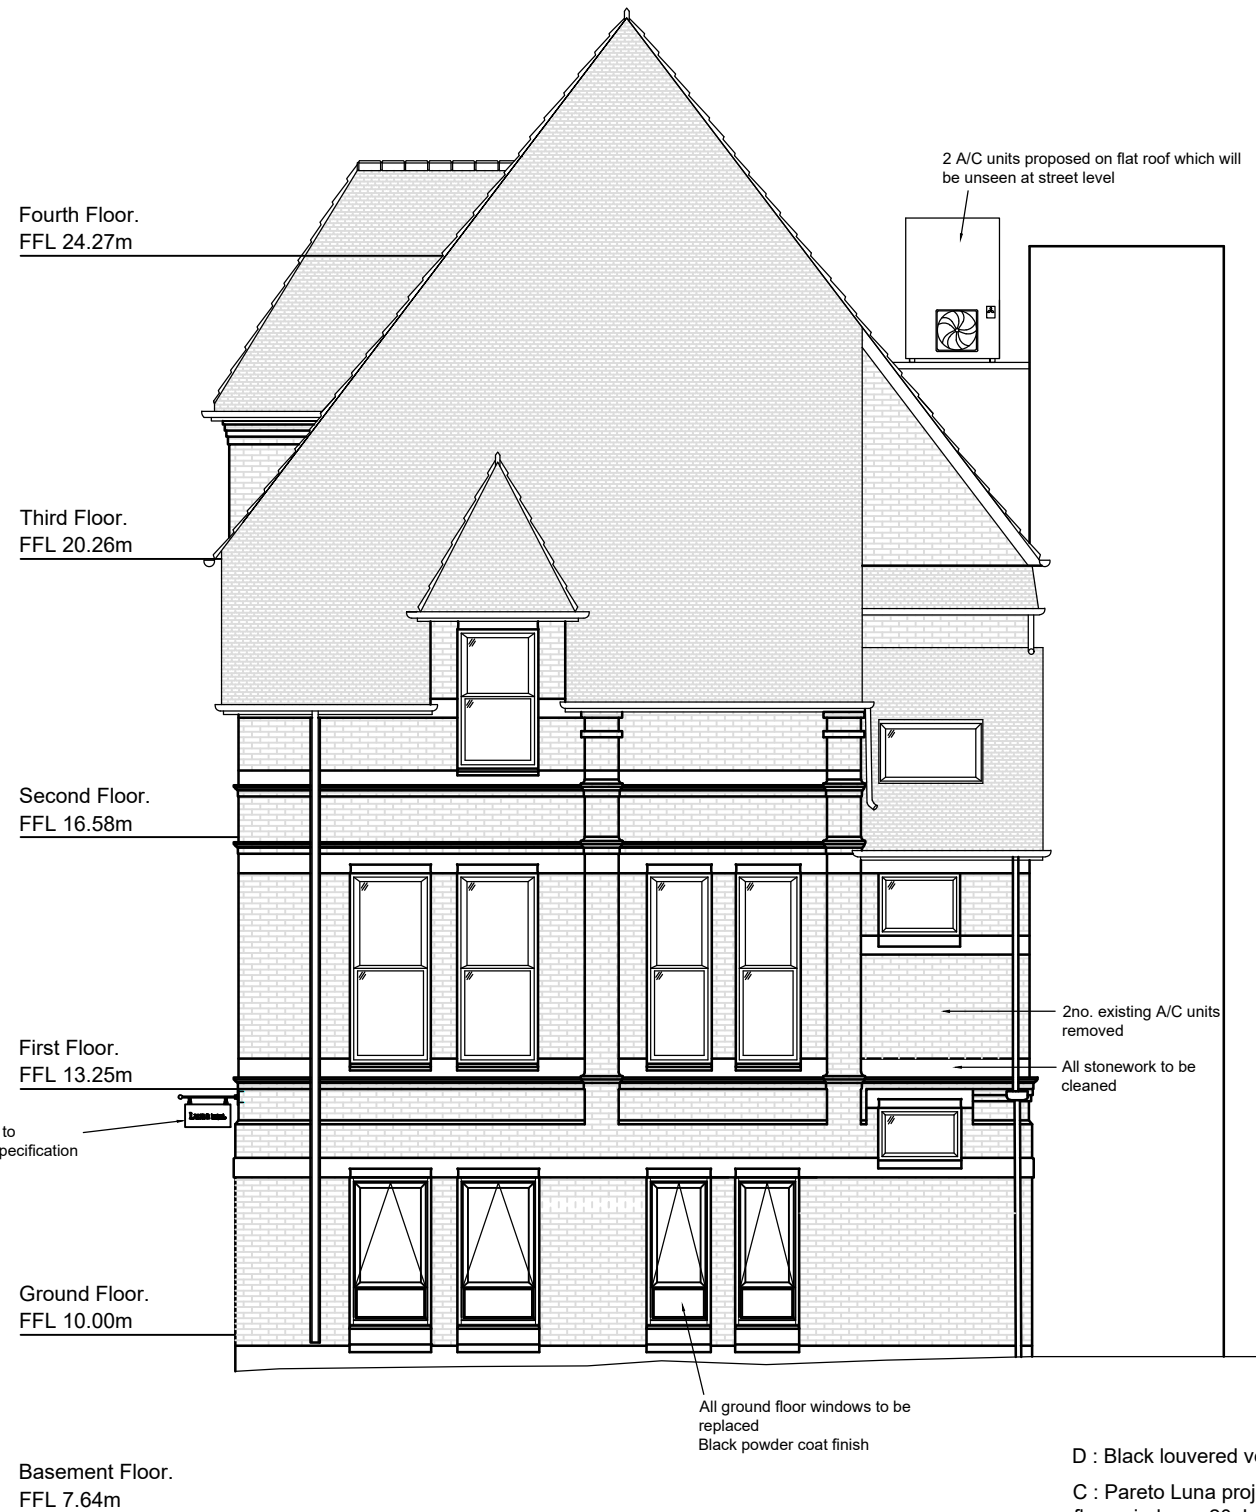

Proposed Right Side Elevation.

- D : Black louvered vents removed 21 June 2024
- C : Pareto Luna projected signage added, louvres removed to ground floor windows. 20 June 2024
- B : Projected signage removed 1 May 2024
- A : Louvered grills, outline of staircase tower behind adjacent building and AC units and notes added 29th April 2024



PROJECT: The Old School House
5-7 Byrom Street Manchester


DRAWING: Proposed Side Elevations
with Signage

DATE: April 24	DRAWN BY:	CHECKED BY:
SCALE: 1/100@A3	DRAWING NO: P1276 / 18	REV: E

E : Pareto Luna signage redesigned, ground floor window frames amended to proposed design, Terracotta air bricks added in plinth, main entrance door design revised. Drawing 16 amalgamated with 18. Fire door changed to a 7 panel door 3 July 2024

403 Chester Road
Woodford
Stockport
Cheshire
SK7 1QP

Tel 0161 439 1502

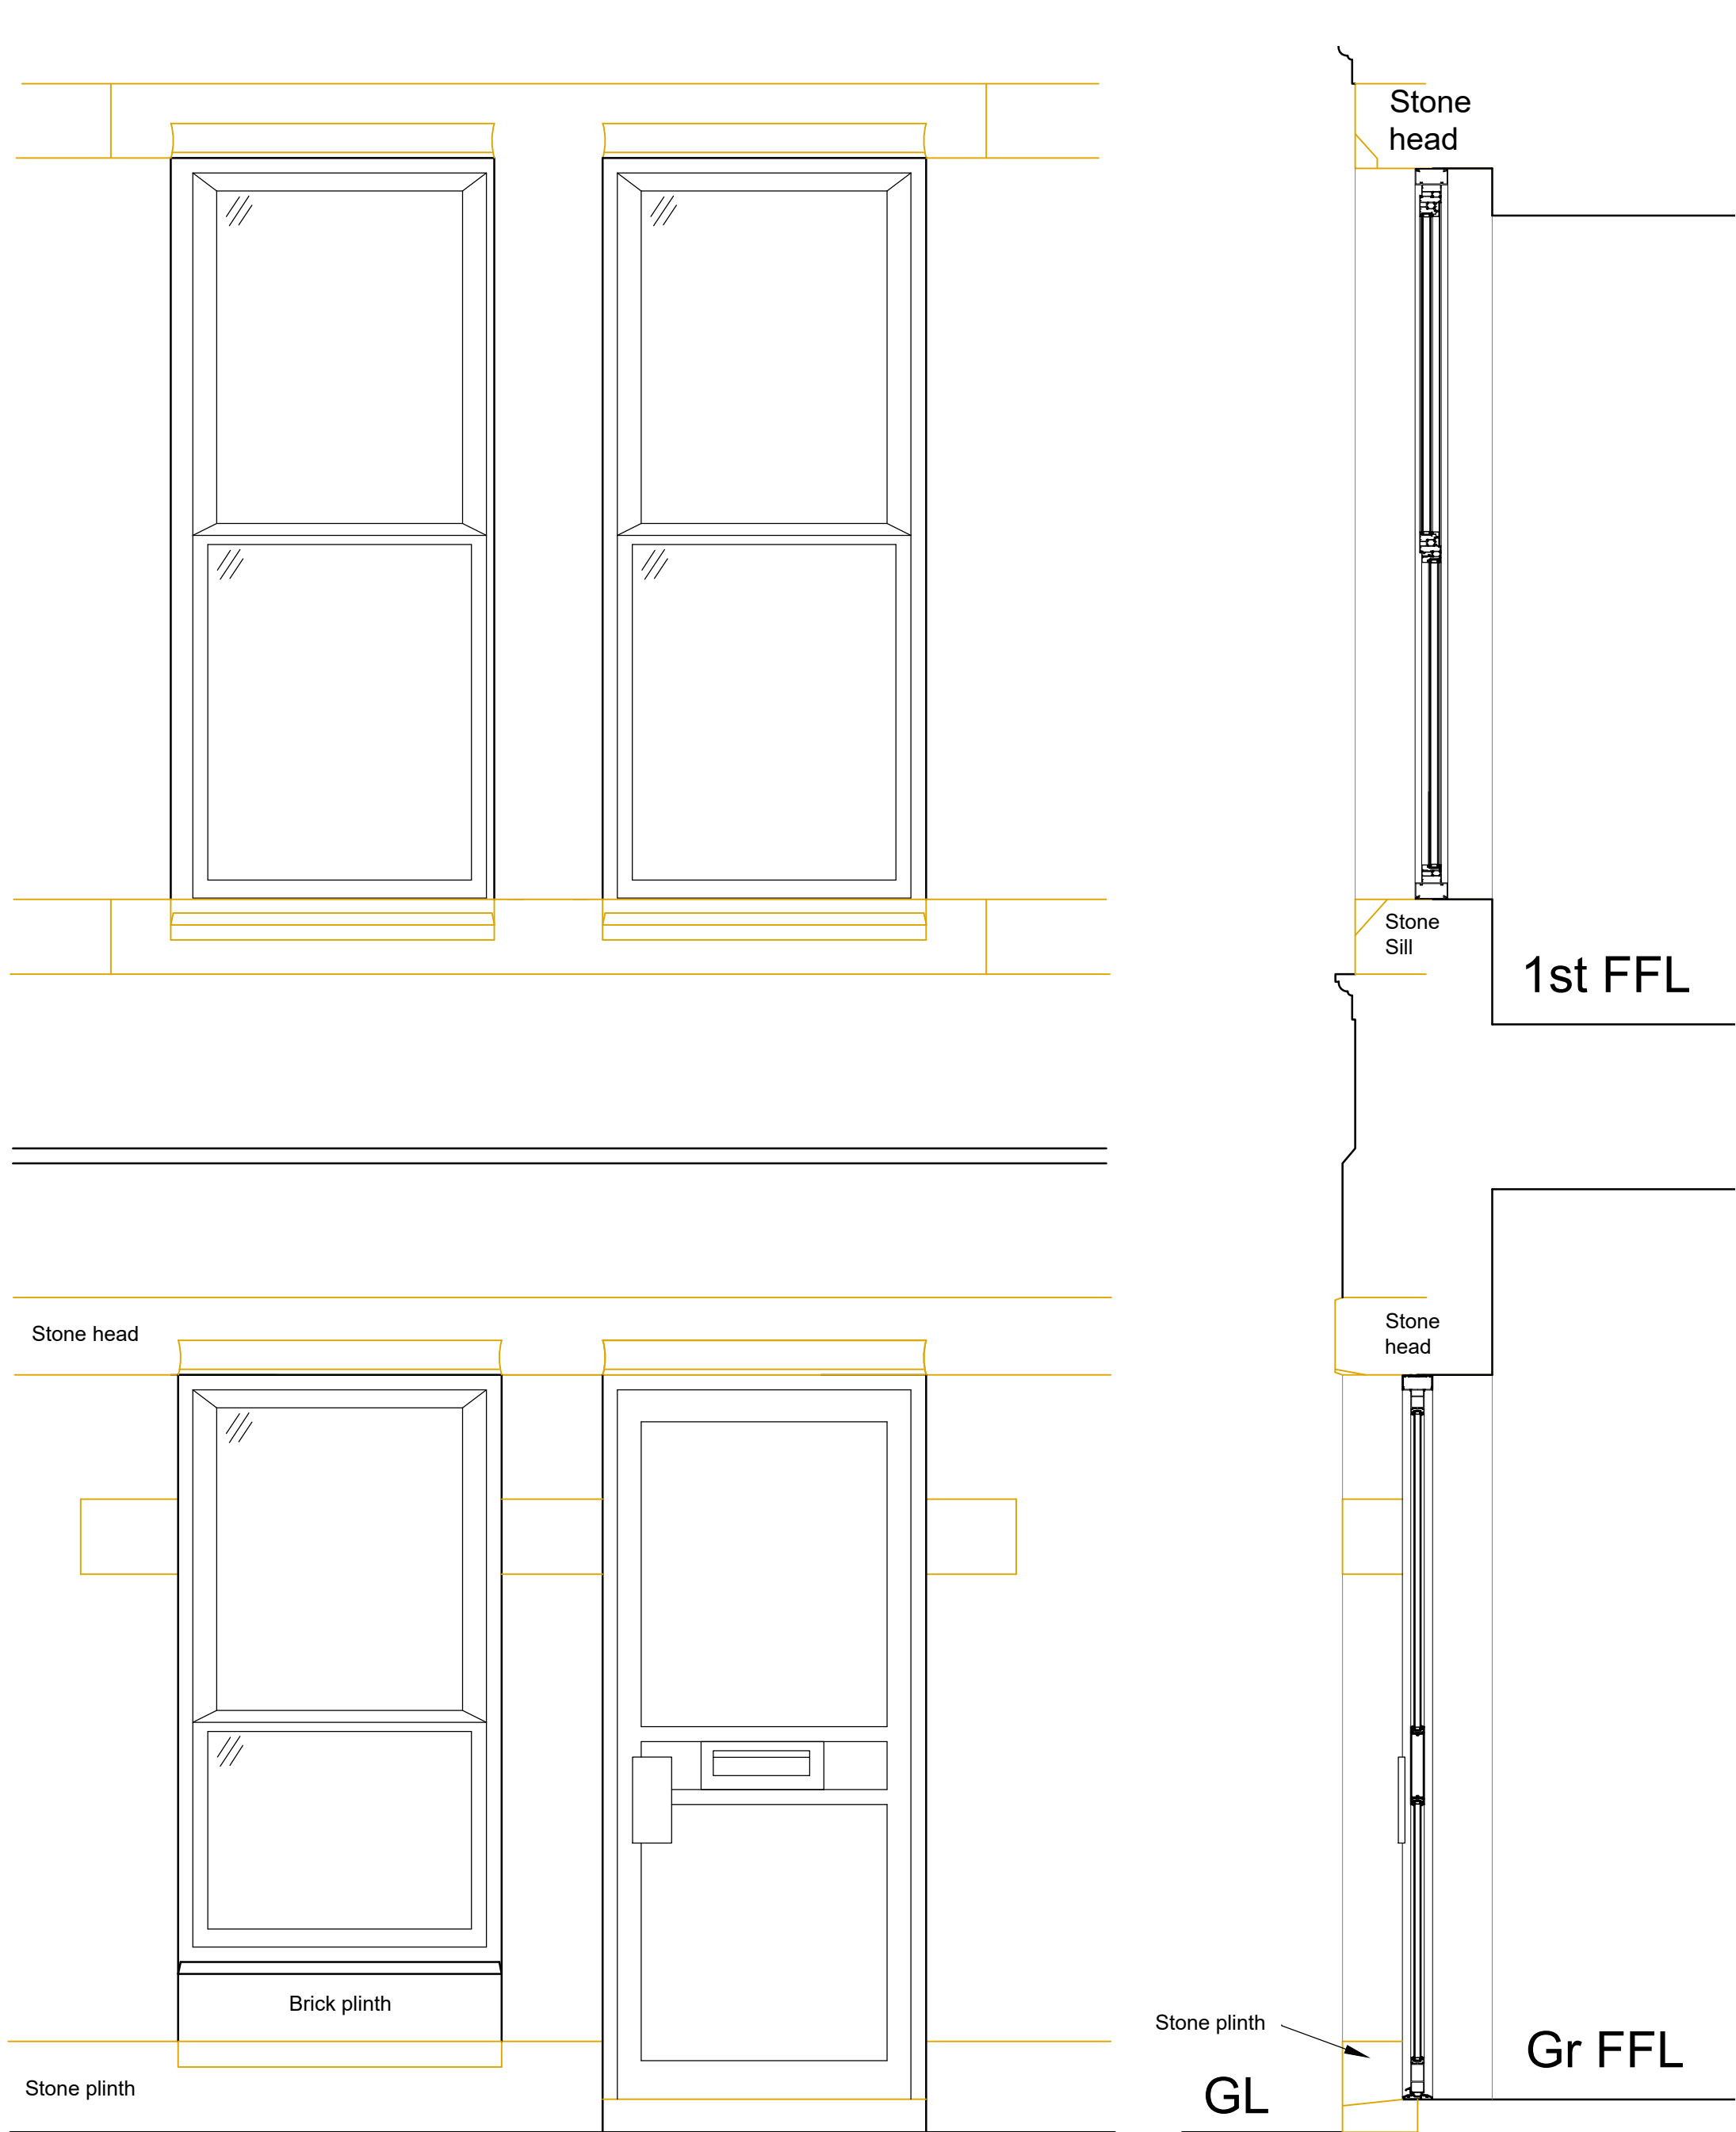

Existing Elevation and Section through Main Entrance



PROJECT: The Old School House
5-7 Byrom Street Manchester

DRAWING: Existing Elevation and Section through Main Entrance

DATE: May 24	DRAWN BY:	CHECKED BY:
SCALE: 1/20@A3	DRAWING NO: P1276 / 21	REV:

403 Chester Road
Woodford
Stockport
Cheshire
SK7 1QP

Tel 0161 439 1502



Existing Typical Elevation and Section




PROJECT: The Old School House
5-7 Byrom Street Manchester

DRAWING: Existing Elevation and Section through
Openings

DATE: May 24	DRAWN BY:	CHECKED BY:
SCALE: 1/20@A3	DRAWING NO: P1276 / 22	REV:



403 Chester Road
Woodford
Stockport
Cheshire
SK7 1QP

Tel 0161 439 1502

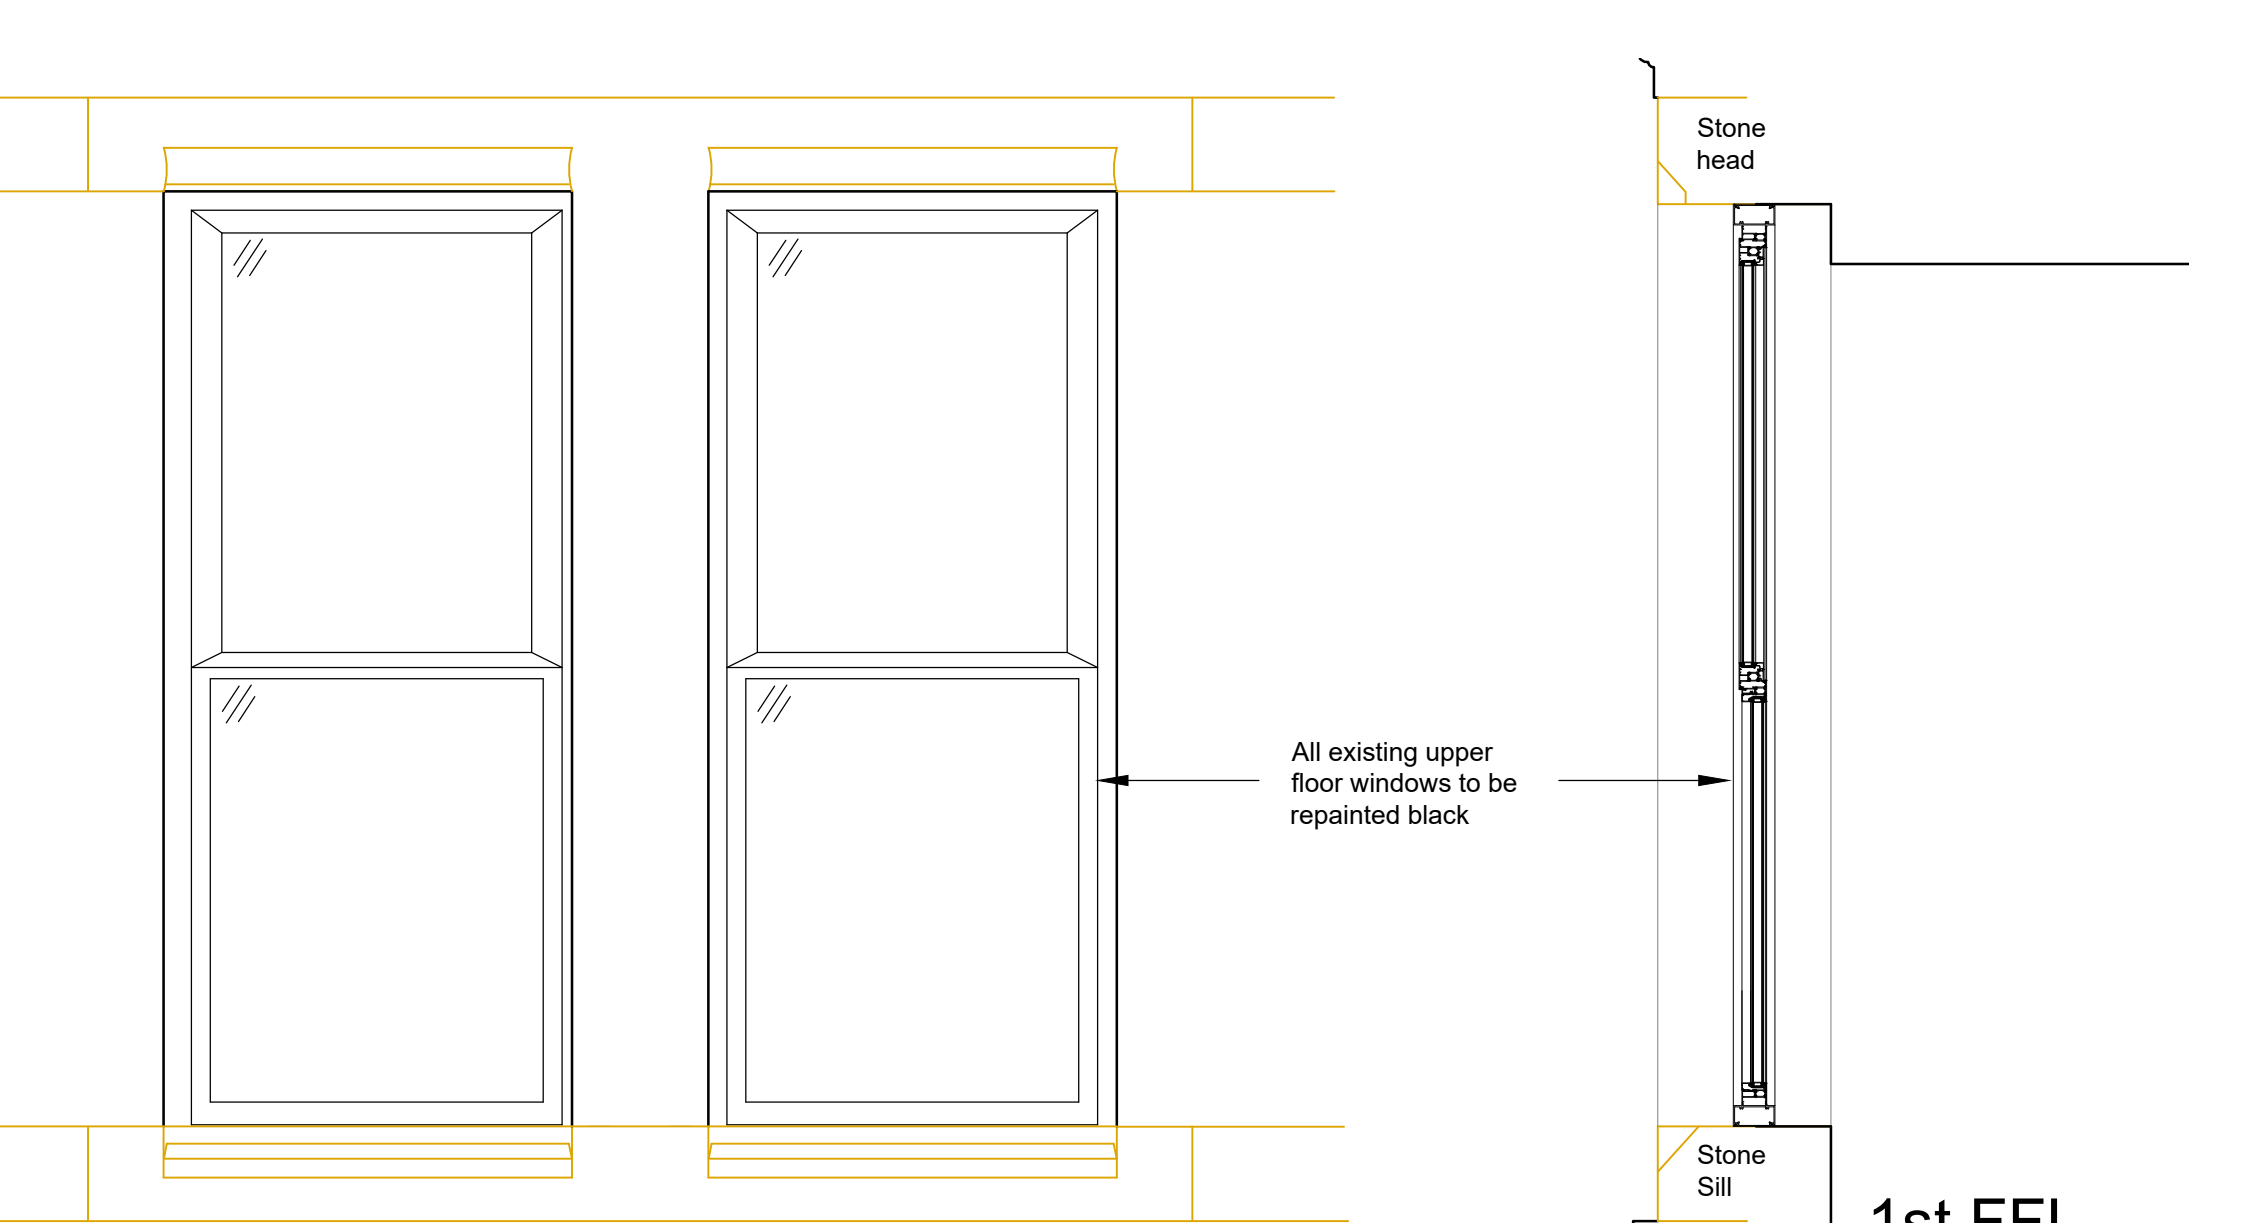

Pareto Luna

Main entrance sign to
Mather & Co specification

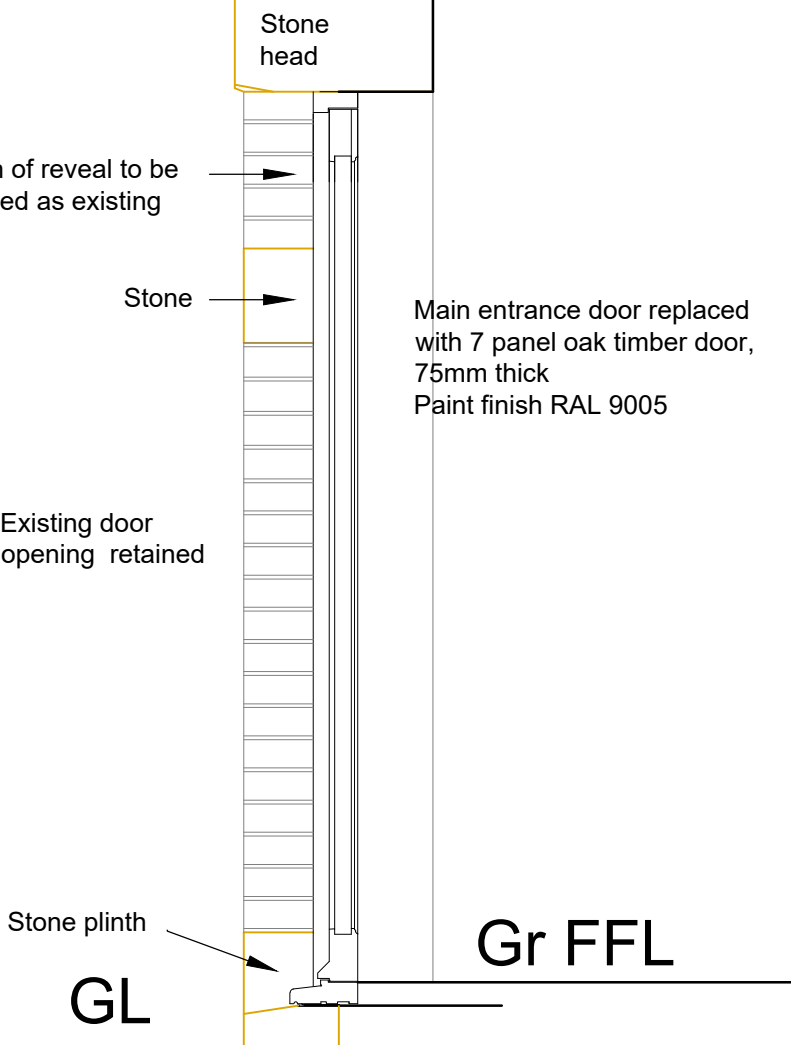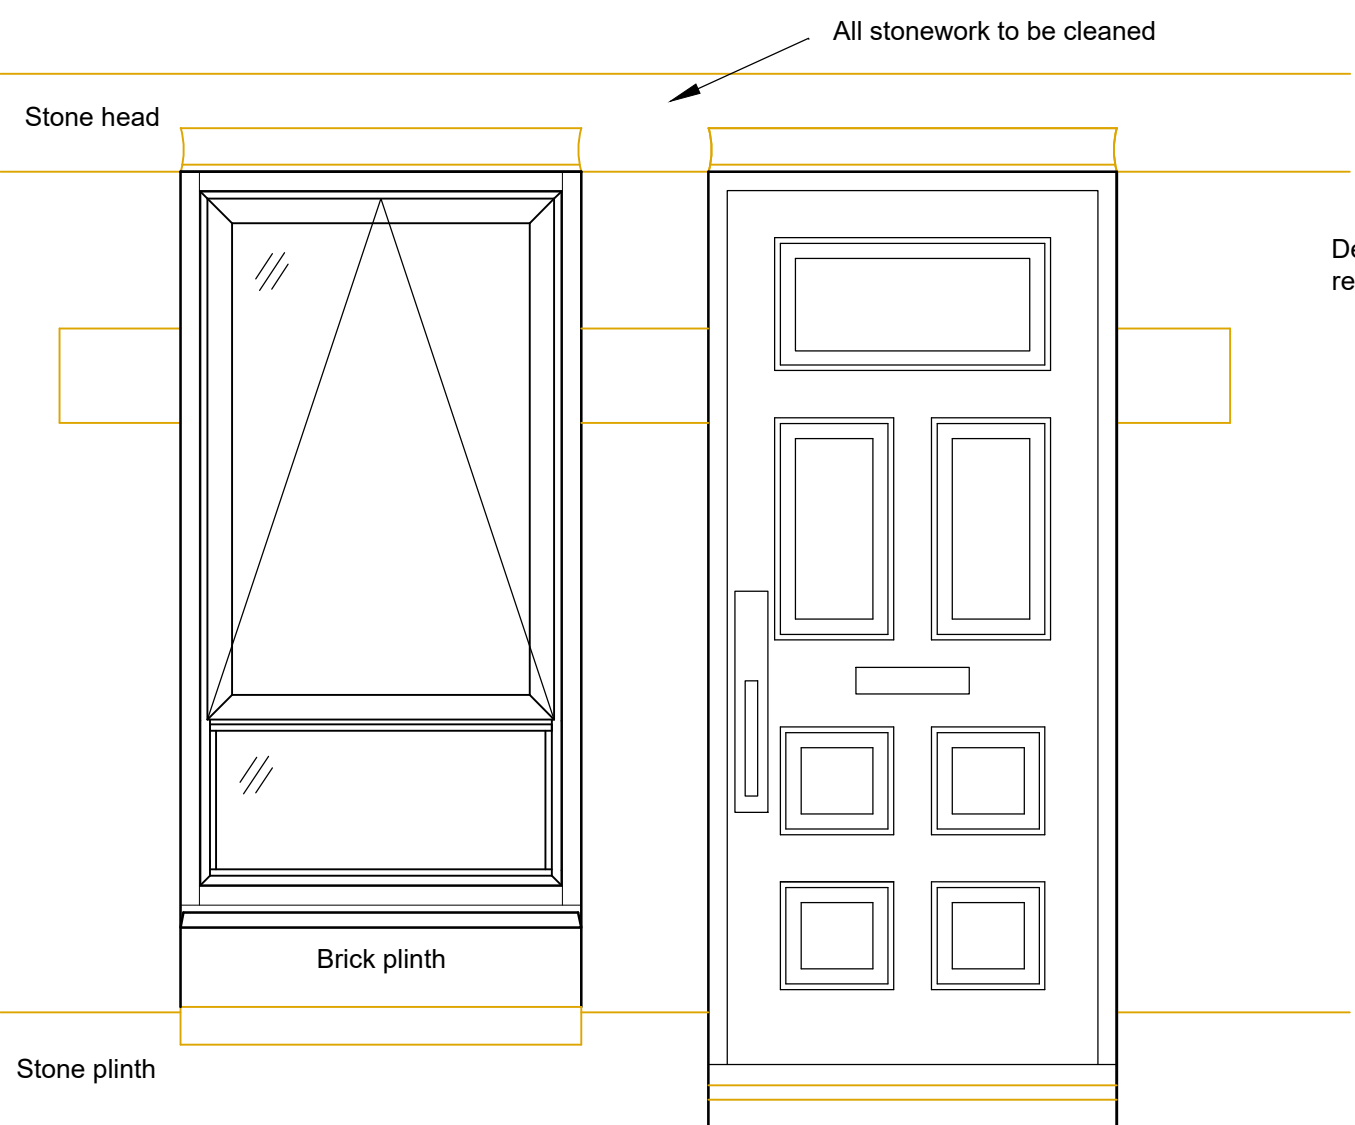

Proposed Elevation and Section through Main Entrance

A : Ground floor window frames revised, main entrance door design revised and spefied as an oak door 3 July 2024





PROJECT: The Old School House
5-7 Byrom Street Manchester
DRAWING: Proposed Section through Openings

DATE: May 24	DRAWN BY:	CHECKED BY:
SCALE: 1/20@A3	DRAWING NO: P1276 / 23	REV: A

403 Chester Road
Woodford
Stockport
Cheshire
SK7 1QP

Tel 0161 439 1502

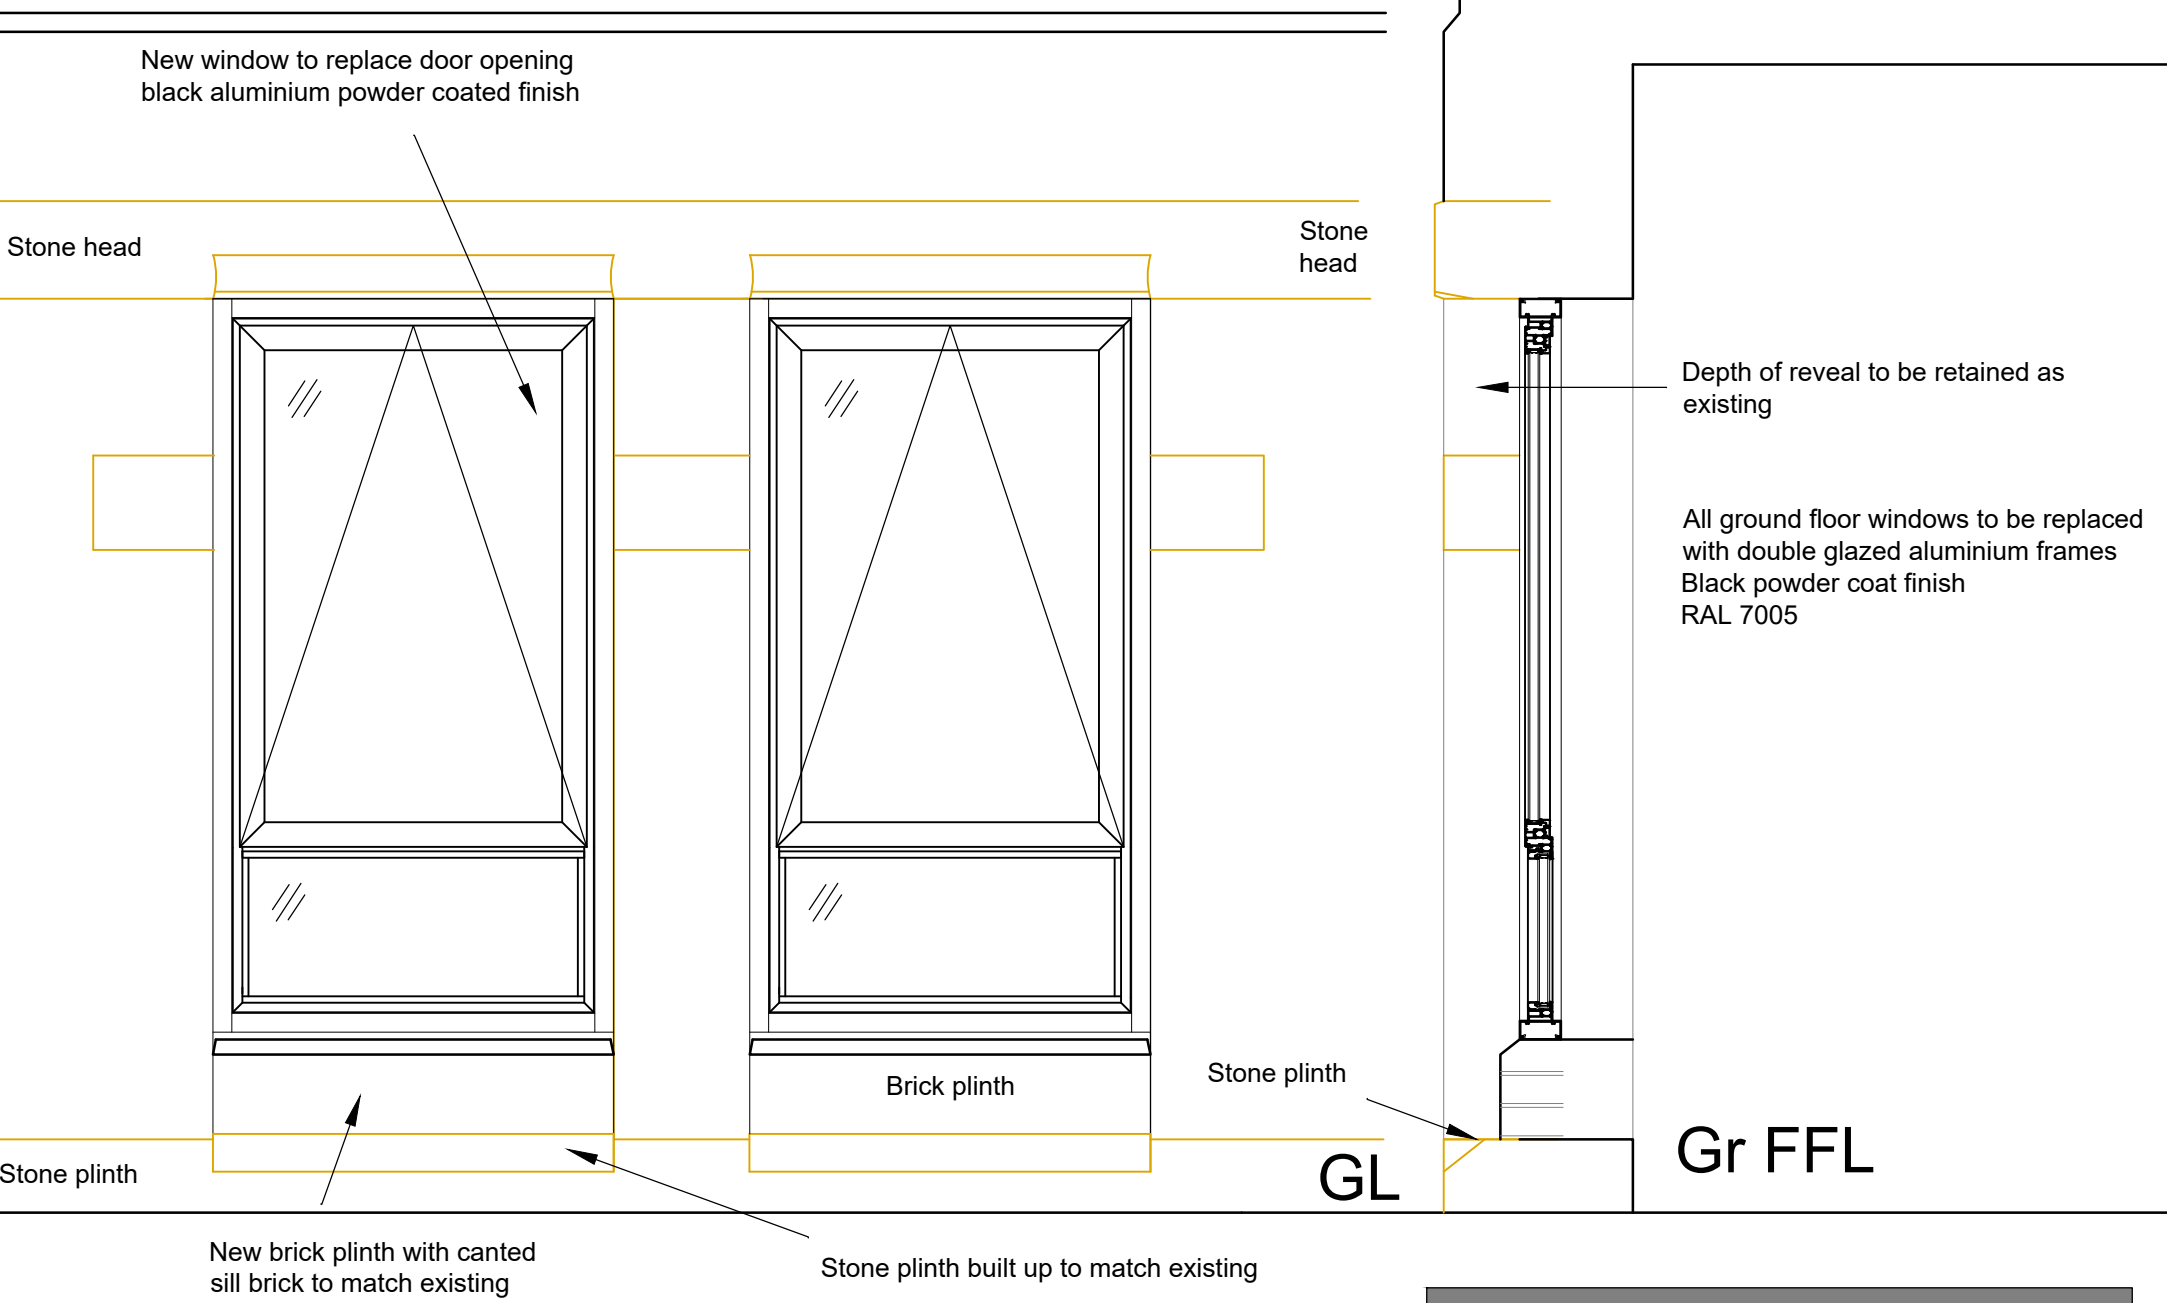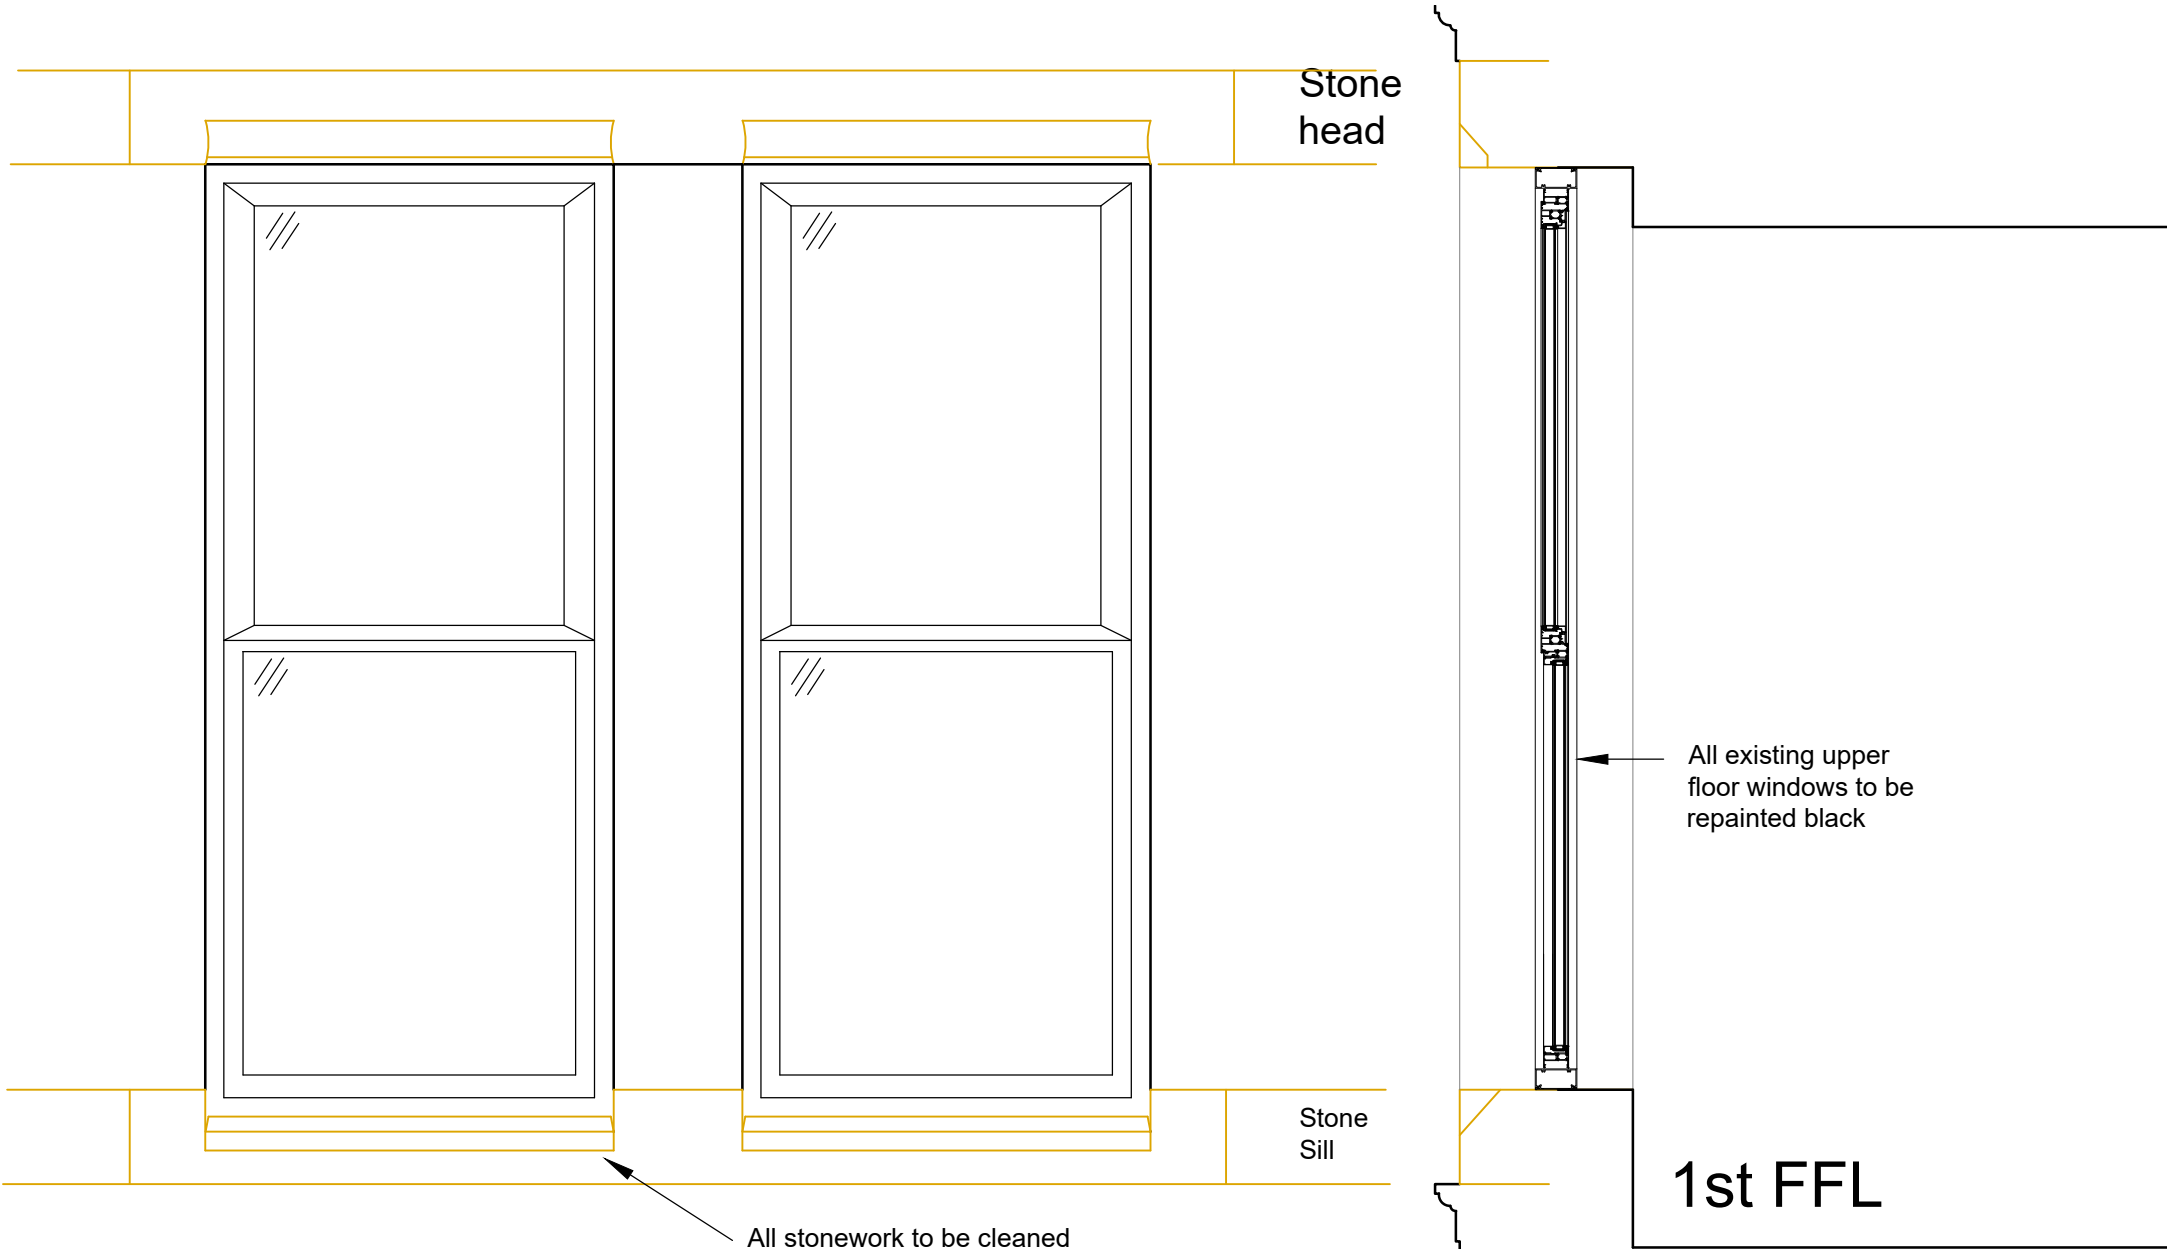

Proposed Typical Elevation and Section



PROJECT: The Old School House
5-7 Byrom Street Manchester

DRAWING: Proposed Elevation and Section through Openings

DATE: May 24	DRAWN BY:	CHECKED BY:
SCALE: 1/20@A3	DRAWING NO: P1276 / 24	REV: A

403 Chester Road
Woodford
Stockport
Cheshire
SK7 1QP

Tel 0161 439 1502