


All levels and dimensions to be checked on site by contractor prior to commencement.

Any variations / anomalies to be reported to Hunter & Belle Ltd. Do not scale from this drawing use figured dimensions only. All work shown on this drawing to be carried out in accordance with current British Standards and Codes of Practice.

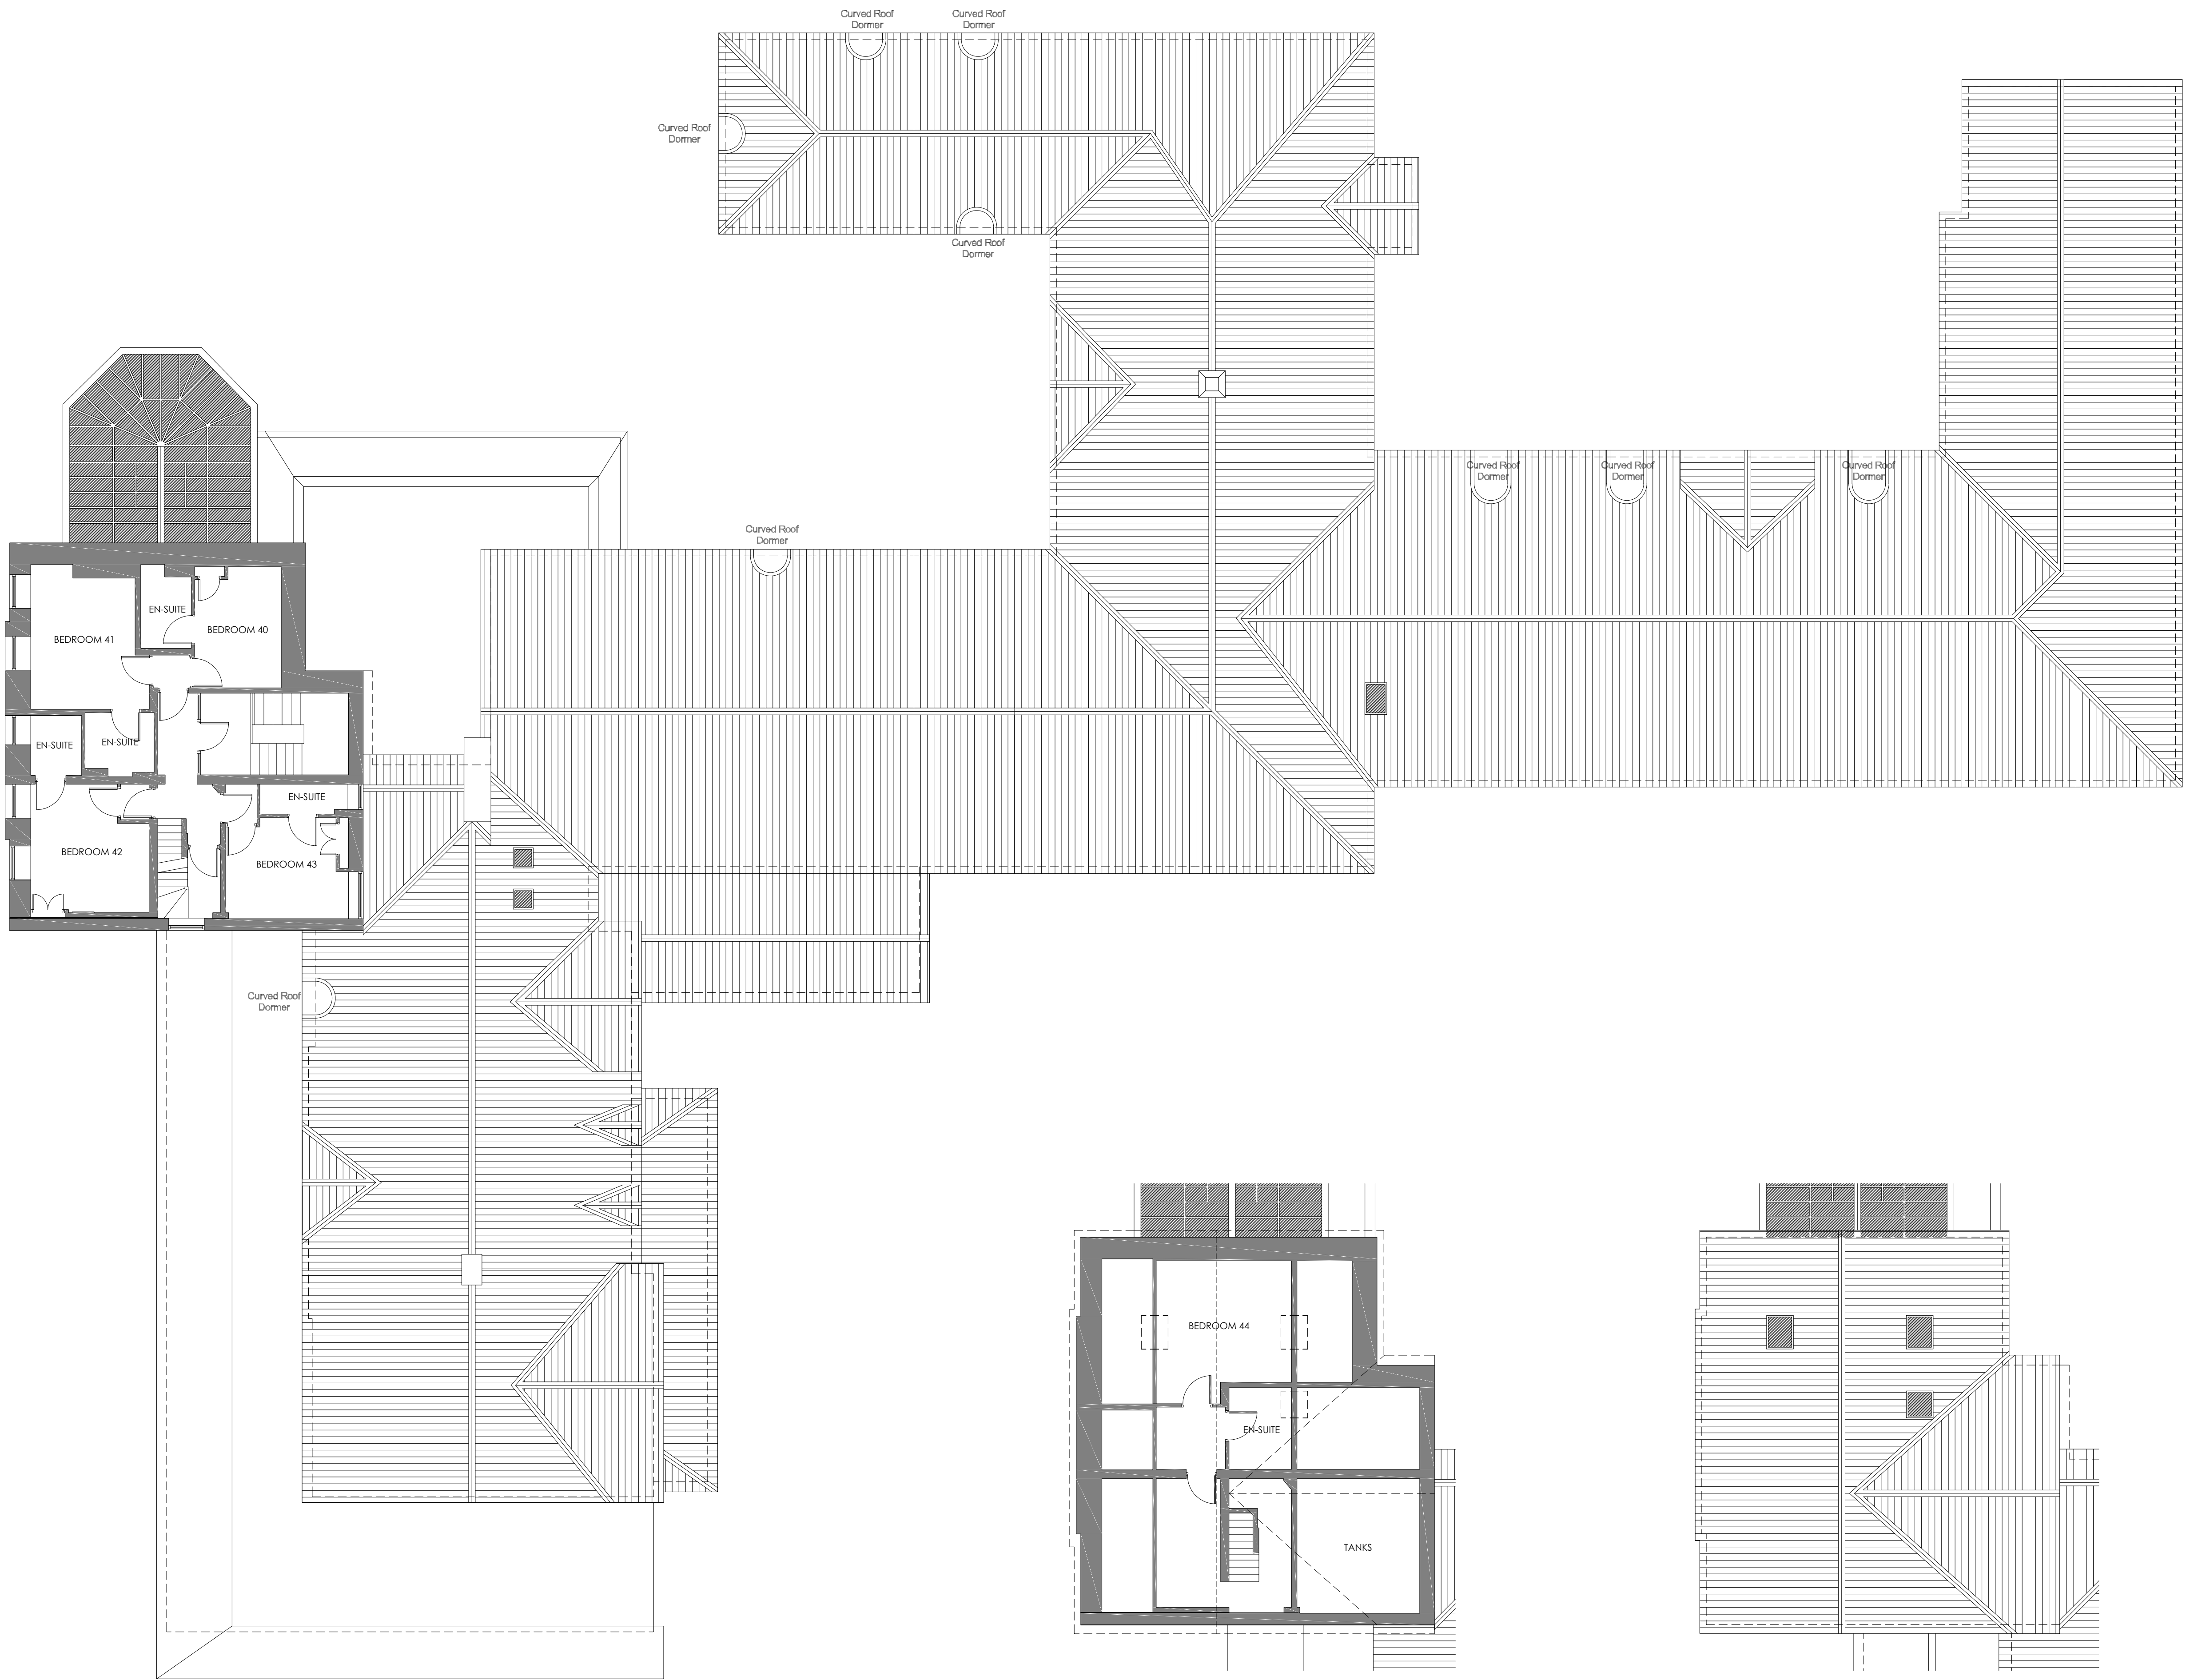

### EXISTING 2nd FLOOR PLAN

### EXISTING 3rd FLOOR PLAN

## EXISTING UPPER ROOF PLAN

|      |       |              |
|------|-------|--------------|
| Rev: | Date: | Description: |
|------|-------|--------------|

|              |                                           |      |
|--------------|-------------------------------------------|------|
| Client:      | <b>VS Property Group</b>                  |      |
| Project:     | <b>Etrop Grange, Manchester</b>           |      |
| Project No:  | Drawing No:                               | Rev: |
| <b>149</b>   | <b>006</b>                                |      |
| Description: | <b>Existing 2nd &amp; 3rd Floor Plans</b> |      |

Scale: 1:100 @ A1 Date Drawn: 02.04.24



Purpose of Issue:

|                                     |                          |                          |                          |                          |                          |
|-------------------------------------|--------------------------|--------------------------|--------------------------|--------------------------|--------------------------|
| Planning                            | Building Regs            | Tender                   | Comment                  | Approval                 | Construction             |
| <input checked="" type="checkbox"/> | <input type="checkbox"/> | <input type="checkbox"/> | <input type="checkbox"/> | <input type="checkbox"/> | <input type="checkbox"/> |

© Hunter & Belle Ltd.