


GENERAL NOTES

- ## PLANNING APPLICATION

PLAN - EXISTING FIRST FLOOR


Party Wall

100

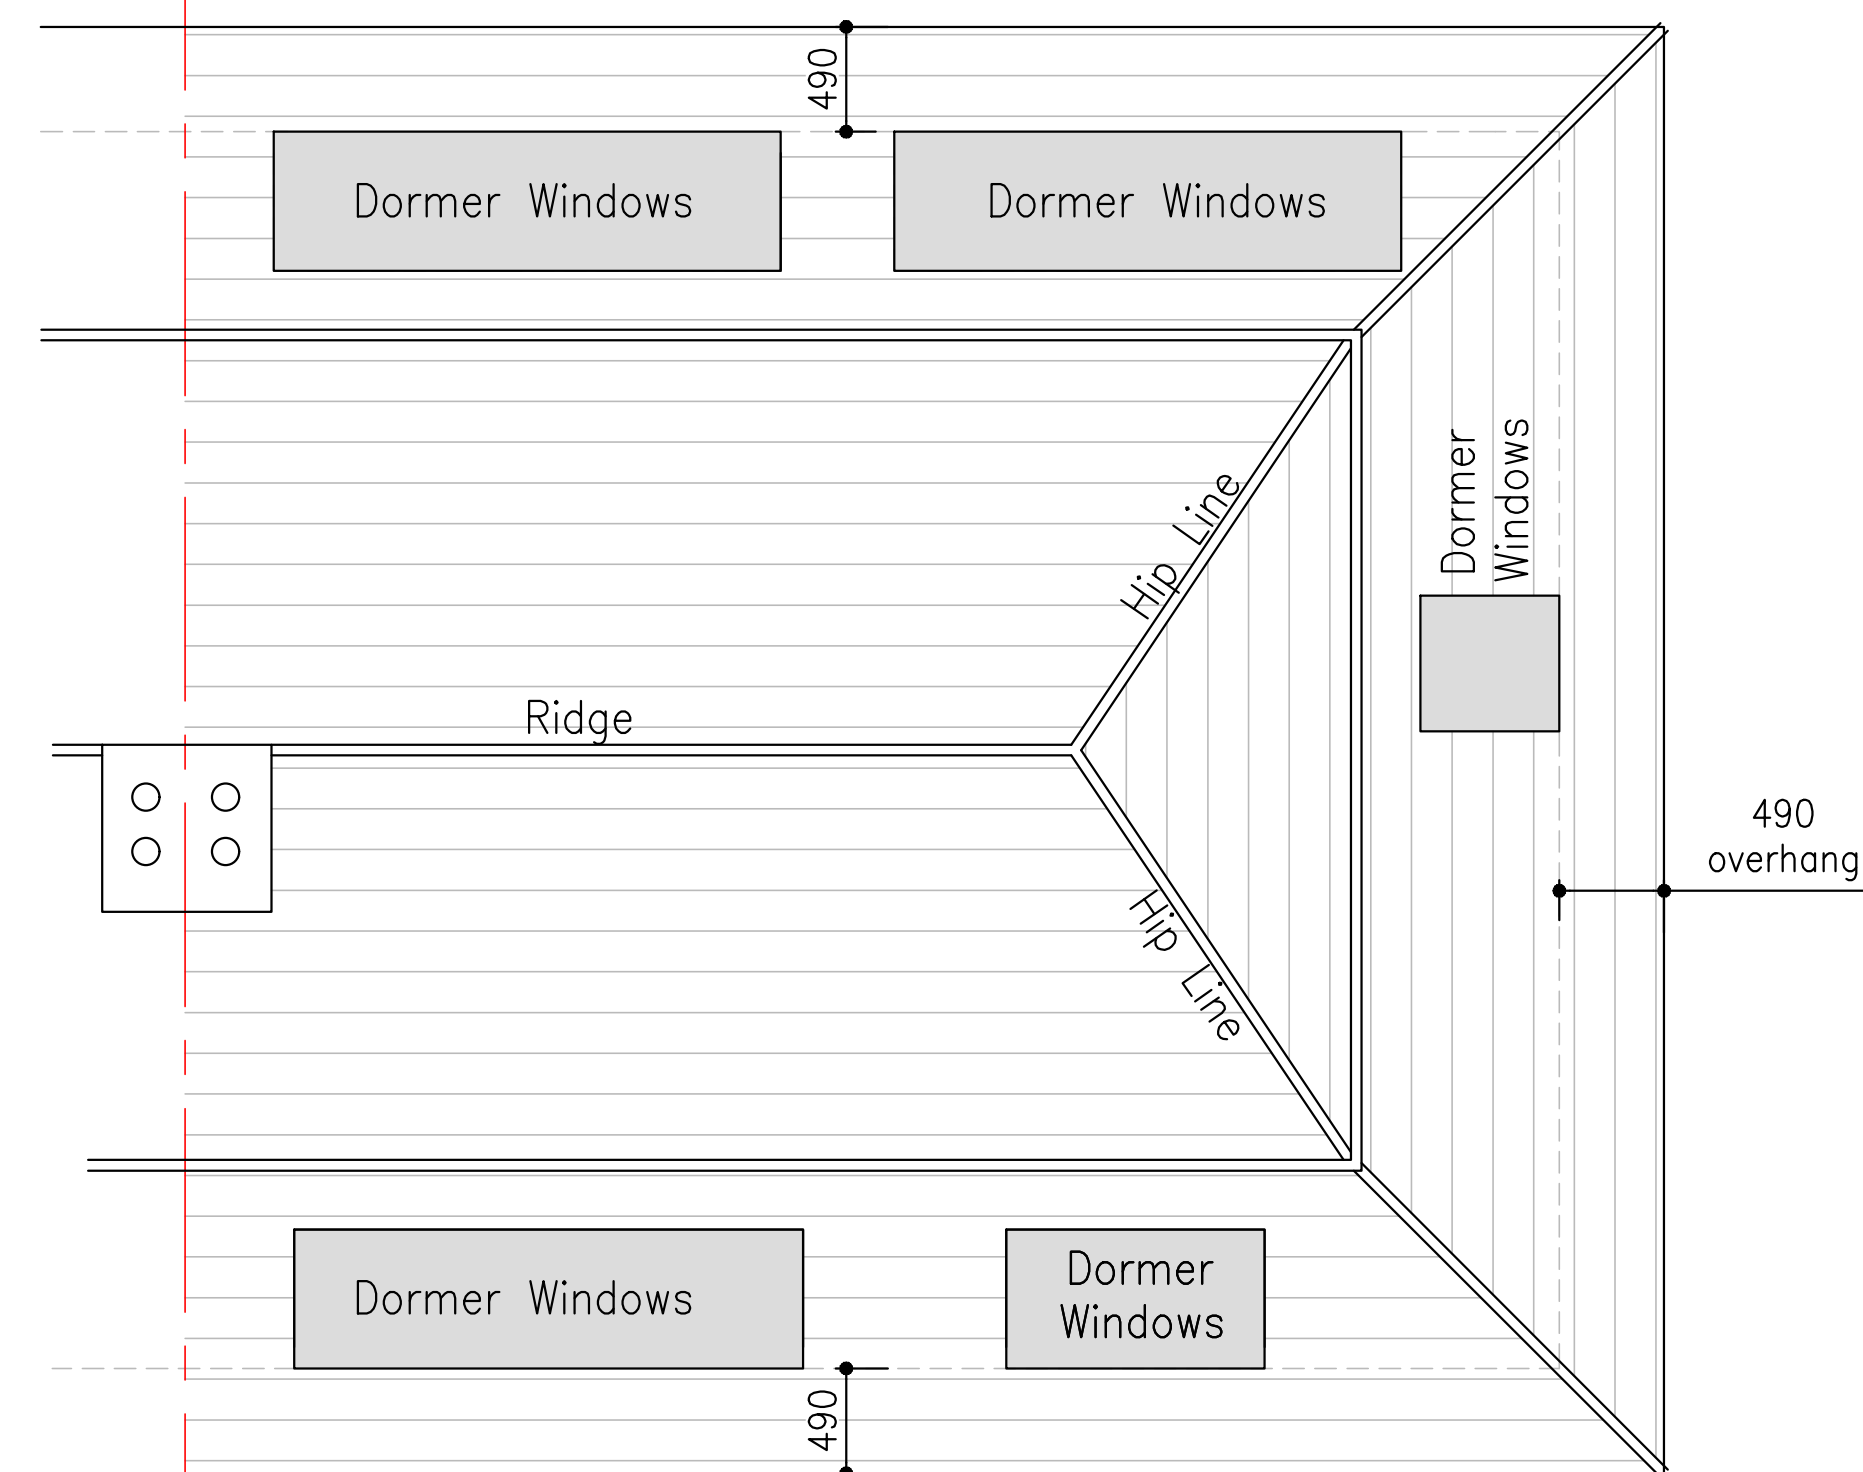

PLAN - EXISTING ROOF PLAN

Boundary
Line

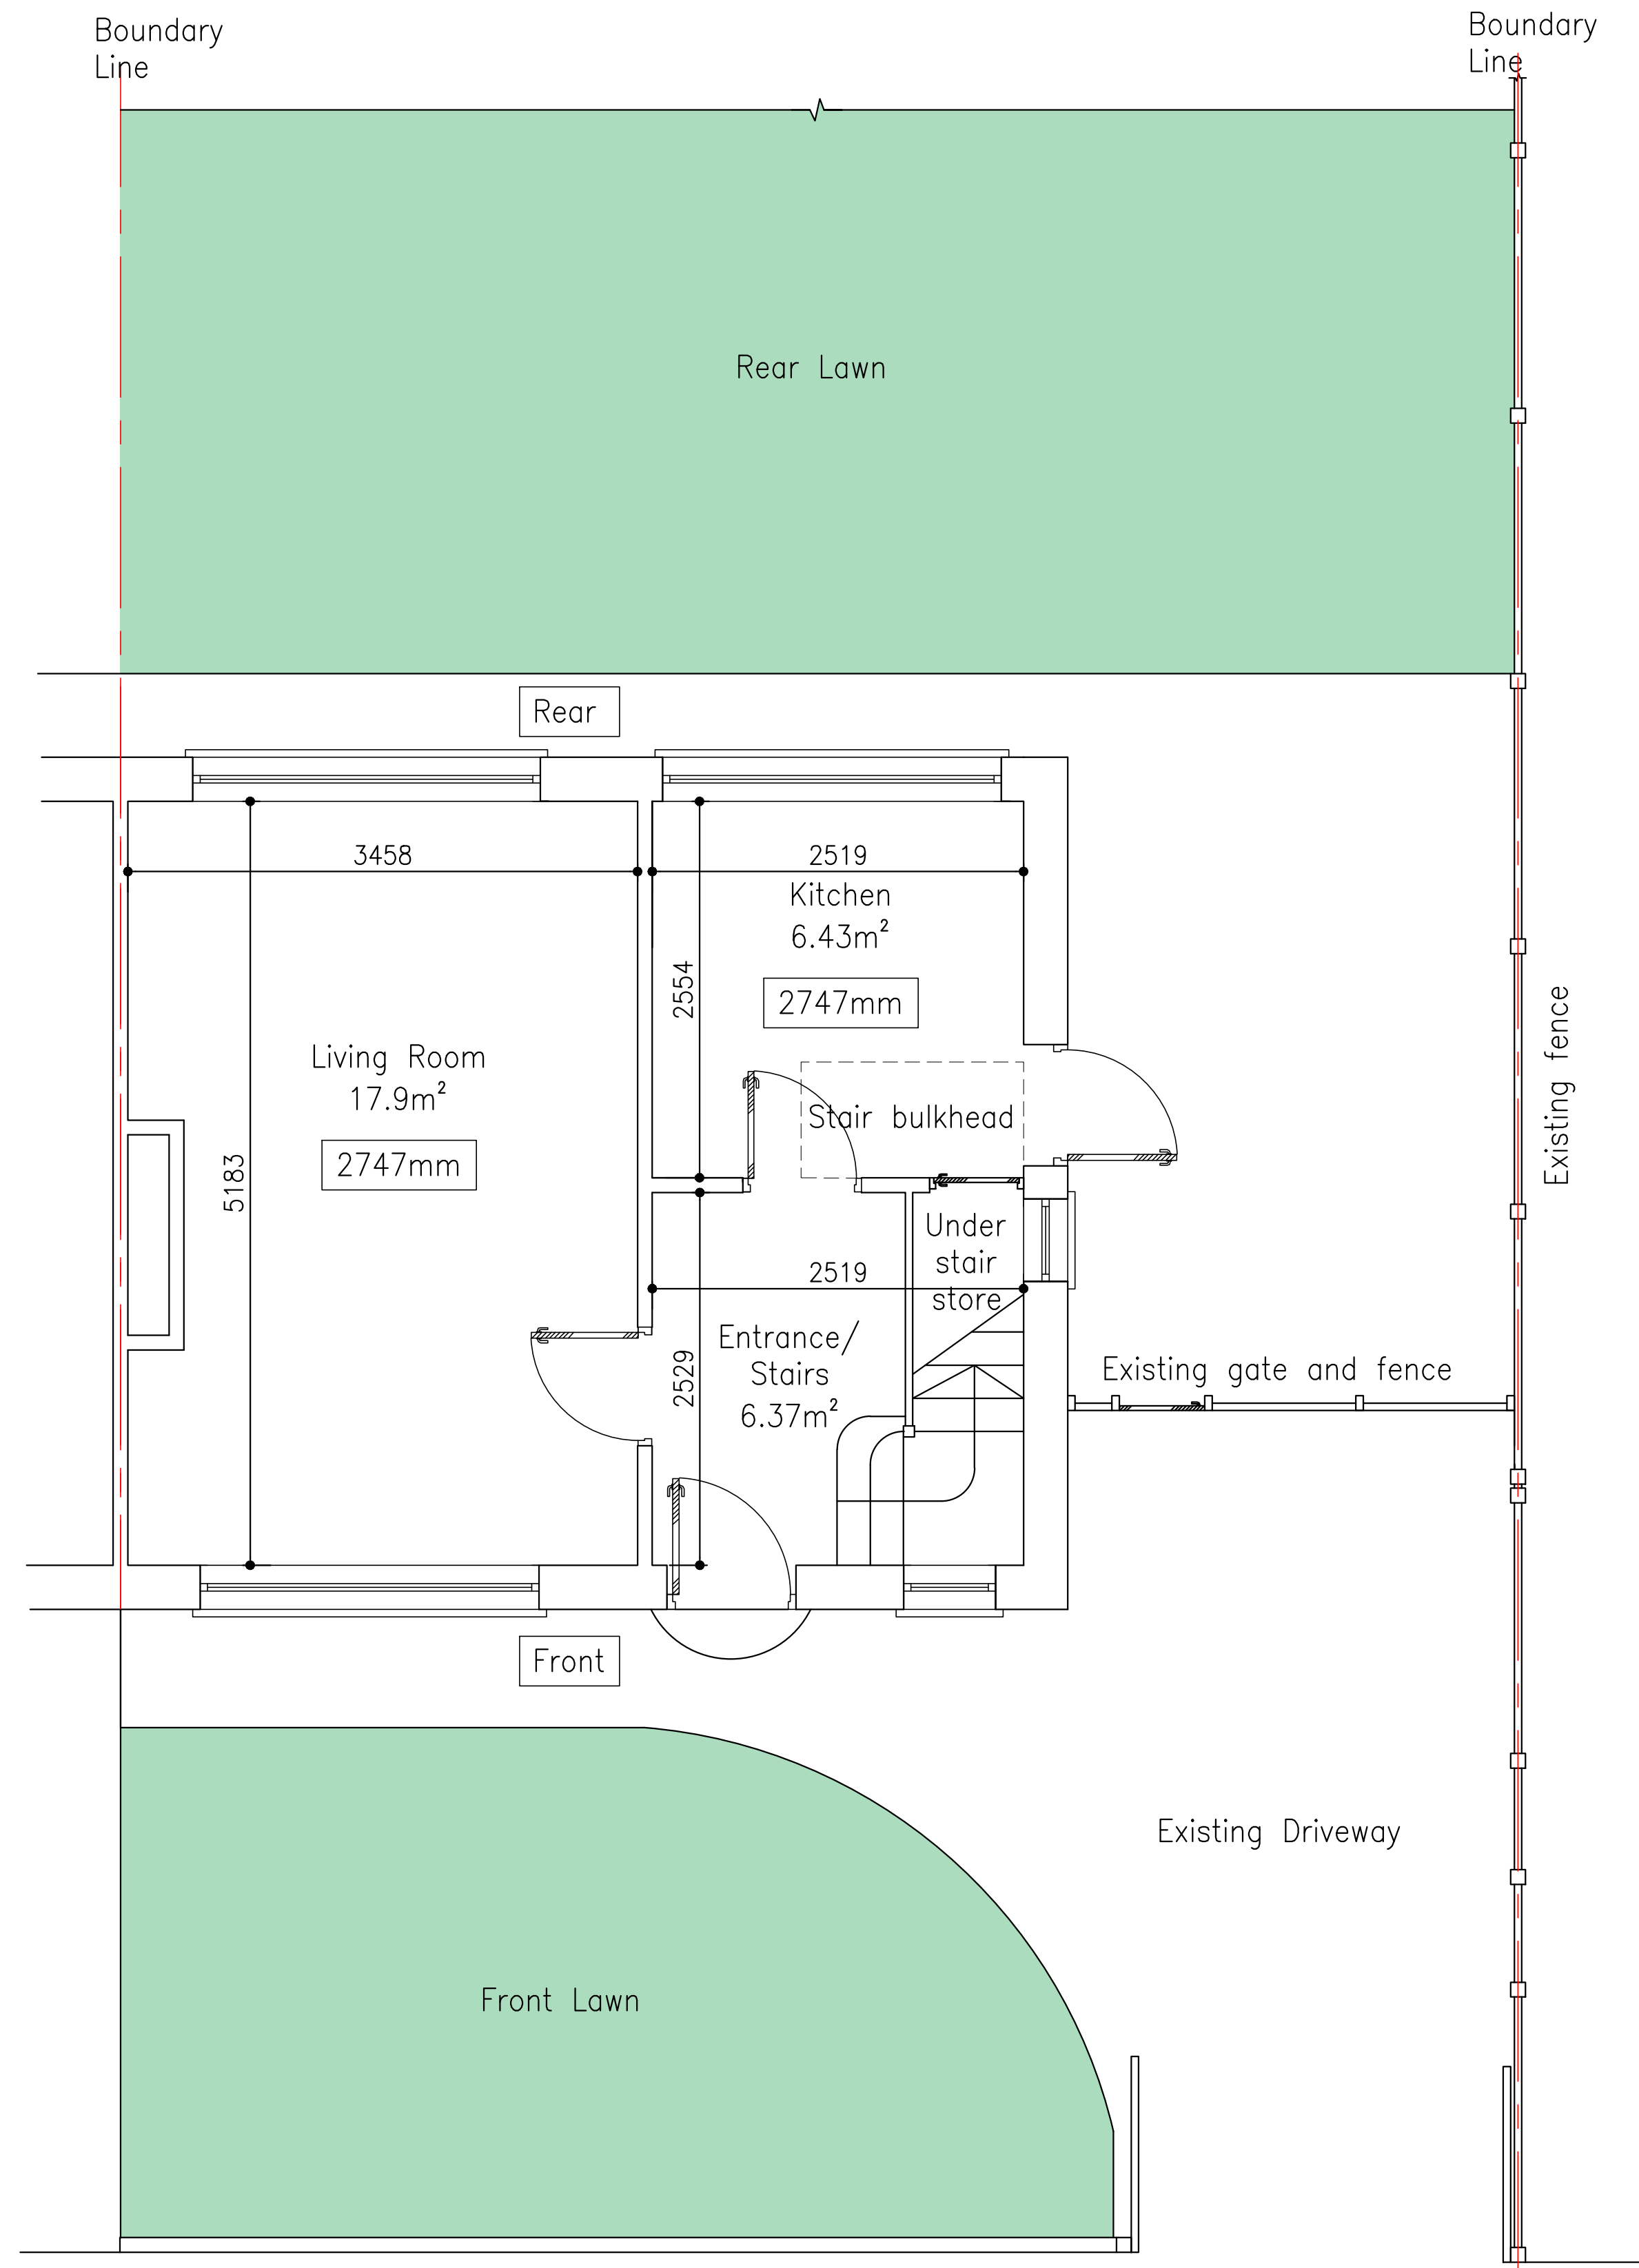

PLAN — EXISTING GROUND FLOOR

Scale 1:50 @ A2

REV	DATE		BY	DETAILS OF REVISION					
ARCHITECT / CLIENT MR ROY BUCK									
PROJECT 116 IVYGREEN ROAD CHORLTON-CUM-HARDY M21 9FX									
TITLE PROPOSED SIDE & REAR EXTENSION EXISTING PLANS							DRAWN BY CR		
							DATE 07.05.24		
							SCALE SHOWN@A2		
DRAWING NO. HC-24215-(20)-01							REVISION —		
HEALEY CONSULTING Brunel House 63 Dale Street Milnrow Rochdale OL16 3NJ Tel: 01706 343961 Fax: 01706 343981 email: office@healeyconsulting.co.uk copyright: Healey Consulting									