


THE PURPOSE OF THIS DRAWING IS FOR
TYPICAL CONSTRUCTION DETAILS ONLY.
MANHOLES / PIPE DIAMETERS / SUMP DEPTHS
ETC WILL VARY ON PLAN.

REFER TO DRAINAGE LAYOUT DRAWING FOR
ALL PIPE SIZES, MANHOLE SIZES, PIPE
LENGTHS, SUMP DEPTHS, STORAGE TANK
CONFIGURATIONS, COVER LEVELS AND
INVERT LEVELS

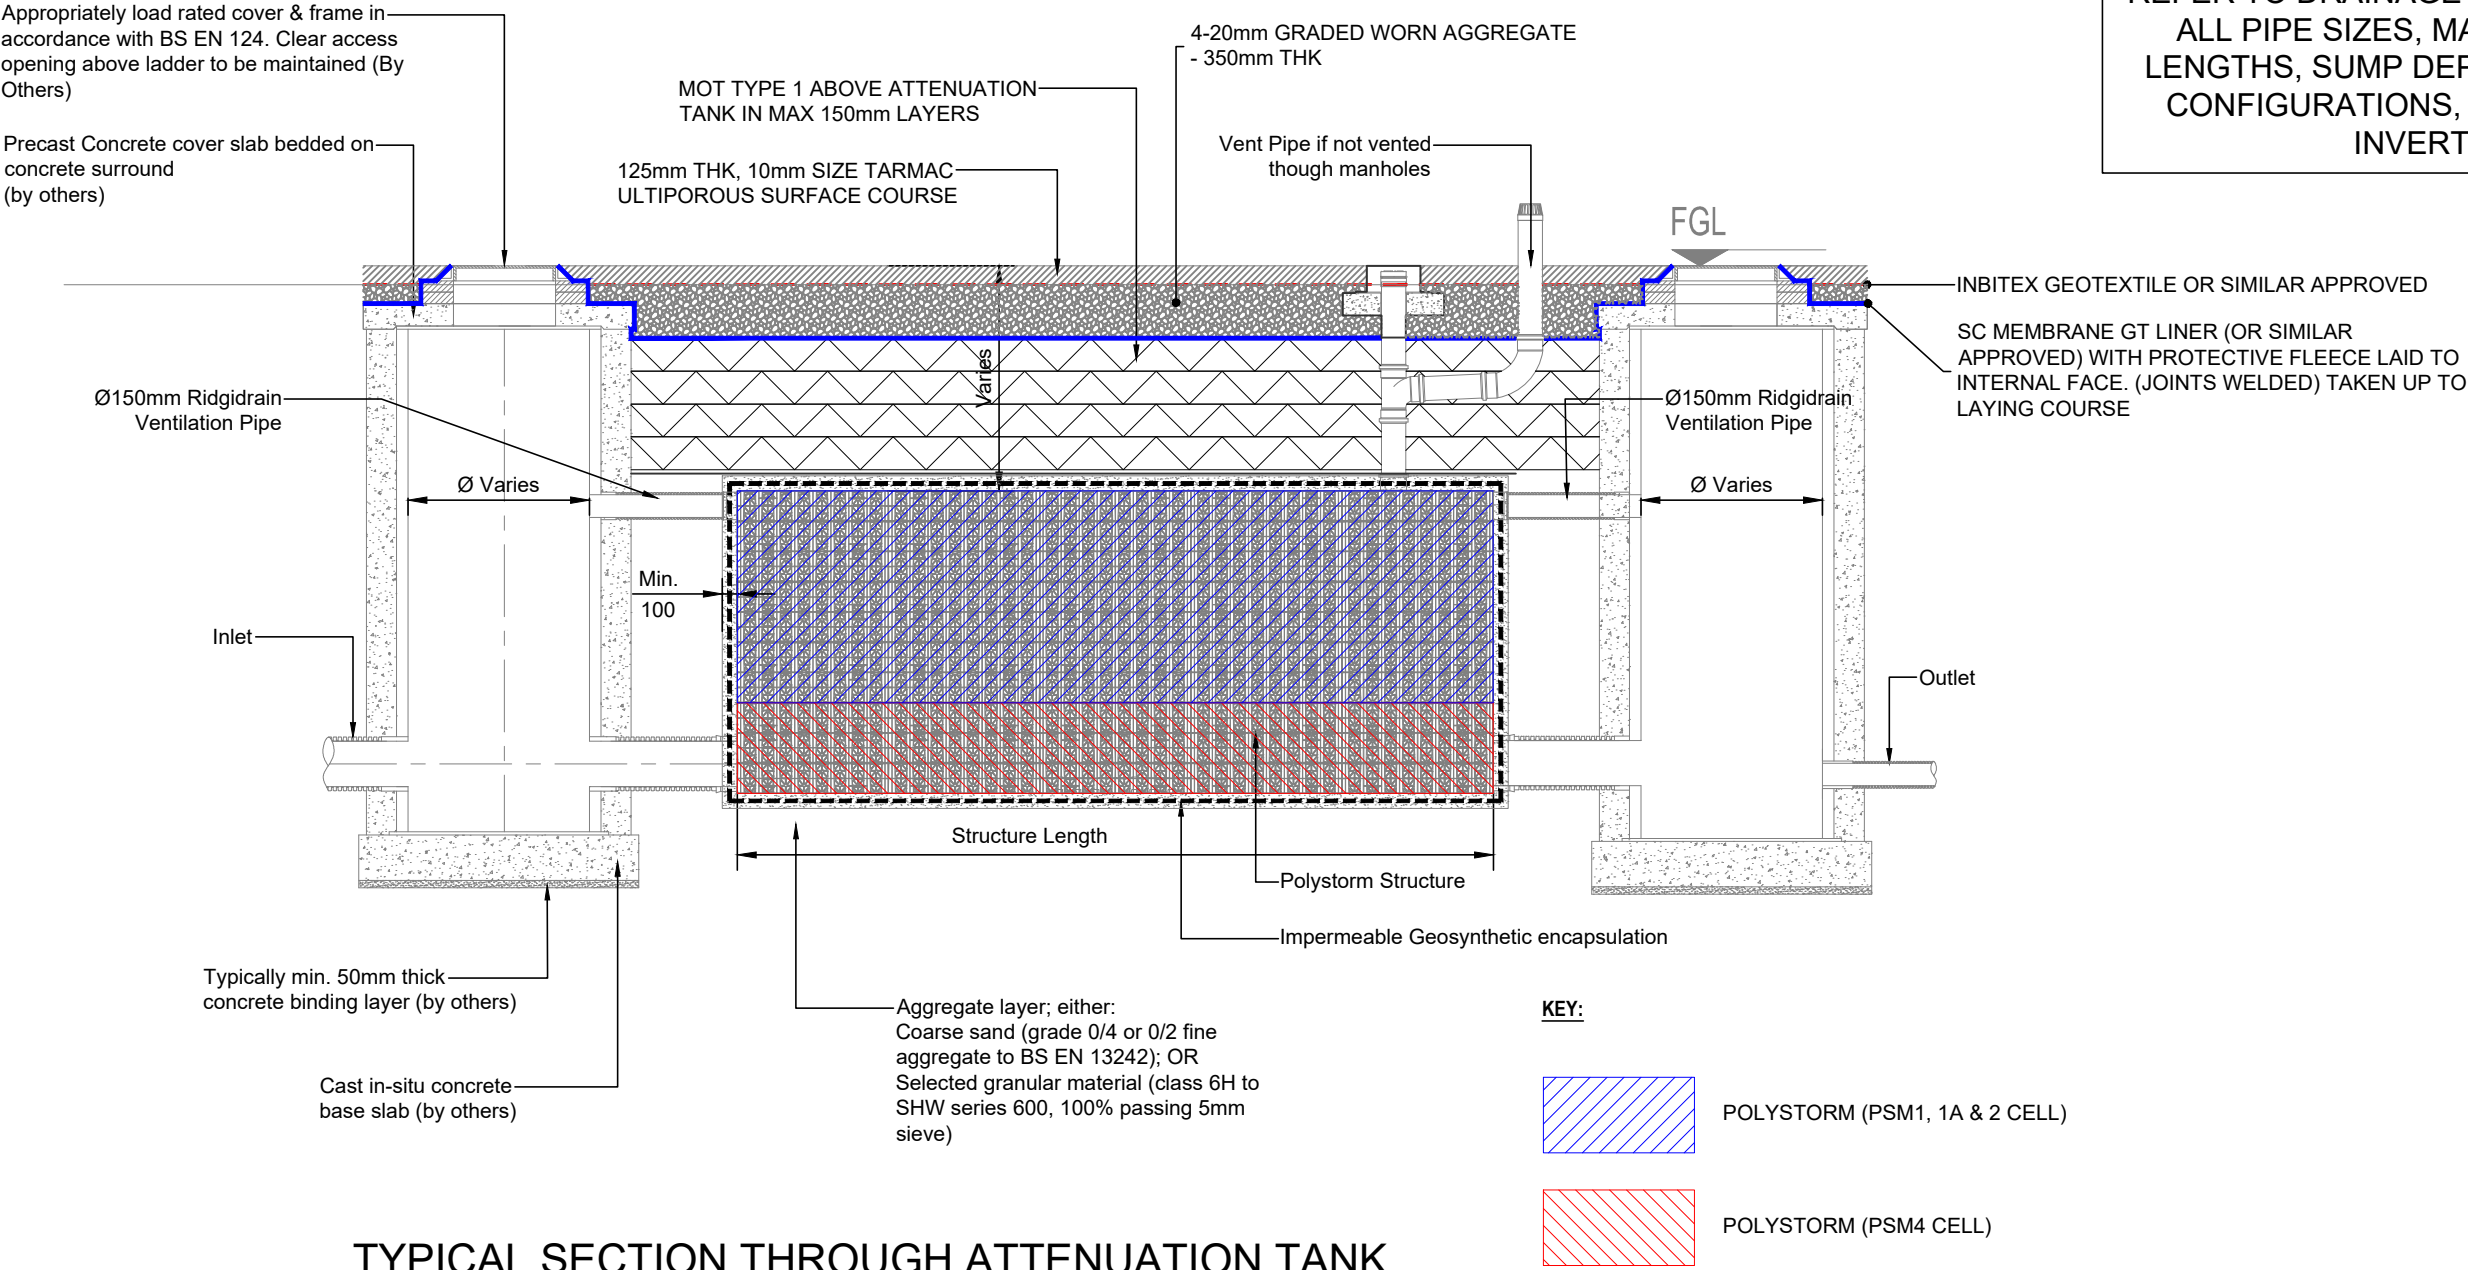

TYPICAL SECTION THROUGH ATTENUATION TANK
SCALE 1:50





Structural & Civil Engineering
Geotechnical & Environmental Investigations
Building Surveying
Pre Planning Services

Liverpool Head Office: 0151 227 3155
Manchester Office: 0161 817 5180
North Wales Office: 01978 664 071
London Office: 020 8016 4320

www.sutcliffe.co.uk



Drawing Status
PRELIMINARY DRAWING

Client
WYTHENSHAW COMMUNITY HOUSING

Project
**THE ENTERPRISE CENTRE
BENCHILL ROAD, MANCHESTER**

Drawing Title
TYPICAL ATTENUATION DETAILS

P01	PRELIMINARY DRAWING		05.06.24	CR	DS
Rev	Description		Date	By	Chkd
Date		Drawn By	Checked By		
05.06.24		CR	P01		
Scale at A3			Project Number		
1:50			33029		
Sheet Number				Revision	
33029-SUT-ZZ-XX-DR-C-6655				P01	