




01 South Elevation - Propose Main Signage
1:20




03 Signage Reference
nts

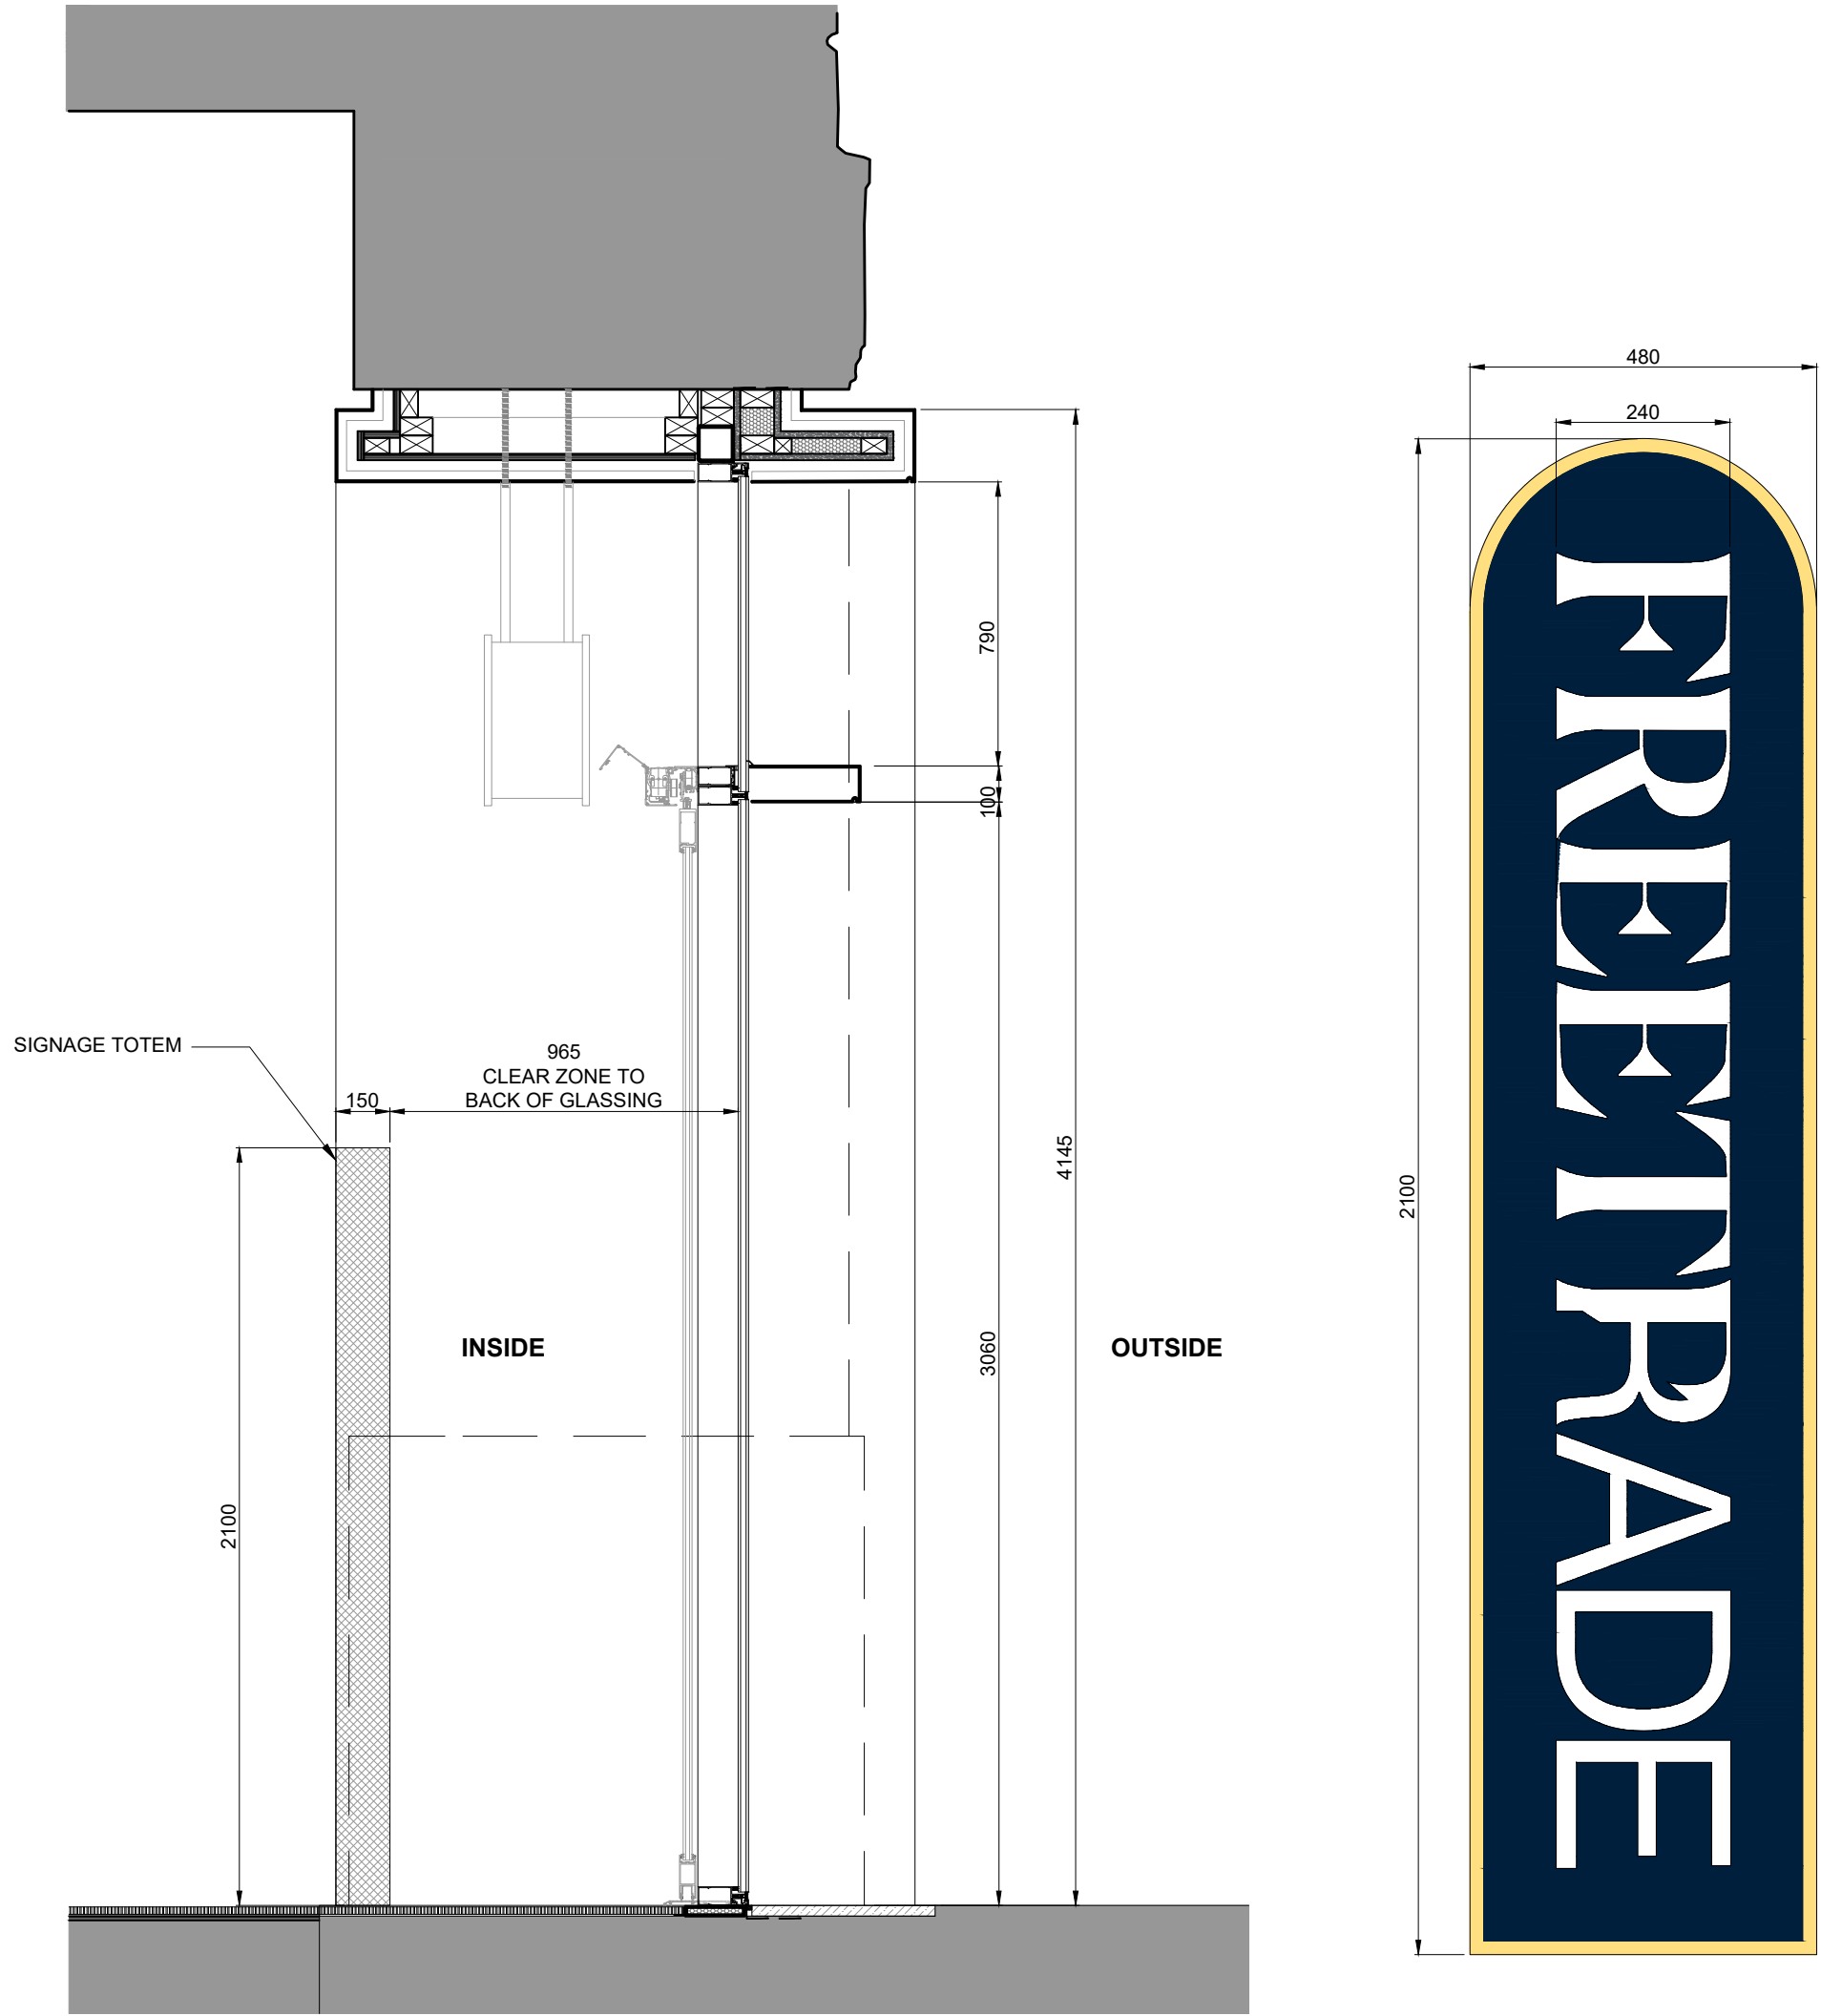

04 South Elevation - Section A
1:20

06 Illuminated Internal Totem
1:10

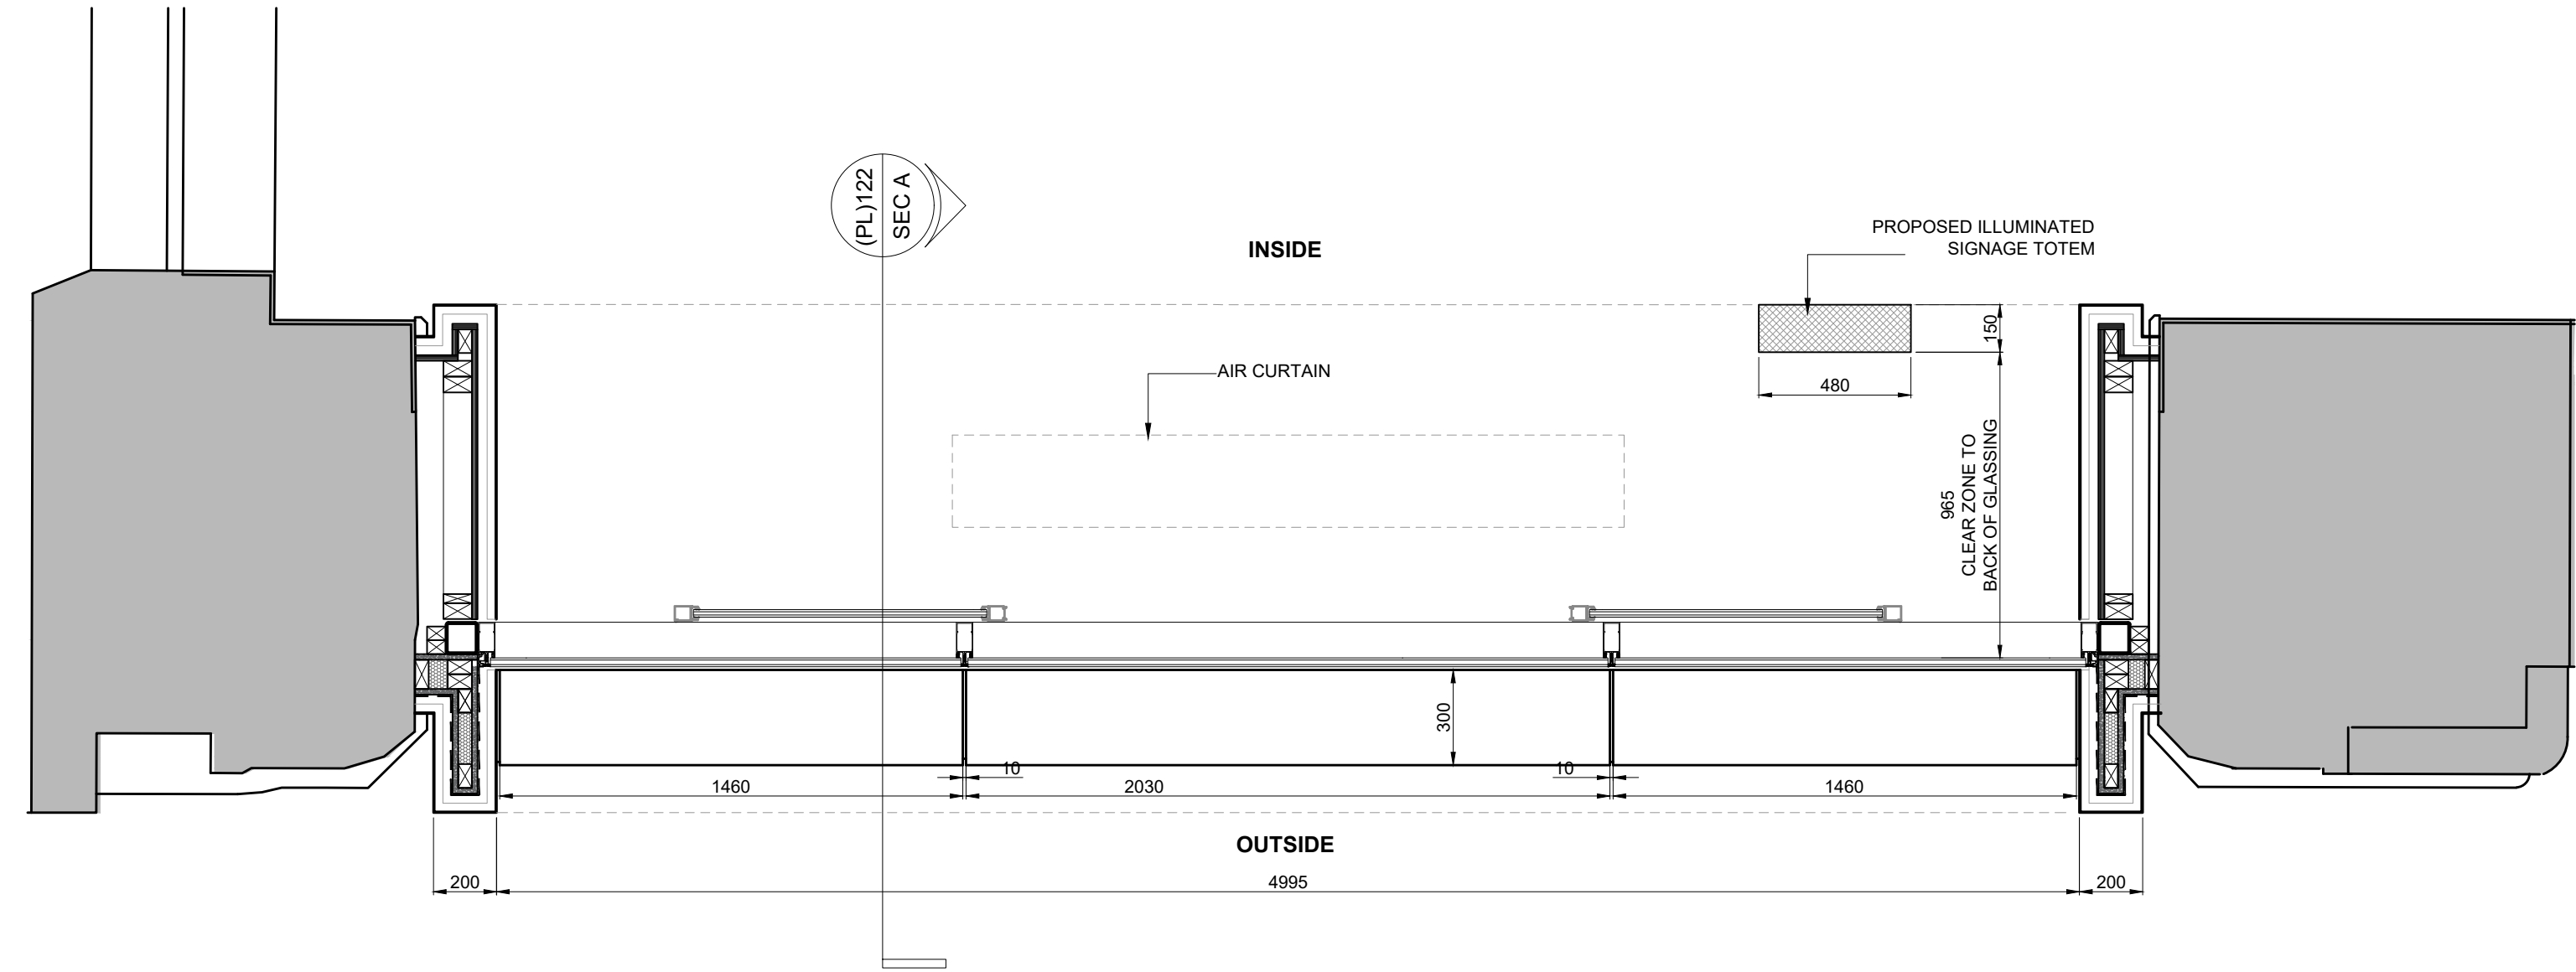

02 South Elevation - Plan
1:20



05 South Elevation - Internal Elevation
1:20

notes

PROPOSED NEW SIGNAGE DETAILS:

- POLISHED BRASS FRAME.
- ILLUMINATED INDIVIDUAL LETTERING
- BLUE PPC STAINLESS STEEL FACE PLATE
- INTEGRATED STRUCTURAL SUPPORT, MECHANICALLY FIXED TO FLOOR
- NO EXPOSED WIRING OR FIXINGS
- INTERNAL SIGNAGE SET BACK FROM GLAZING BY 965MM
- 240 MM HIGH LETTERING

1:20 @A1
0 0.2 0.4 0.6 0.8 1m

rev.	date	details	by
P01	05.10.23	Issued for Planning	GP
P02	11.10.23	Clearbell comments included	SL



Fretrade Exchange Refurbishment
Clearbell
27 Peter Street, Manchester, M2 5GB

drawing title
South Elevation
Proposed Signage (Preferred Option)
Illuminated Internal Totem

scale 1:20/1:10
date 05.10.23
drawn GP
format a1

status
Planning

drawing number
CFM.AR(PL)122

revision
P02