

DESIGN INTENT ONLY - MANUFACTURER TO SUBMIT DRAWING FOR LANDSCAPE ARCHITECTS APPROVAL

THIS DRAWING IS COPYRIGHT PROTECTED AND MAY NOT BE REPRODUCED IN WHOLE OR PART WITHOUT WRITTEN AUTHORITY FROM THE OWNER.

- NOTES:**
1. Do not scale from this drawing.
 2. Always work to noted dimensions.
 3. All dimensions are in millimetres unless otherwise stated.
 4. All setting out, levels and dimensions to be agreed on site.
 5. The dimensions of all materials must be checked on site before being laid out.
 6. This drawing must be read with the relevant specification clauses and detail drawings.
 7. Order of construction and setting out to be agreed on site.

Refer to NBS clause Q50/220

1 - Timber slats
Material: FSC Certified Cumaru Timber.
Size: 75mmW x 100mmH x 400mmL. 11mm spacing between slats.
To have 20mm bullnose to top front edge.
Fixing: To be mechanically fixed to steel frame. All fixings to be recessed/flush and have anti-tamper heads.
Supplier: Goosefoot street furniture or equal and approved.
Supplier to submit shop drawings for approval prior to placing order.

2 - Steel Frame
Material: Hot-dip Galvanised Steel Flat Bar.
Finish: Powder coated
Colour: RAL 7016.
Dimensions:
2no. 50mmW x 3mmD x 1600mmL
3no. 50mmW x 3mmD x 250mmL
All fixings to be stainless steel, recessed/flush and have anti-tamper heads.
Frame resin fixed to masonry to engineers specification.
To engineer / supplier's detail.

3 - Granite Coping Below Seat
Dimensions: 360mmW x 538mmL x 30mmD.
Refer to drawing HSS-PLA-XX-XX-DR-L-5014 for cutting schedule.

D4-C01	03-02-22	Updated in line with new setting out	TF	KR
S1-P04	09.07.21	Updated in line with new setting out	TF	KR
S2-P03	10.06.21	Slate spec changed to granite	TF	KR
P02	07.04.21	Seat location changed to accommodate head height	TF	KR

Revision	Date	Description	Drawn	Apprvd.
----------	------	-------------	-------	---------

Planit I.E. Limited
E: info@planit-ie.com W: planit-ie.com
MANCHESTER
2 Back Grafton St, Altrincham, WA14 1DY
T: 0161 928 9281
LONDON
Unit 6 Waterside, 44-48 Wharf Road, London, N1 7UX
T: 0207 253 5678
LIVERPOOL
Tempest 5.3, 12 Tithebarn Street, Liverpool, L2 2DT
T: 0151 363 1230

Client ASK

Project Viadux, Greater Bridgewater Street
Stair and Lift


Drq Title Slot Site Planter Seating Edge - F20

Created on 13-07-20 Created by TF Approved by KR


Scale 1:20 Size A3 Workstage Stage 5

Drq No. HSS-PLA-XX-XX-DR-L-7000 Suitability D4 Revision C01


© Planit I.E. Limited

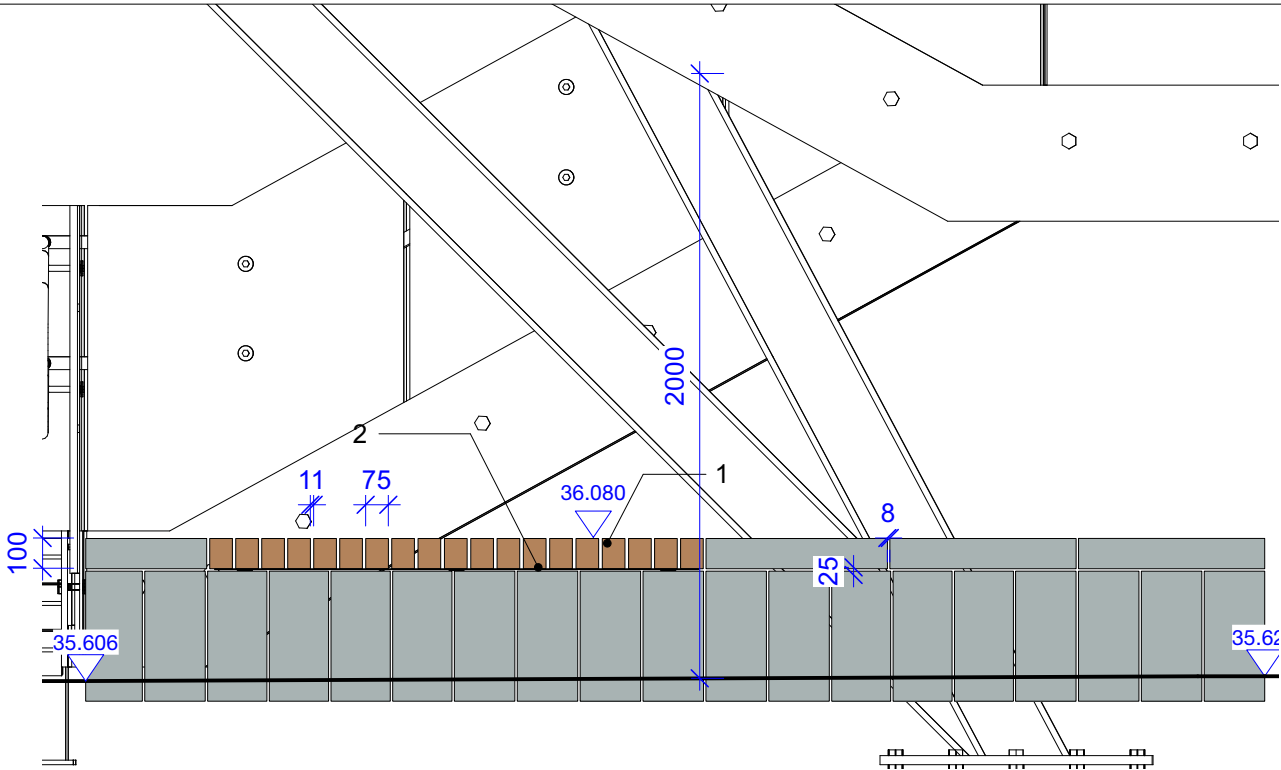


1 Seating Edge - Elevation
Scale: 1:25

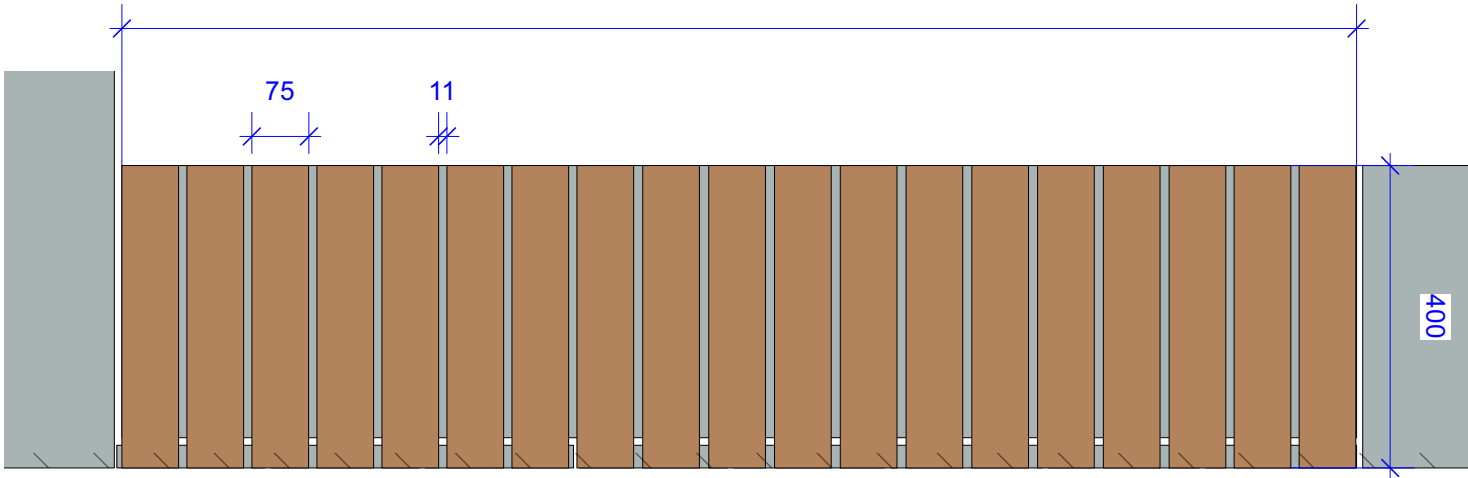


2 Seating Edge - Plan
Scale: 1:10

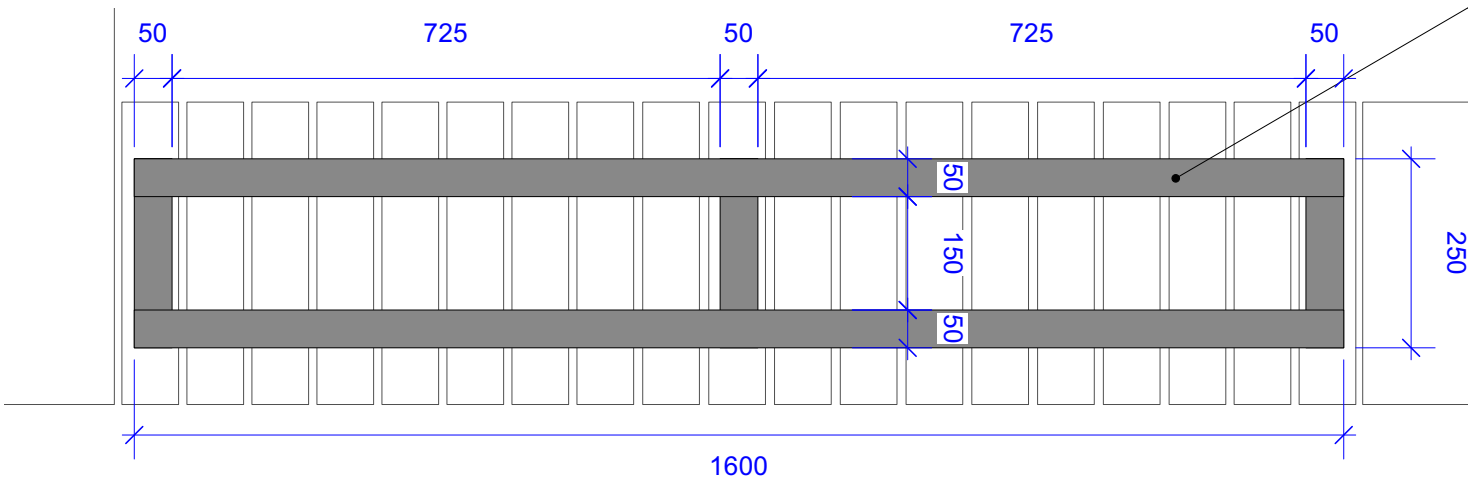

3 Steel Base Frame
Scale: 1:10

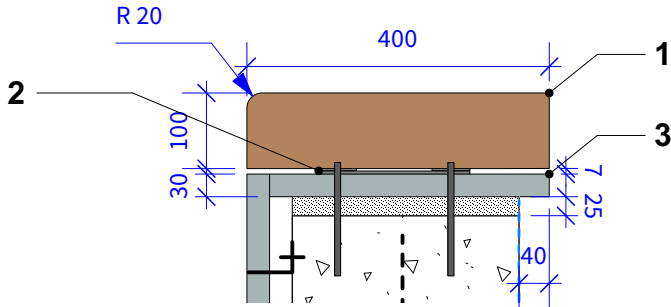

4 Timber Seat Side Profile
Scale: 1:10

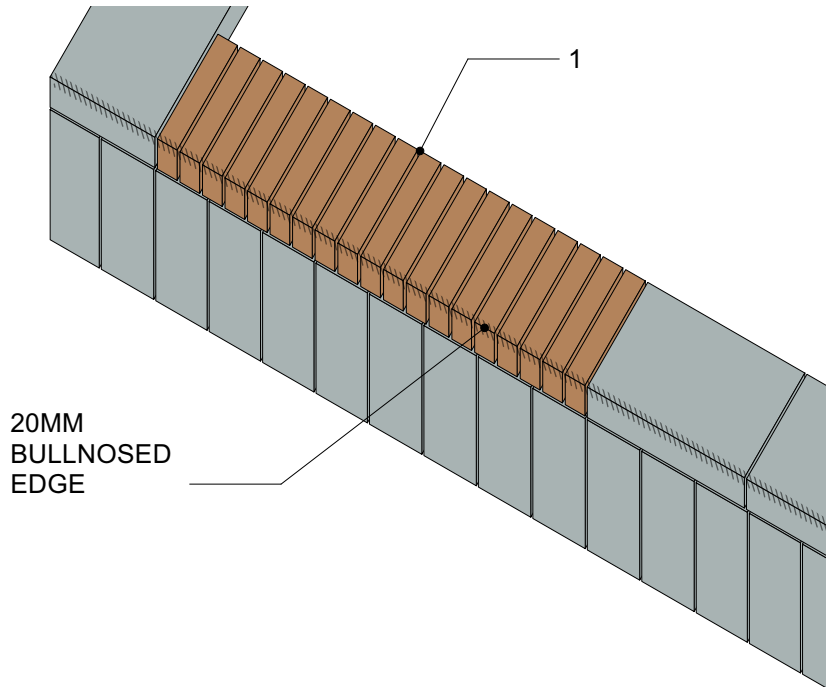

5 Seating Edge - Axonometric View
Scale: 1:25