

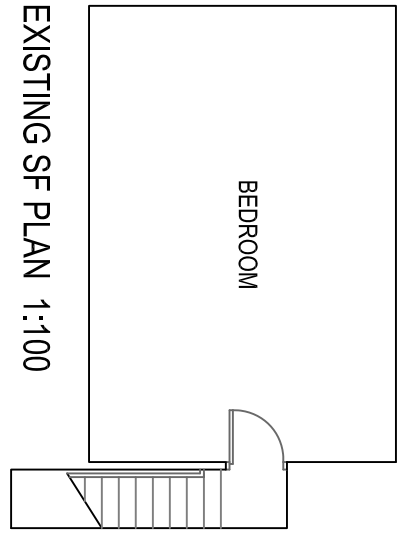
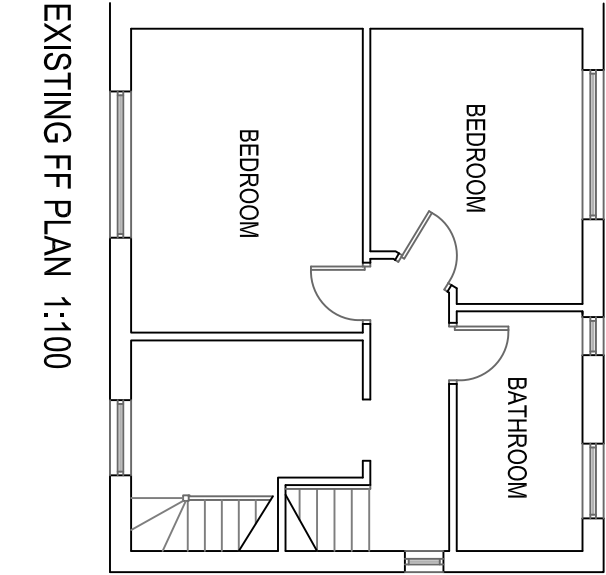
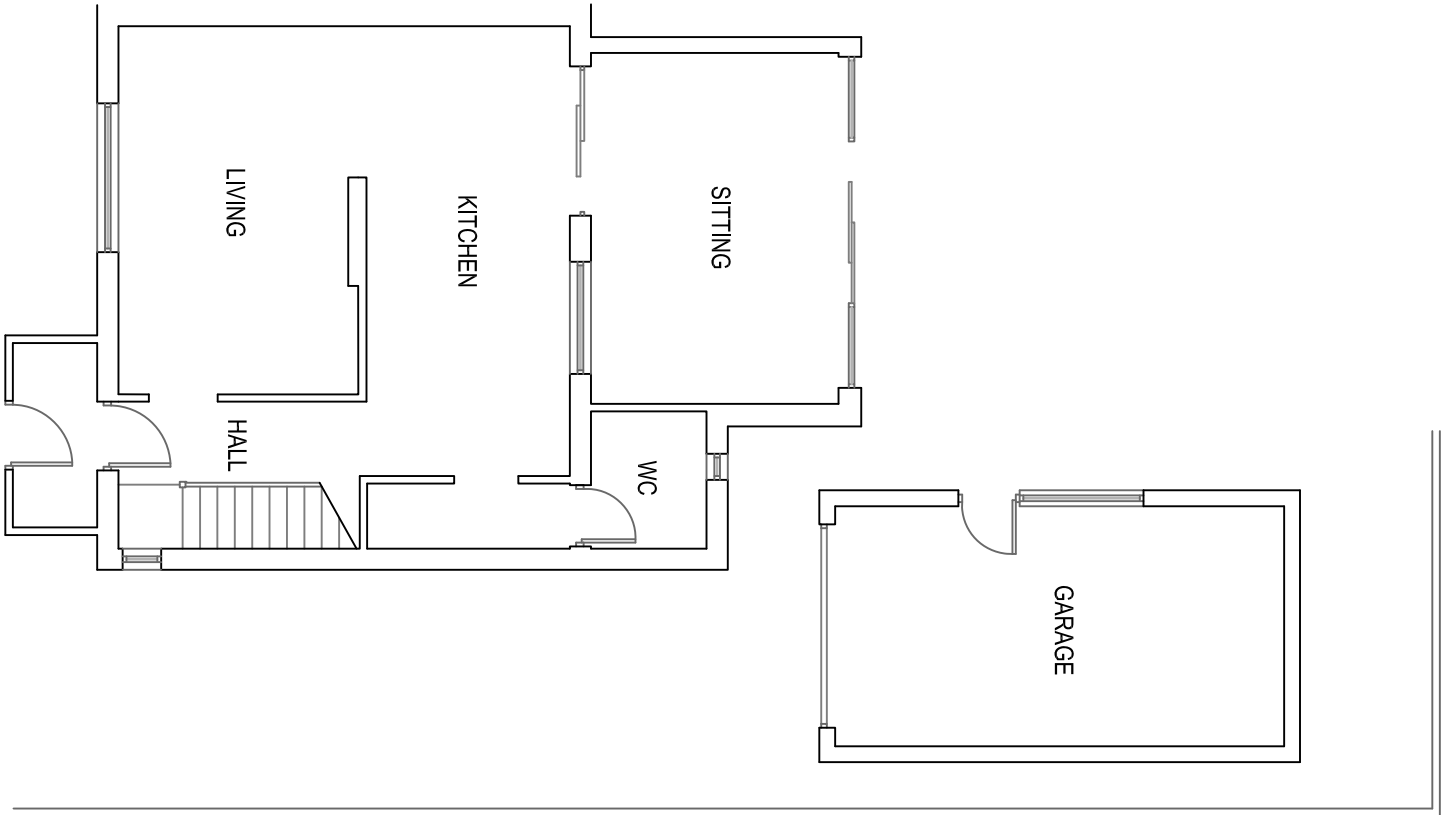


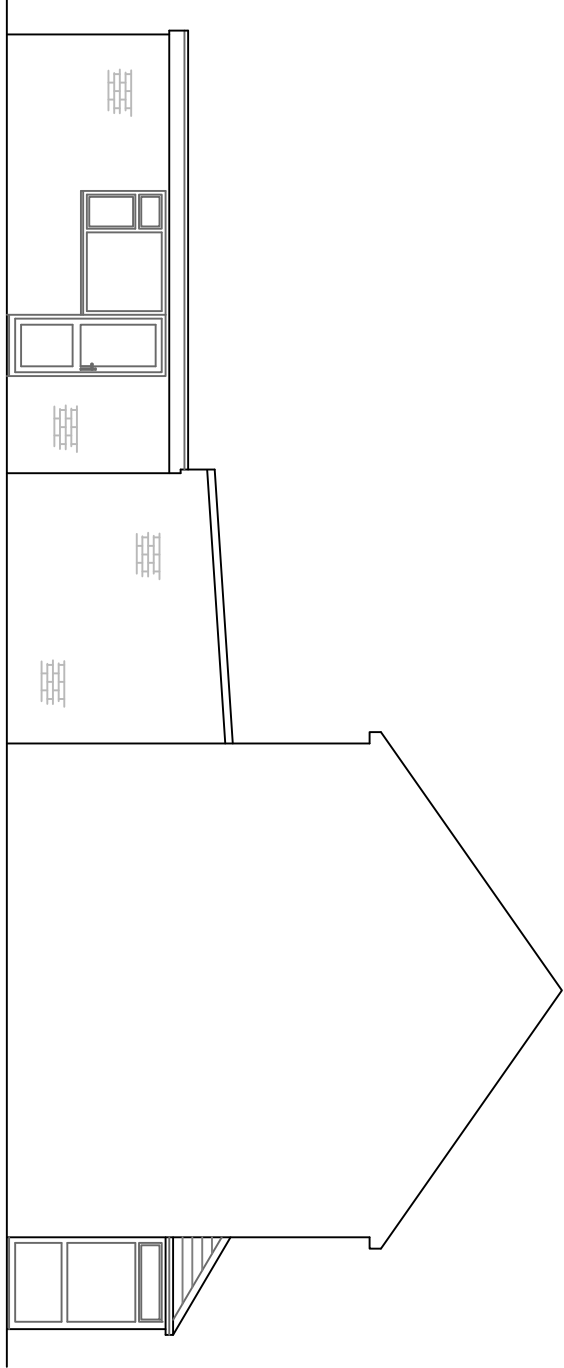

EXISTING GF PLAN 1:100



EXISTING FF PLAN 1:100

EXISTING SF PLAN 1:100

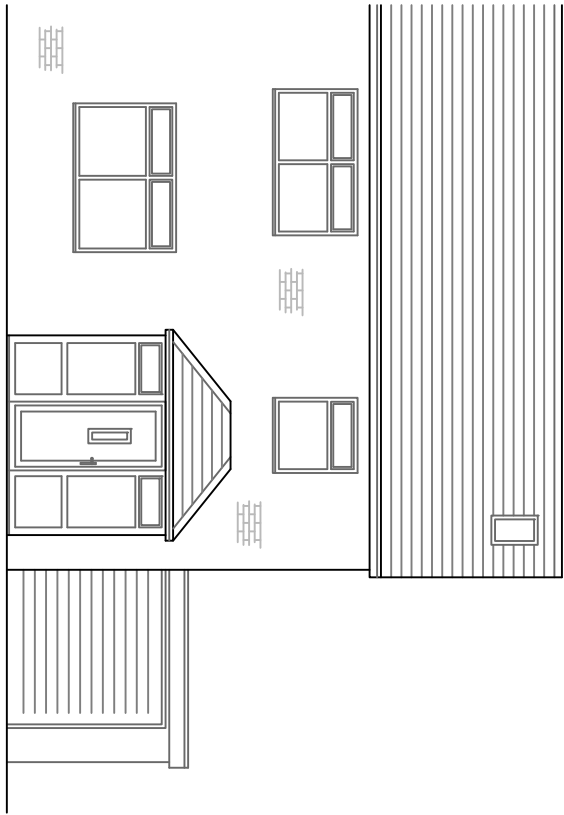


EXISTING FRONT ELEVATION 1:100

EXISTING SIDE ELEVATION 1:100


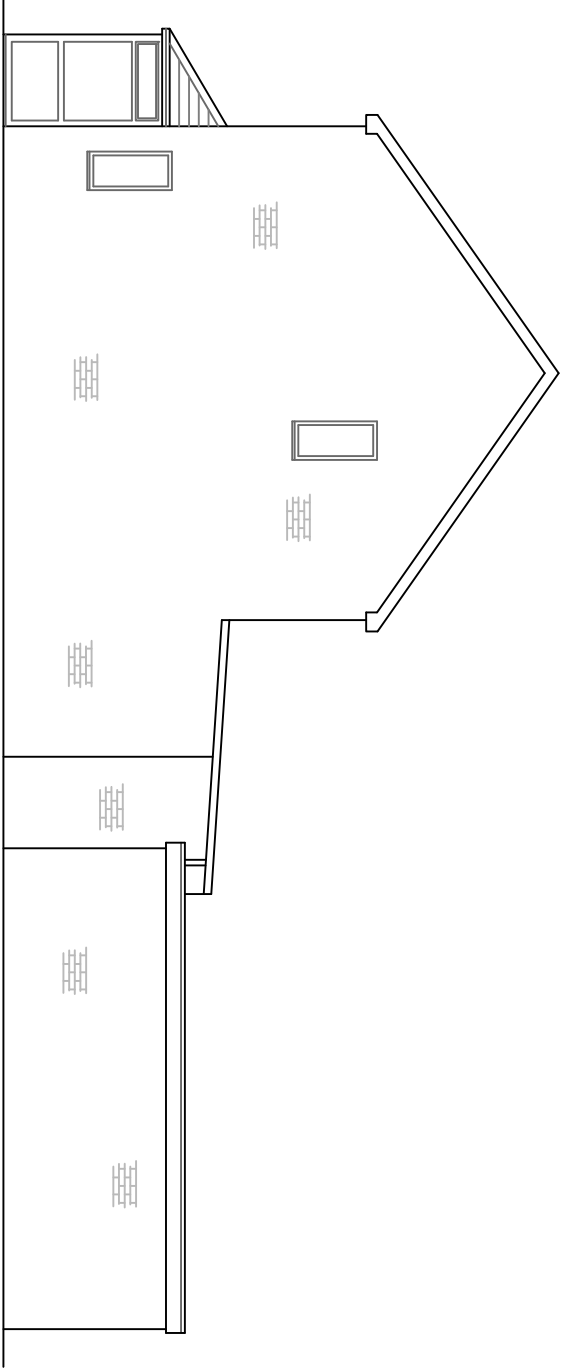
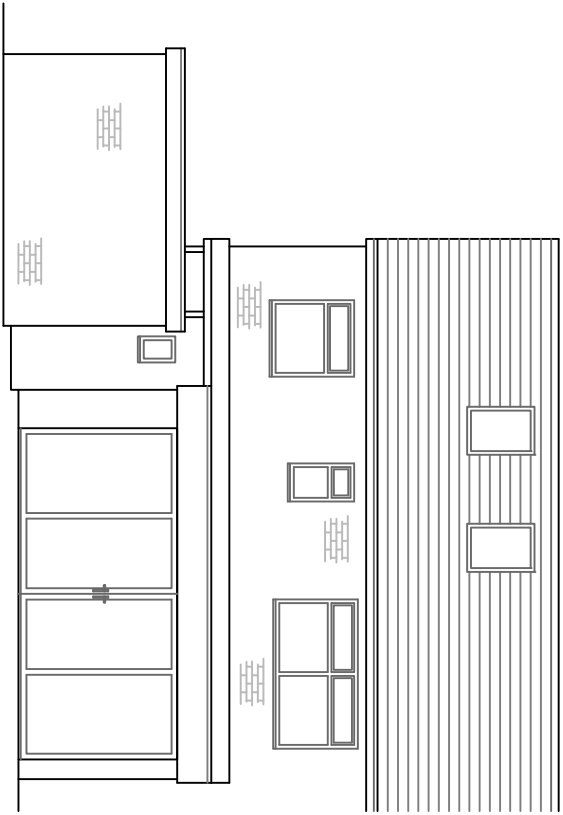


EXISTING REAR ELEVATION 1:100

EXISTING SIDE ELEVATION 1:100

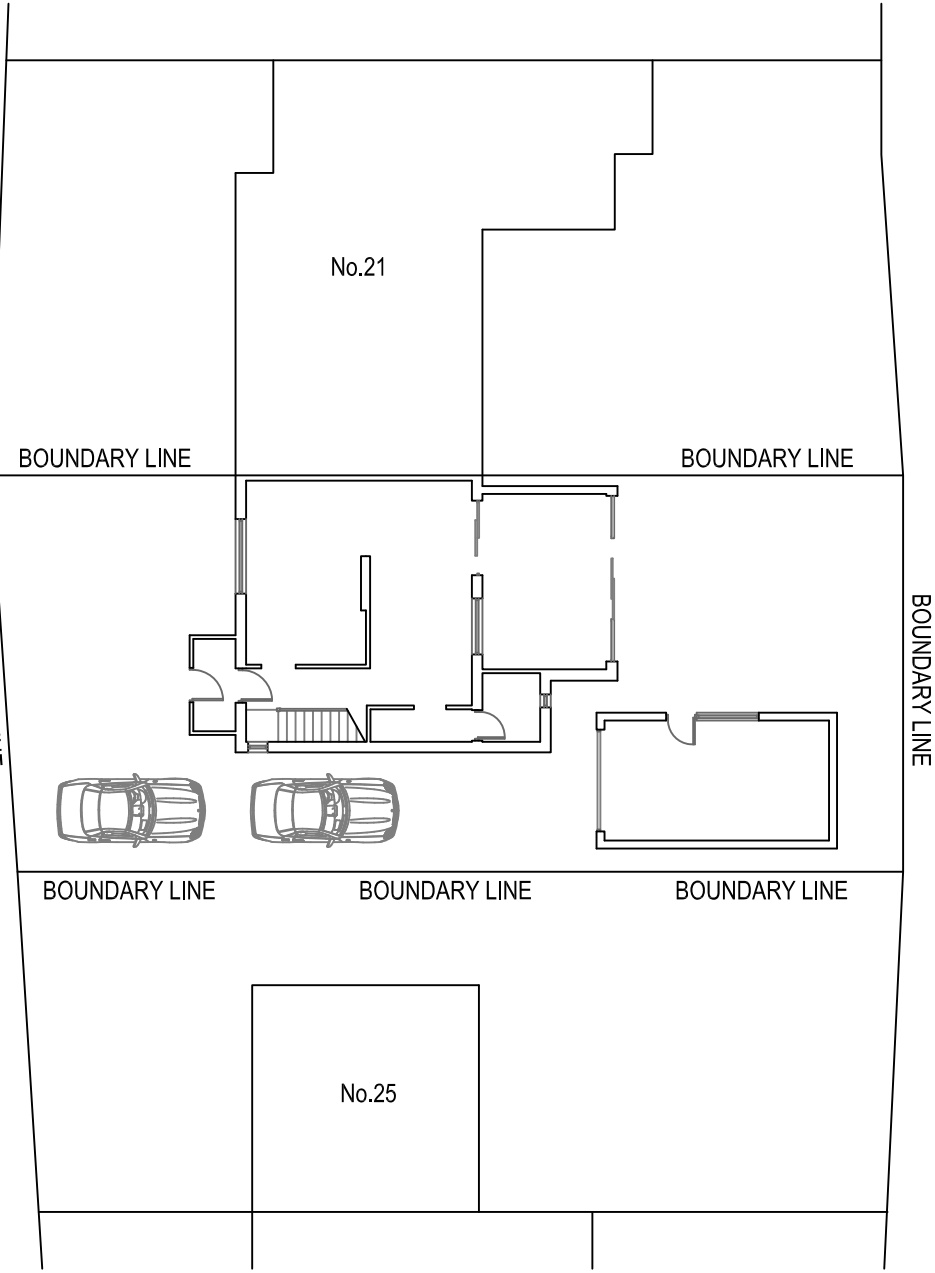



EXISTING SITE PLAN 1:200

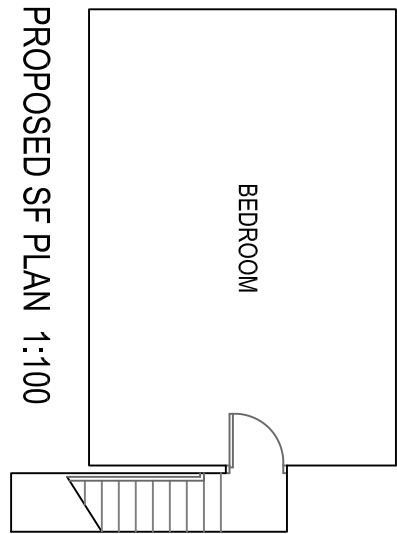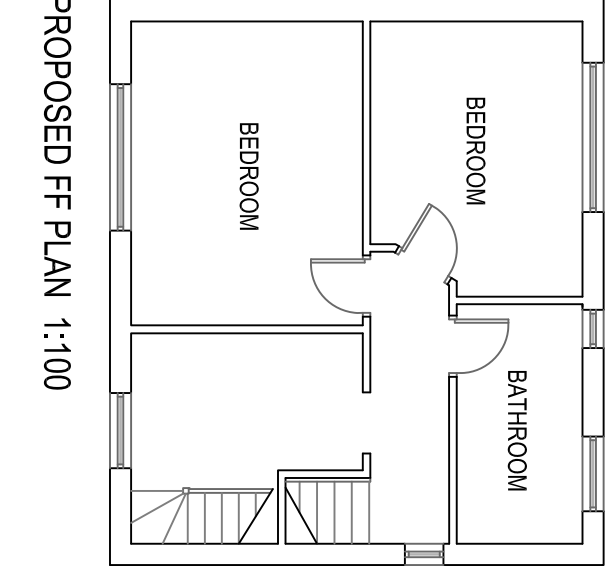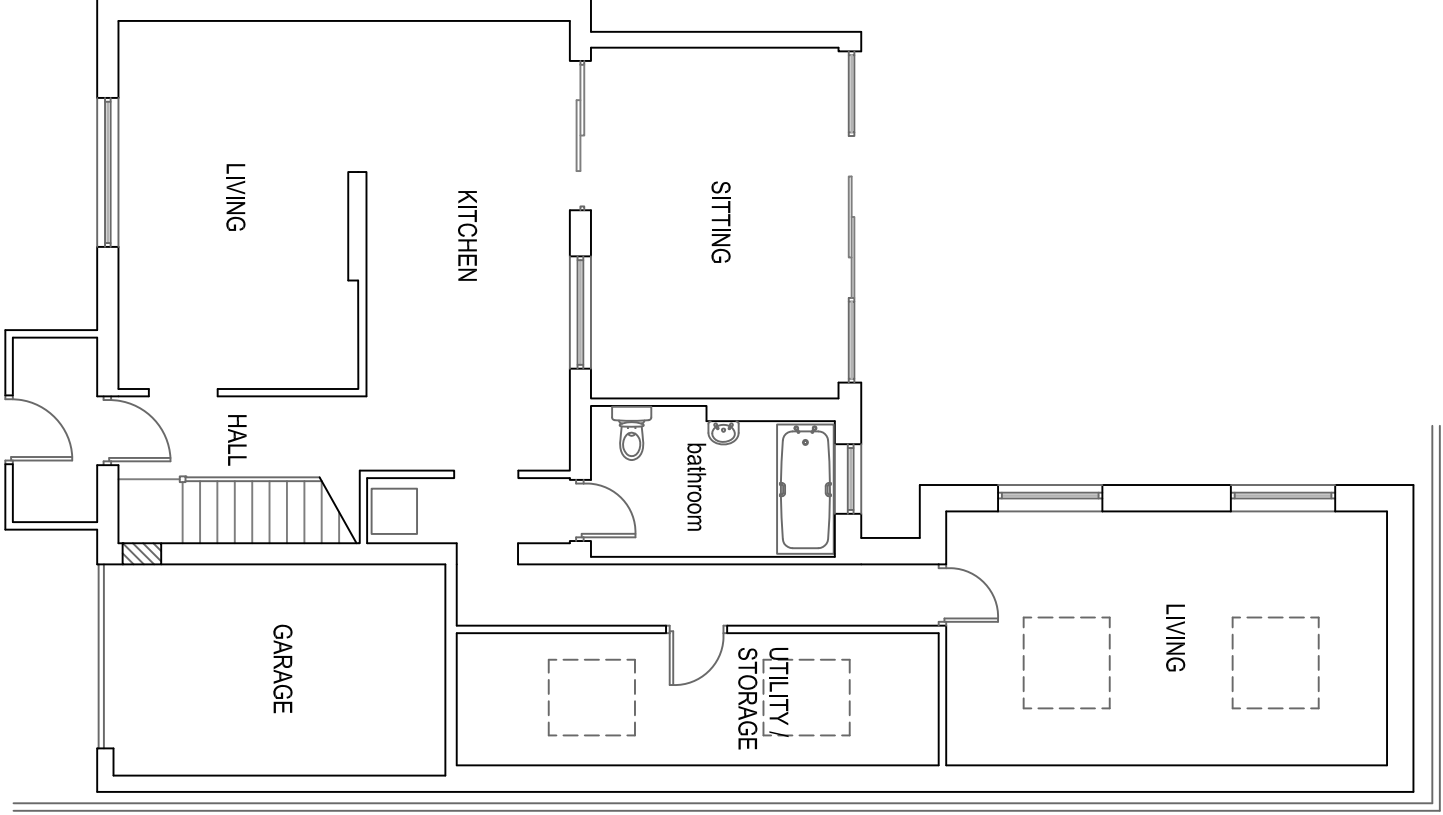

PROPOSED GF PLAN 1:100



PROPOSED FF PLAN 1:100

PROPOSED SF PLAN 1:100

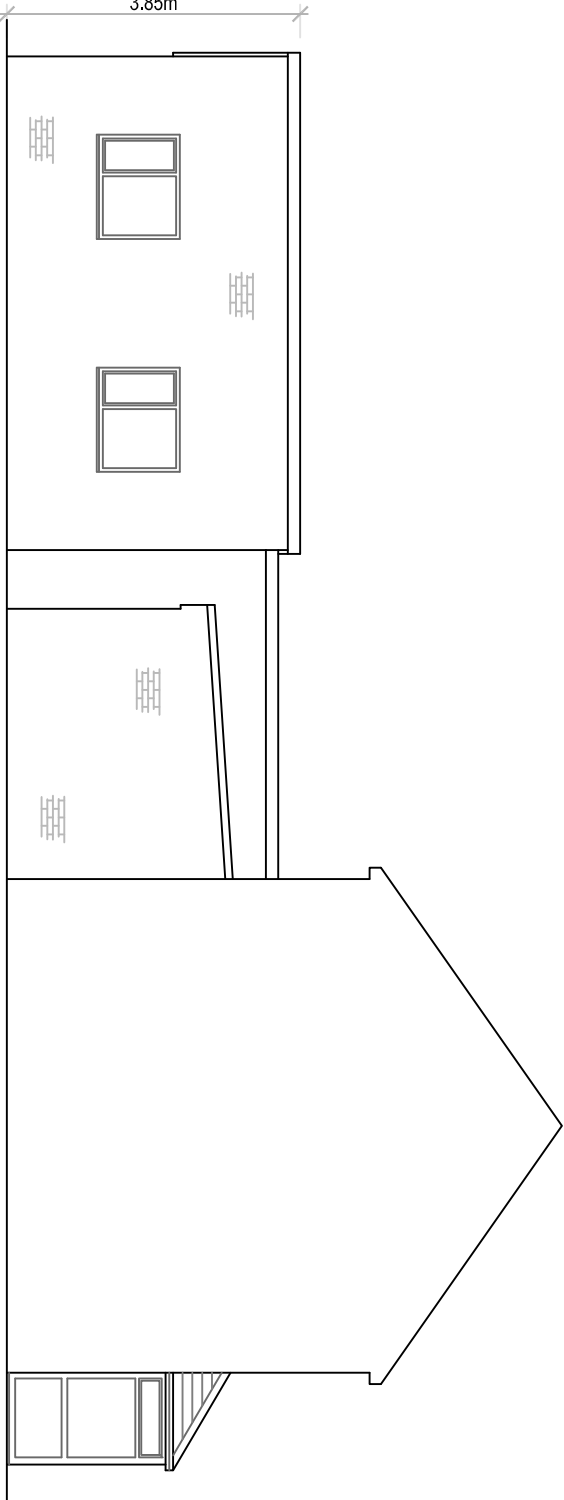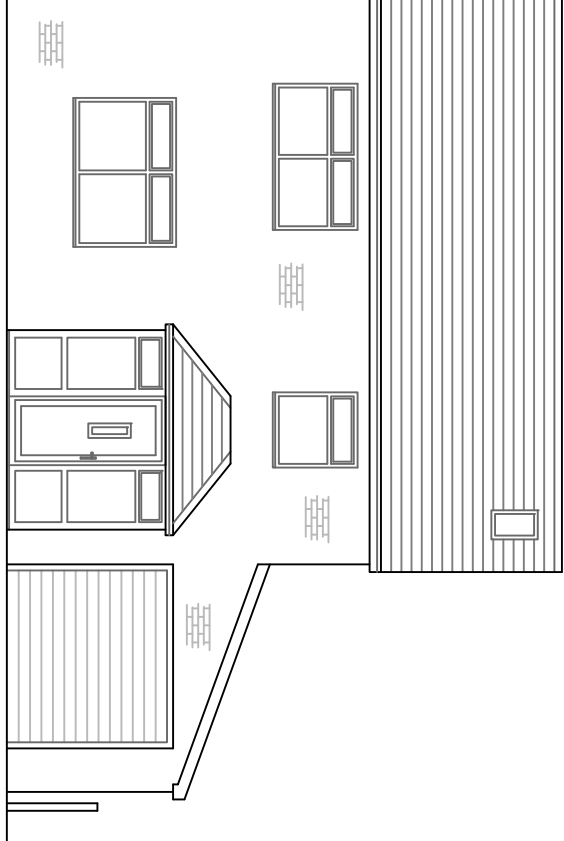


PROPOSED FRONT ELEVATION 1:100

PROPOSED SIDE ELEVATION 1:100

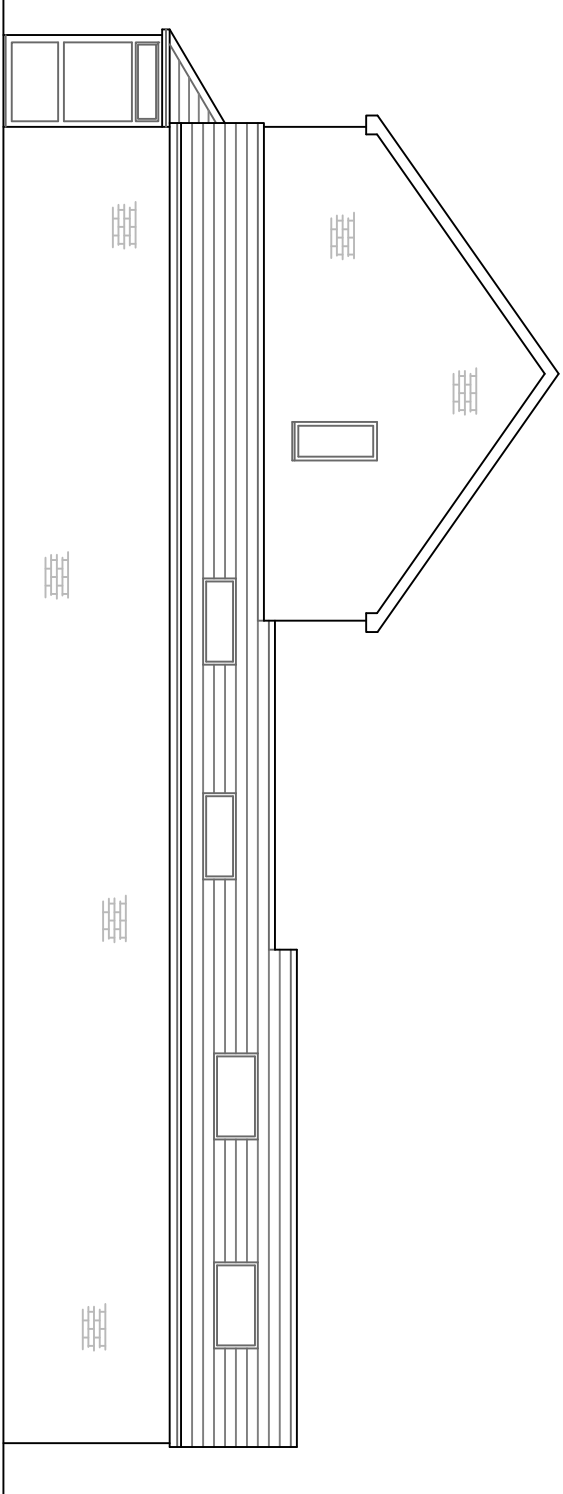
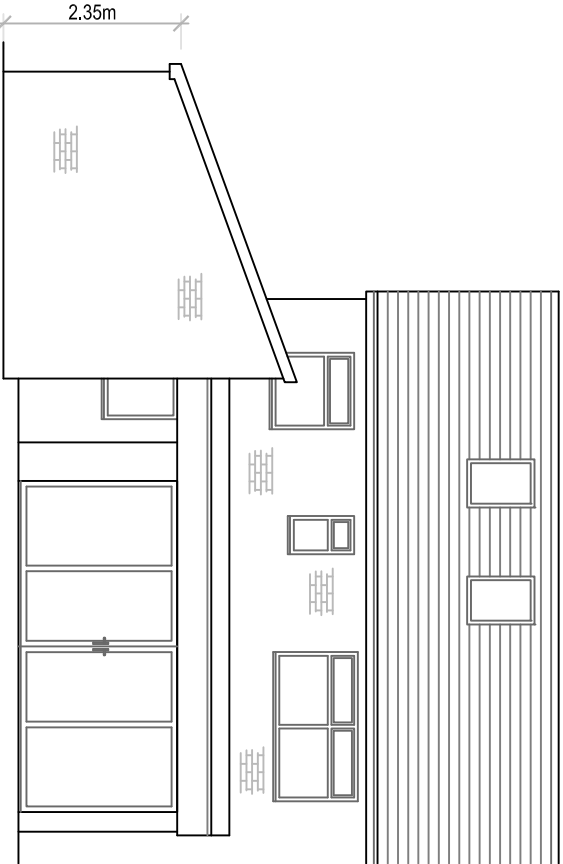


PROPOSED REAR ELEVATION 1:100

PROPOSED SIDE ELEVATION 1:100

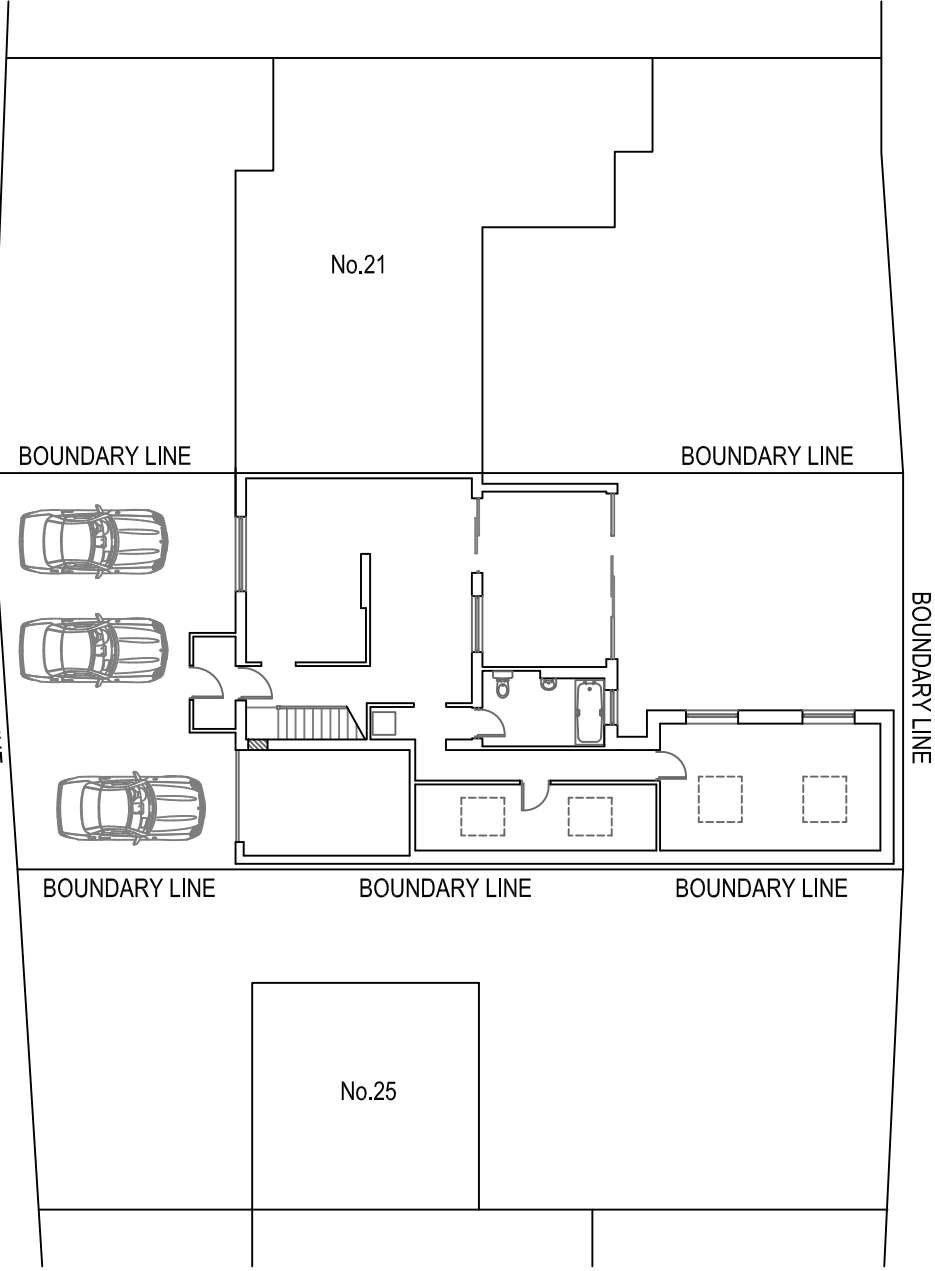

PROPOSED SITE PLAN 1:200

 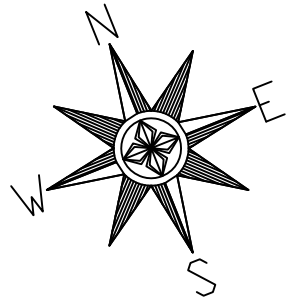

REV A General amendments

SINGLE STOREY SIDE / REAR EXTENSION

23 Sherwell Road
Manchester
M9 8JA

Existing & Proposed Plans
and Elevations

Drawn: CDW/
Scale: 1:100 & 1:200 @ A1
Date: February 2024

2750_MAN_02_Planning_Rev_A

CDWP
CD Wilkinson Plans

tel: 07967 522401 email: chris@cdwilkinsonplans.co.uk
5 Highmeadow, Manchester, M26 1YN