






BIRD / BAT BOX BRICK

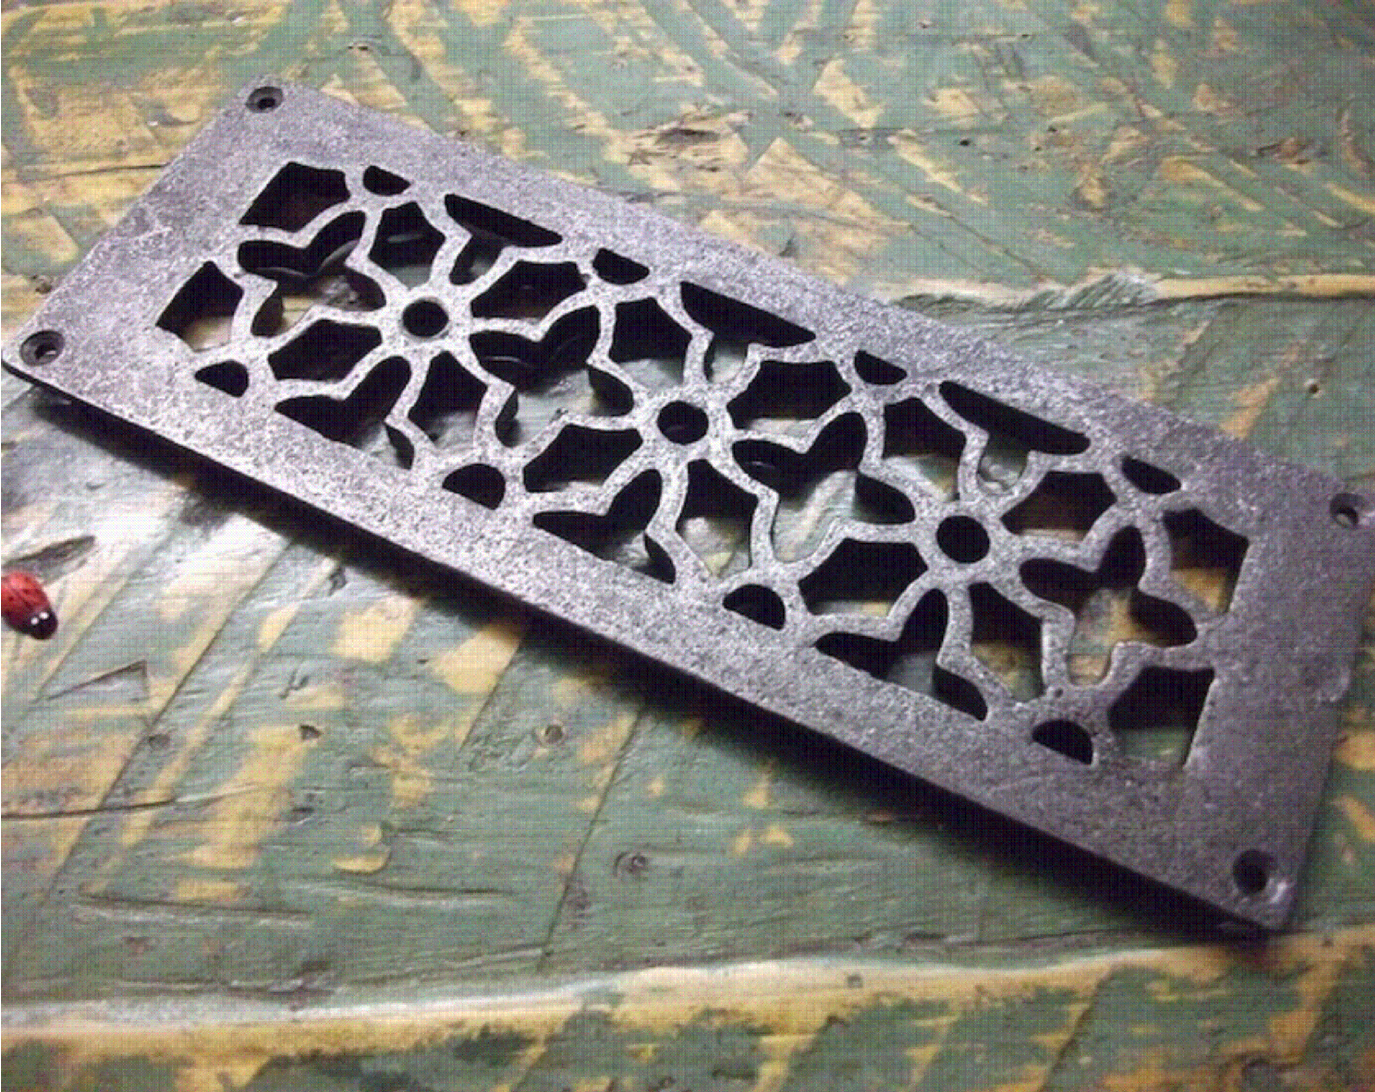

VENT GRILL

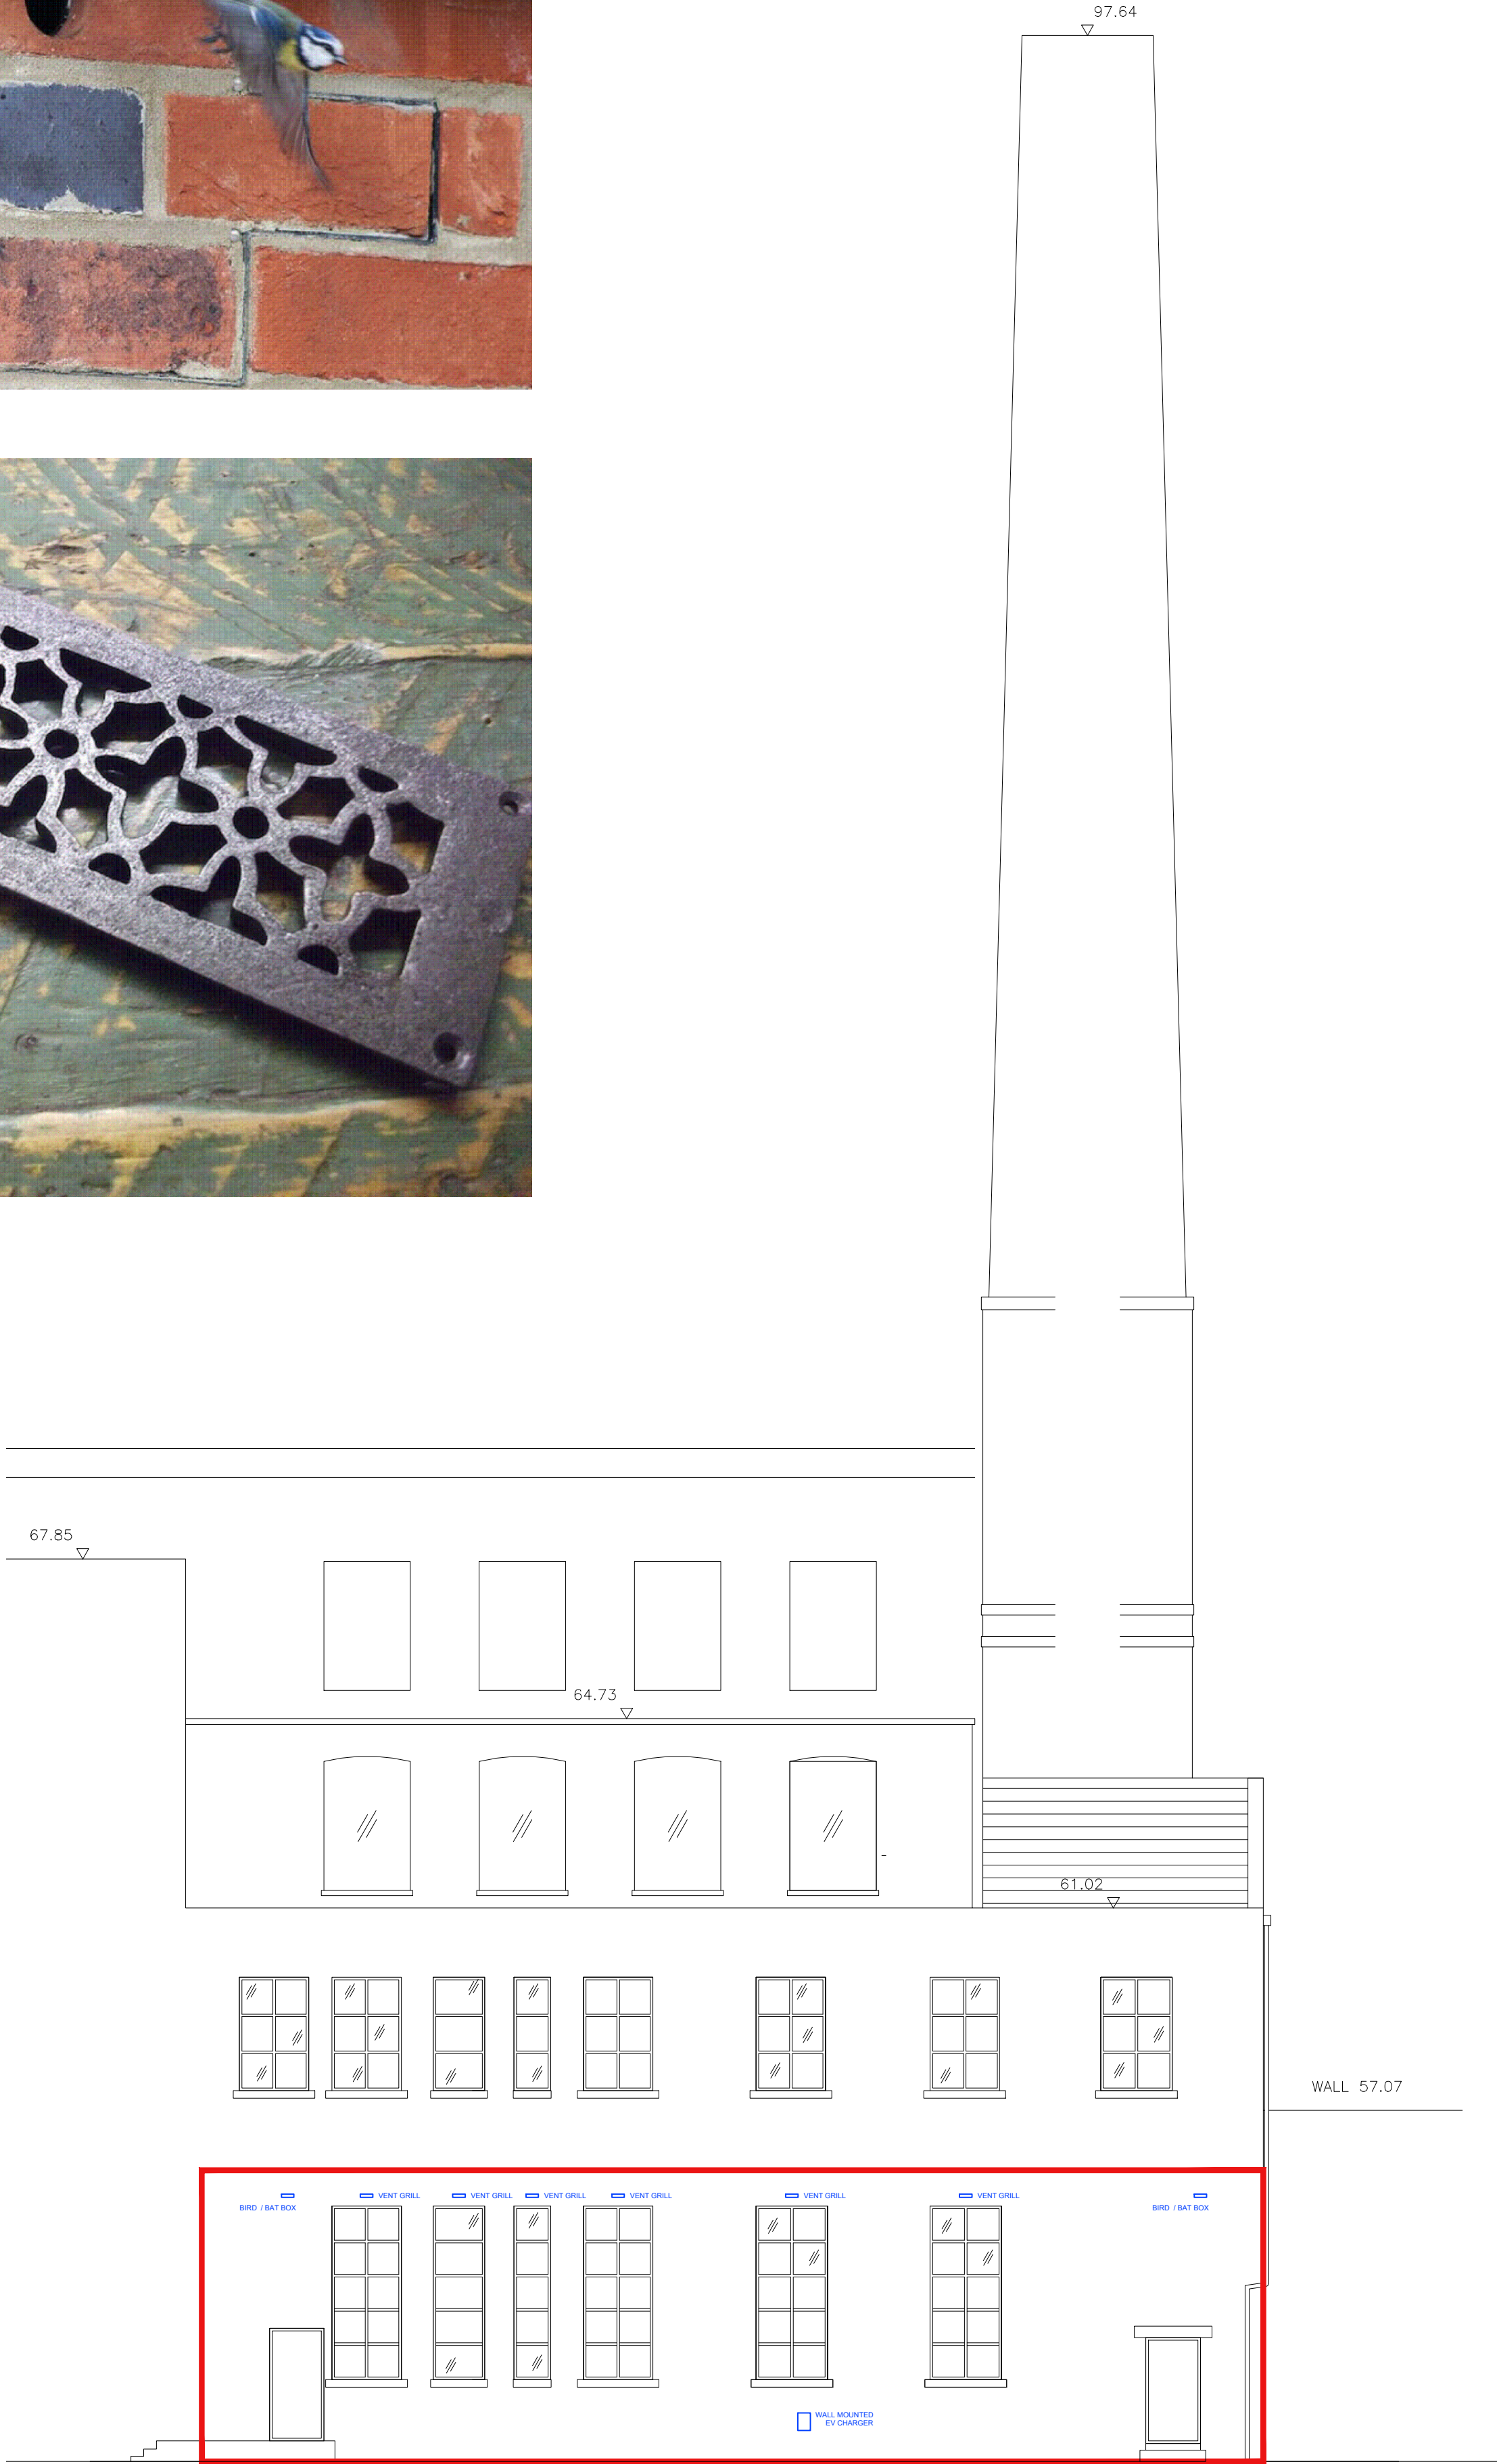

SOUTHEAST ELEVATION

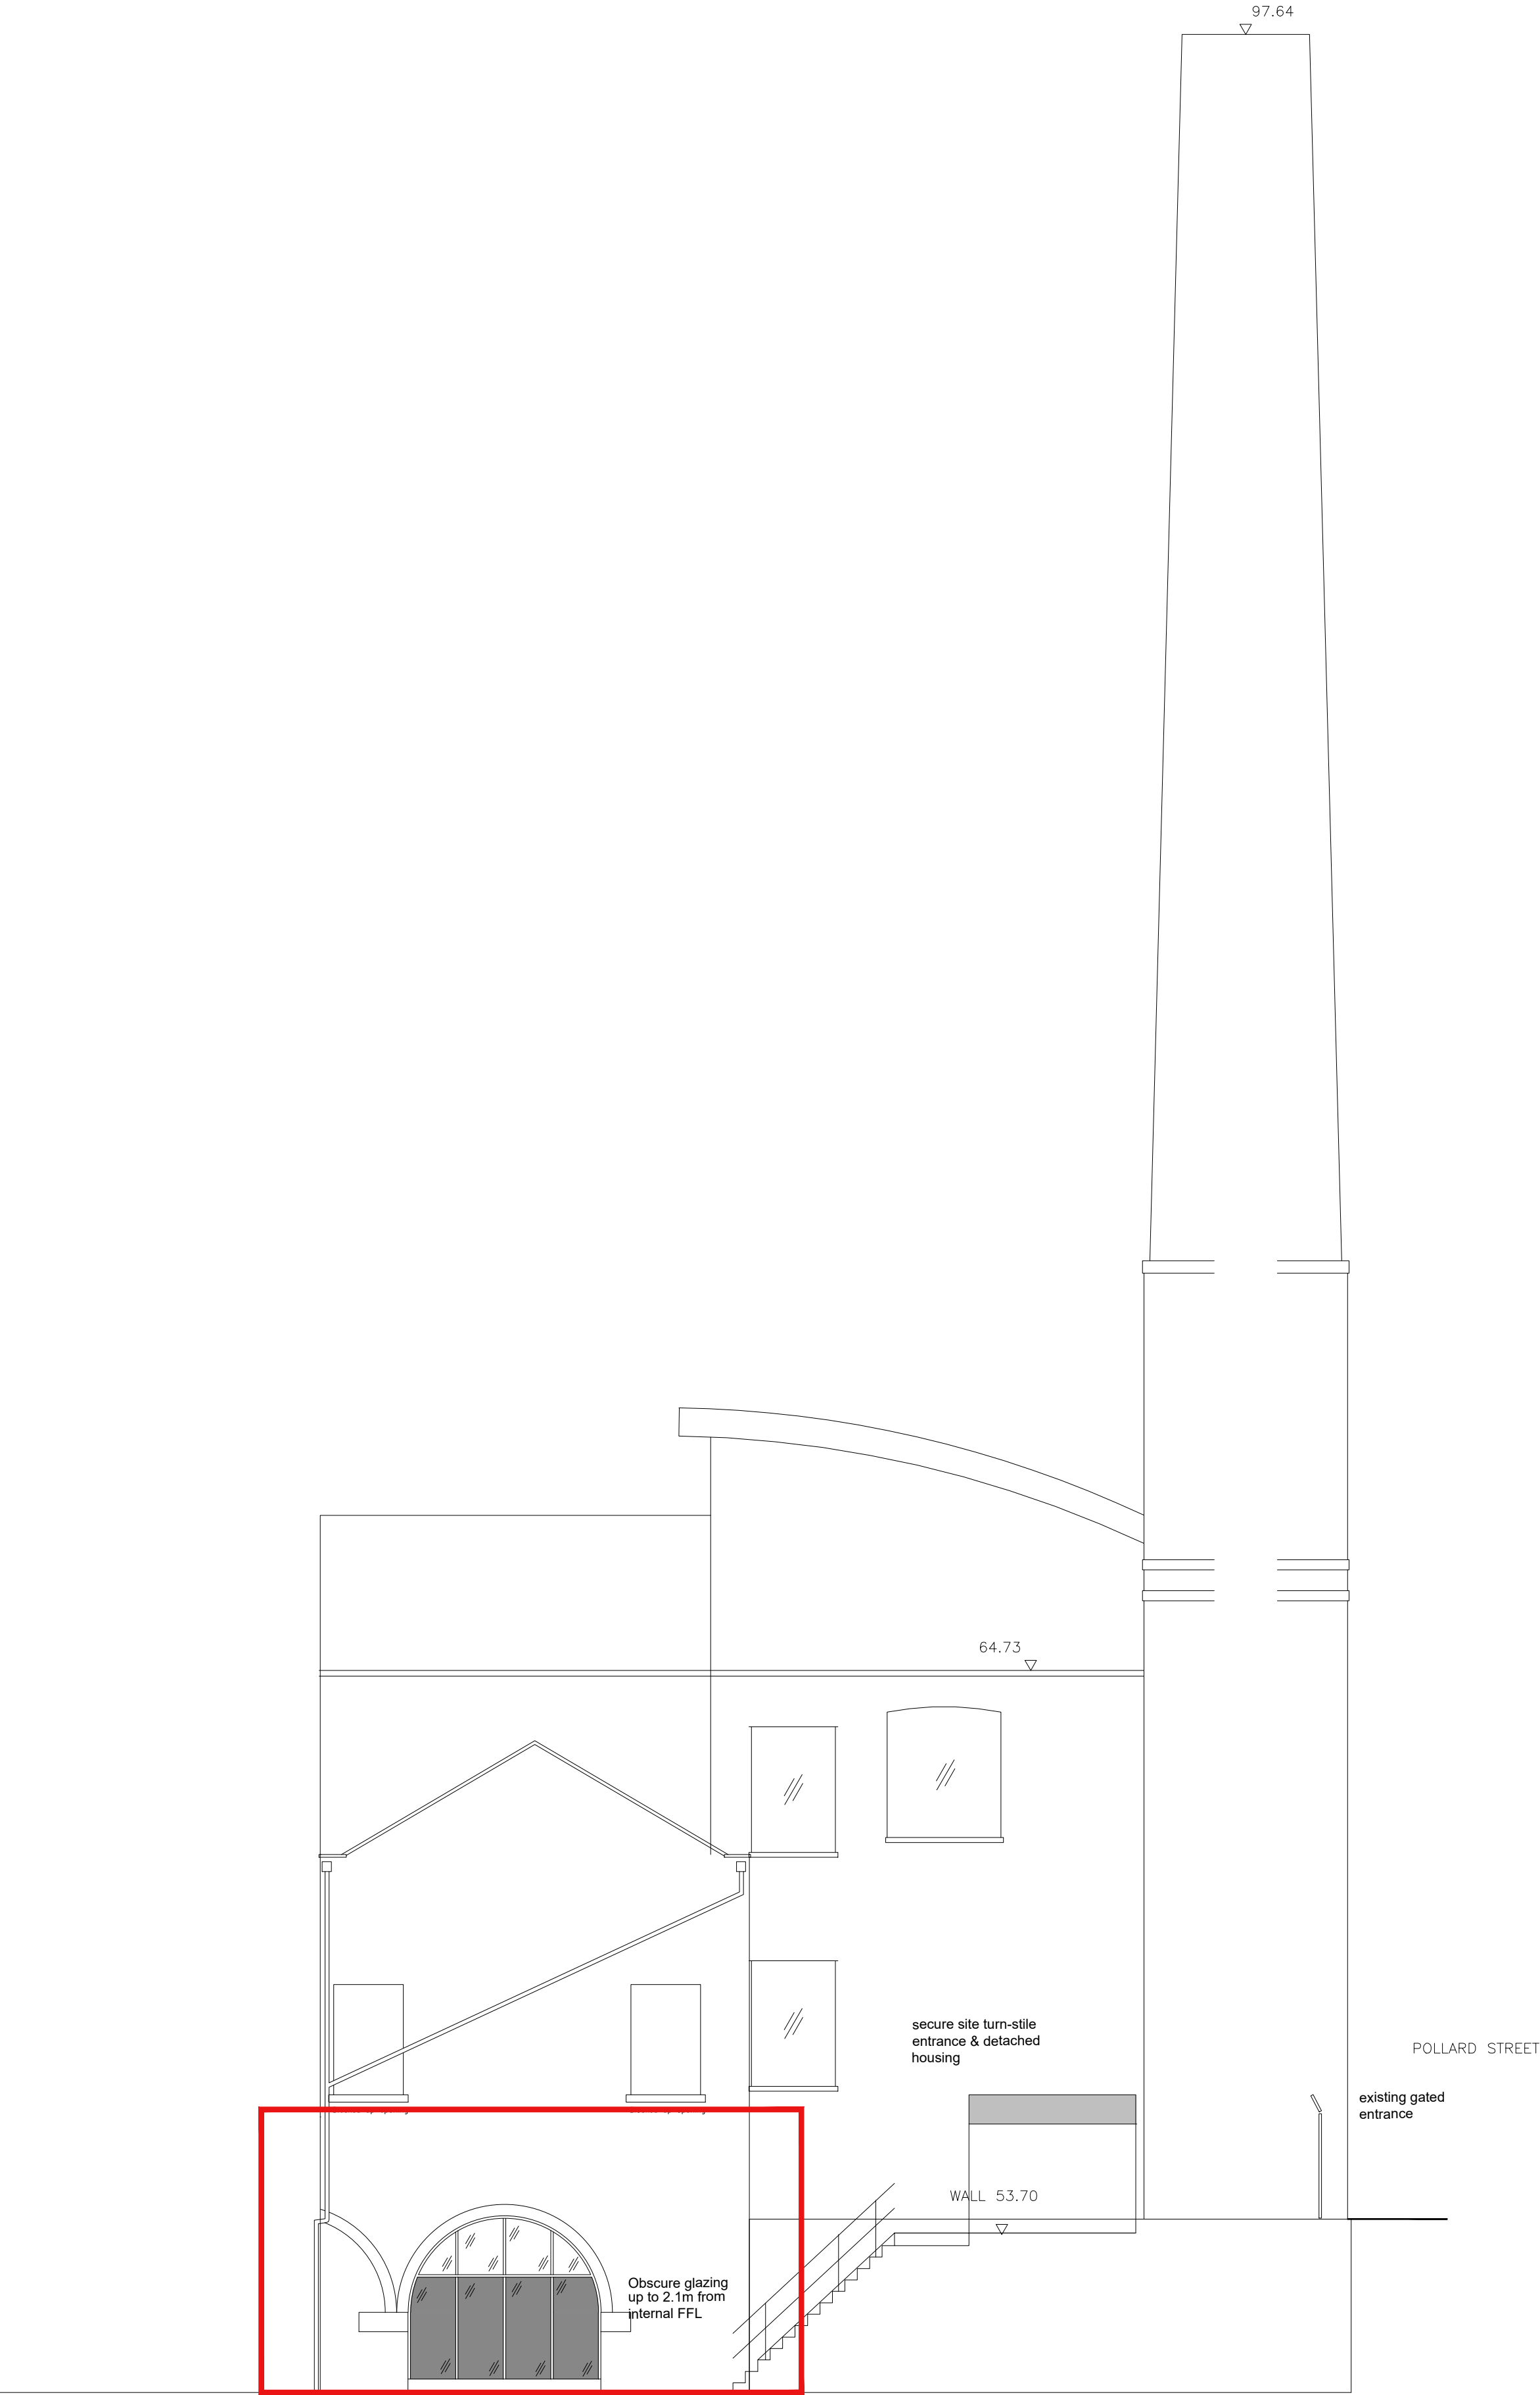

NORTHEAST ELEVATION

Client					
MR KAM LAI					
Project					
Albion Mill Boiler House Conversion					
Drawing Title					
Proposed Elevations					
Drawn	Checked	Paper Size	Scale	Date	
PL	PL	A1	1:100	SEPT 2022	
Project No.		Drawing No.		Revision	
22-717		01-04		D	

