




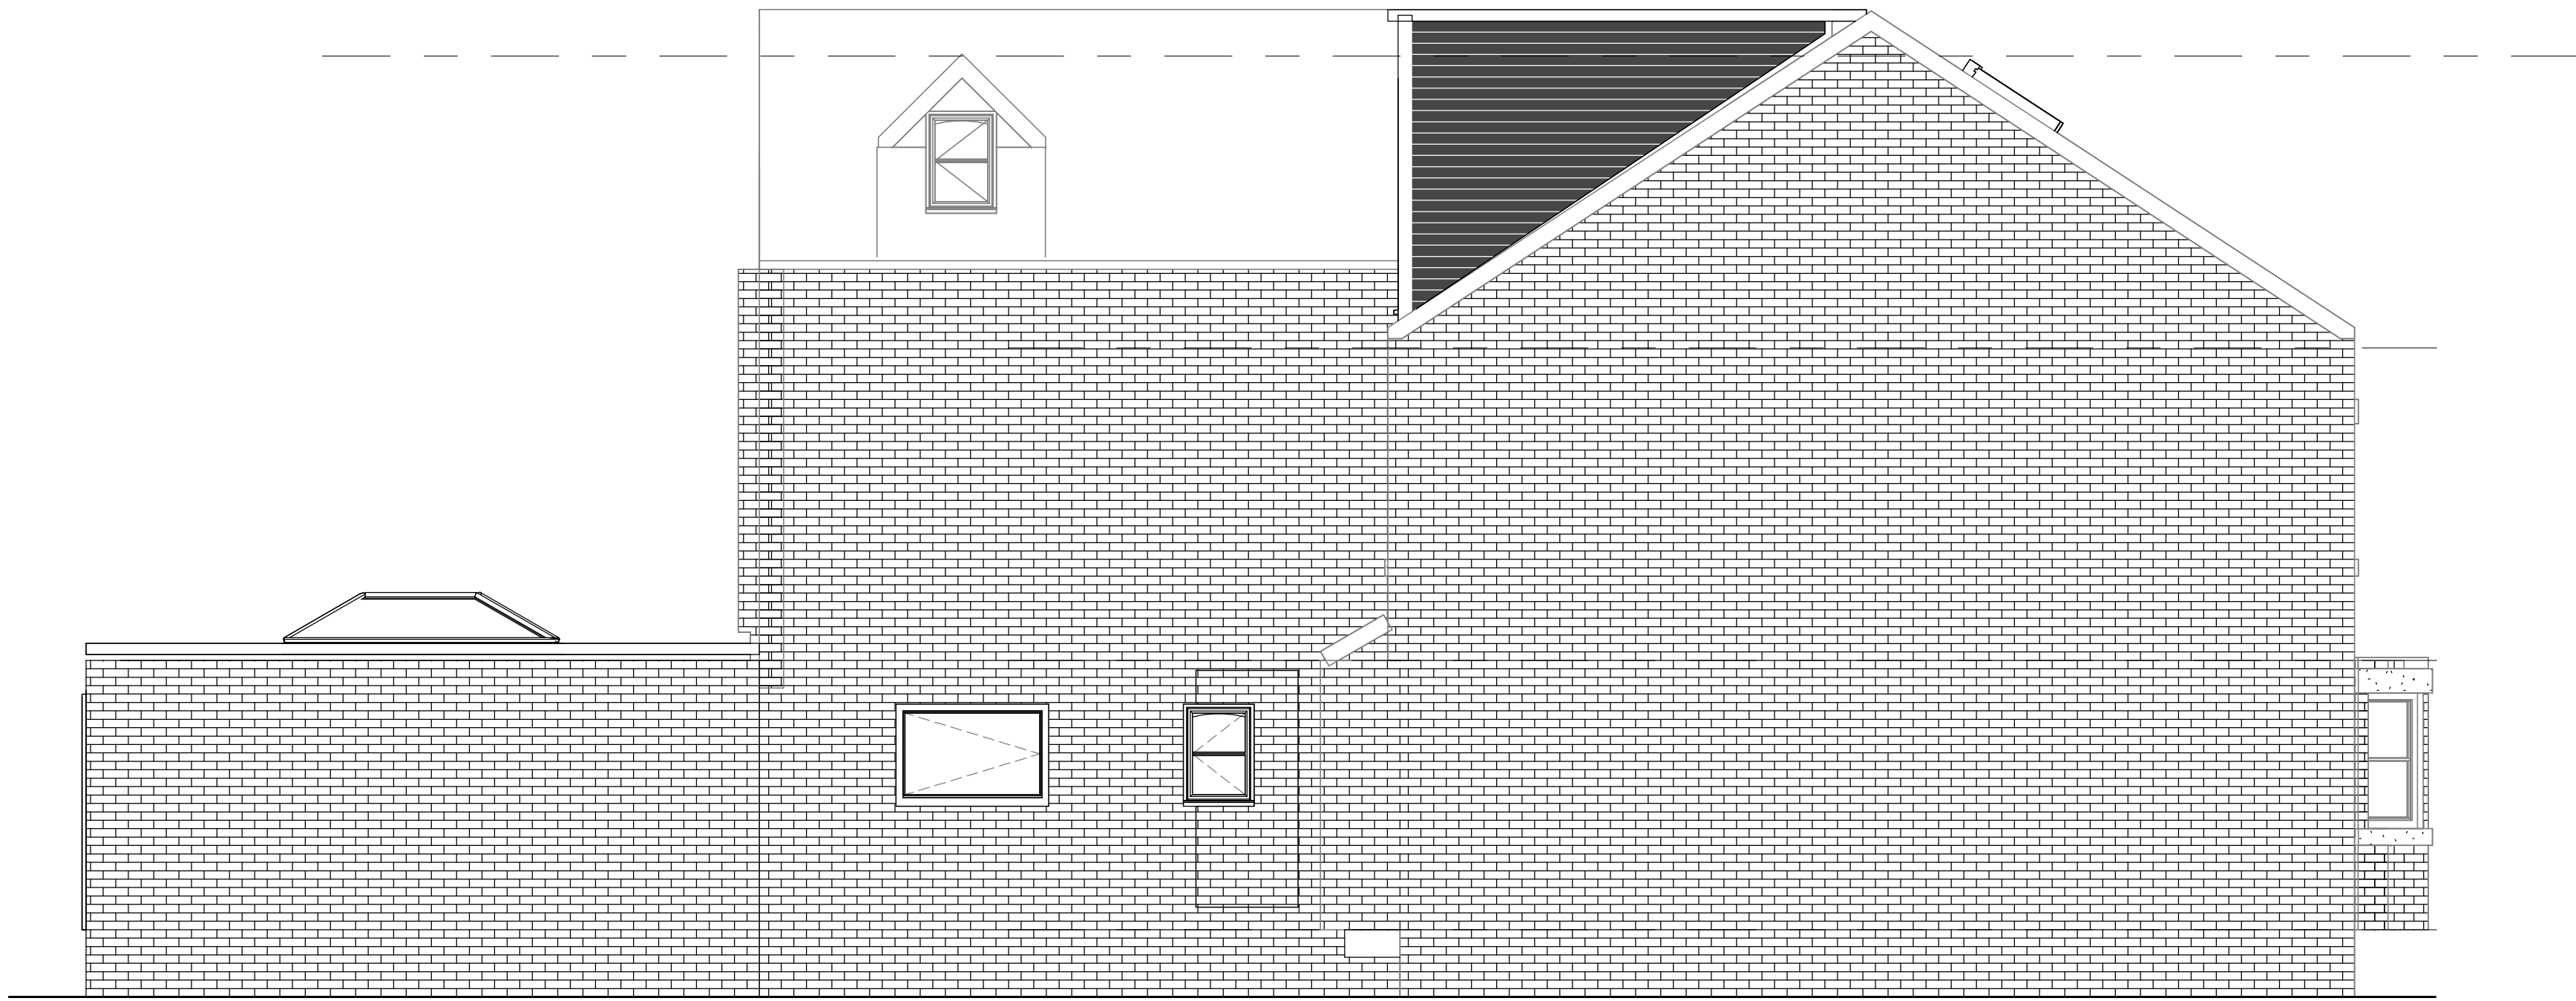

3 PROPOSED SIDE ELEVATION 1
1 : 50

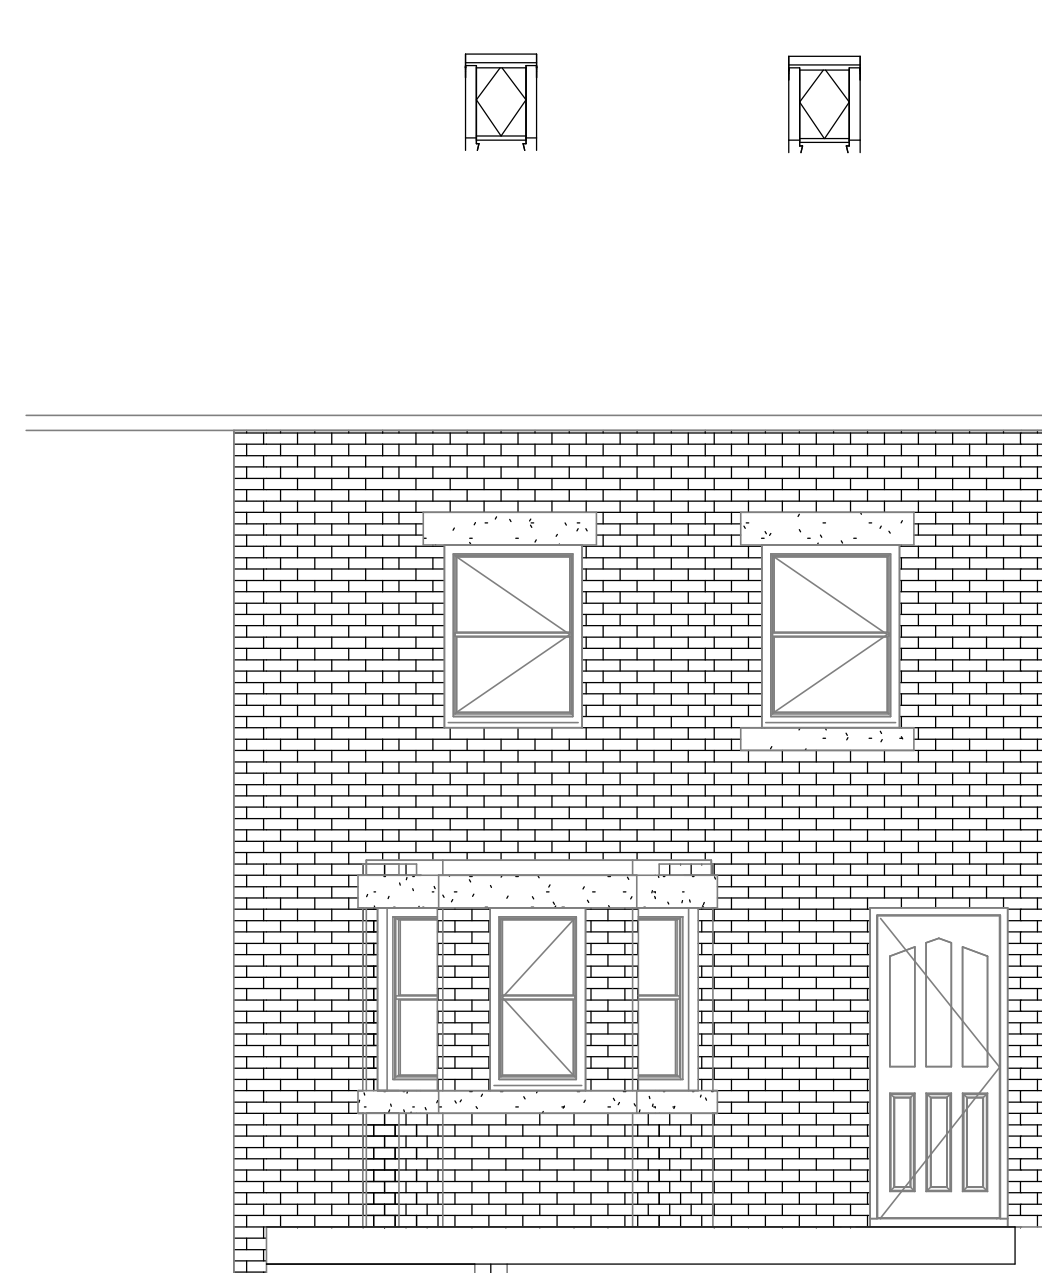

1 PROPOSED FRONT ELEVATION
1 : 50

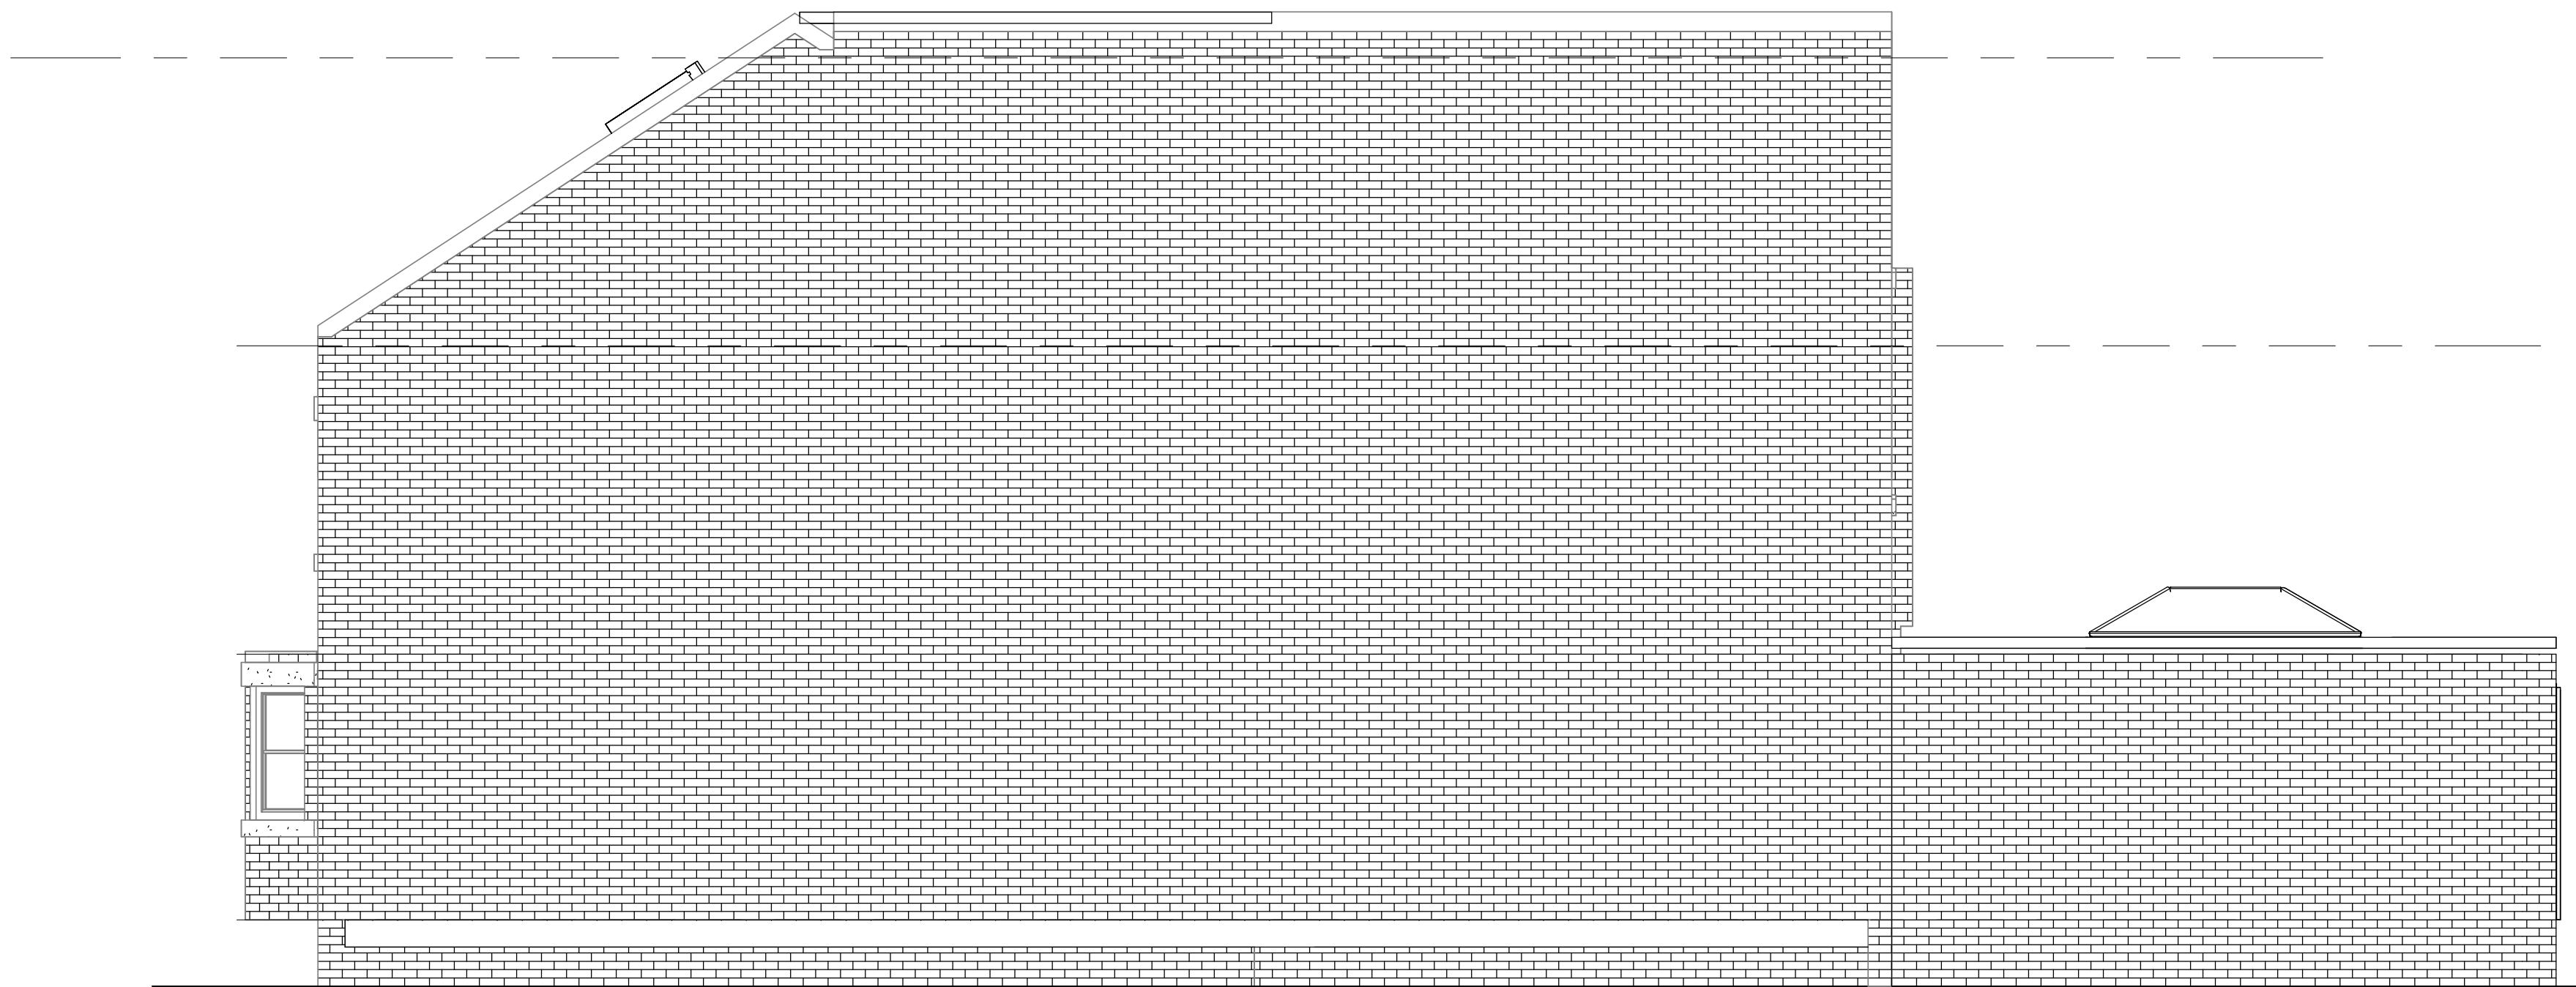

4 PROPOSED REAR ELEVATION
1 : 50



2 PROPOSED SIDE ELEVATION 2
1 : 50



Rev	Description	Date
1	PLANNING SUBMISSION	15/11/23
2	DRAWING UPDATED	24/04/24

CODE	SUITABILITY DESCRIPTION
I	PLANNING SUBMISSION
STATUS	PURPOSE OF ISSUE
S2	PLANNING SUBMISSION

PROJECT
49 MARSHALL ROAD, MANCHESTER M19, 2EG

TITLE
PROPOSED ELEVATIONS

CLIENT			
49 MARSHALL ROAD, MANCHESTER M19, 2EG			
DRAWN BY MW		CHECKED BY MW	
		DATE 24.09.23	
SCALE (@ A1) 1 : 50		PROJECT NUMBER MCS2185	
DRAWING NUMBER A114			REV 2