



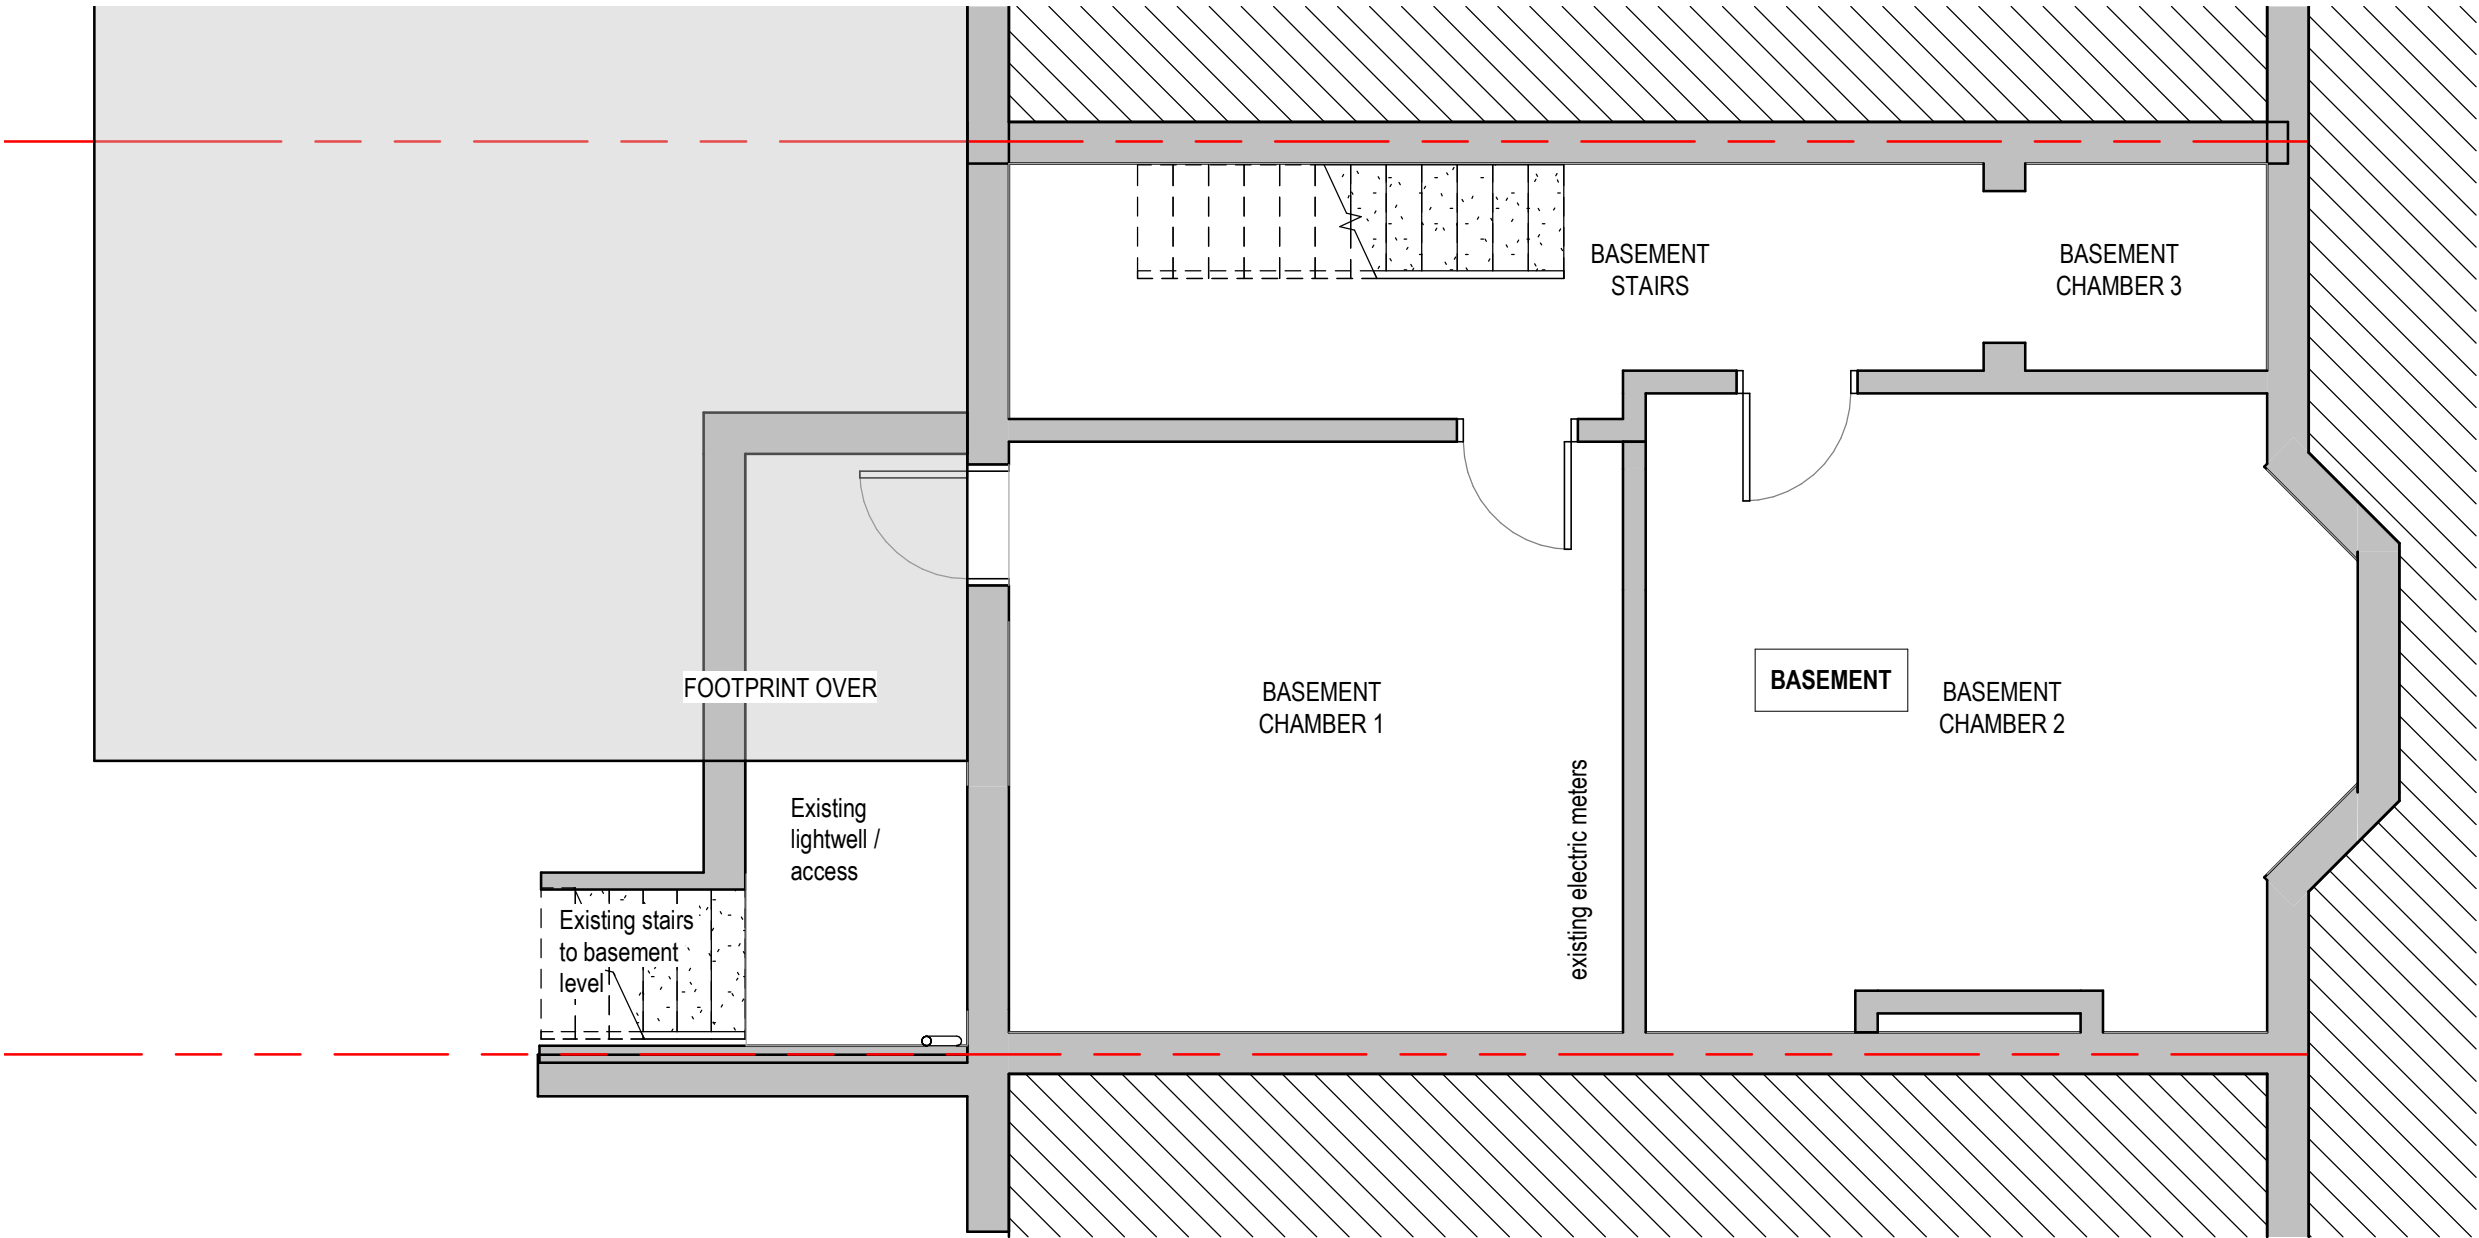


BASEMENT FLOOR PLAN




rev.	description	date
A	Issued for Planning Application	10.06.24
note	Do not scale from this drawing - use figured dimensions only. Read in conjunction with all other consultants / specialist drawings. Report any discrepancies before affected work commences. All setting out dimensions are to be checked on site by contractor prior to commencement of work. This drawing remains copyright of Planning People. Distribution and duplication of the drawings is not permitted without consent of the author.	
 planning people 5 Lynn Avenue, Sale, Cheshire, M33 7BN t: 07824332432 e: info@planningpeople.co.uk w: www.planningpeople.co.uk		
client	<u>Mr Daniel Lee</u>	
project	<u>Proposed extension to 46 GOULDEN AVENUE</u>	
drawing title	<u>Basement as Existing</u>	
job no.	<u> </u>	

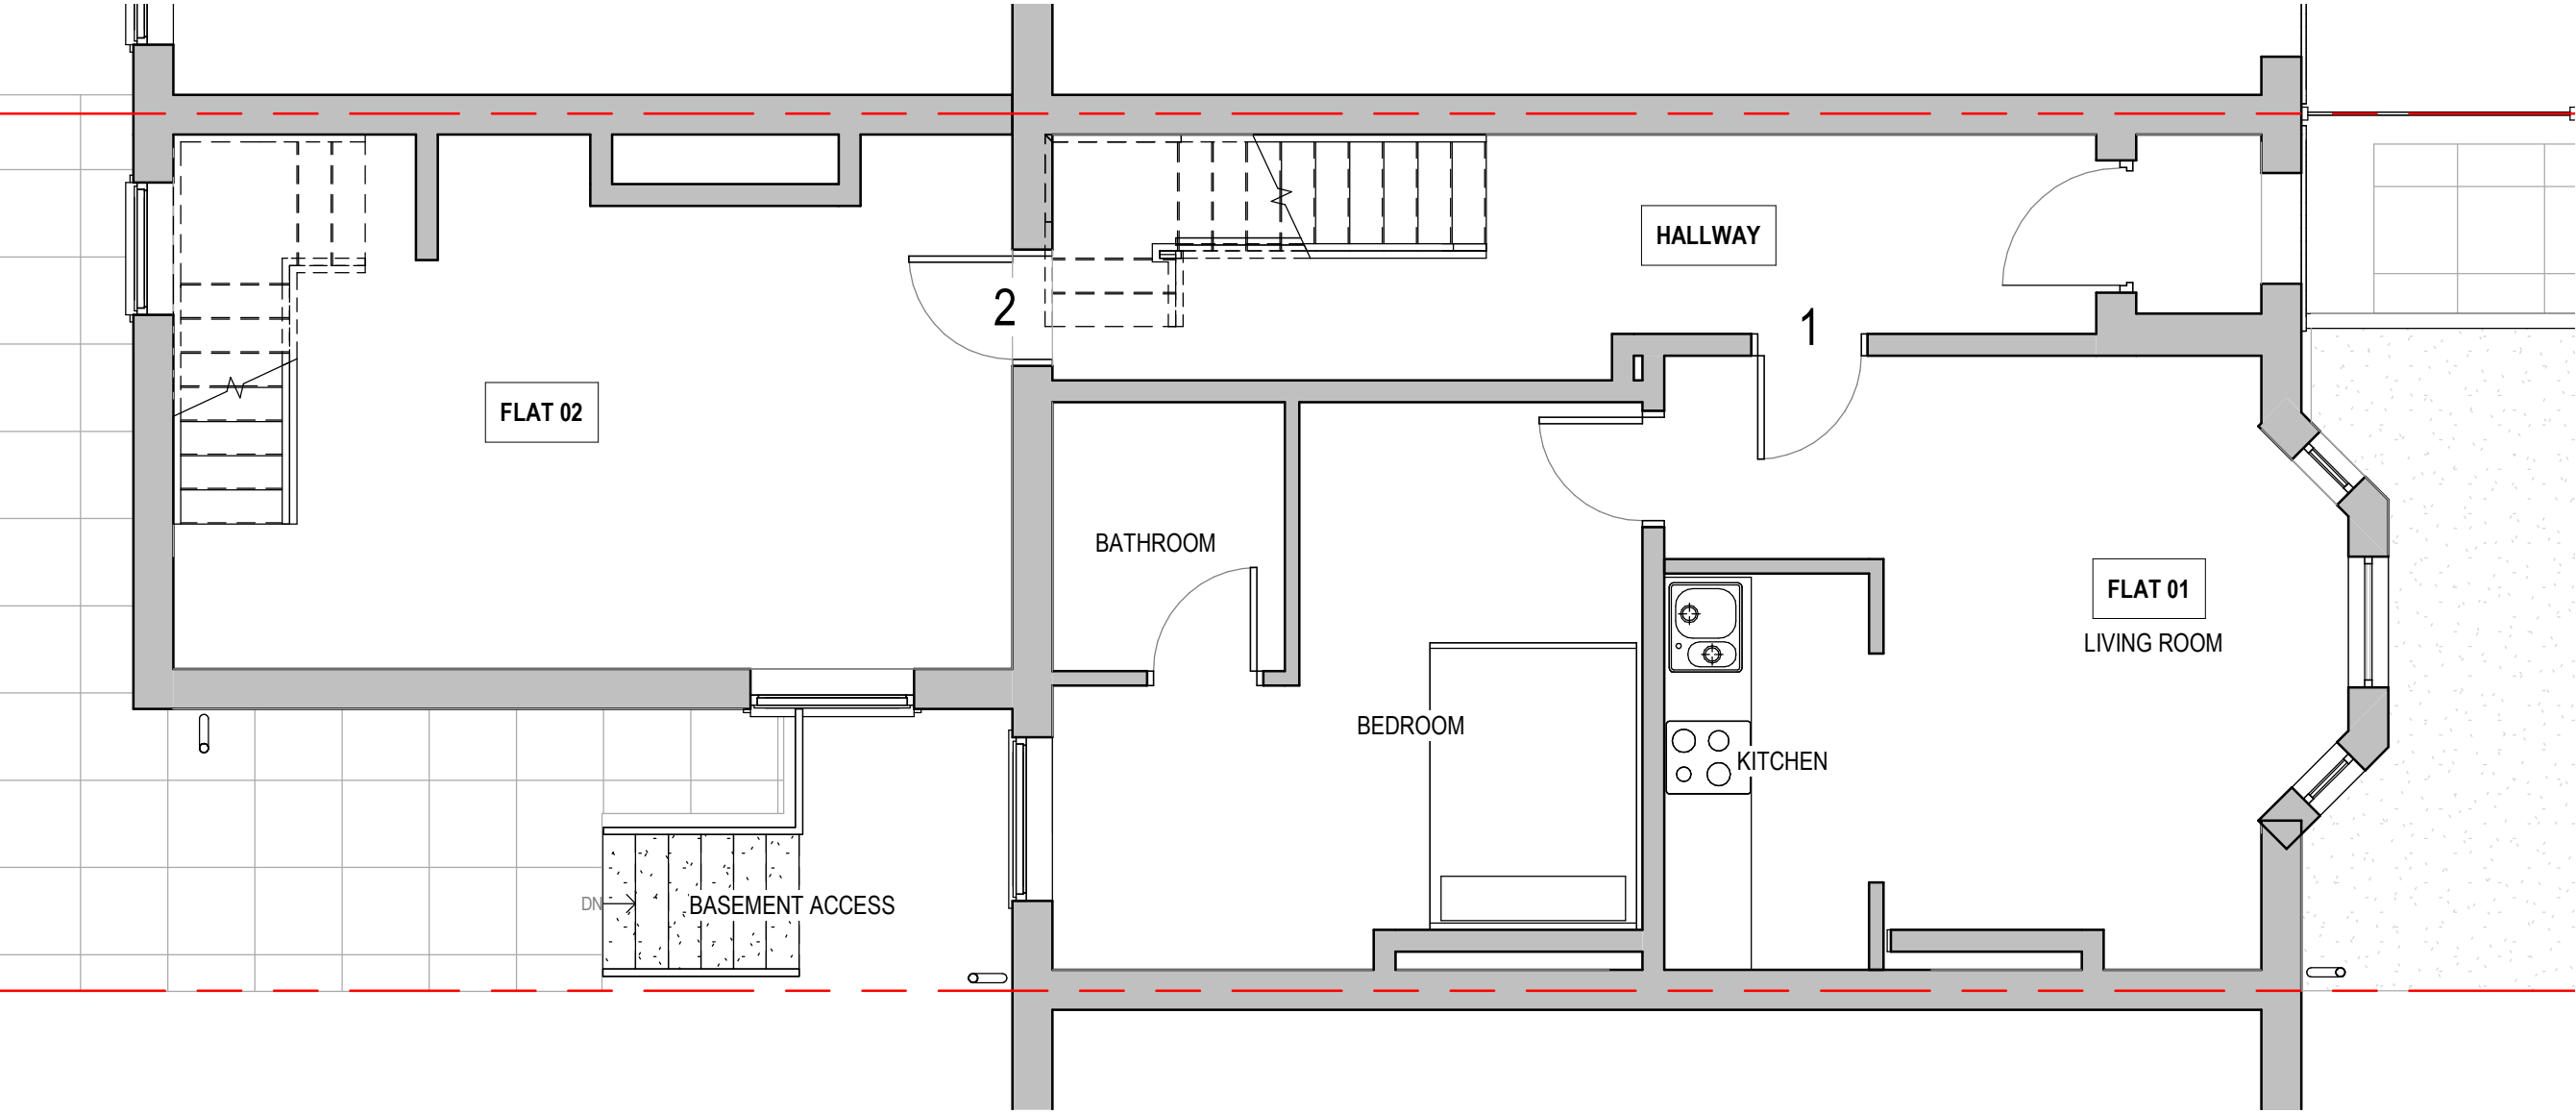

GROUND FLOOR PLAN

 

rev.	description	date
A	Issued for Planning Application	10.06.24
note Do not scale from this drawing - use figured dimensions only. Read in conjunction with all other consultants / specialist drawings. Report any discrepancies before affected work commences. All setting out dimensions are to be checked on site by contractor prior to commencement of work. This drawing remains copyright of Planning People. Distribution and duplication of the drawings is not permitted without consent of the author.		
5 Lynn Avenue, Sale, Cheshire, M33 7BN t: 07824332432 e: info@planningpeople.co.uk w: www.planningpeople.co.uk		
client	Mr Daniel Lee	
project	Proposed extension to 46 GOULDEN AVENUE	
drawing title	Ground Floor Plan - Existing	
job no.		
drawing no.	005	revision A
scale	1 : 50	date
status	PLANNING APPLICATION	

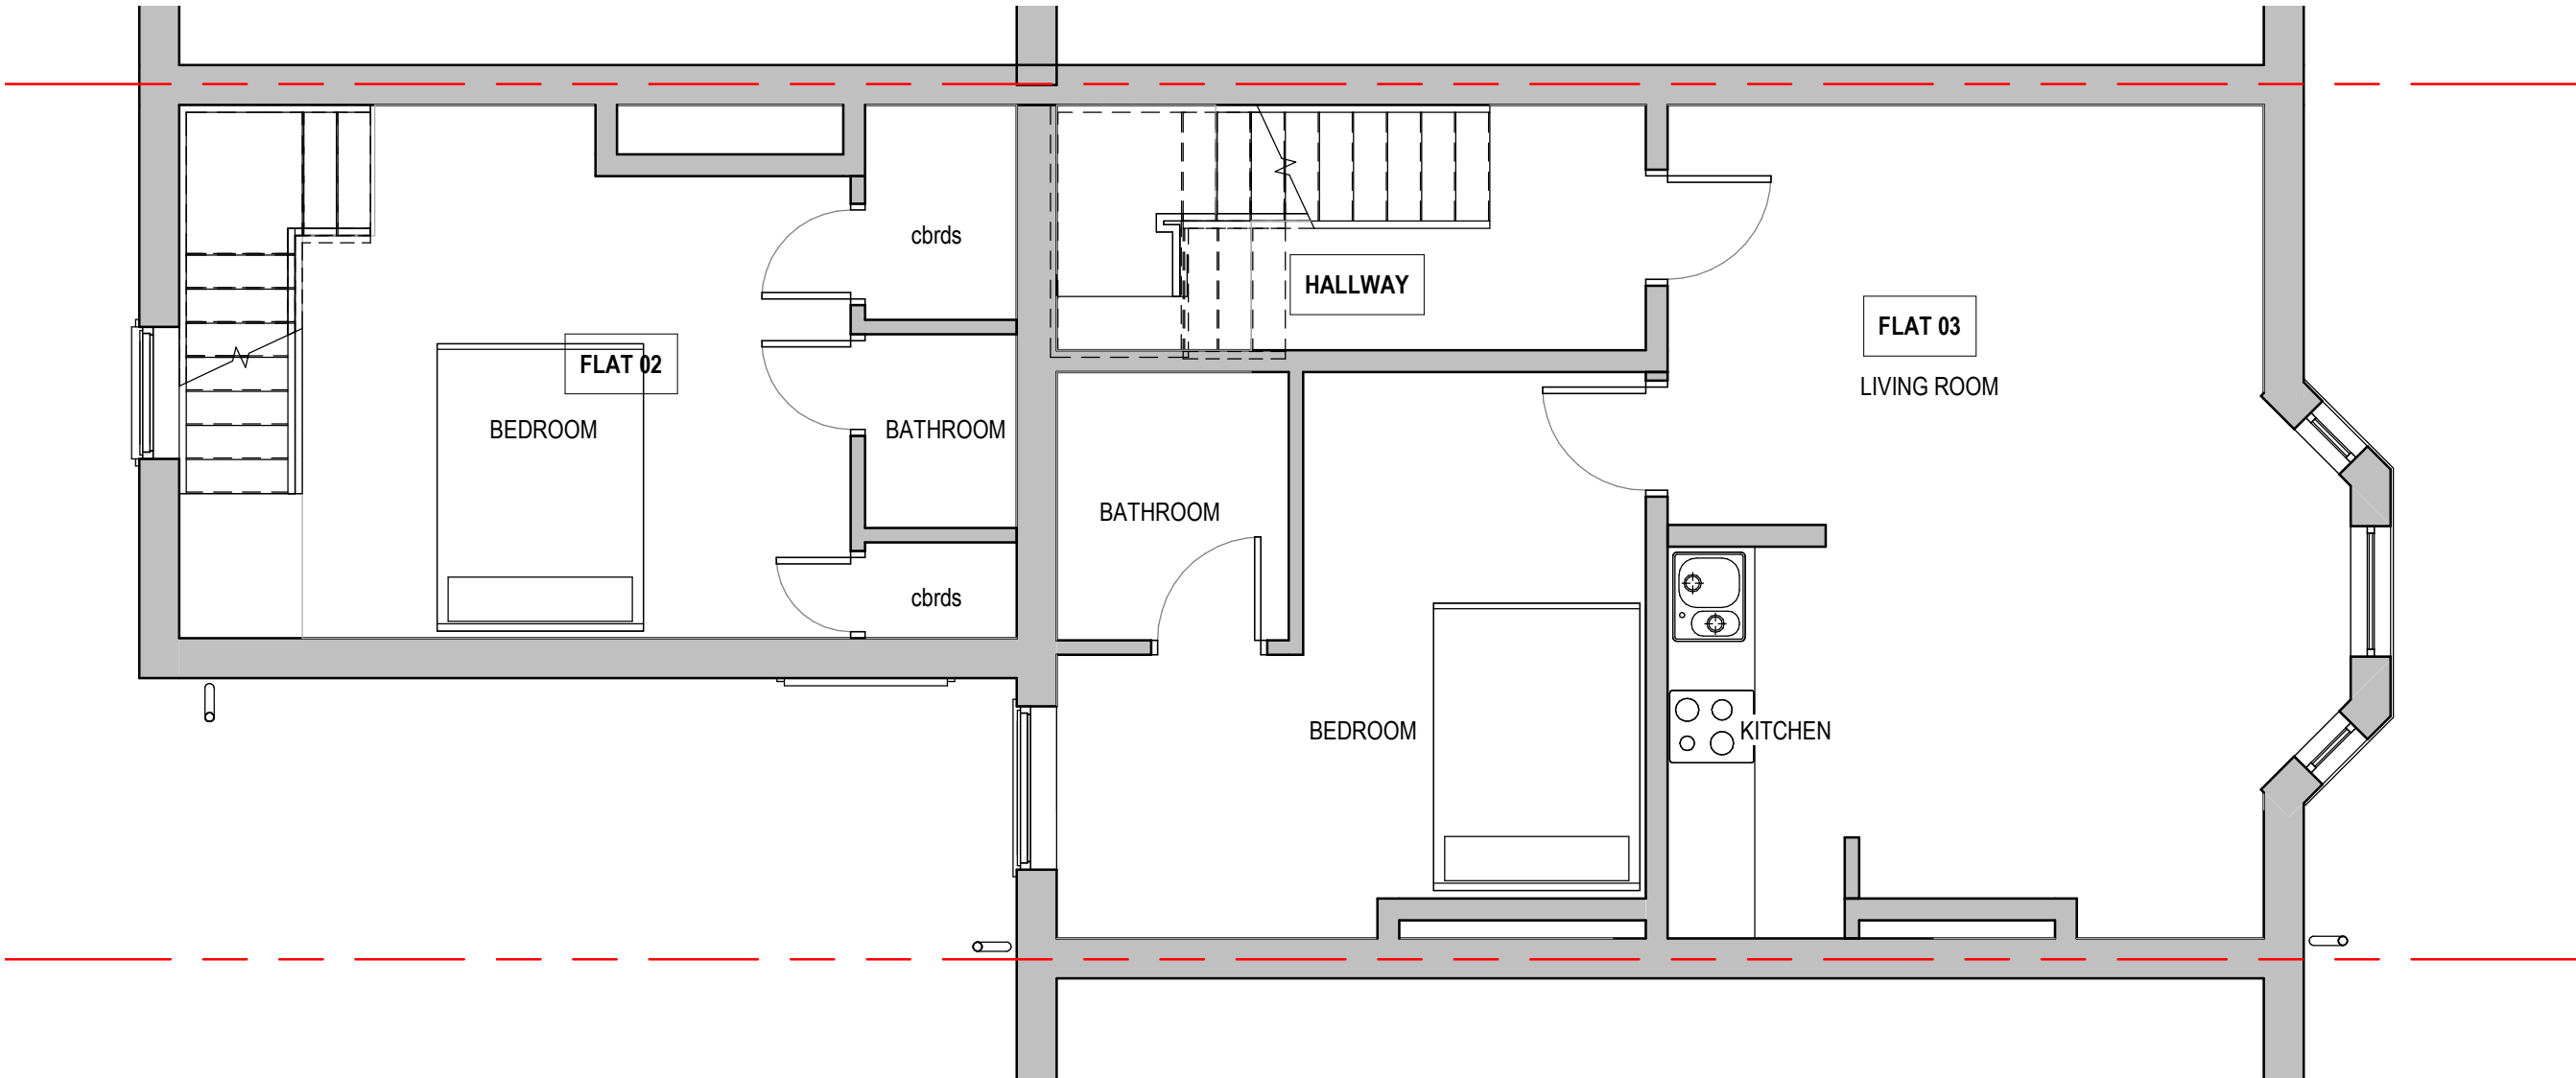


Level 1 Existing

1 : 50



GRAPHIC SCALE: 1:50


rev.	description	date
A	Issued for Planning Application	10.06.24
note Do not scale from this drawing - use figured dimensions only. Read in conjunction with all other consultants / specialist drawings. Report any discrepancies before affected work commences. All setting out dimensions are to be checked on site by contractor prior to commencement of work. This drawing remains copyright of Planning People. Distribution and duplication of the drawings is not permitted without consent of the author.		
 planning people 5 Lynn Avenue, Sale, Cheshire, M33 7BN t: 07824332432 e: info@planningpeople.co.uk w: www.planningpeople.co.uk		
client	Mr Daniel Lee	
project	Proposed extension to 46 GOULDEN AVENUE	
drawing title	First Floor plan - as existing	
job no.		
drawing no.	006	revision A
scale	1 : 50	date
status	PLANNING APPLICATION	

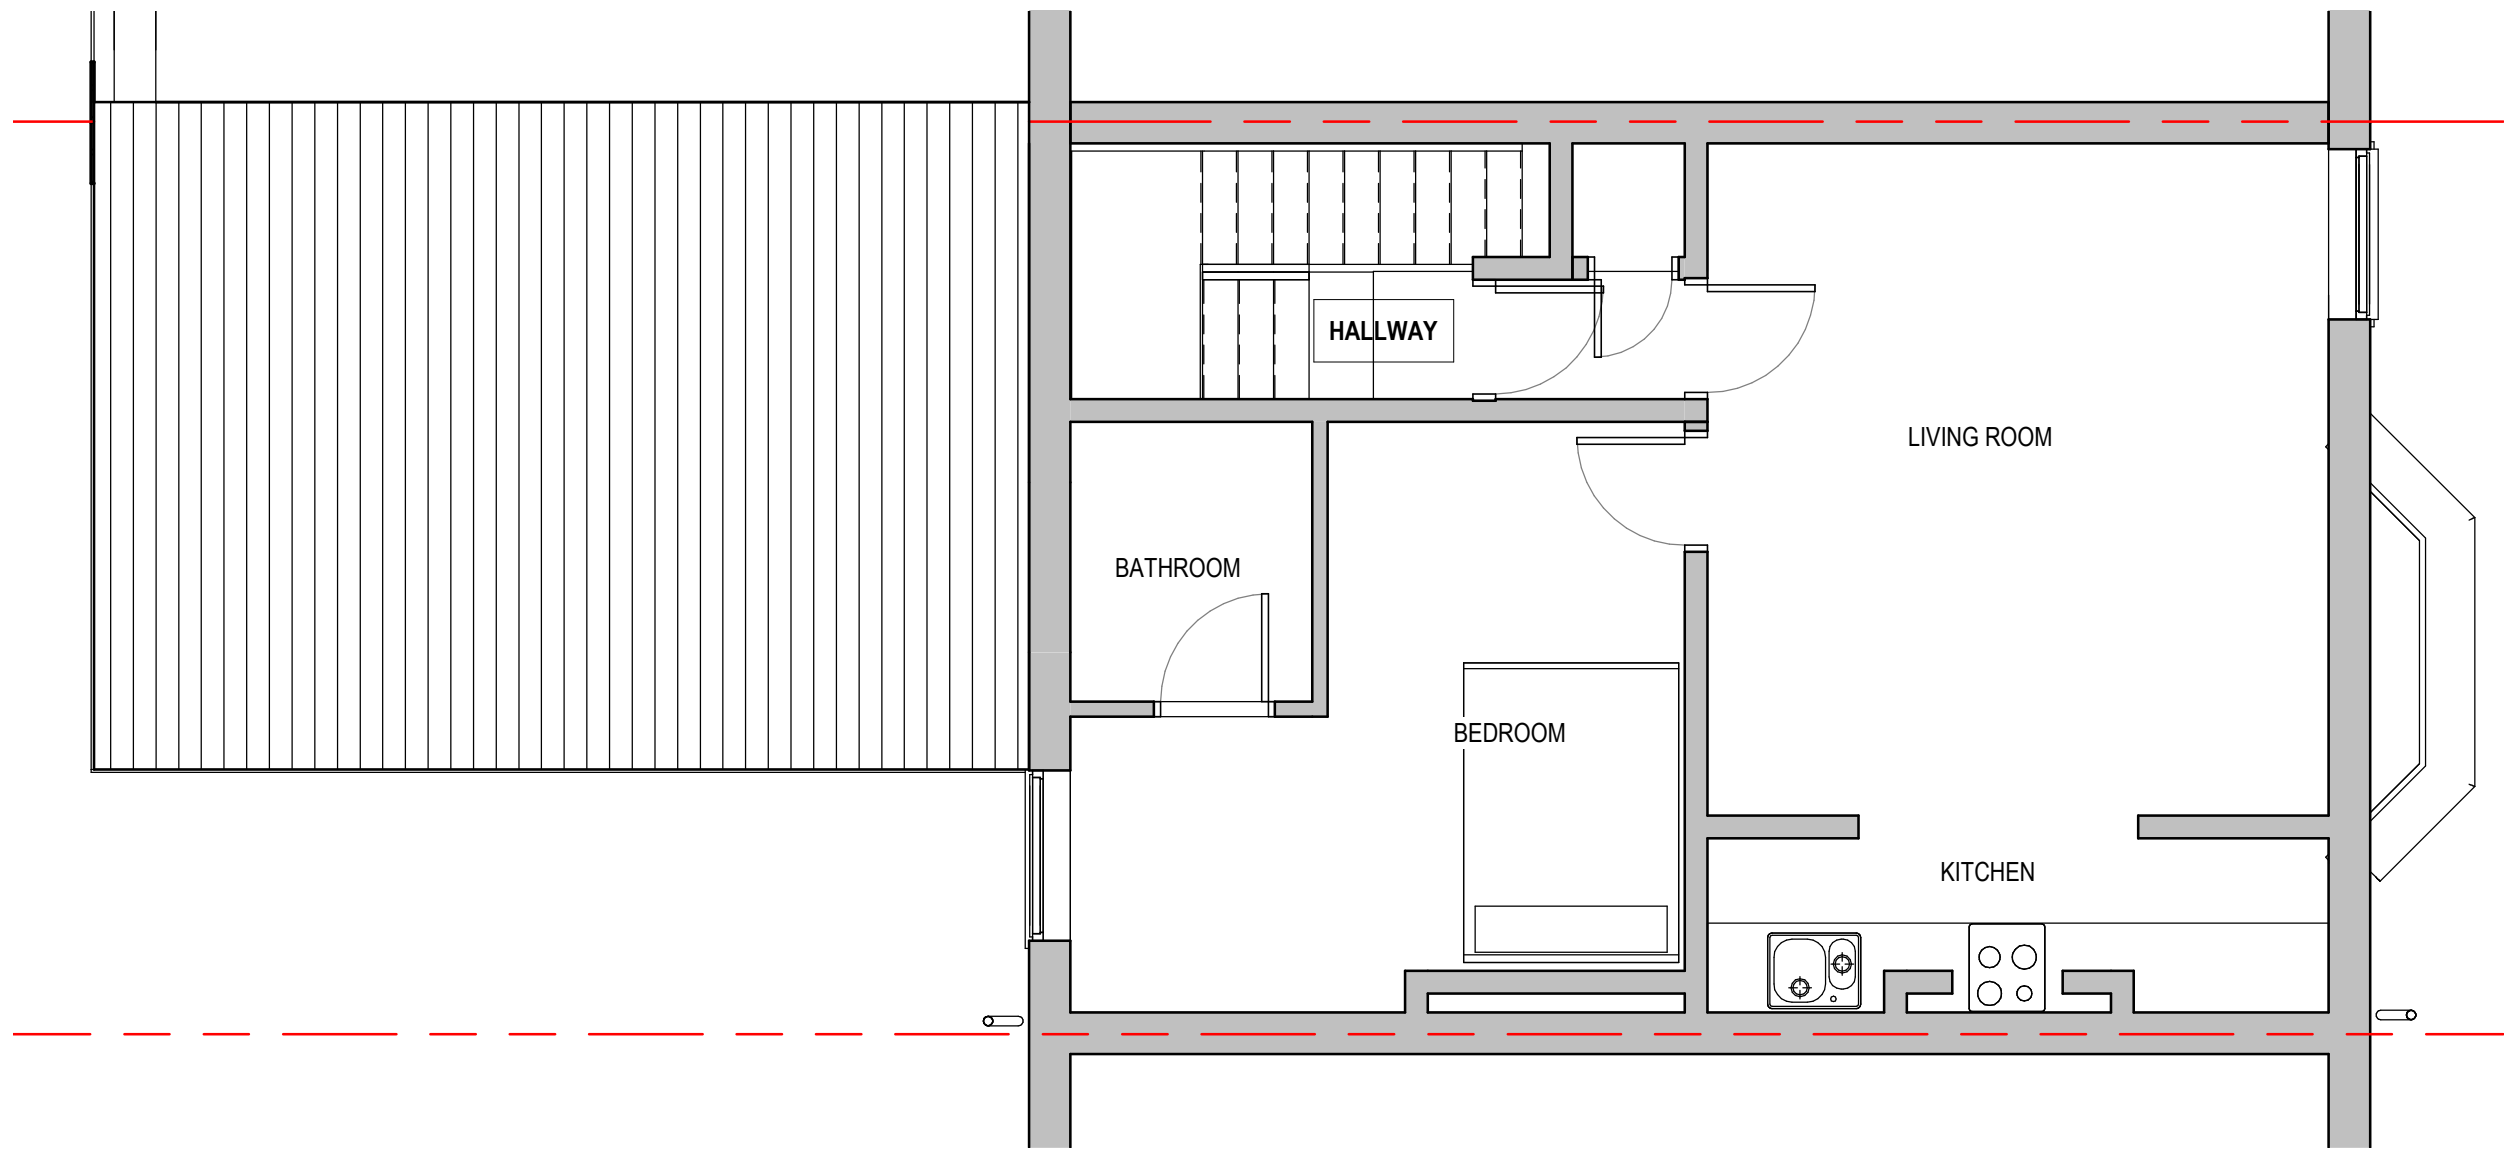


Level 2 - Existing
1 : 50



rev.	description	date
A	Issued for Planning Application	10.06.24

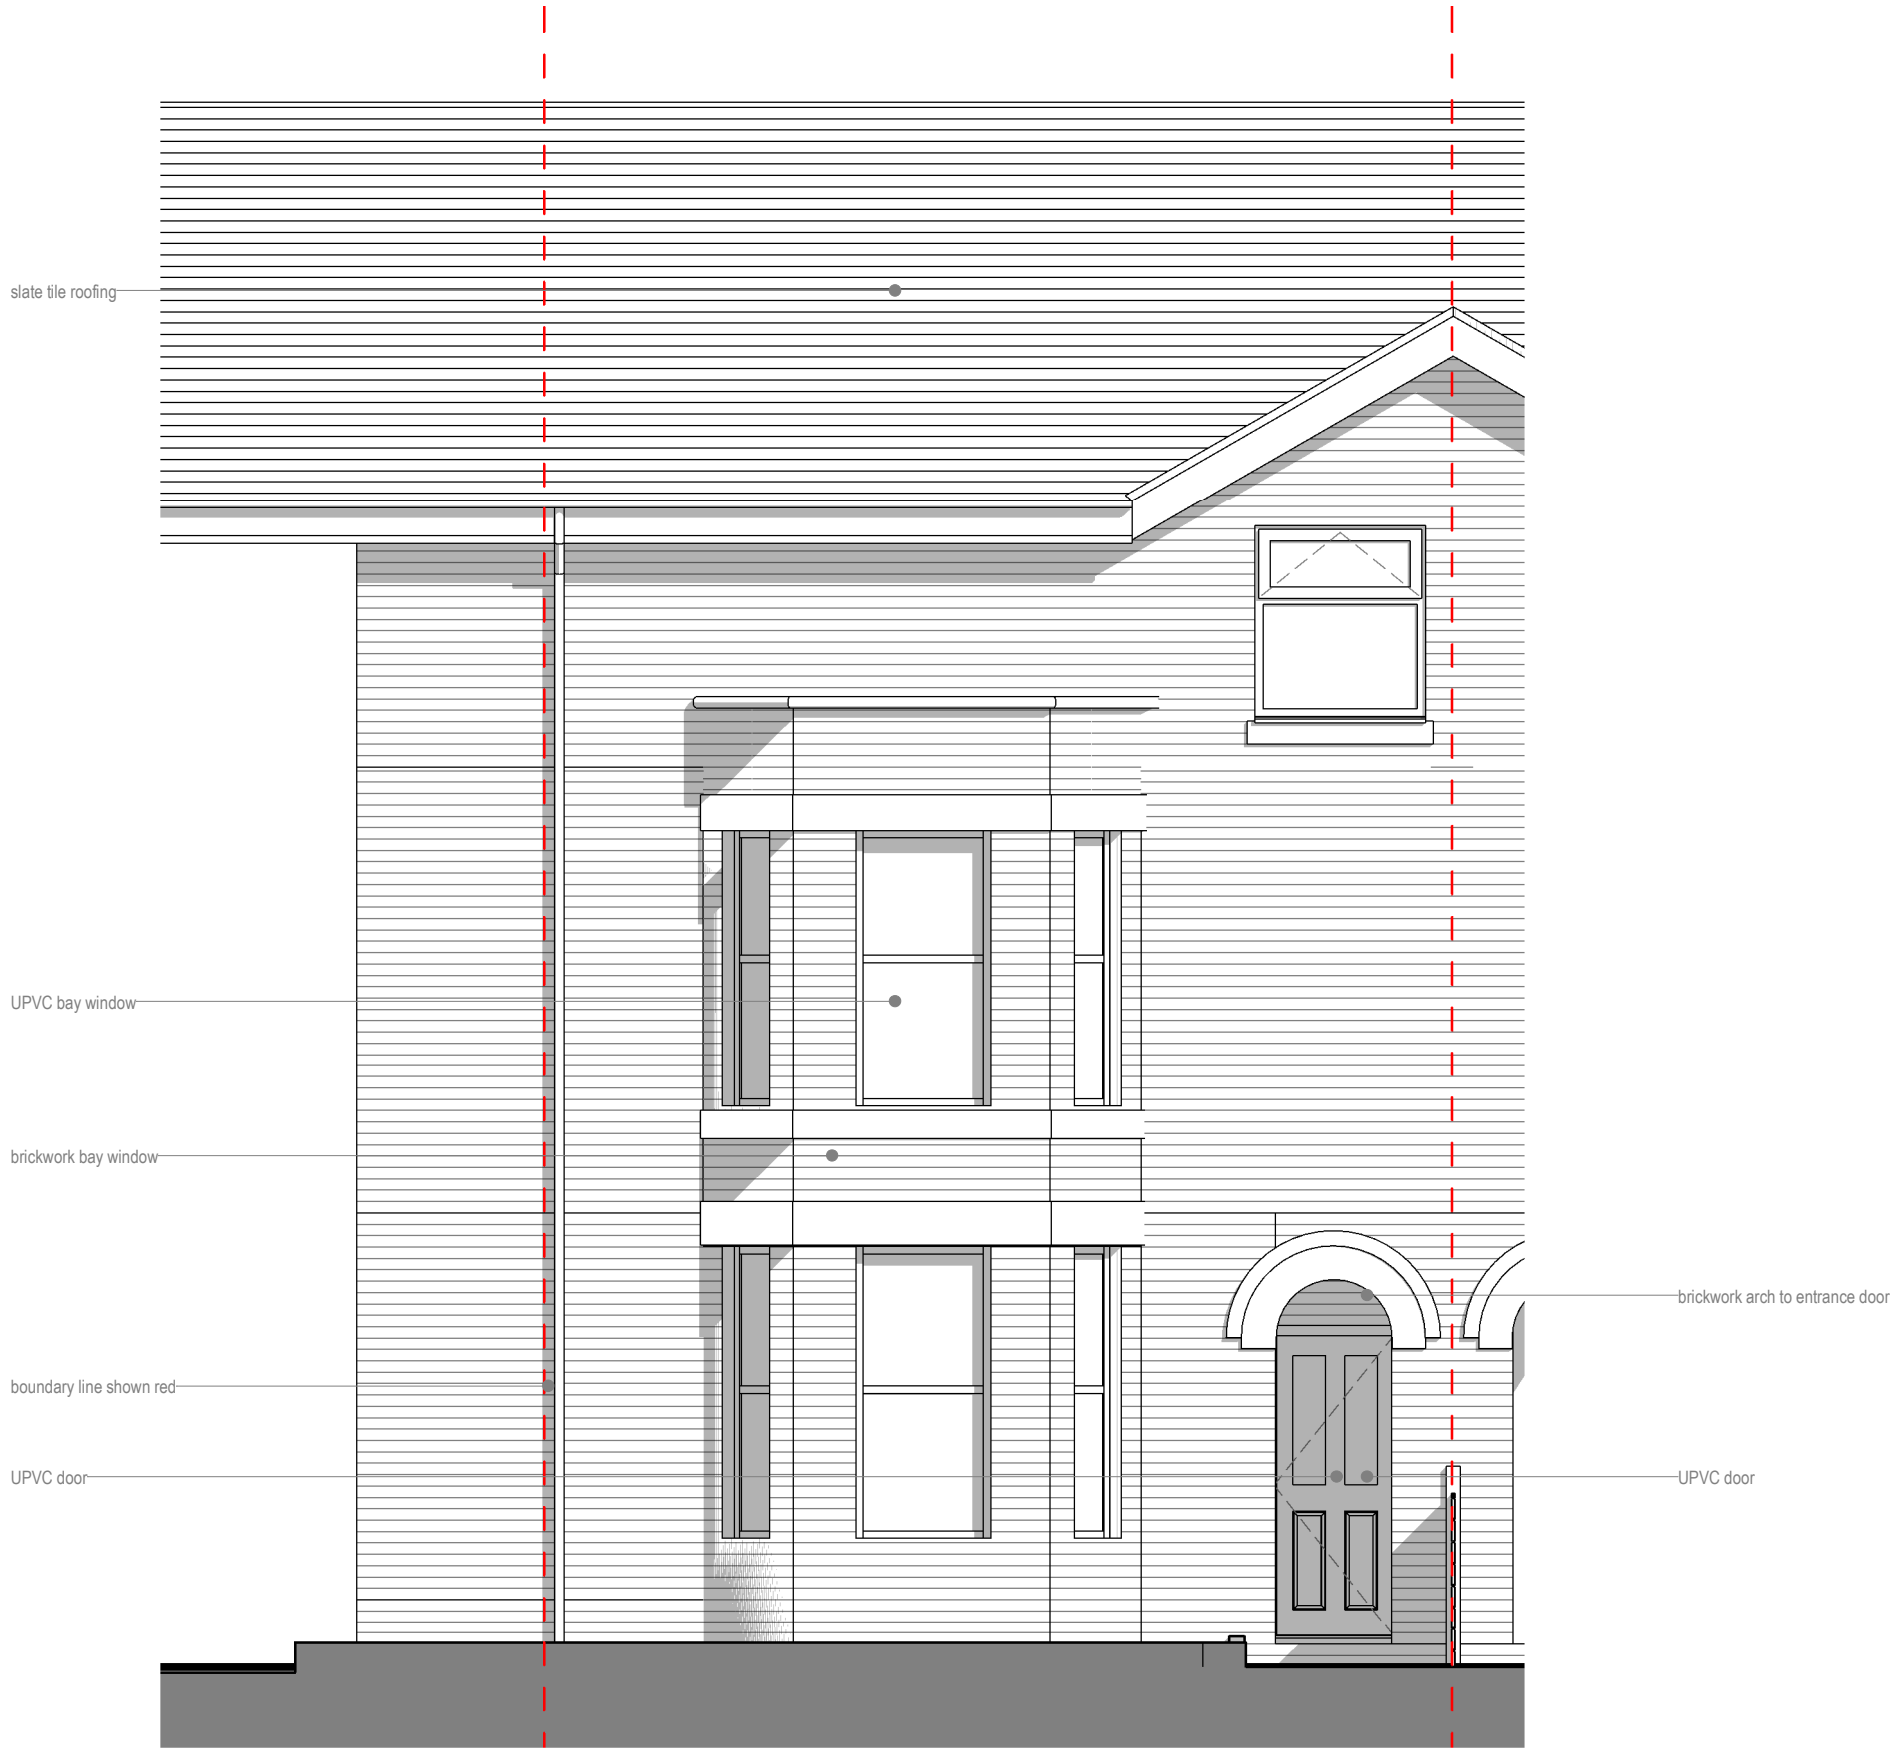


FRONT ELEVATION

 

GRAPHIC SCALE: 1:50

rev.	description	date
A	Issued for Planning Application	10.06.24
note Do not scale from this drawing - use figured dimensions only. Read in conjunction with all other consultants / specialist drawings. Report any discrepancies before affected work commences. All setting out dimensions are to be checked on site by contractor prior to commencement of work. This drawing remains copyright of Planning People. Distribution and duplication of the drawings is not permitted without consent of the author.		
 5 Lynn Avenue, Sale, Cheshire, M33 7BN t: 07824332432 e: info@planningpeople.co.uk w: www.planningpeople.co.uk		
client	Mr Daniel Lee	
project	Proposed extension to 46 GOULDEN AVENUE	
drawing title	front elevation - as existing	
job no.		
drawing no.	010	revision A
scale	1 : 50	date
status	PLANNING APPLICATION	

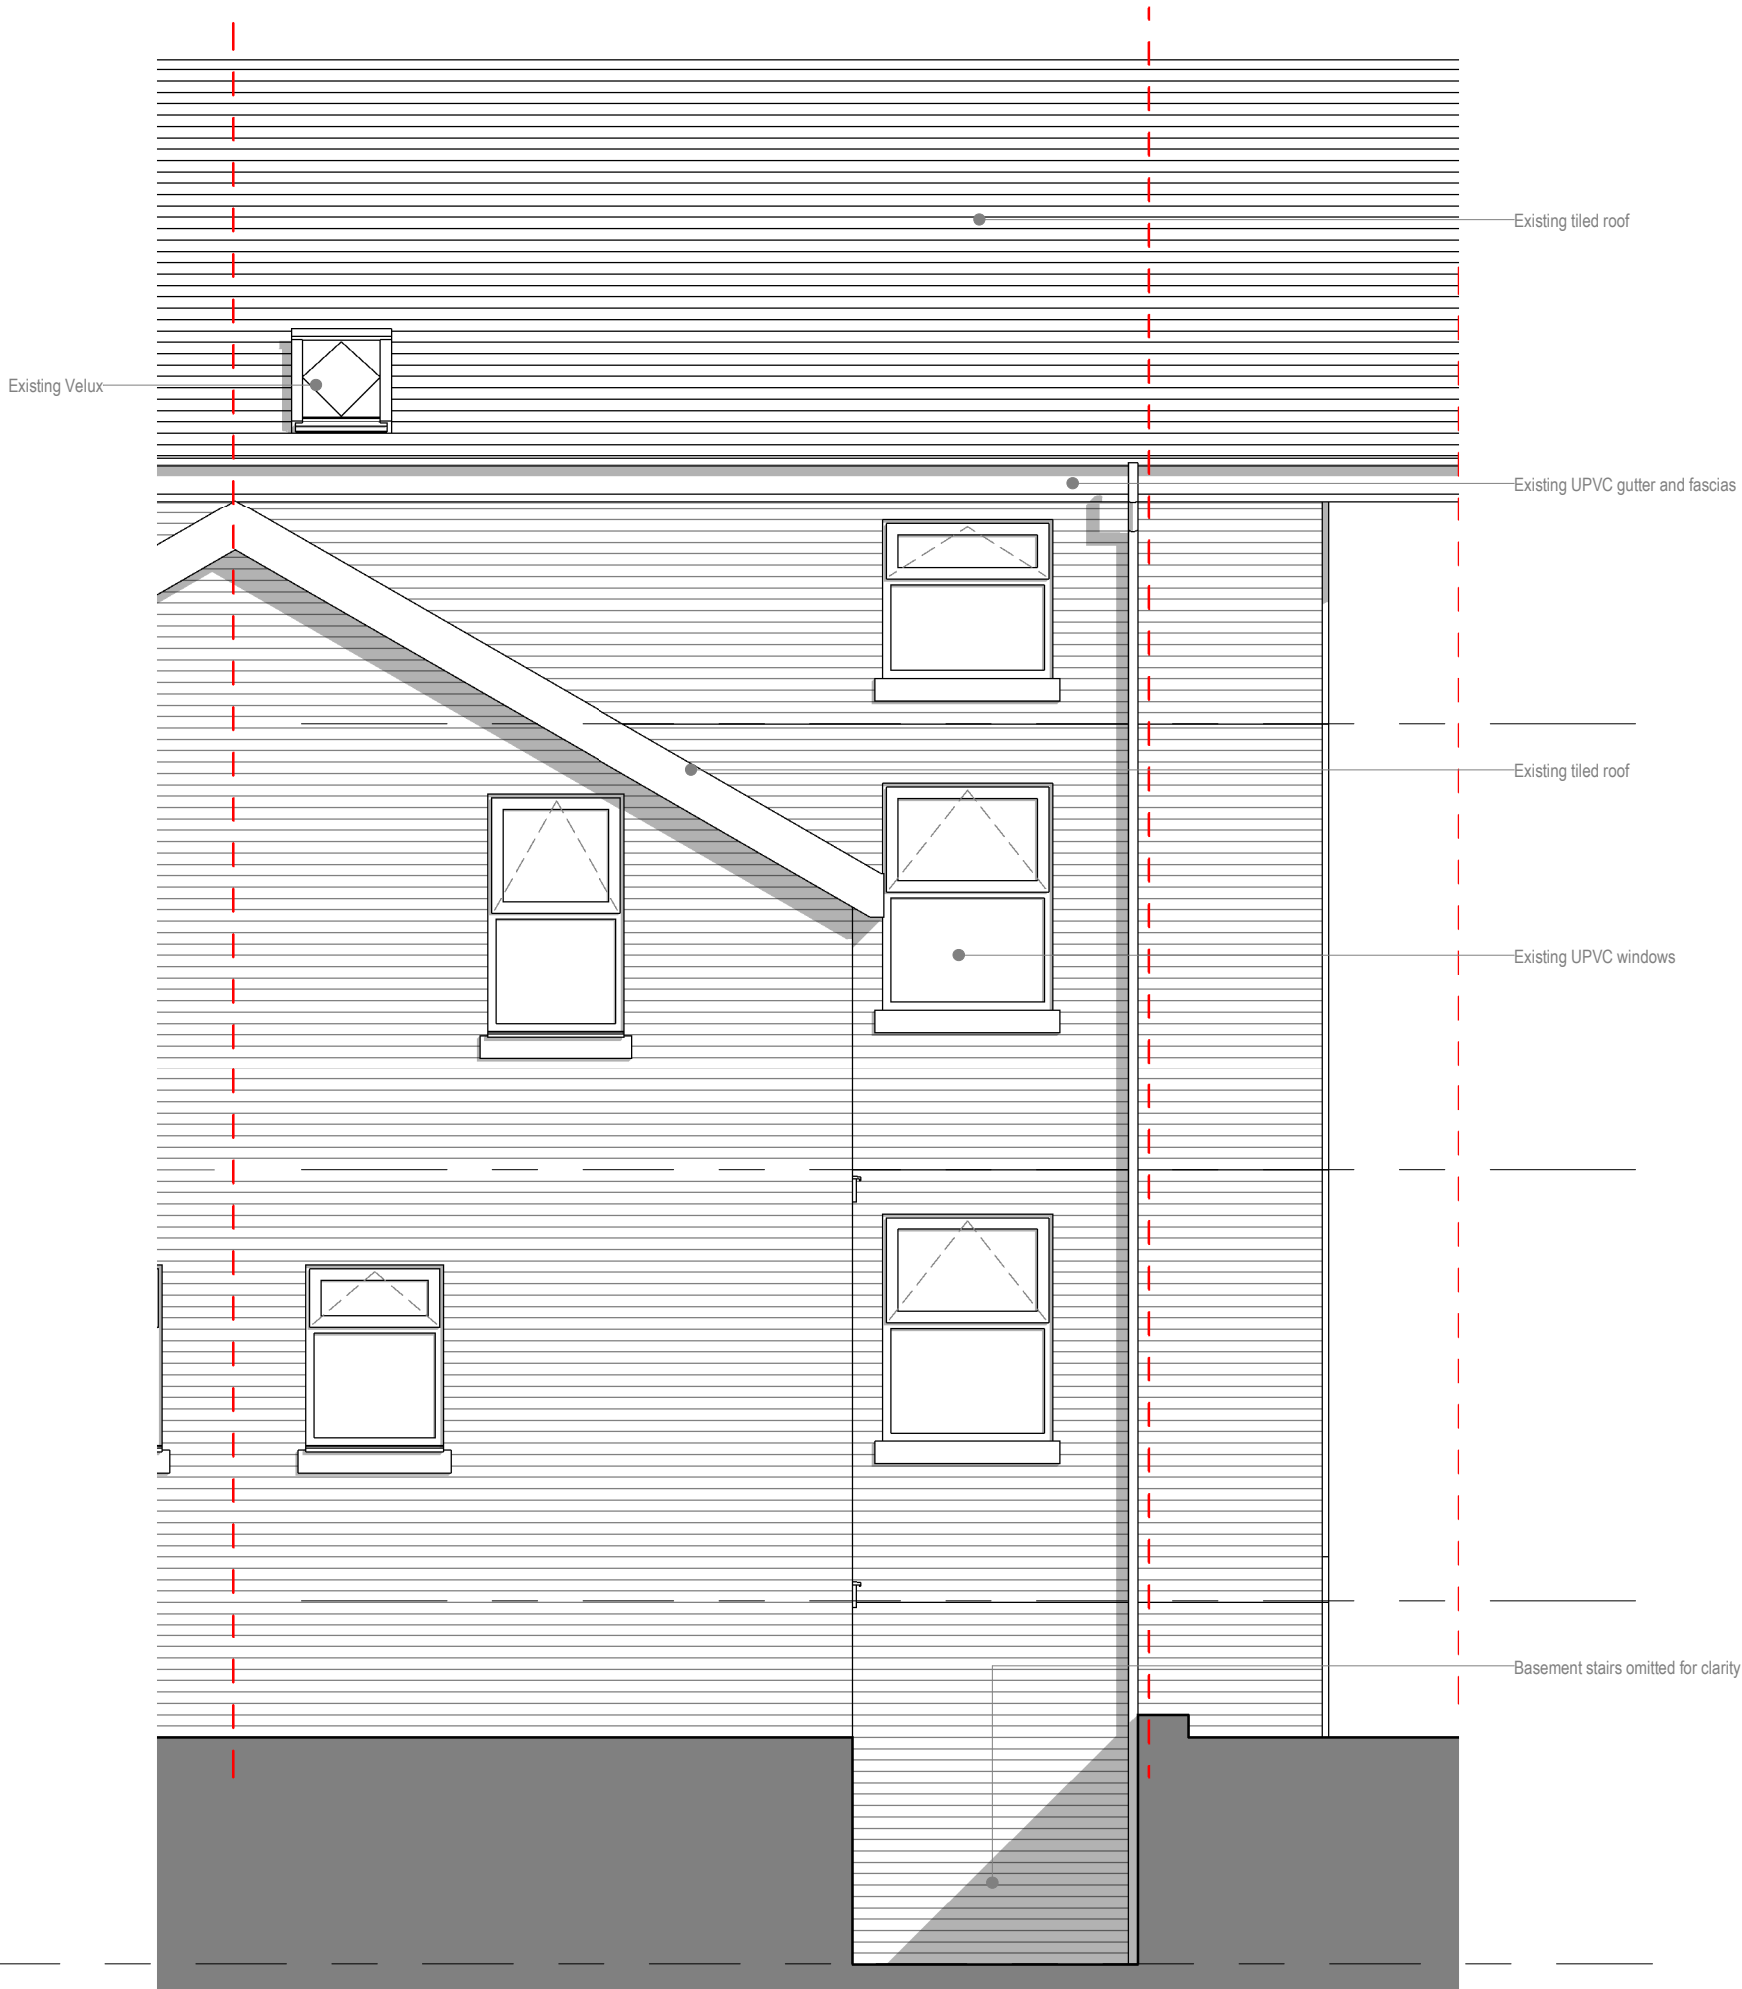


REAR ELEVATION




GRAPHIC SCALE: 1:50


rev.	description	date
A	Issued for Planning Application	10.06.24
note	Do not scale from this drawing - use figured dimensions only. Read in conjunction with all other consultants / specialist drawings. Report any discrepancies before affected work commences. All setting out dimensions are to be checked on site by contractor prior to commencement of work. This drawing remains copyright of Planning People. Distribution and duplication of the drawings is not permitted without consent of the author.	
 planning people 5 Lynn Avenue, Sale, Cheshire, M33 7BN t: 07824332432 e: info@planningpeople.co.uk w: www.planningpeople.co.uk		
client	Mr Daniel Lee	
project	Proposed extension to 46 GOULDEN AVENUE	
drawing title	Rear Elevation - as existing	
job no.		
drawing no.	011	revision A
scale	1 : 50	date
status	PLANNING APPLICATION	

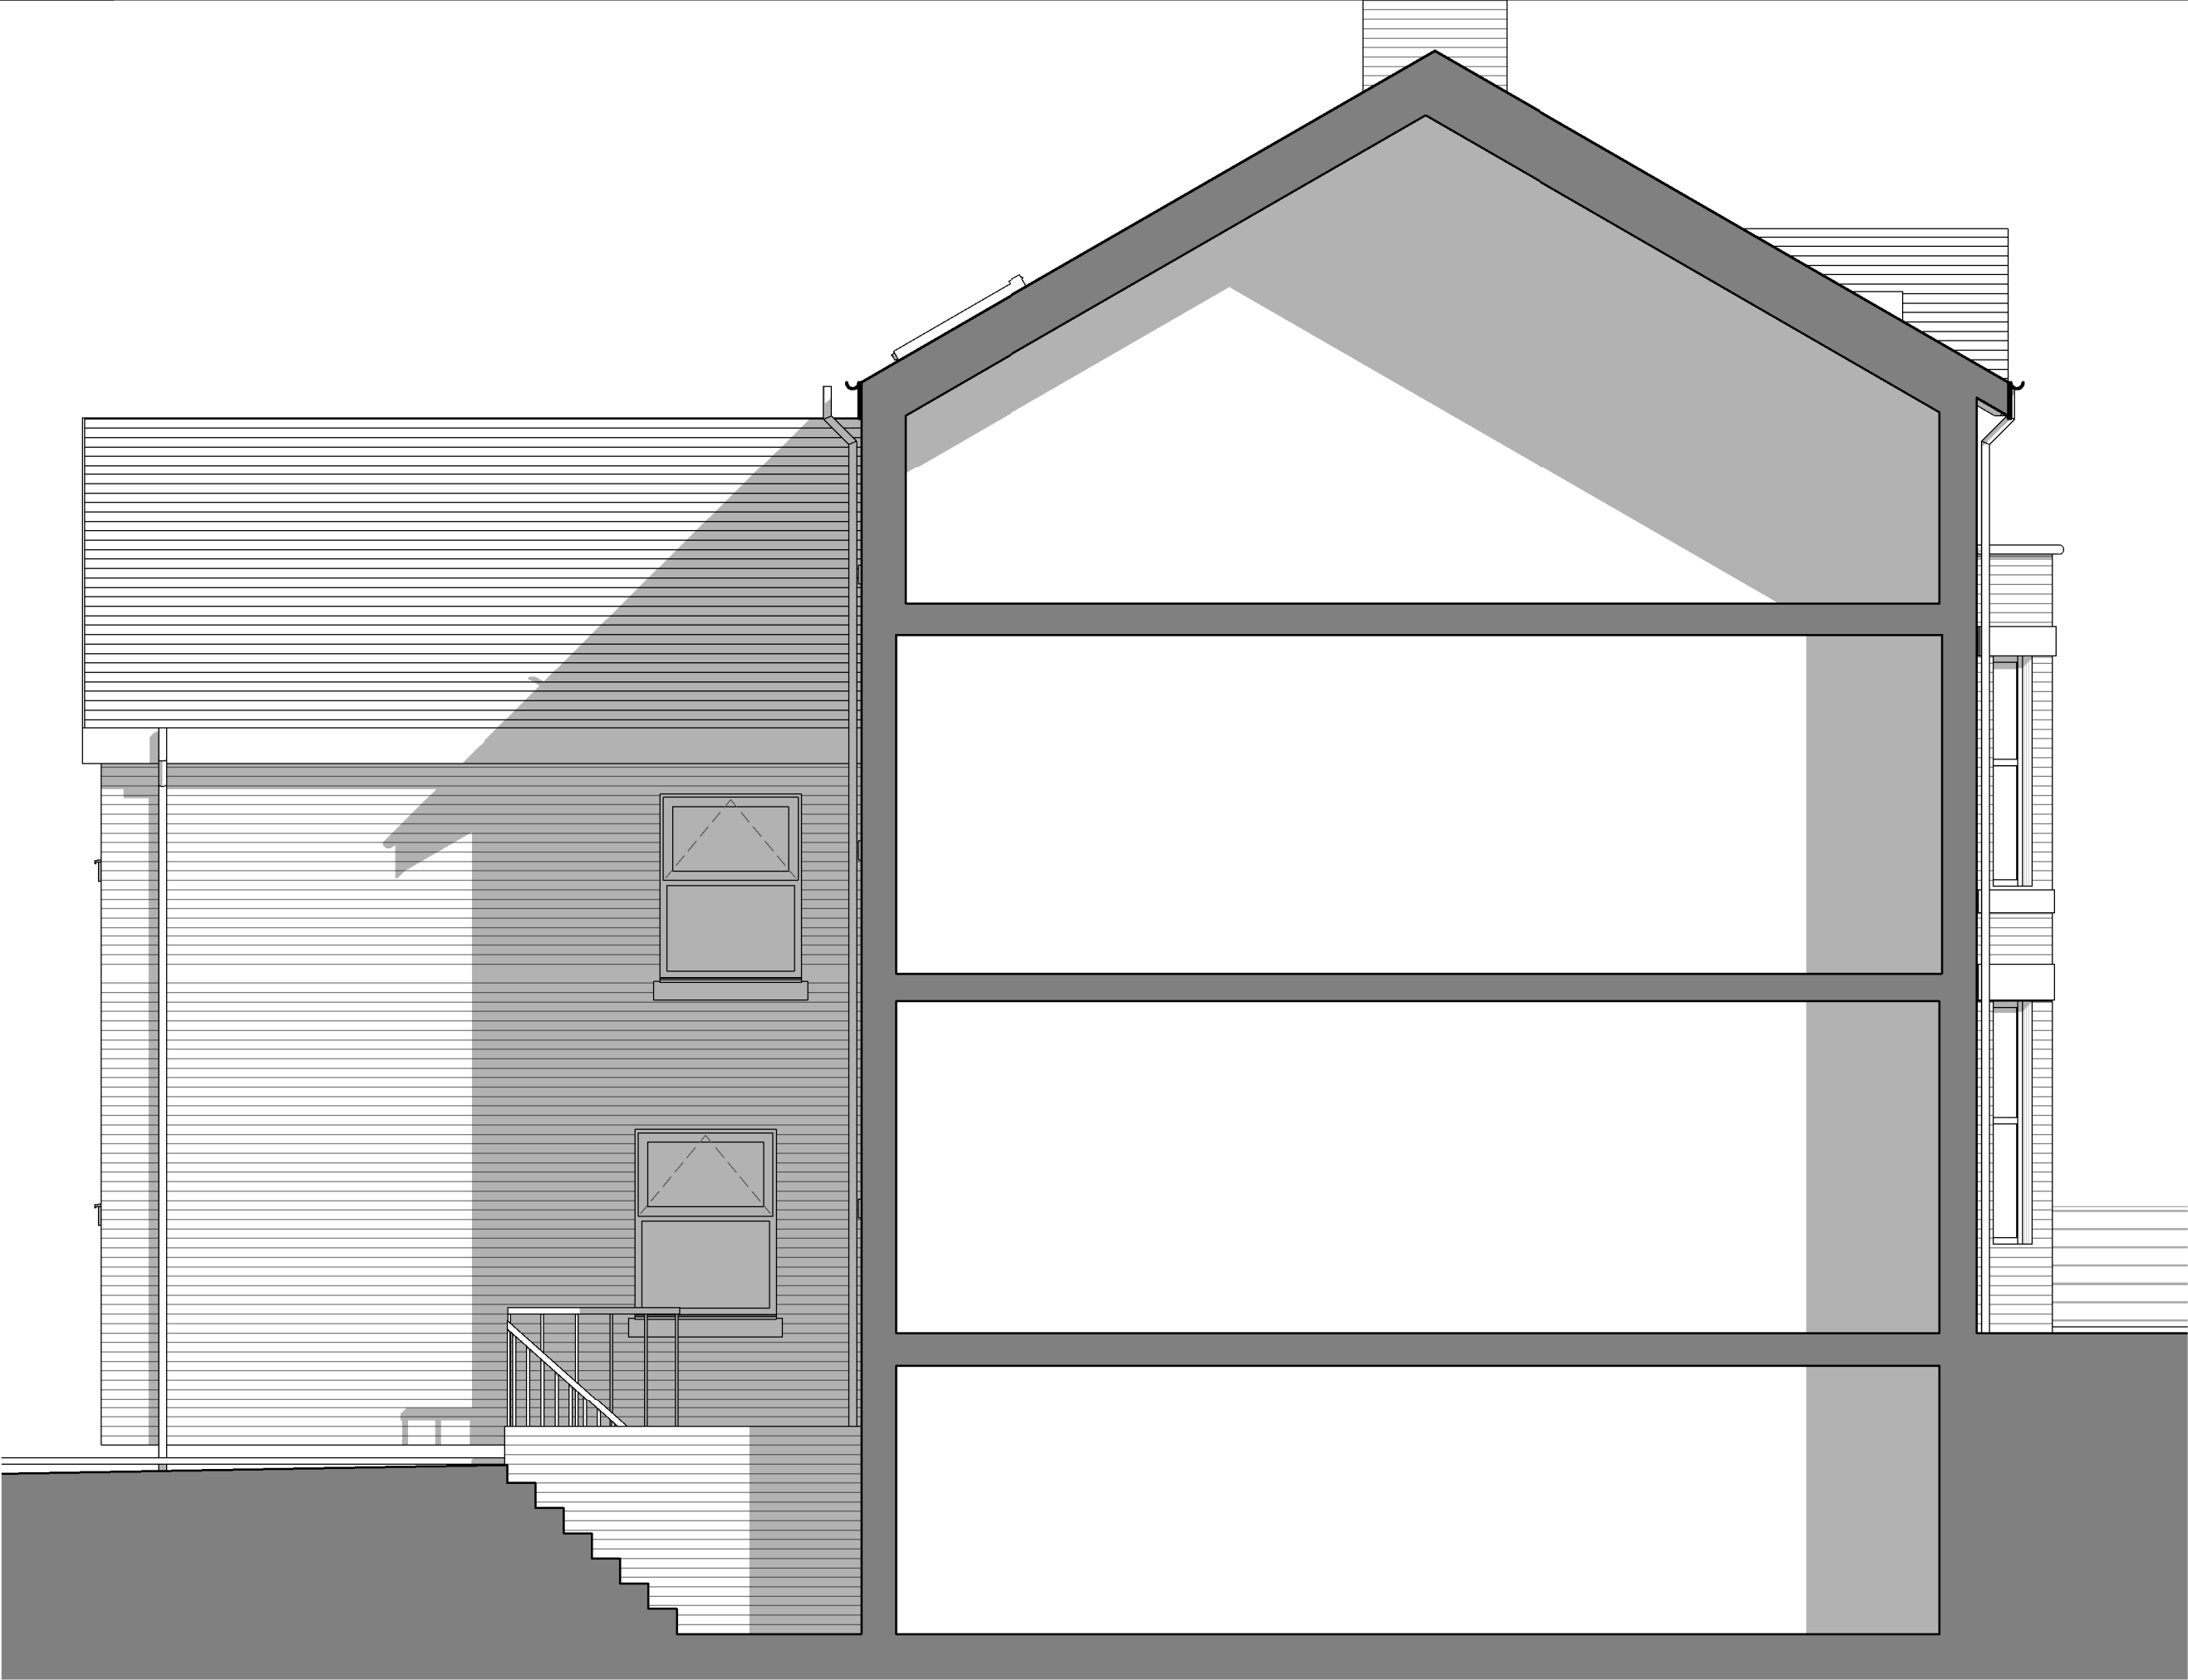

GABLE ELEVATION 01

 

rev.	description	date
A	Issued for Planning Application	10.06.24
note	Do not scale from this drawing - use figured dimensions only. Read in conjunction with all other consultants / specialist drawings. Report any discrepancies before affected work commences. All setting out dimensions are to be checked on site by contractor prior to commencement of work. This drawing remains copyright of Planning People. Distribution and duplication of the drawings is not permitted without consent of the author.	
 5 Lynn Avenue, Sale, Cheshire, M33 7BN t: 07824332432 e: info@planningpeople.co.uk w: www.planningpeople.co.uk		
client	Mr Daniel Lee	
project	Proposed extension to 46 GOULDEN AVENUE	
drawing title	Gable elevation 01 - as existing	
job no.		
drawing no.	012	revision A
scale	1 : 50	date
status	PLANNING APPLICATION	

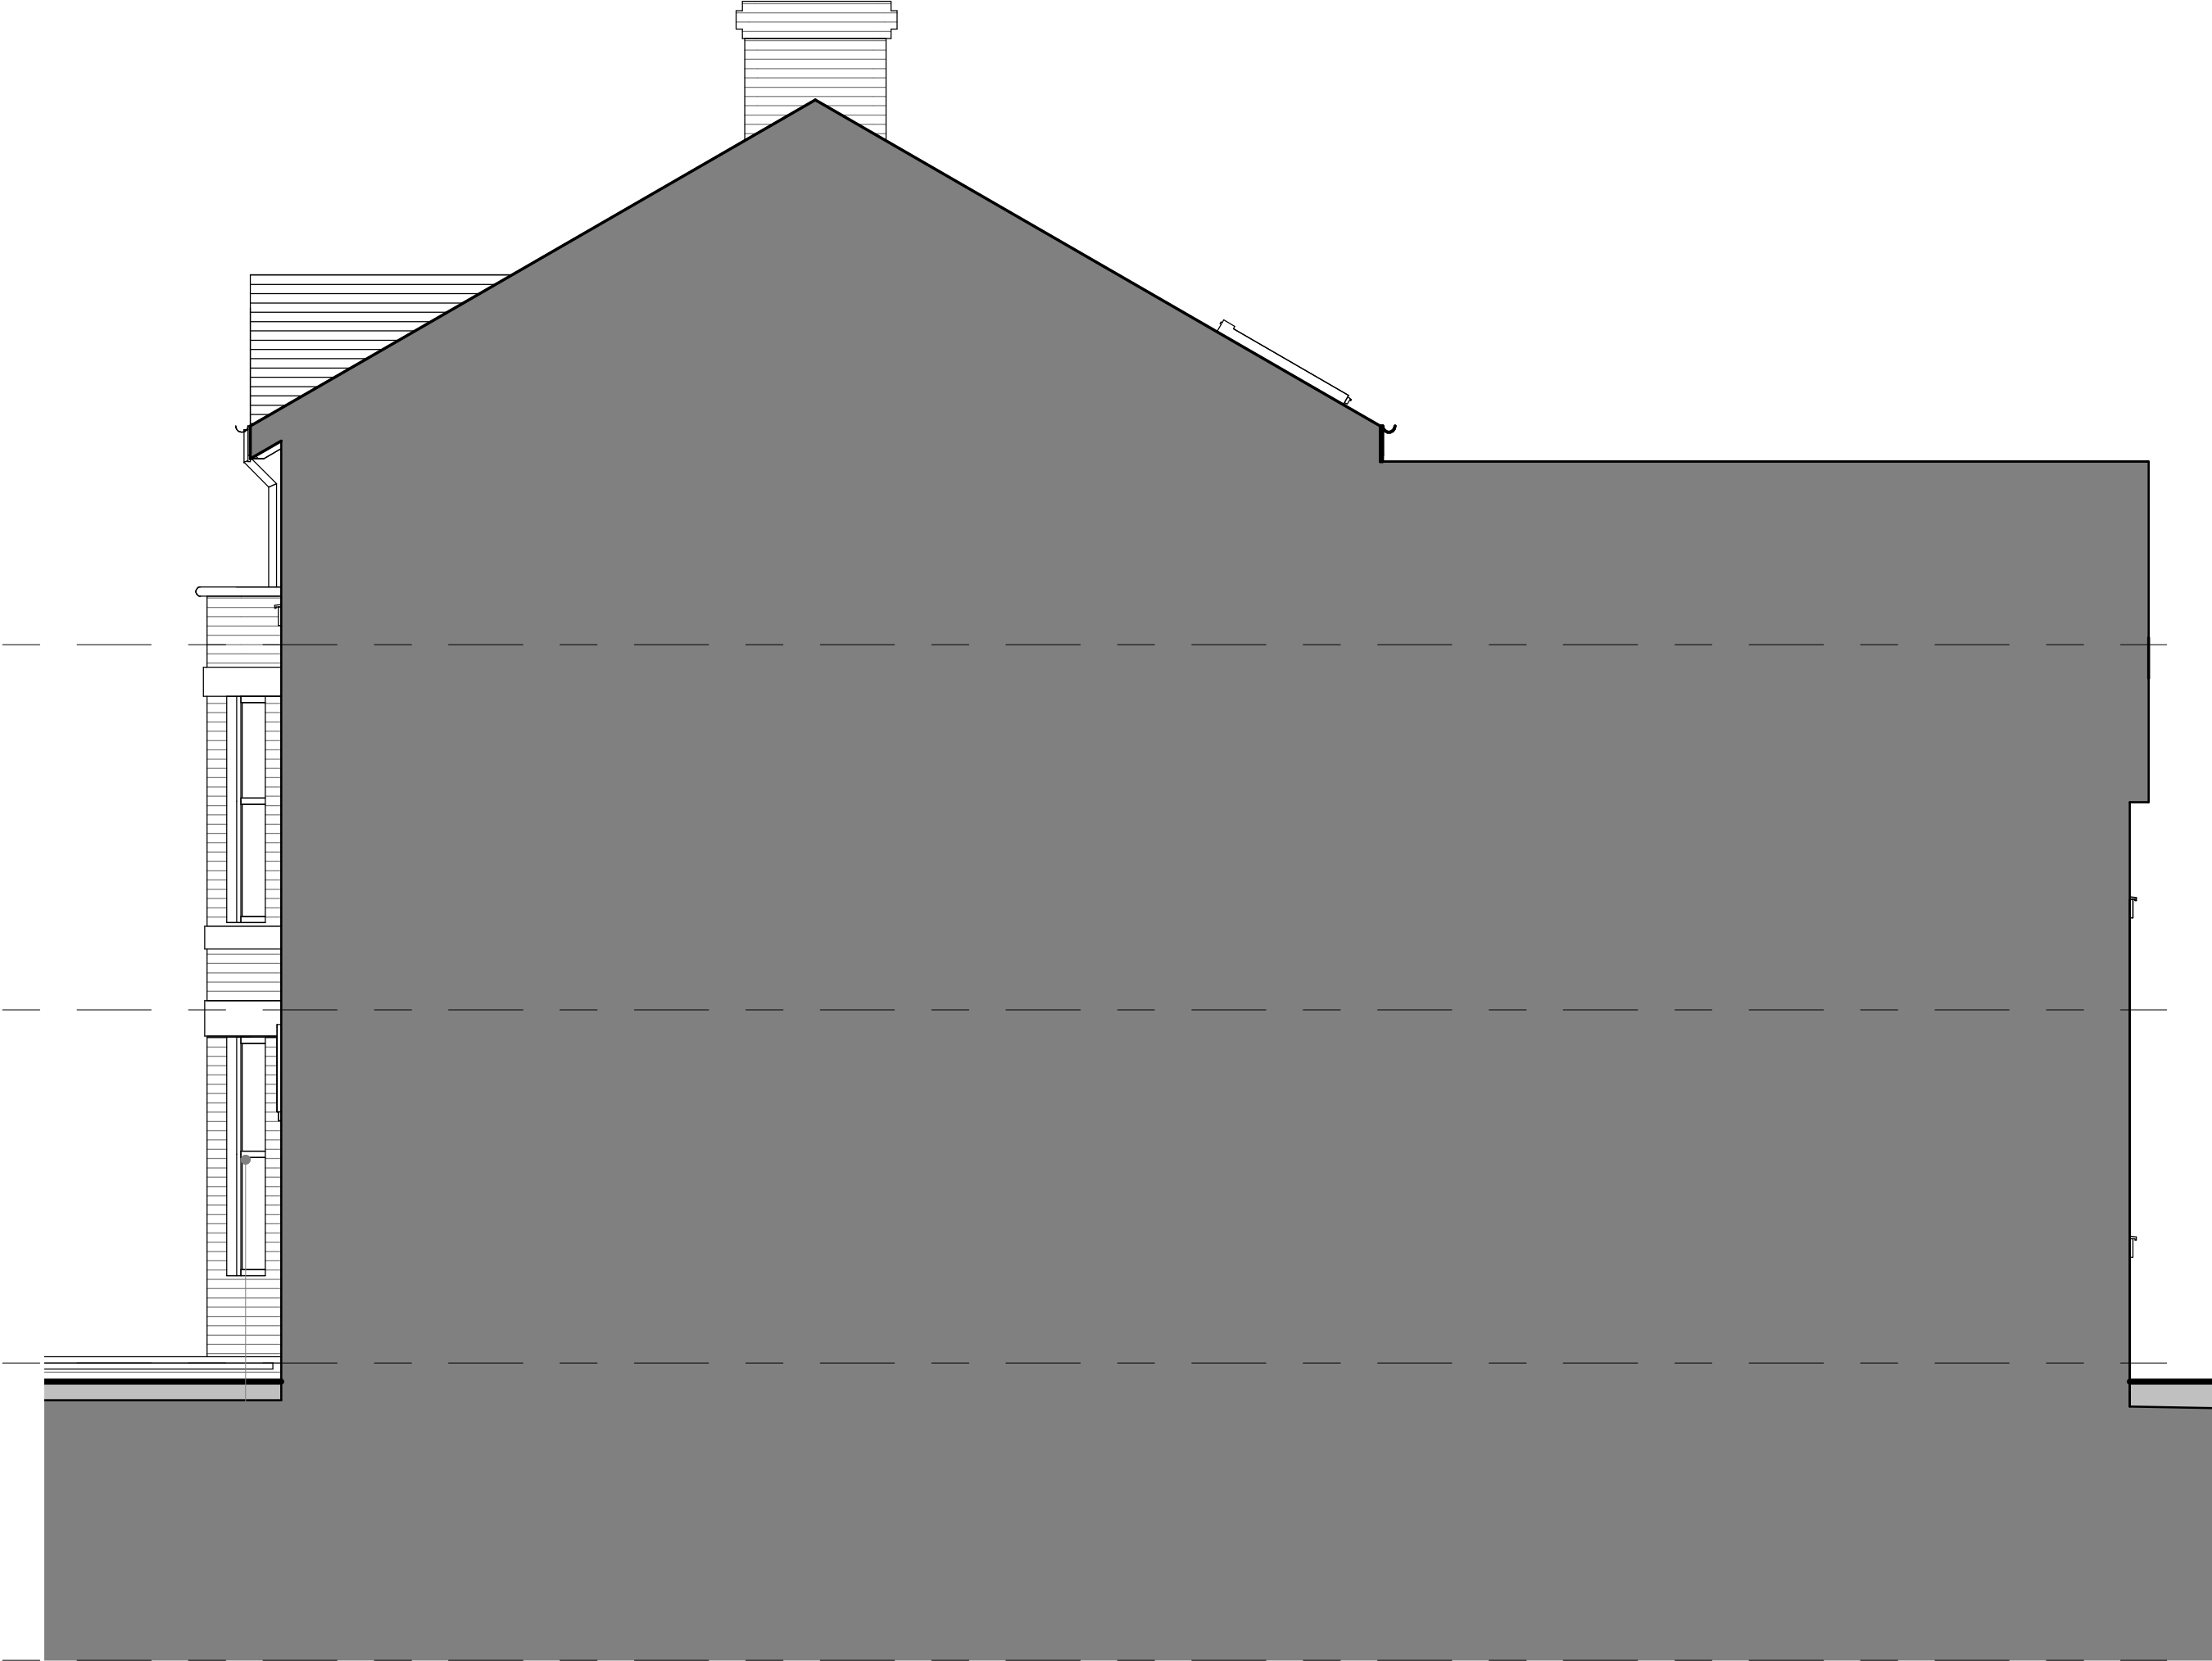

GABLE ELEVATION 02

0 1 2 3 4 5m

rev.	description	date
A	Issued for Planning Application	10.06.24

note

Do not scale from this drawing - use figured dimensions only. Read in conjunction with all other consultants / specialist drawings.

Report any discrepancies before affected work commences.

All setting out dimensions are to be checked on site by contractor prior to commencement of work.

This drawing remains copyright of Planning People. Distribution and duplication of the drawings is not permitted without consent of the author.

5 Lynn Avenue, Sale, Cheshire, M33 7BN
t: 07824332432
e: info@planningpeople.co.uk
w: www.planningpeople.co.uk

client	Mr Daniel Lee		
project	Proposed extension to 46 GOULDEN AVENUE		
drawing title	Gable elevation 02 - as existing		
job no.			
drawing no.	013	revision	A
scale	1 : 50	date	
status	PLANNING APPLICATION		