


11743

SQUARE GARDENS - EXTERNAL SIGNAGE - BLOCK AB


REVISION	DATE	DESCRIPTION	DRAWN BY	CHECKED BY
P01	14.11.2023	INITIAL PROPOSALS	GDB	RW
P02	07.12.2023	DESIGN REVIEW	GDB	RW
P03	04.01.2024	UPDATED SCHEDULE AFTER FOCHI'S COMMENTS	GDB	RW
P04	11.01.2024	SIGN TYPE 07 & 08 - FOOTPRINT CHANGED.	GDB	RW/DMcC
C01	21.01.2024	CONSTRUCTION ISSUE	GDB	RW / DMcC

SIGN TYPE 01 - SQUARE GARDENS LETTERING - SOUTH ELEVATION - BLOCK AB

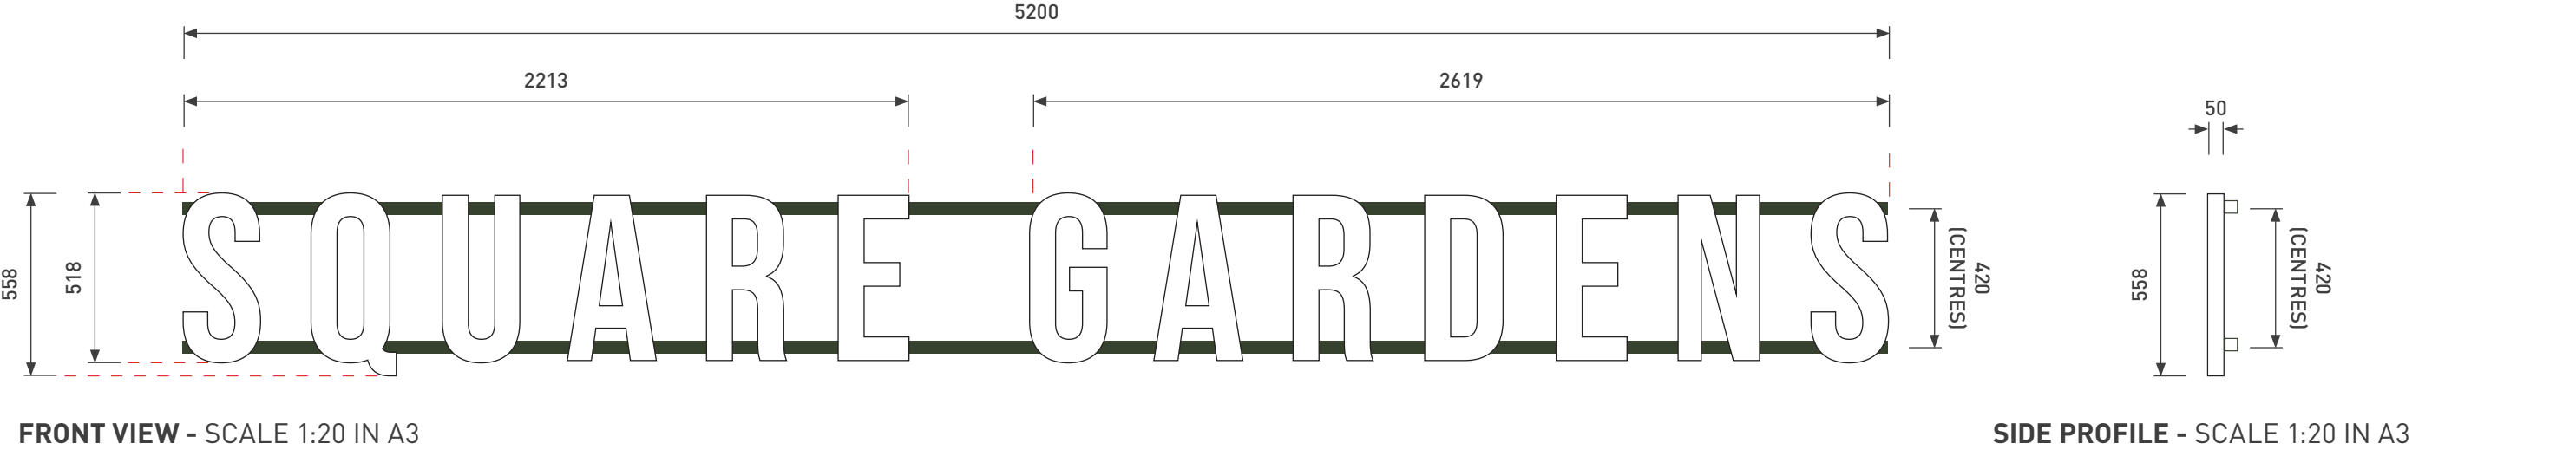

NOTE: 13AMP SPUR REQUIRED AT POWER SUPPLY LOCATION

LED COLOUR TEMPERATURE
COOL WHITE 7100K

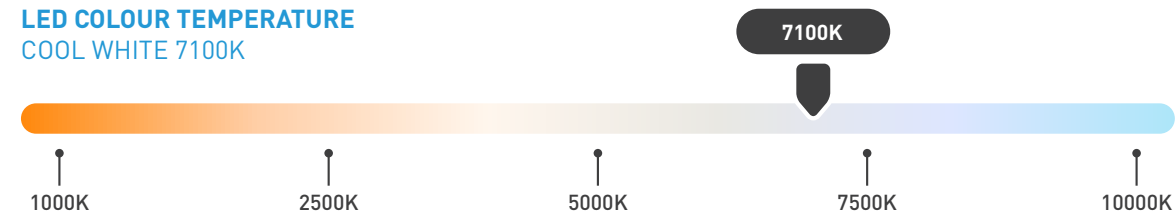

TYPE 01 - SQUARE GARDENS LETTERING - SOUTH ELEVATION - BLOCK AB

5200 x 558mm built up rimless illuminated lettering with a return depth of 50mm. Lettering formed from PPC stainless steel with translucent acrylic light diffusing faces to specified colours. Illumination in the form of premium white LEDs mounted within letters.

Fixing: Concealed letter backtray panels mounted to 1 1/2" x 1 1/2" x 10swg aluminium crossrails PPC to RAL 6020. Crossrails supported by 5mm stainless steel brackets fixed to first fix brackets through the terracota tiles using M8 bolts.


Quantity: 01

Font: Bebas Neue Pro Bold. Optically Kerned - 150 Tracking

Colours: RAL 9003 - Signal White **(To be confirmed)**
RAL 6020 - Crossrails and fixings

Luminance Levels : Maximum 600 cdm -2

Weight: 49kg (Built up lettering only)

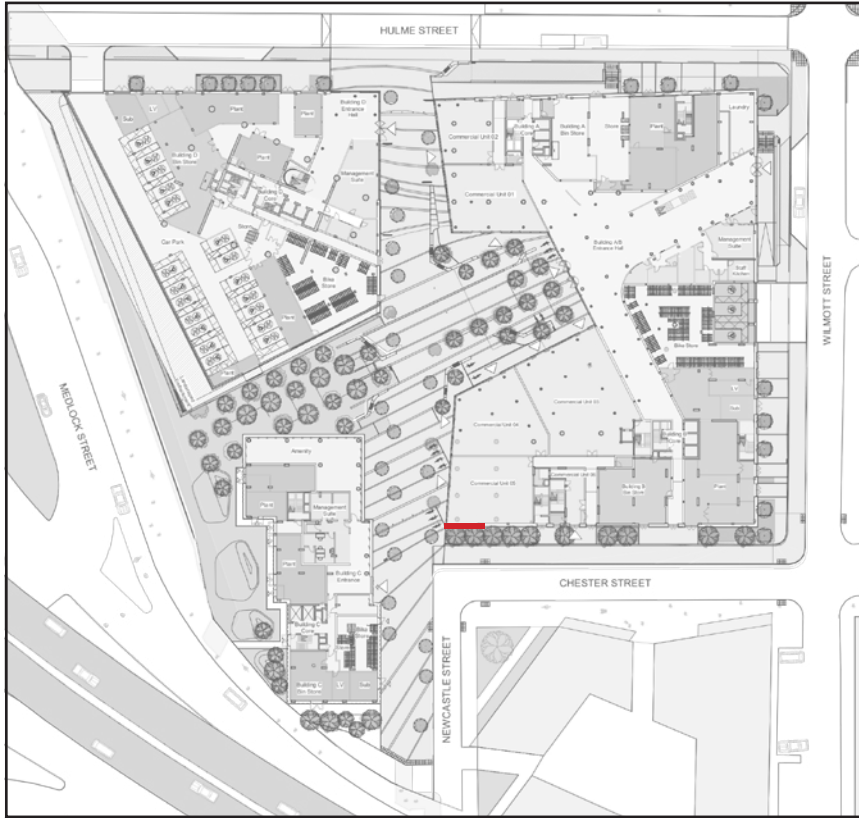

SIGN LOCATION



INDICATIVE VISUAL - VIEW FROM NEWCASTLE STREET

Notes:

Colour References:

- RAL 9003 (Signal White)
- RAL 6020 (Crossrails)

FOR REVIEW
DO NOT MANUFACTURE
FROM THIS DOCUMENT

Drawing No:

N/A

Revision:

C01

Start Date: 14/11/2023

Rev. Date: 12/02/2024

Drawn By: GDB

Checked By: RW

Client:


DOWNING CONSTRUCT

Project:



SQUARE GARDENS



SIGN TYPE 01 - SQUAREGARDENSLETTERING - SOUTH ELEVATION - BLOCK AB

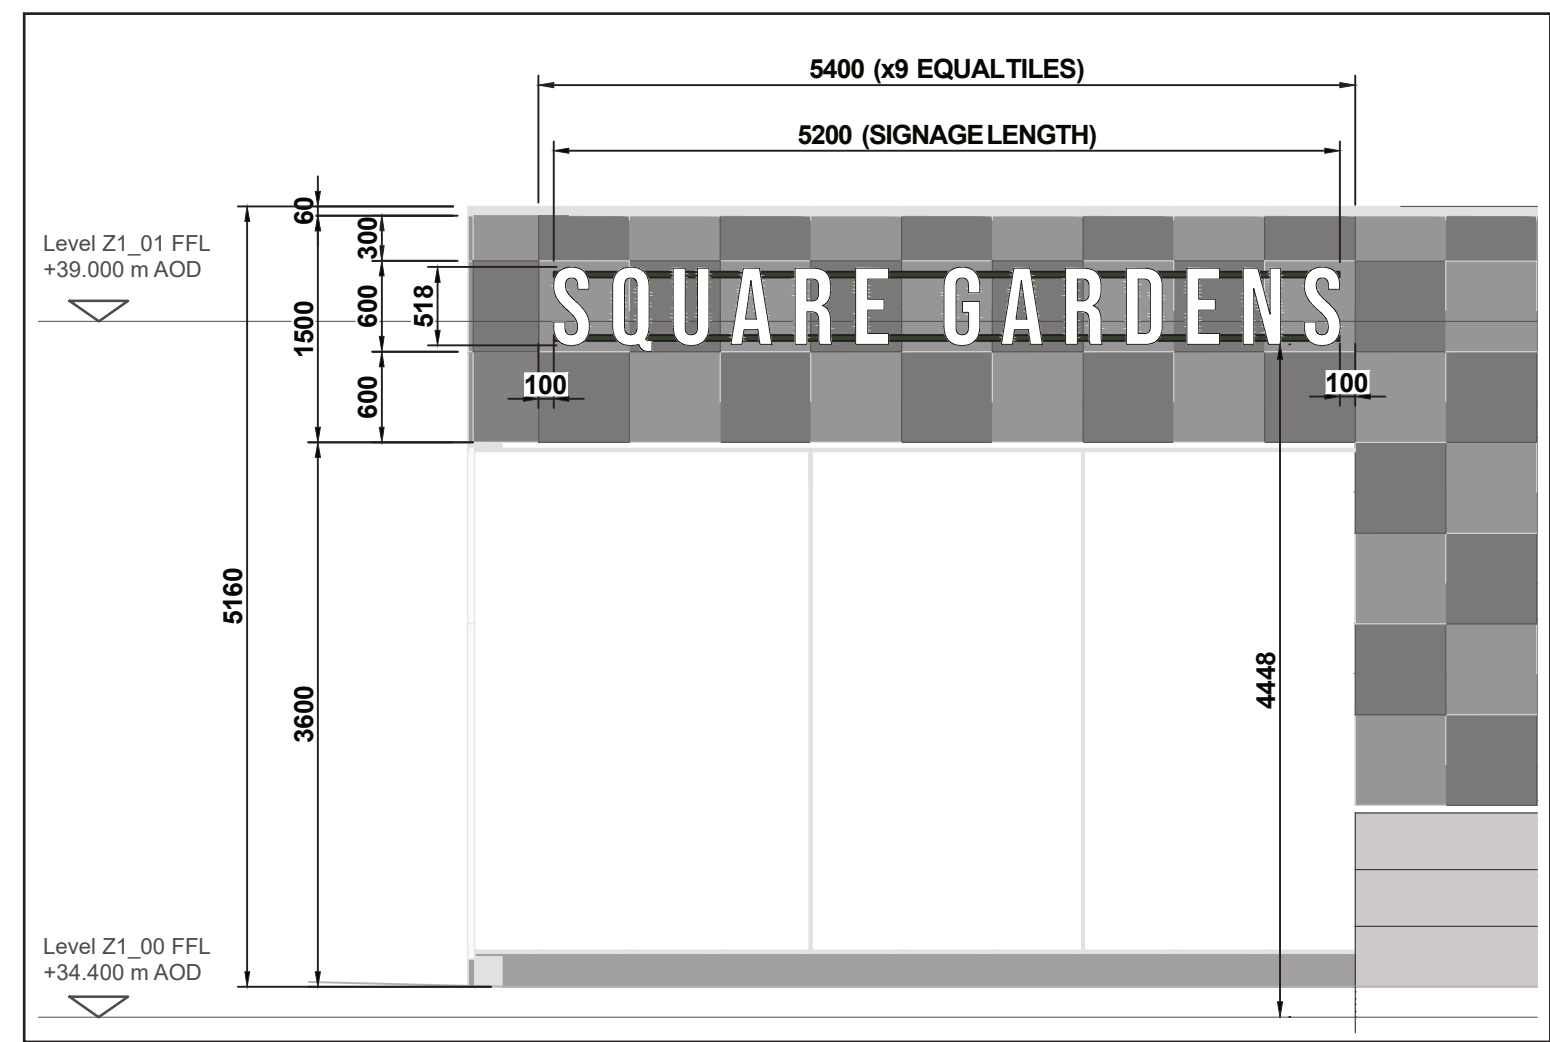

SIGN SETTING OUT - SCALE 1:50 IN A3

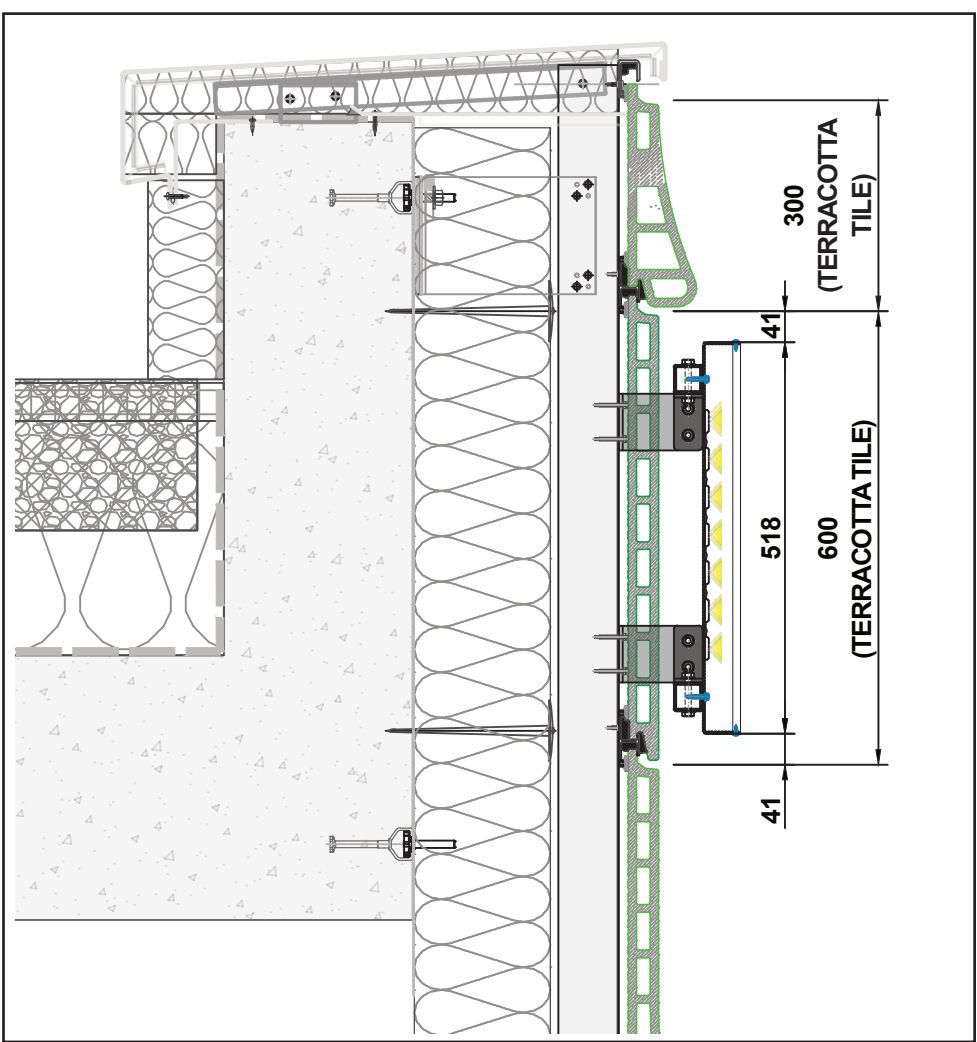 

SECTION AT SIGNAGE LOCATION - SCALE 1:10 IN A3



Notes:

Colour References:

- ☐ RAL 9003 (Signal White)
- ☐ RAL 6020 (Crossrails)

FOR REVIEW

DO NOT MANUFACTURE
FROM THIS DOCUMENT

Drawing No:

N/A

Revision:

C01

Start Date: 14/11/2023

Rev. Date: 12/02/2024

Drawn By: GDB

Checked By: RW

Client:



DOWNING CONSTRUCT

Project:

SQUARE GARDENS



SIGN TYPE 02 - SQUARE GARDENS LETTERING - NORTH ELEVATION - BLOCK AB

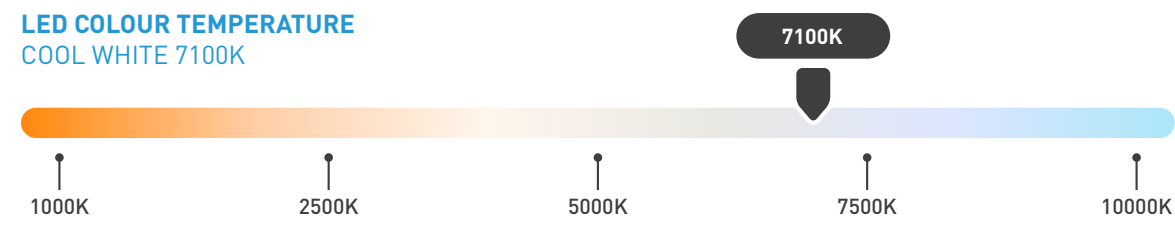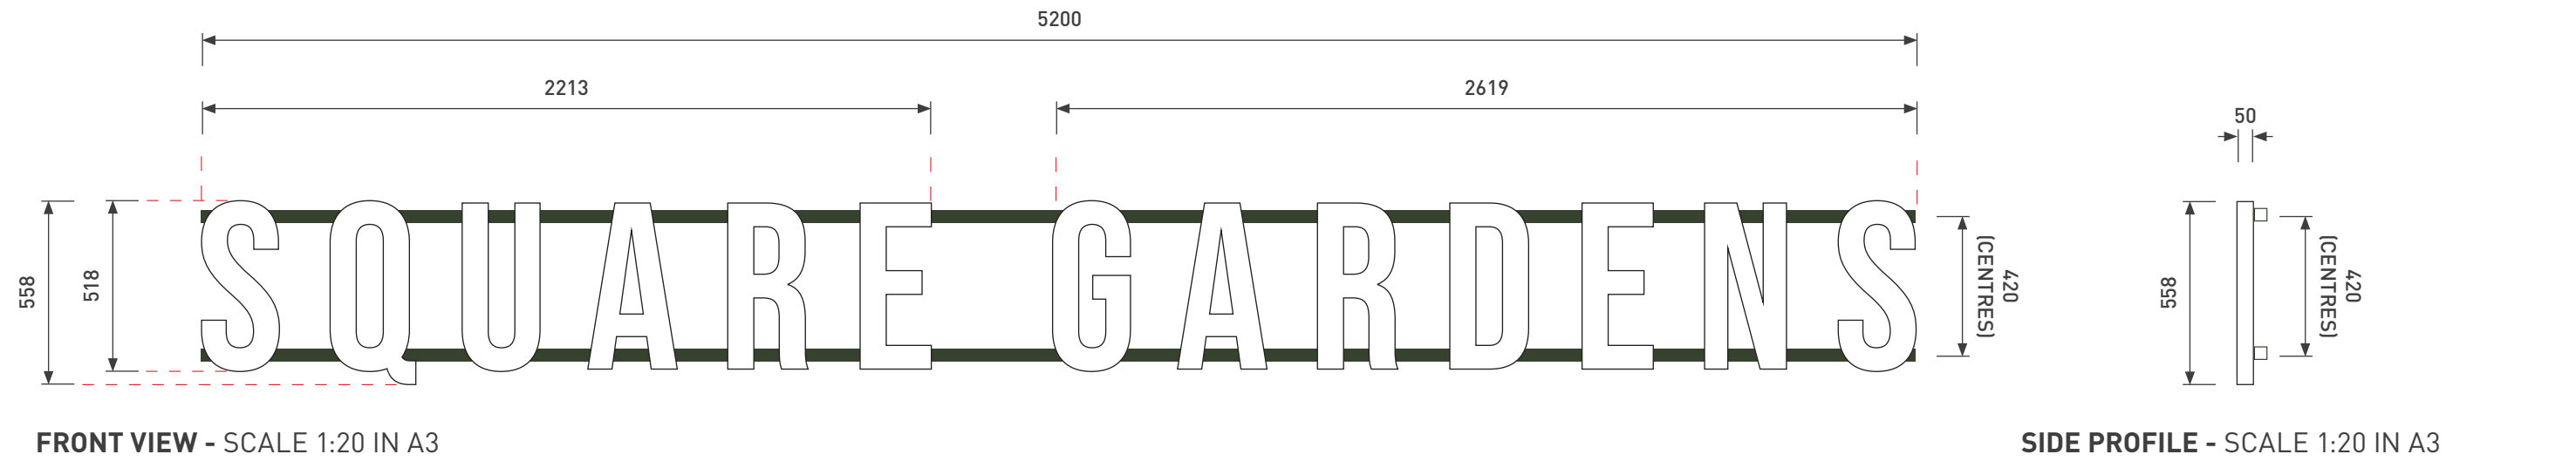


TYPE 02 - SQUARE GARDENS LETTERING - NORTH ELEVATION - BLOCK AB

5200 x 558mm built up rimless illuminated lettering with a return depth of 50mm. Lettering formed from PPC stainless steel with translucent acrylic light diffusing faces to specified colours. Illumination in the form of premium white LEDs mounted within letters.

- Fixing:** Concealed letter backtray panels mounted to 1 1/2" x 1 1/2" x 10swg aluminium crossrails PPC to RAL 6020. Crossrails supported by 5mm stainless steel brackets fixed to first fix brackets through the terracota tiles using M8 bolts
- Quantity:** 01
- Font:** Bebas Neue Pro Bold. Optically Kerned - 150 Tracking
- Colours:** RAL 9003 - Signal White **(To be confirmed)**
RAL 6020 - Crossrails and fixings
- Luminance Levels :** Maximum 600 cdm ⁻²
- Weight:** 49kg (Built up lettering only)


NOTE: 13AMP SPUR REQUIRED AT POWER SUPPLY LOCATION

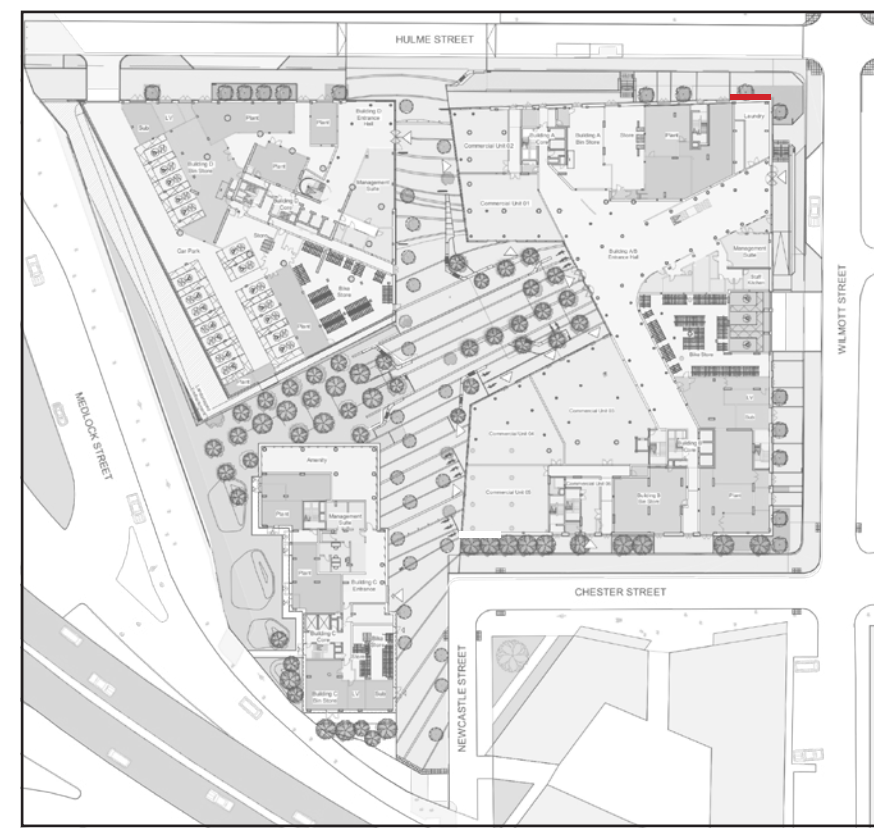


SIGN LOCATION

Notes:	Colour References: RAL 9003 (Signal White) RAL 6020 (Crossrails)	FOR REVIEW DO NOT MANUFACTURE FROM THIS DOCUMENT	Drawing No: N/A Revision: C01	Start Date: 14/11/2023 Rev. Date: 12/02/2024 Drawn By: GDB Checked By: RW	Client: DOWNING CONSTRUCT Project: SQUARE GARDENS  EST. 1938
---------------	---	--	---	---	--

SIGN TYPE 02 - SQUARE GARDENS LETTERING - NORTH ELEVATION - BLOCK AB

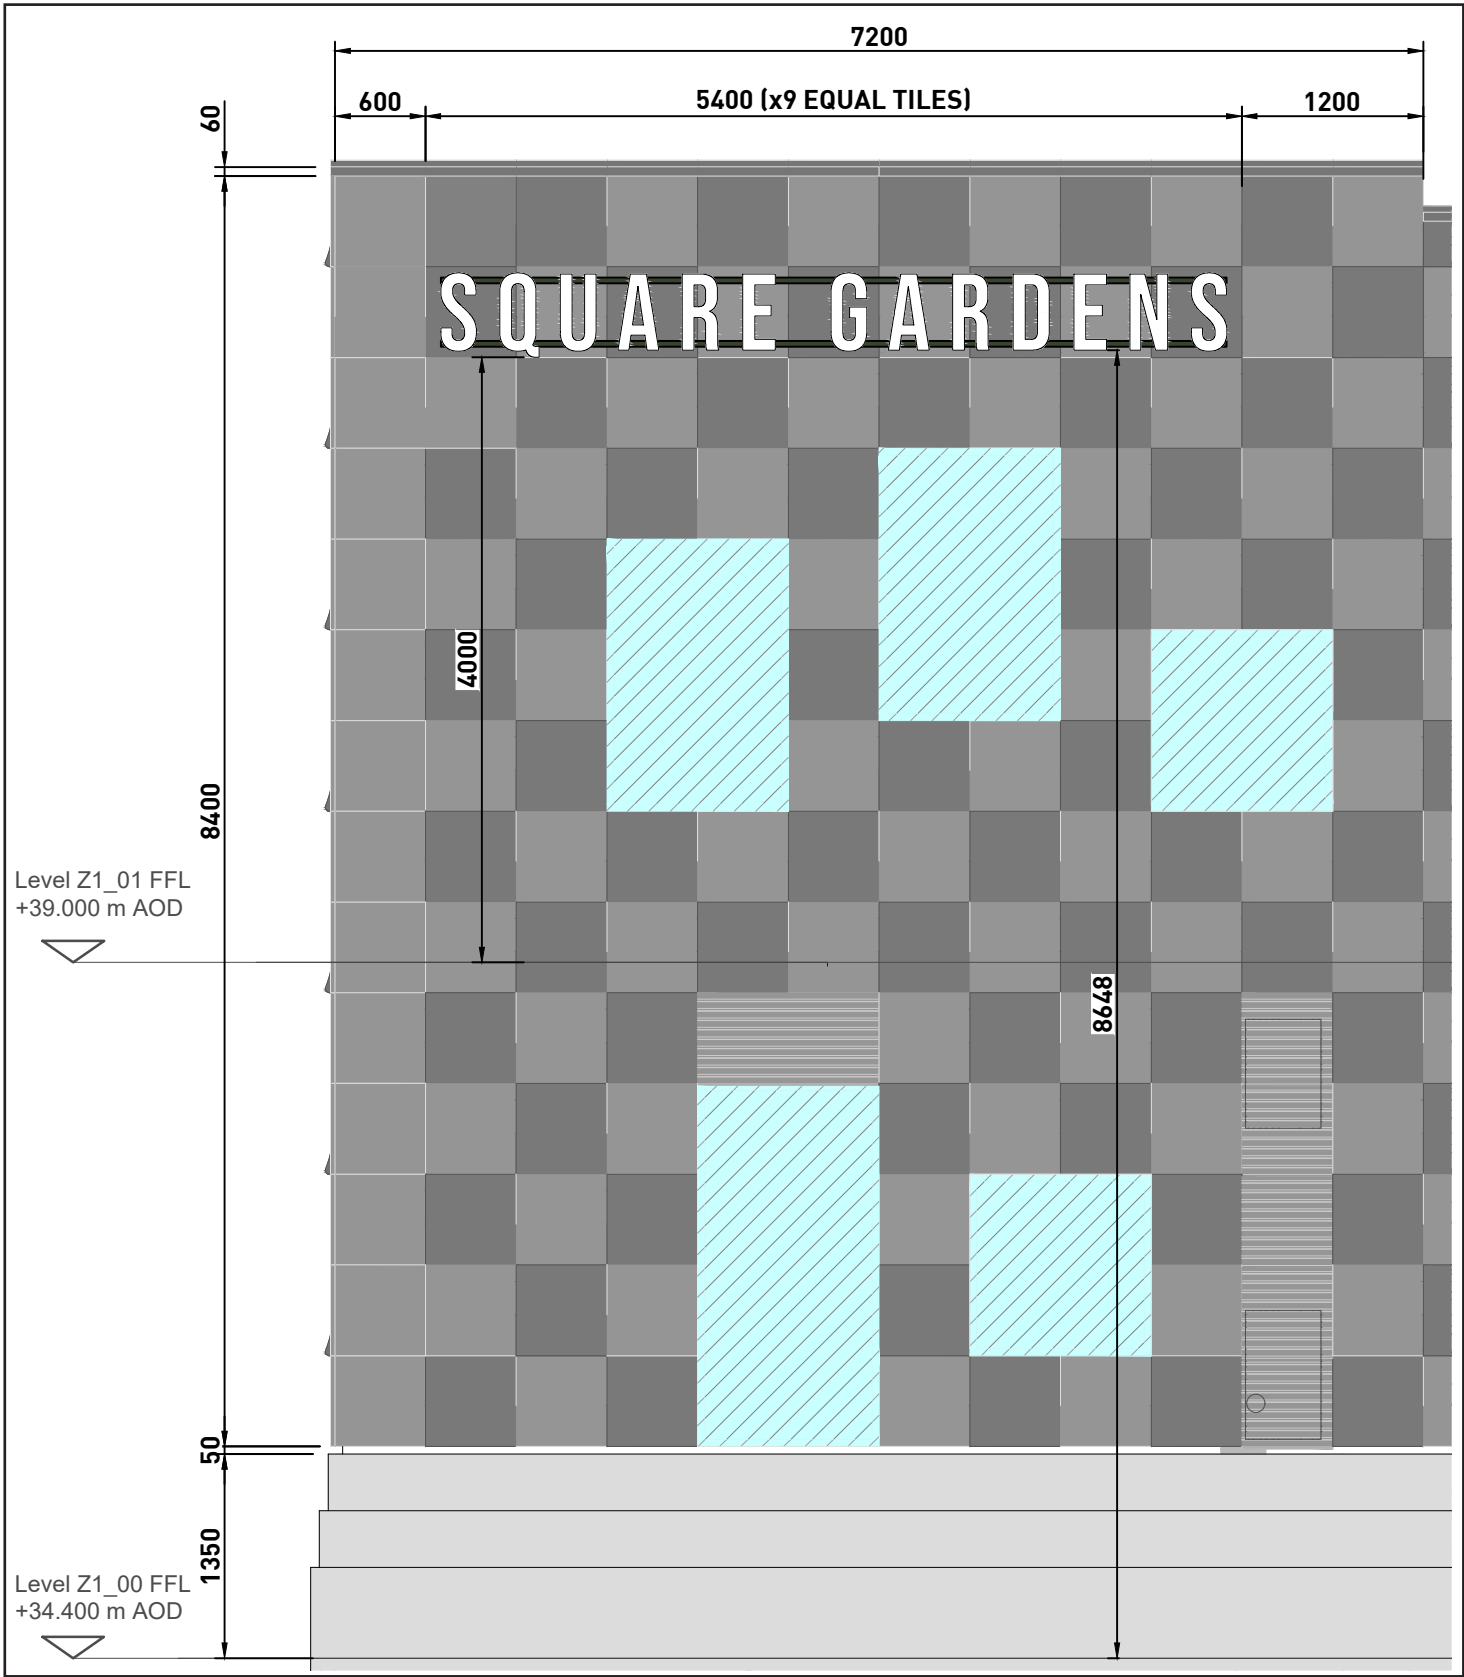

PARTIAL NORTH ELEVATION AT SIGNAGE LOCATION - SCALE 1:50 IN A3

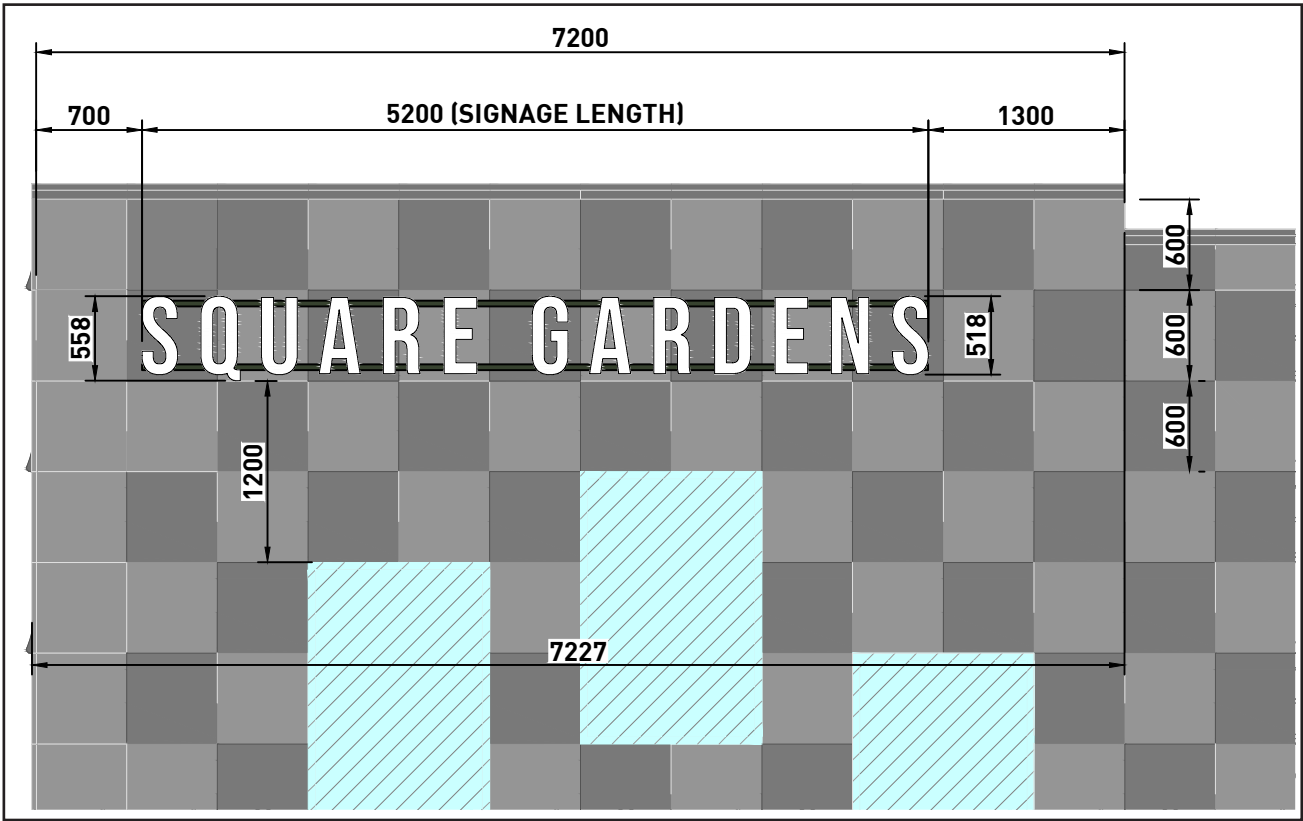

SIGN SETTING OUT - SCALE 1:50 IN A3



Notes:

Colour References:

- RAL 9003 (Signal White)
- RAL 6020 (Crossrails)

FOR REVIEW
DO NOT MANUFACTURE
FROM THIS DOCUMENT

Drawing No:

N/A

Revision:

C01

Start Date: 14/11/2023

Rev. Date: 12/02/2024

Drawn By: GDB

Checked By: RW

Client:



DOWNING CONSTRUCT

Project:

SQUARE GARDENS



SIGN TYPE 03 - SQUARE GARDENS LETTERING - EAST ELEVATION - BLOCK AB

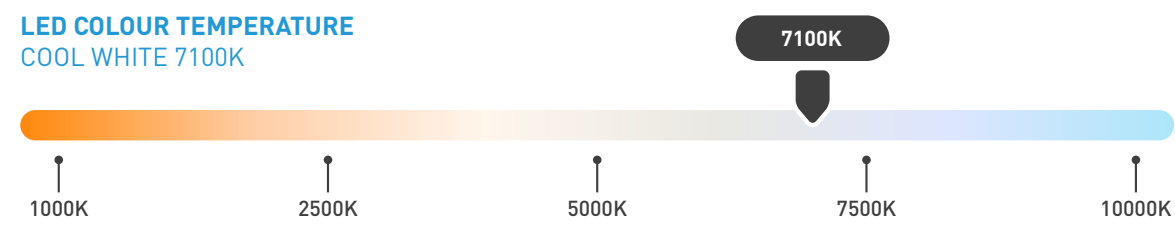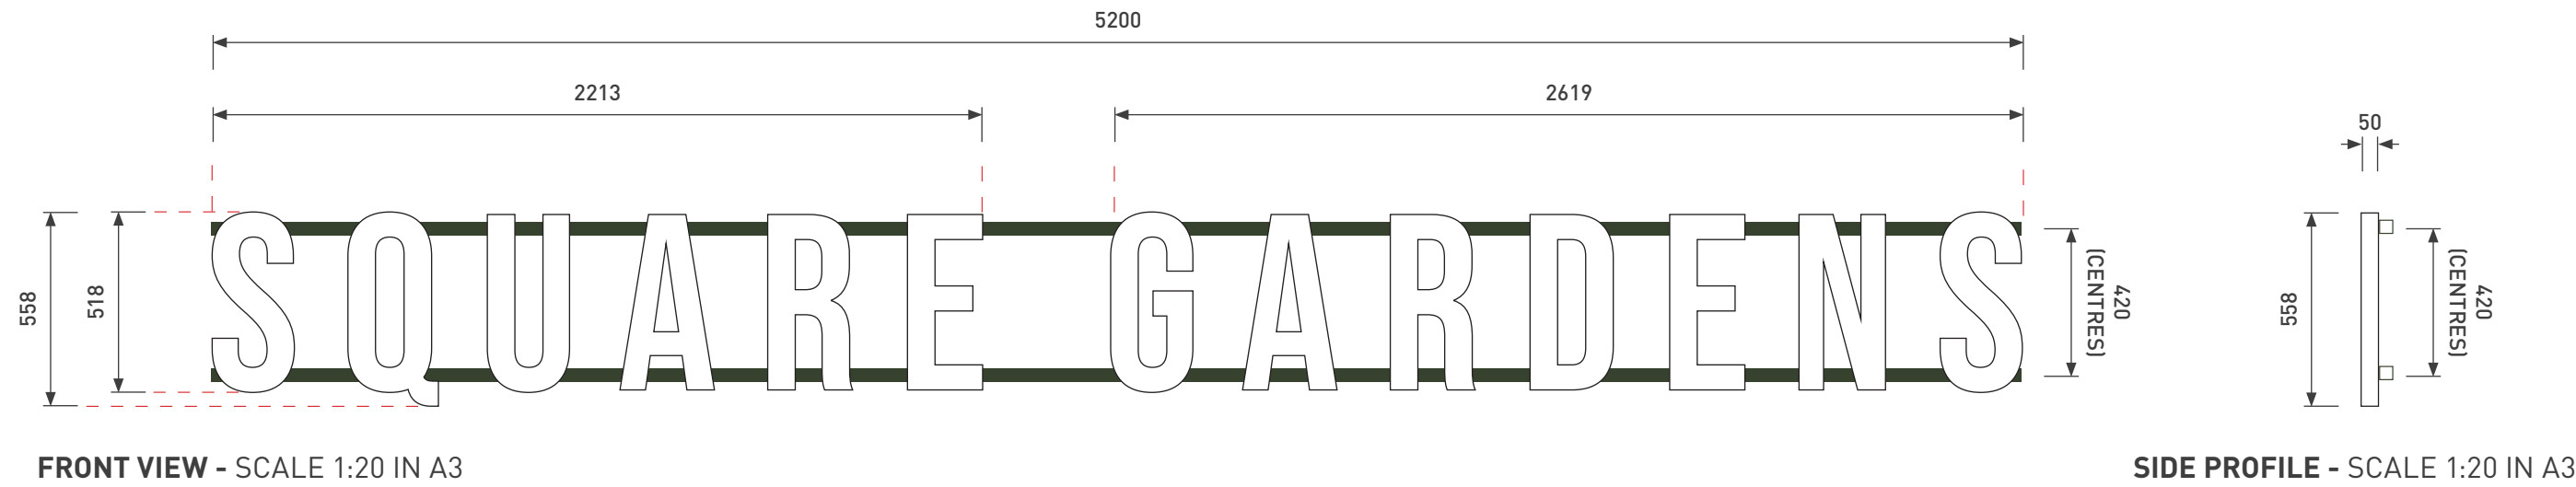

TYPE 03 - SQUARE GARDENS LETTERING - EAST ELEVATION - BLOCK AB

5200 x 558mm built up rimless illuminated lettering with a return depth of 50mm. Lettering formed from PPC stainless steel with translucent acrylic light diffusing faces to specified colours. Illumination in the form of premium white LEDs mounted within letters.

Fixing: Concealed letter backtray panels mounted to 1 1/2" x 1 1/2" x 10swg aluminium crossrails PPC to RAL 6020. Crossrails supported by 5mm stainless steel brackets fixed to first fix brackets through the terracota tiles using M8 bolts

Quantity: 01


Font: Bebas Neue Pro Bold. Optically Kerned - 150 Tracking

Colours: RAL 9003 - Signal White **(To be confirmed)**
RAL 6020 - Crossrails and fixings

Luminance Levels : Maximum 600 cdm -²

Weight: 49kg (Built up lettering only)

NOTE: 13AMP SPUR REQUIRED AT POWER SUPPLY LOCATION

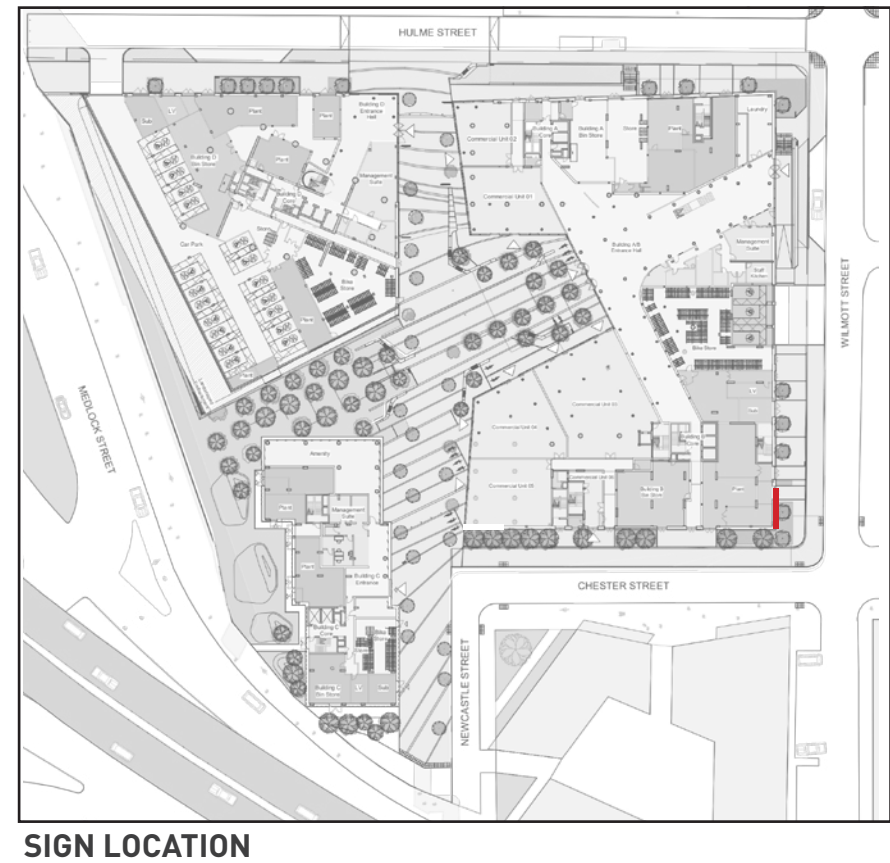

SIGN LOCATION

Notes:

Colour References:

- RAL 9003 (Signal White)
- RAL 6020 (Crossrails)

FOR REVIEW
DO NOT MANUFACTURE
FROM THIS DOCUMENT

Drawing No:

N/A

Revision:

C01

Start Date: 14/11/2023

Rev. Date: 12/02/2024

Drawn By: GDB

Checked By: RW

Client:


DOWNING CONSTRUCT

Project:


SQUARE GARDENS




SIGN TYPE 03 - SQUARE GARDENS LETTERING - EAST ELEVATION - BLOCK AB

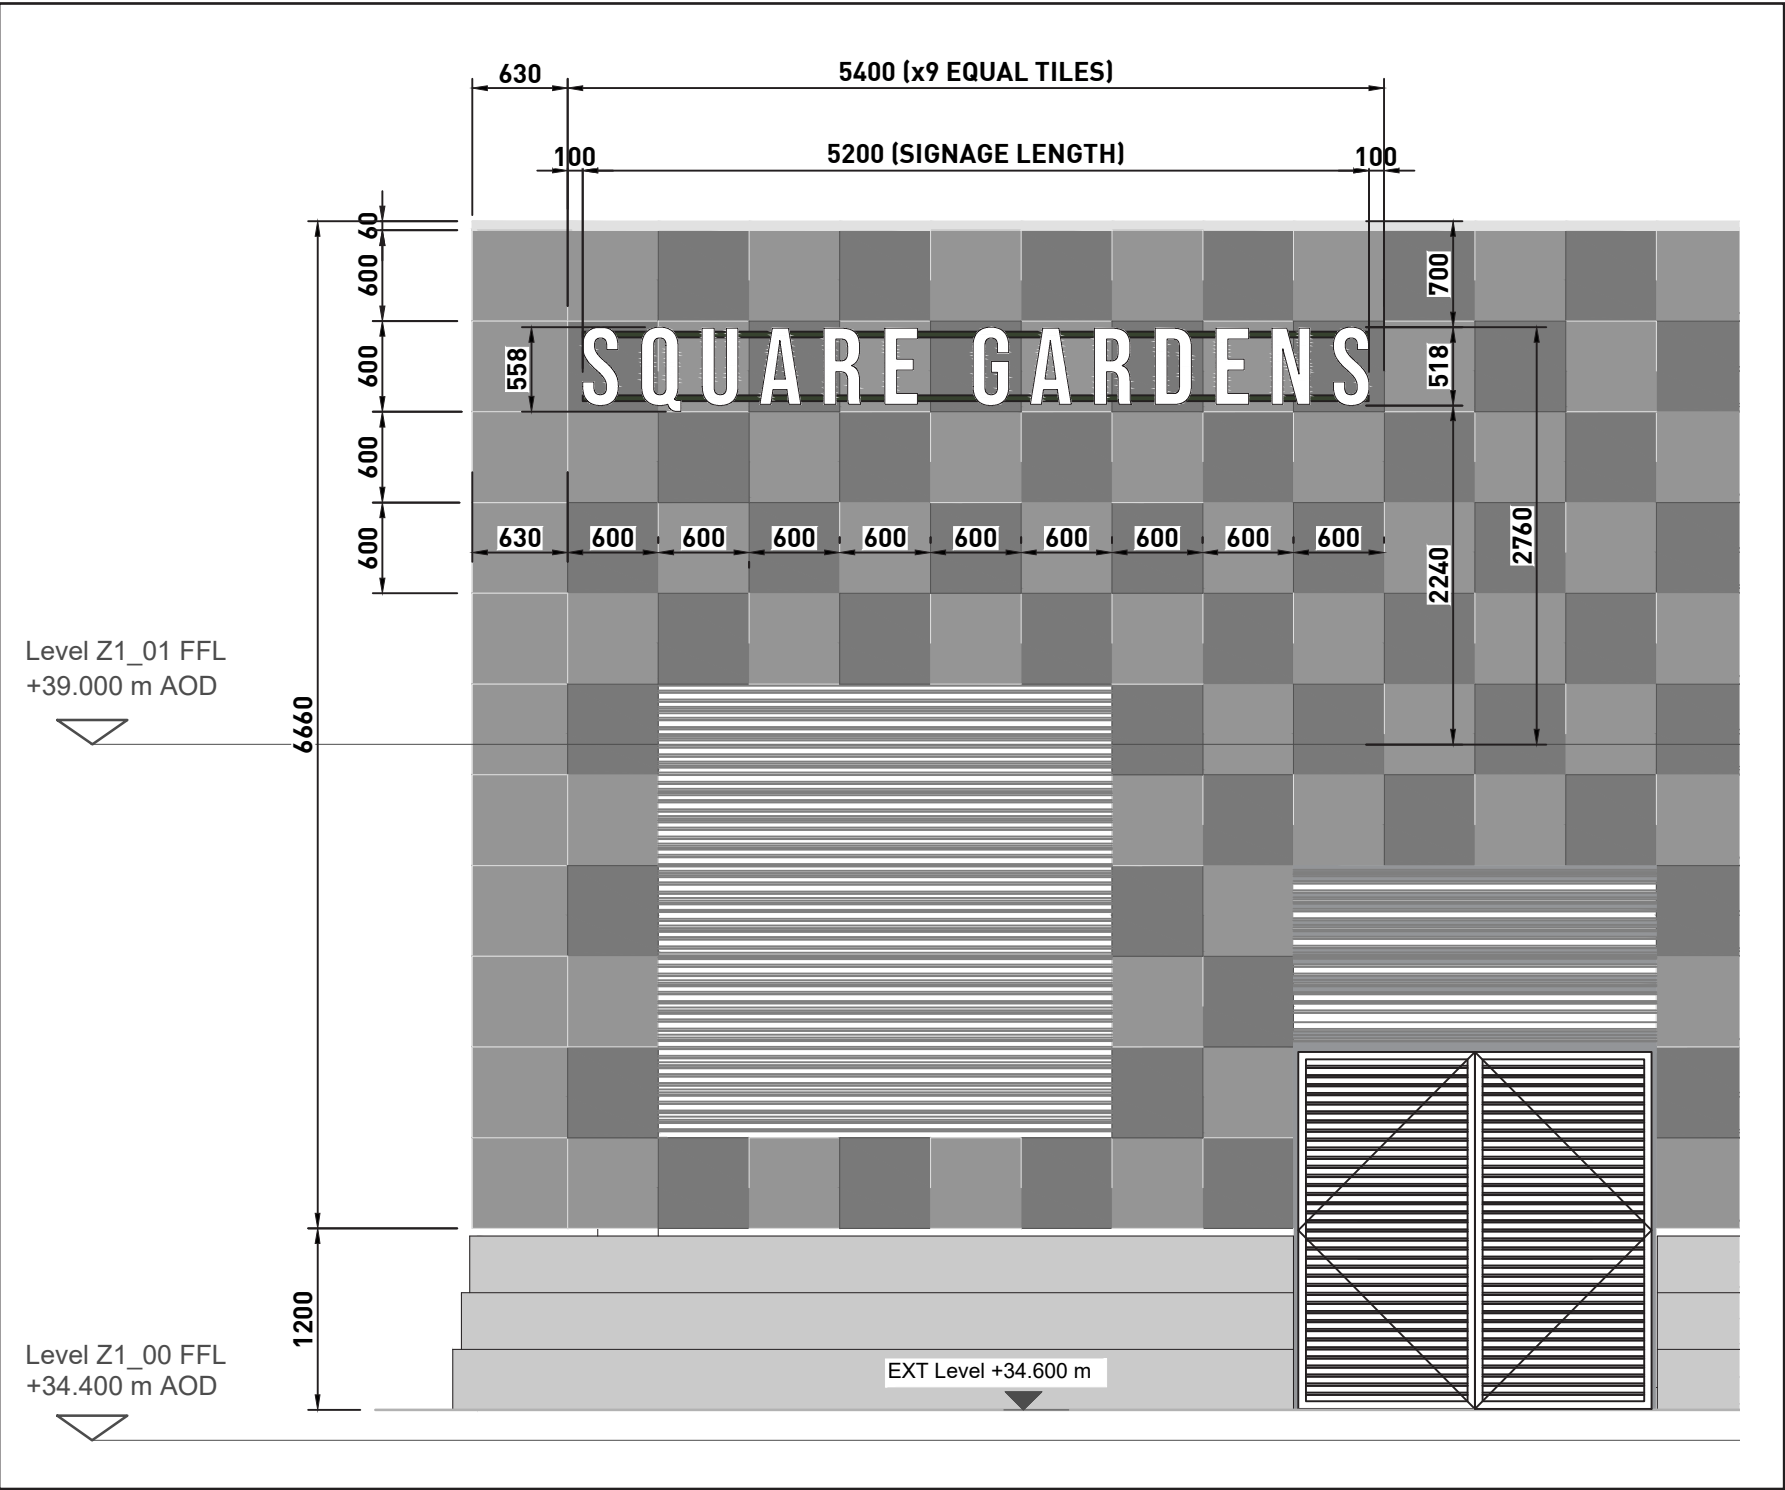

PARTIAL EAST ELEVATION AT SIGNAGE LOCATION - SCALE 1:50 IN A3

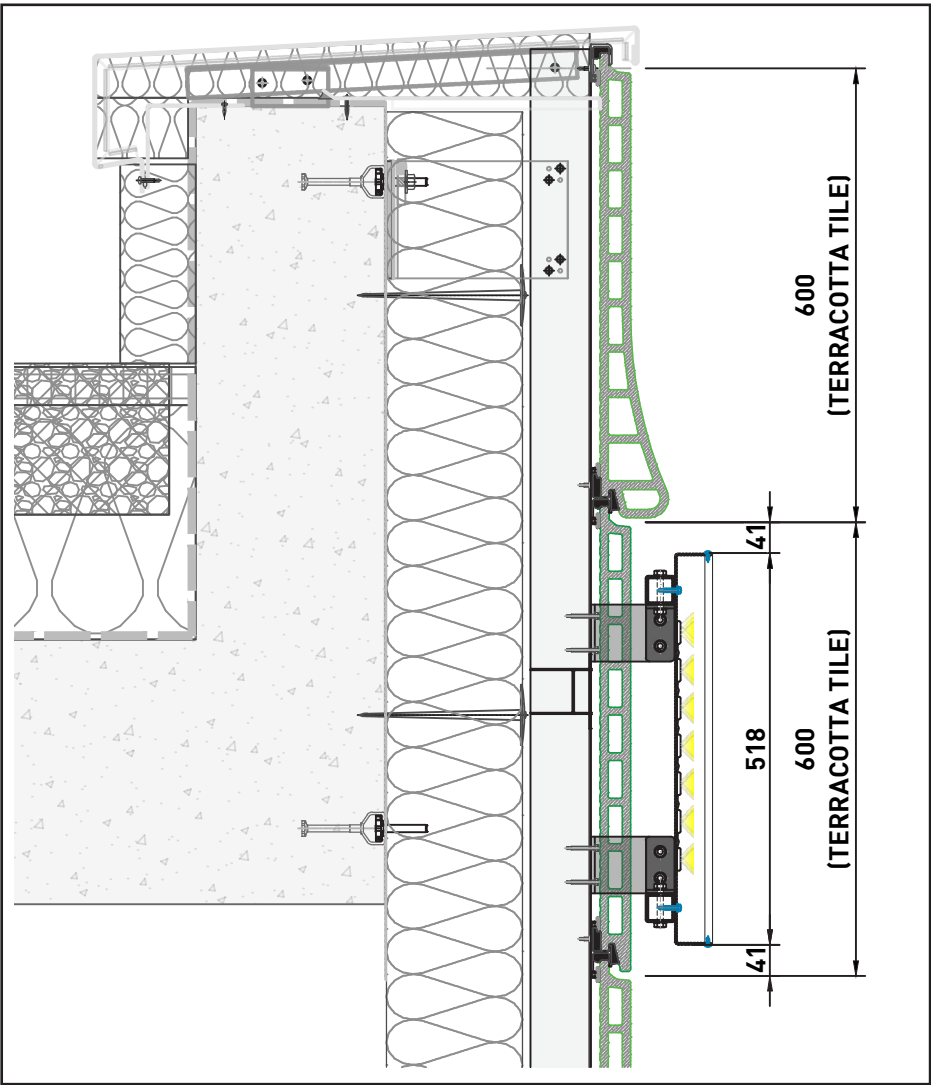

SECTION AT SIGNAGE LOCATION - SCALE 1:10 IN A3

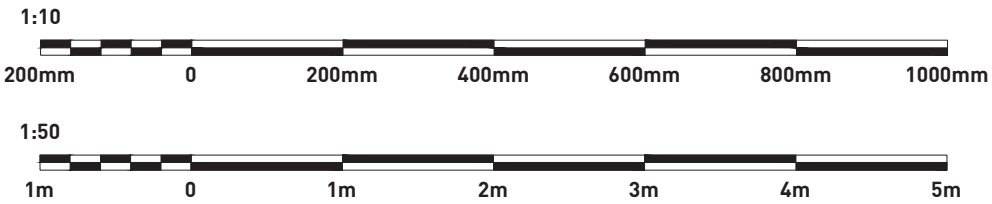

Notes:

Colour References:

- RAL 9003 (Signal White)
- RAL 6020 (Crossrails)

FOR REVIEW
DO NOT MANUFACTURE
FROM THIS DOCUMENT

Drawing No:

N/A

Revision:

C01

Start Date: 14/11/2023

Rev. Date: 12/02/2024

Drawn By: GDB

Checked By: RW

Client:


DOWNING CONSTRUCT

Project:


SQUARE GARDENS



SIGN TYPE 04 - SQUARE GARDENS LETTERING - EAST ELEVATION - BLOCK AB

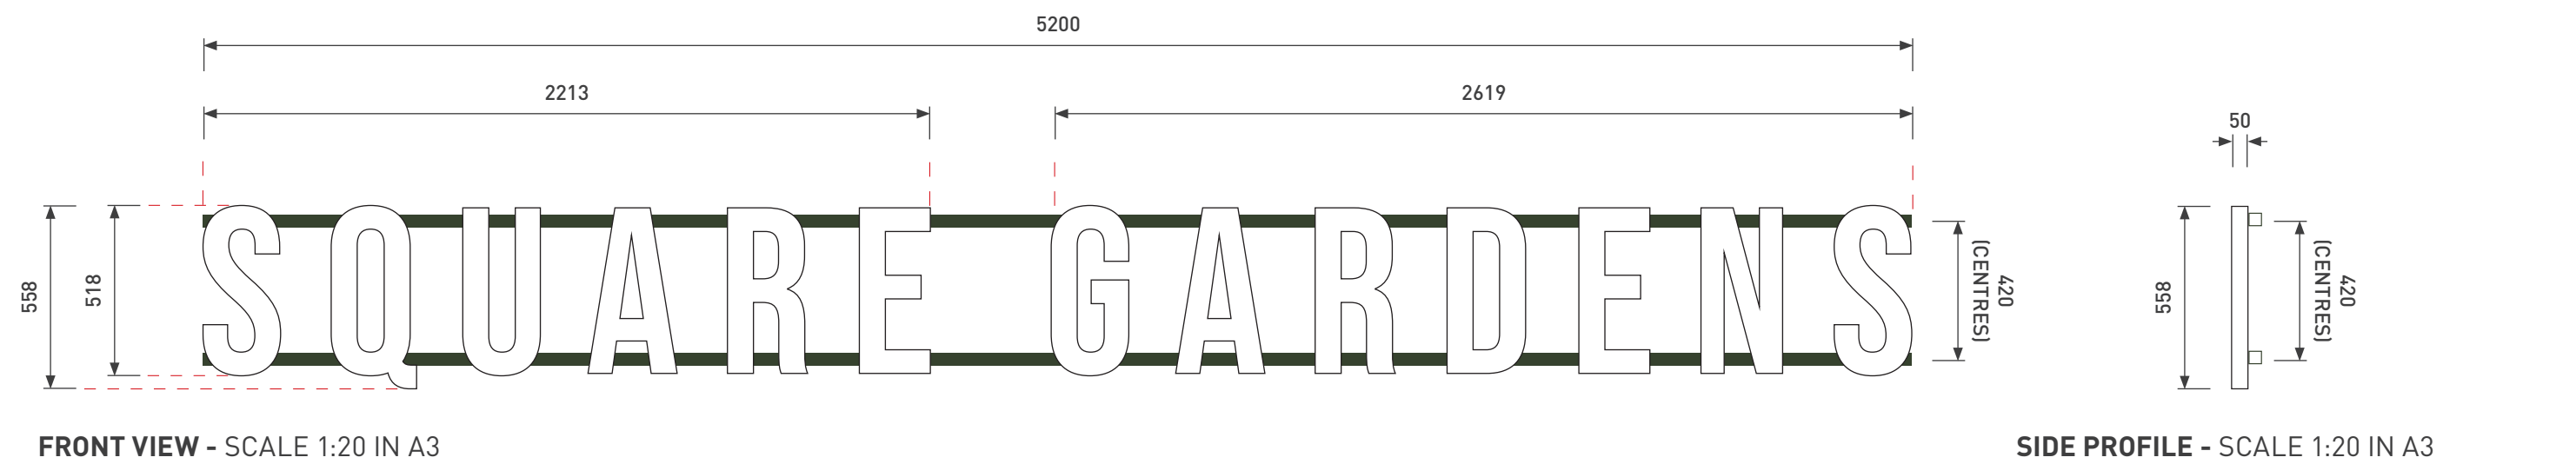

NOTE: 13AMP SPUR REQUIRED AT POWER SUPPLY LOCATION

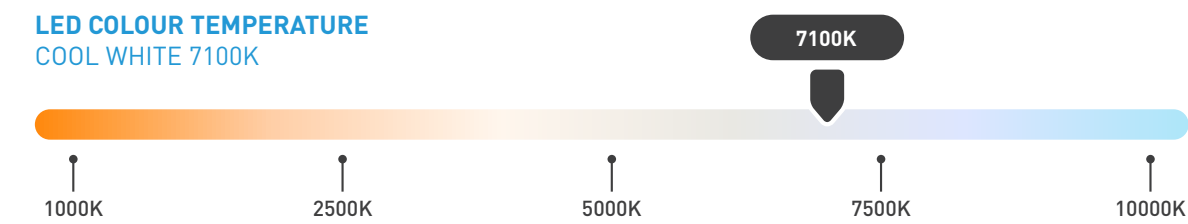

TYPE 04 - SQUARE GARDENS LETTERING - EAST ELEVATION - BLOCK AB

5200 x 558mm built up rimless illuminated lettering with a return depth of 50mm. Lettering formed from PPC stainless steel with translucent acrylic light diffusing faces to specified colours. Illumination in the form of premium white LEDs mounted within letters.

- Fixing:

Concealed letter backtray panels mounted to 1 1/2" x 1 1/2" x 10swg aluminium crossrails PPC to RAL 6020. Crossrails supported by 5mm stainless steel brackets fixed to first fix brackets through the terracota tiles using M8 bolts
- Quantity:


01
- Font:

Bebas Neue Pro Bold. Optically Kerned - 150 Tracking
- Colours:

RAL 9003 - Signal White **(To be confirmed)**
RAL 6020 - Crossrails and fixings
- Luminance Levels :

Maximum 600 cdm ⁻²
- Weight:

49kg (Built up lettering only)

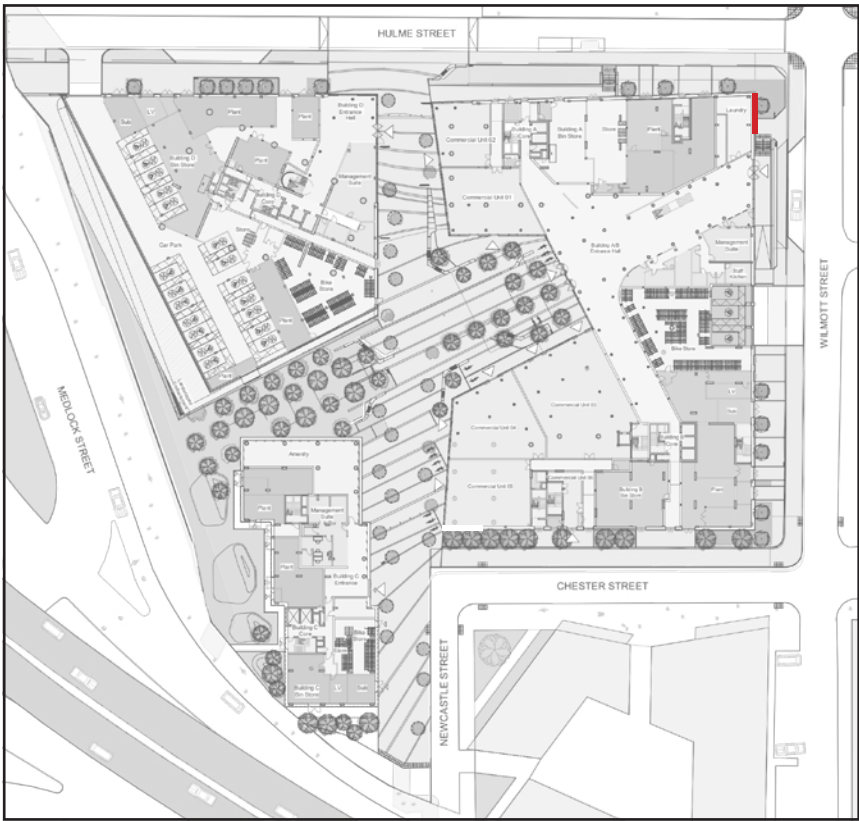

SIGN LOCATION



INDICATIVE VISUAL - VIEW FROM WILMOTT STREET

Notes:

Colour References:

- RAL 9003 (Signal White)
- RAL 6020 (Crossrails)

FOR REVIEW
DO NOT MANUFACTURE
FROM THIS DOCUMENT

Drawing No:

N/A

Revision:

C01

Start Date: 14/11/2023

Rev. Date: 12/02/2024

Drawn By: GDB

Checked By: RW


Client:

DOWNING CONSTRUCT


Project:

SQUARE GARDENS


SIGN TYPE 04 - SQUARE GARDENS LETTERING - EAST ELEVATION - BLOCK AB

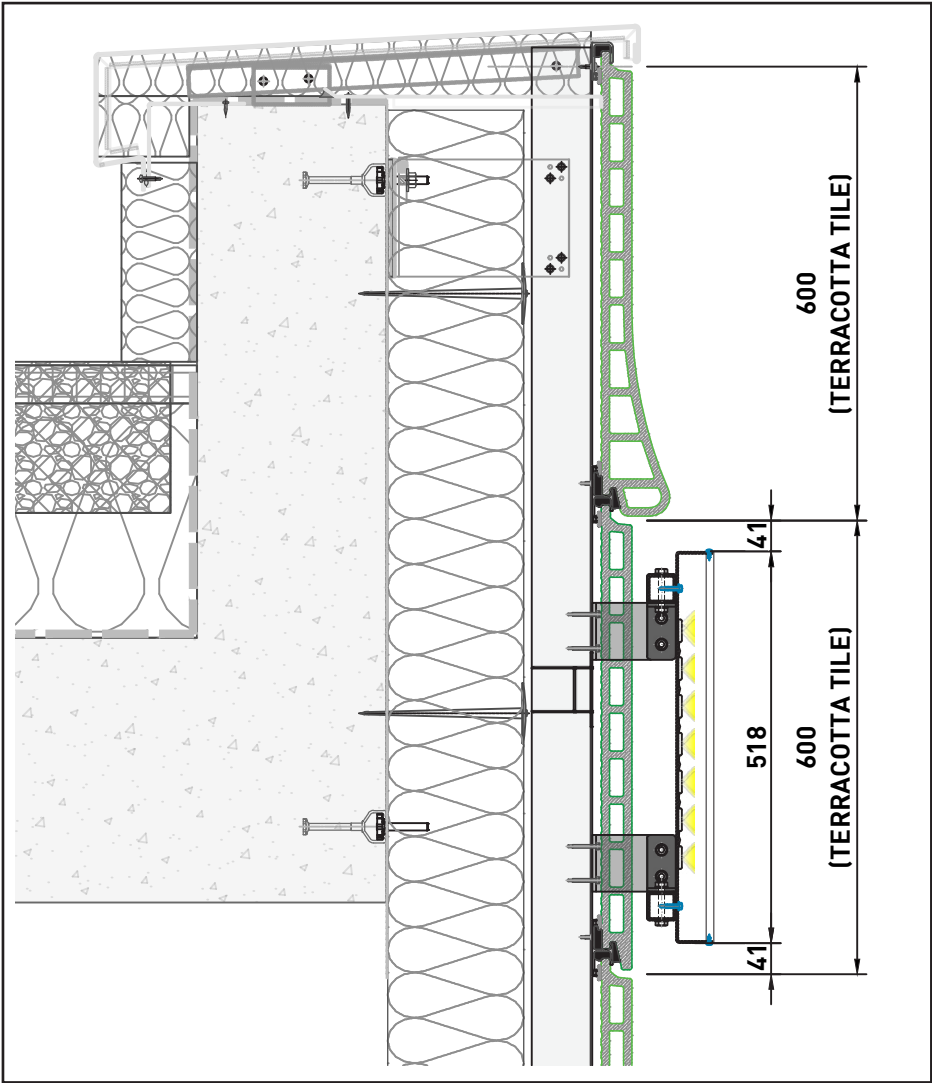

SECTION AT SIGNAGE LOCATION - SCALE 1:10 IN A3

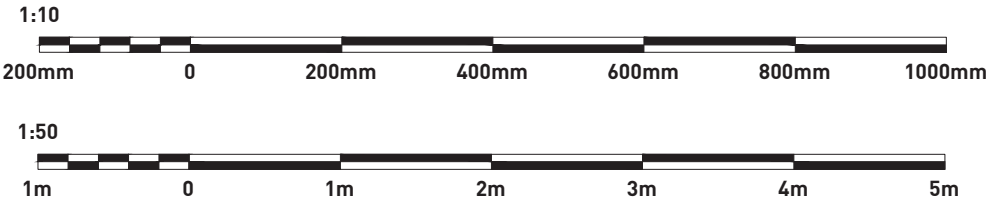

PARTIAL EAST ELEVATION AT SIGNAGE LOCATION -SCALE 1:50 IN A3

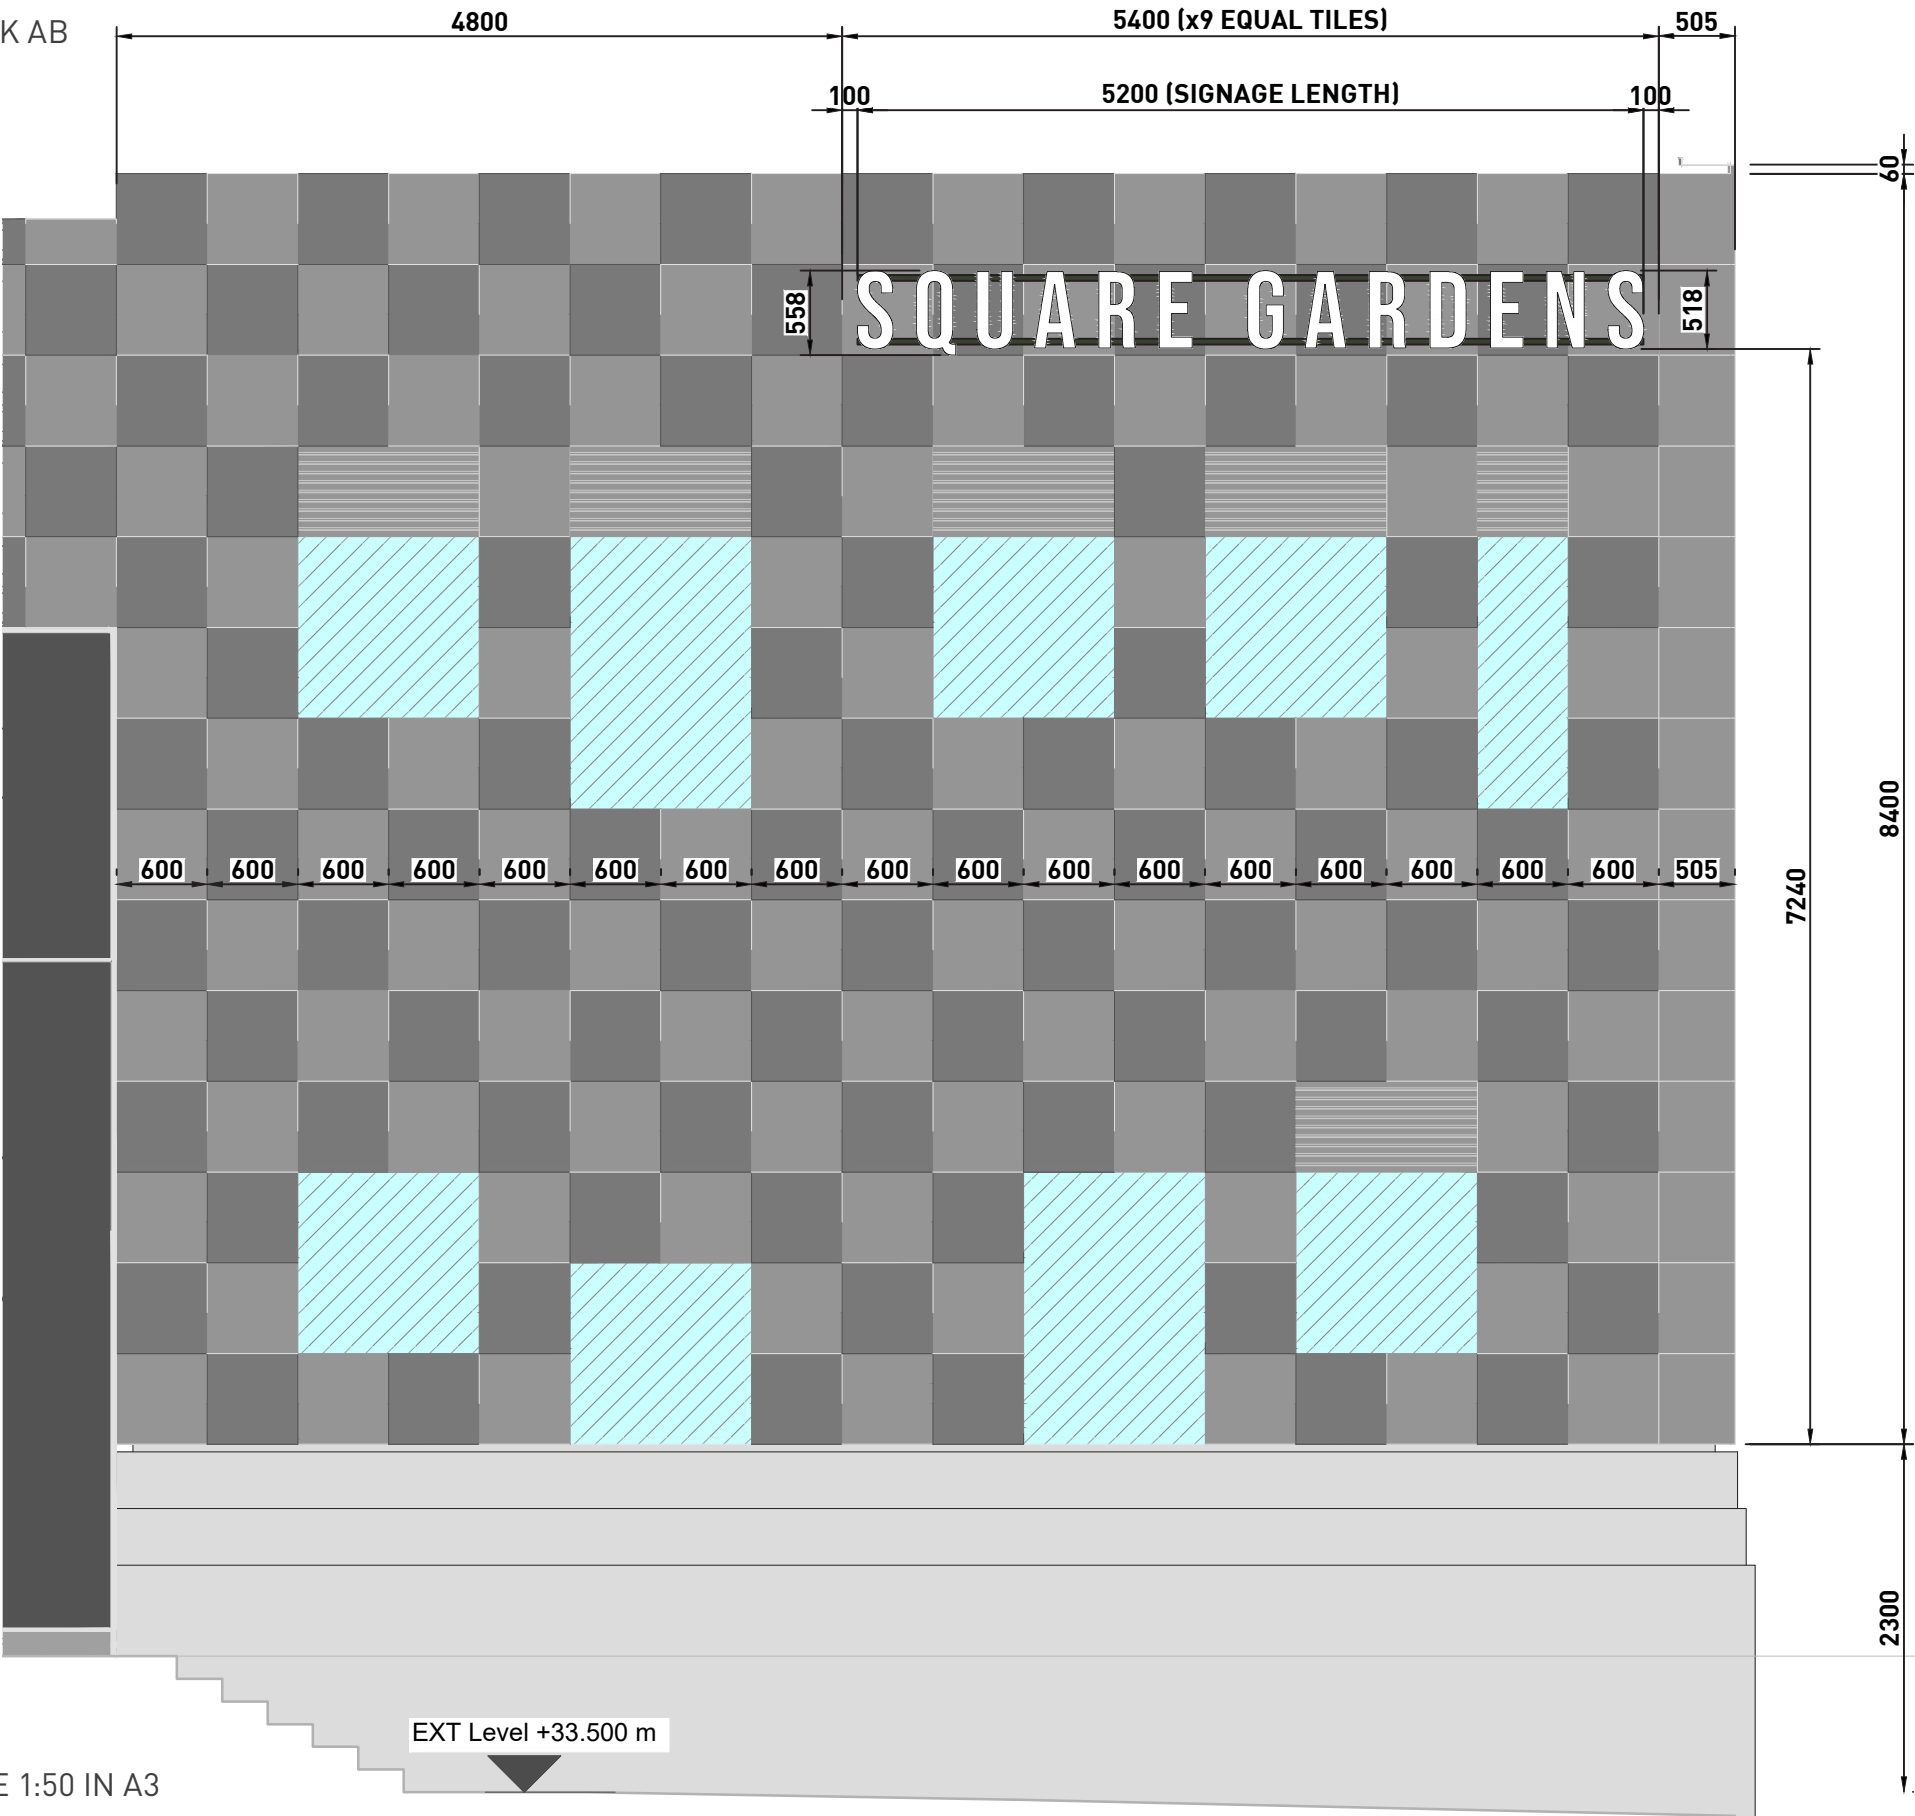

Notes:

© Ascot Signs Ltd

Colour References:

- RAL 9003 (Signal White)
- RAL 6020 (Crossrails)

FOR REVIEW
DO NOT MANUFACTURE
FROM THIS DOCUMENT

Drawing No:

N/A

Revision:

C01

Start Date: 14/11/2023

Rev. Date: 12/02/2024

Drawn By: GDB

Checked By: RW

Client:


DOWNING CONSTRUCT

Project:

SQUARE GARDENS




PROPOSED FIXING DETAIL 2

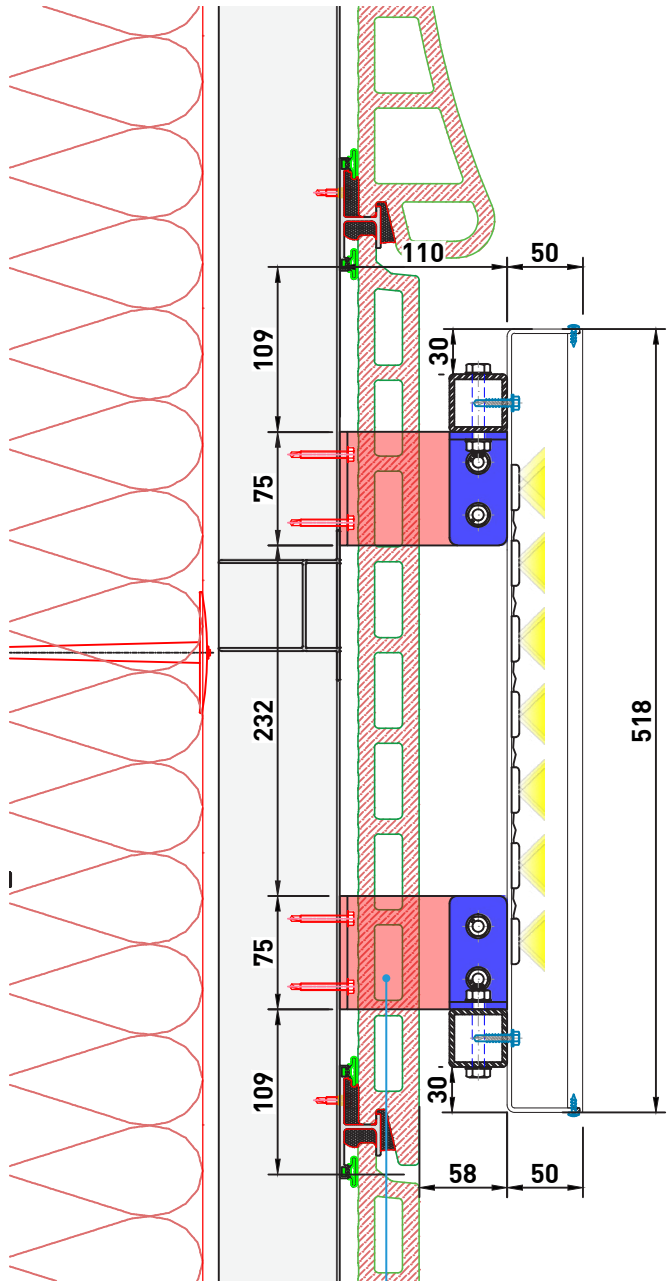


SECTION DETAIL
SCALE 1:5 IN A3

5mm PLATE / FIN PROVIDED
BY ASCOT THROUGH
TERRACOTTA TILE (AS
PER DETAIL). BRACKETS
INSTALLED BY FOCHI

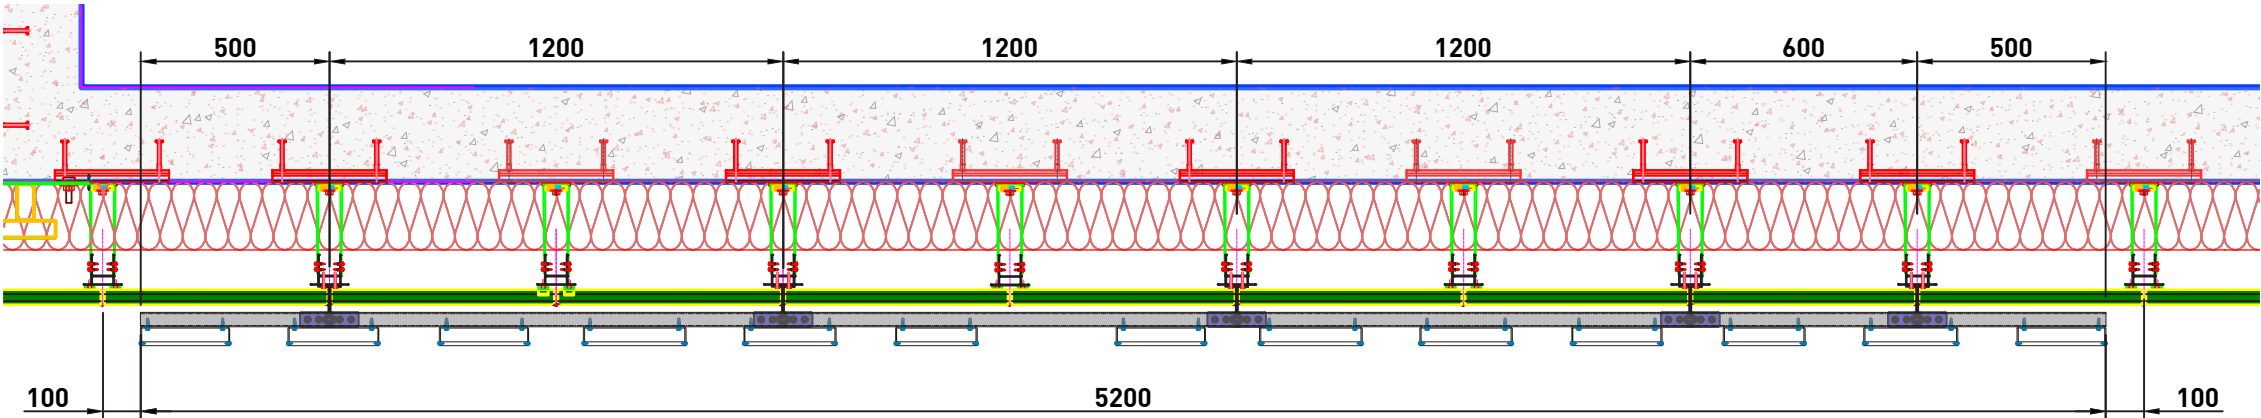


PLAN VIEW - SCALE 1:20 IN A3


1 1/2" x 1 1/2" SHS
CROSSRAIL. PPC TO RAL
6020 TO MATCH FACADE

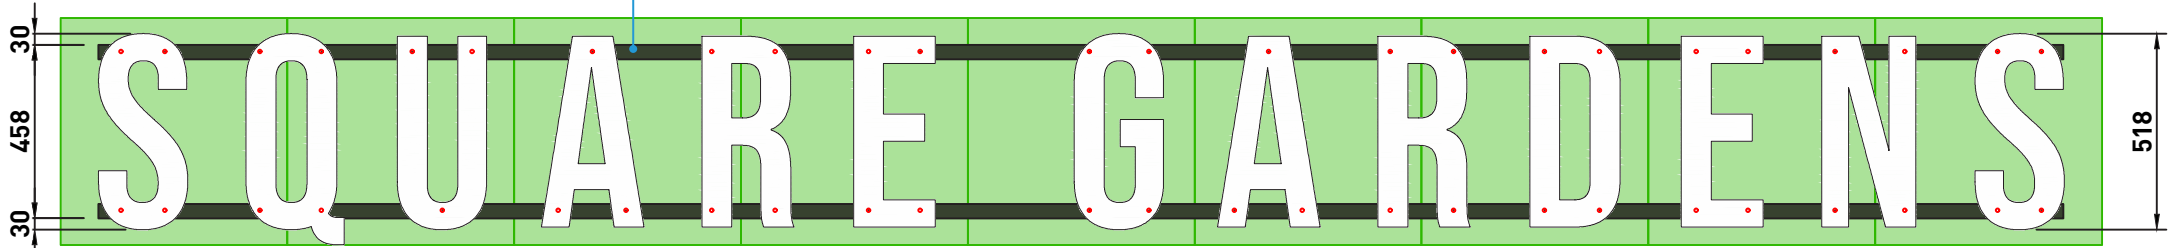

CROSS RAIL POSITIONS - SCALE 1:20 IN A3

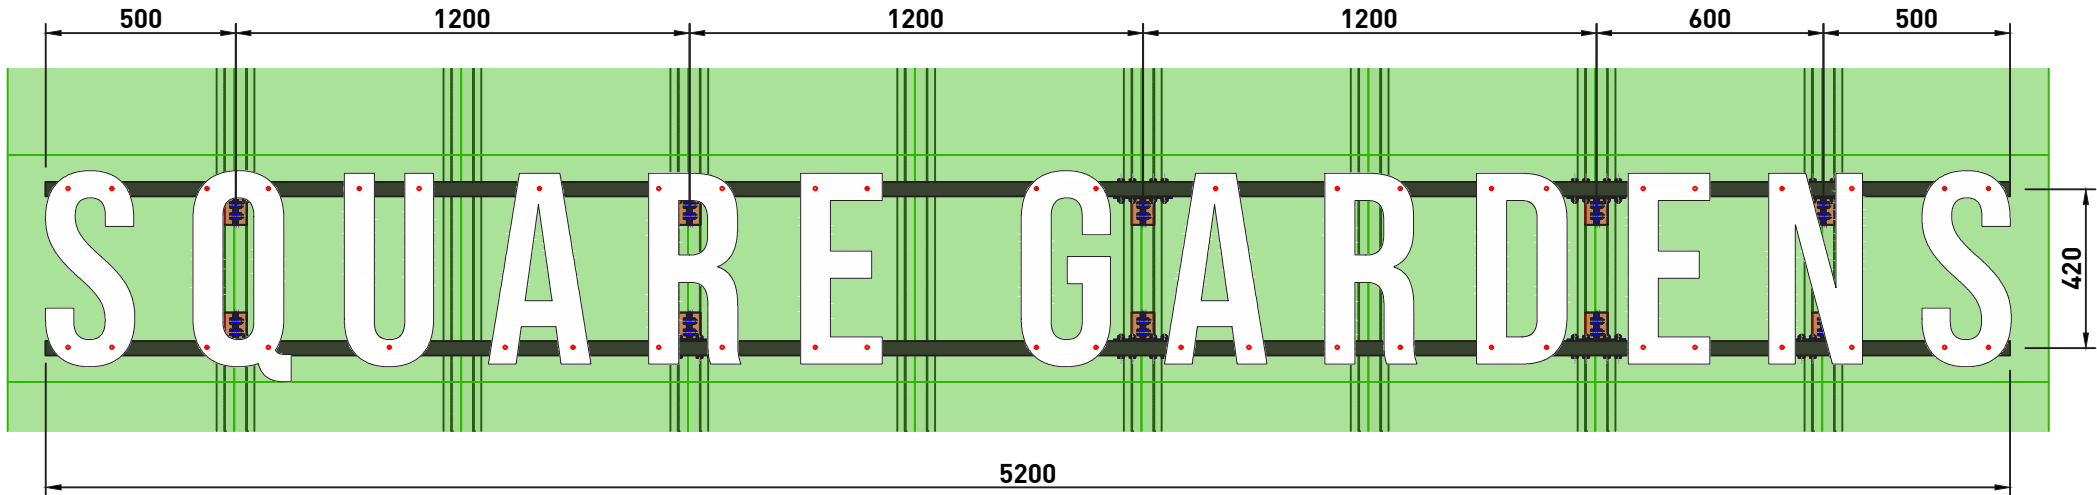

PROPOSED SUPPORT BRACKET POSITIONS - SCALE 1:20 IN A3

 

Notes:

Colour References:

- RAL 9003 (Signal White)
- RAL 6020 (Crossrails)

FOR REVIEW
DO NOT MANUFACTURE
FROM THIS DOCUMENT

Drawing No:

N/A

Revision:

C01

Start Date: 14/11/2023

Rev. Date: 12/02/2024

Drawn By: GDB

Checked By: RW

Client:


DOWNING CONSTRUCT

Project:


SQUARE GARDENS



PROPOSED FIXING DETAIL

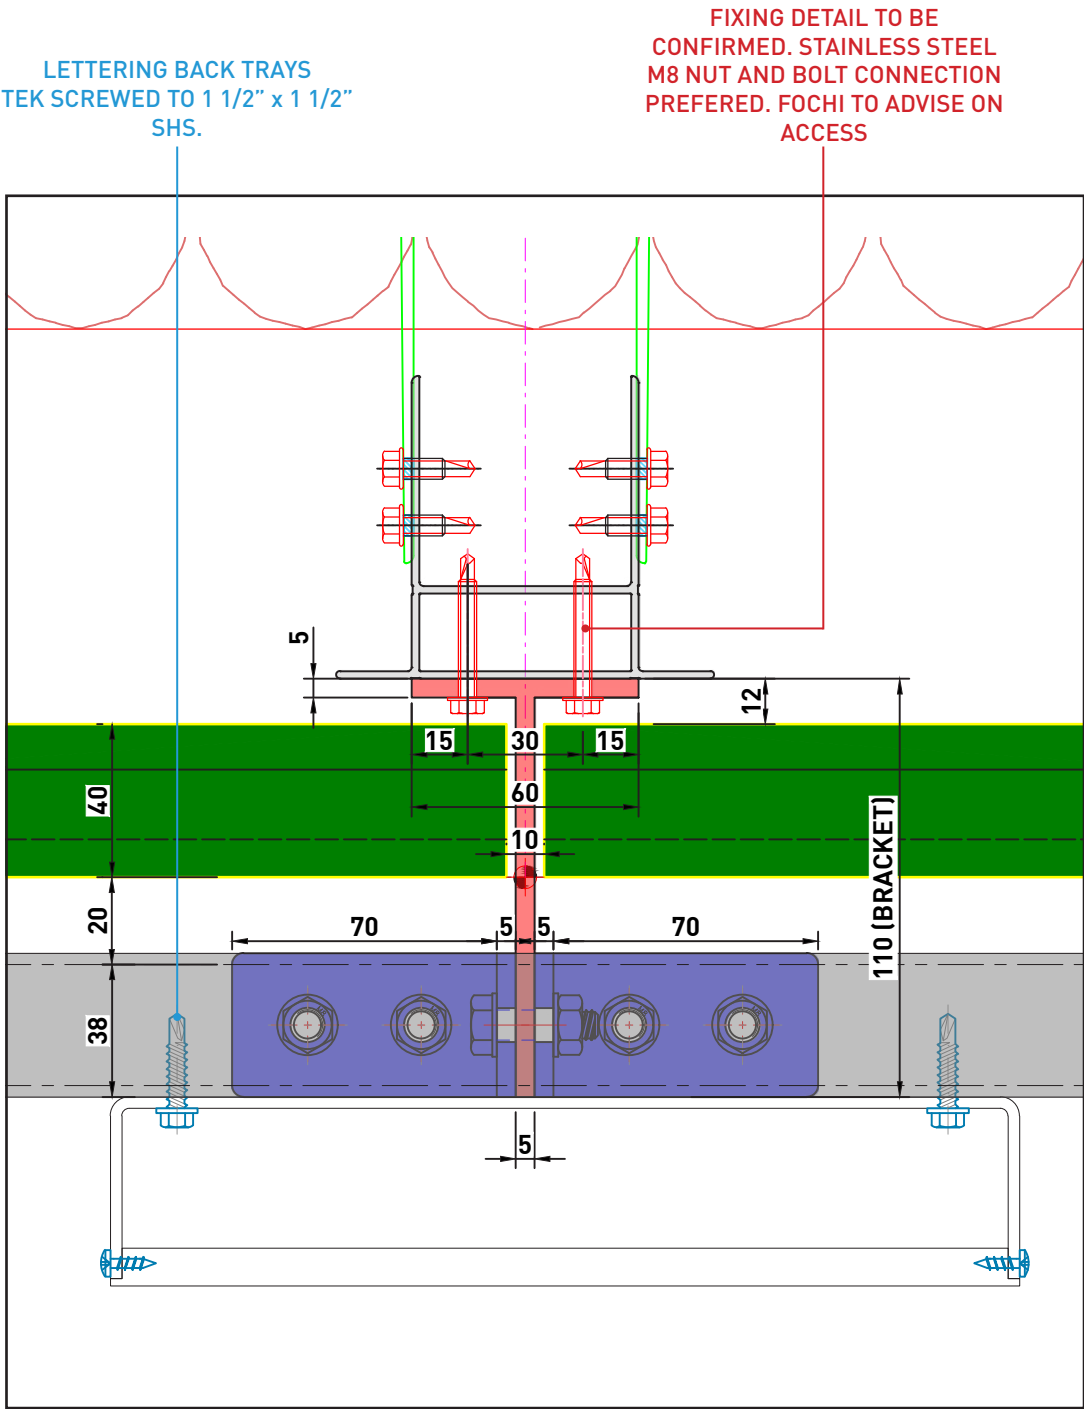

PROPOSED SUPPORT BRACKET (PLAN DETAIL) - SCALE 1:2 IN A3

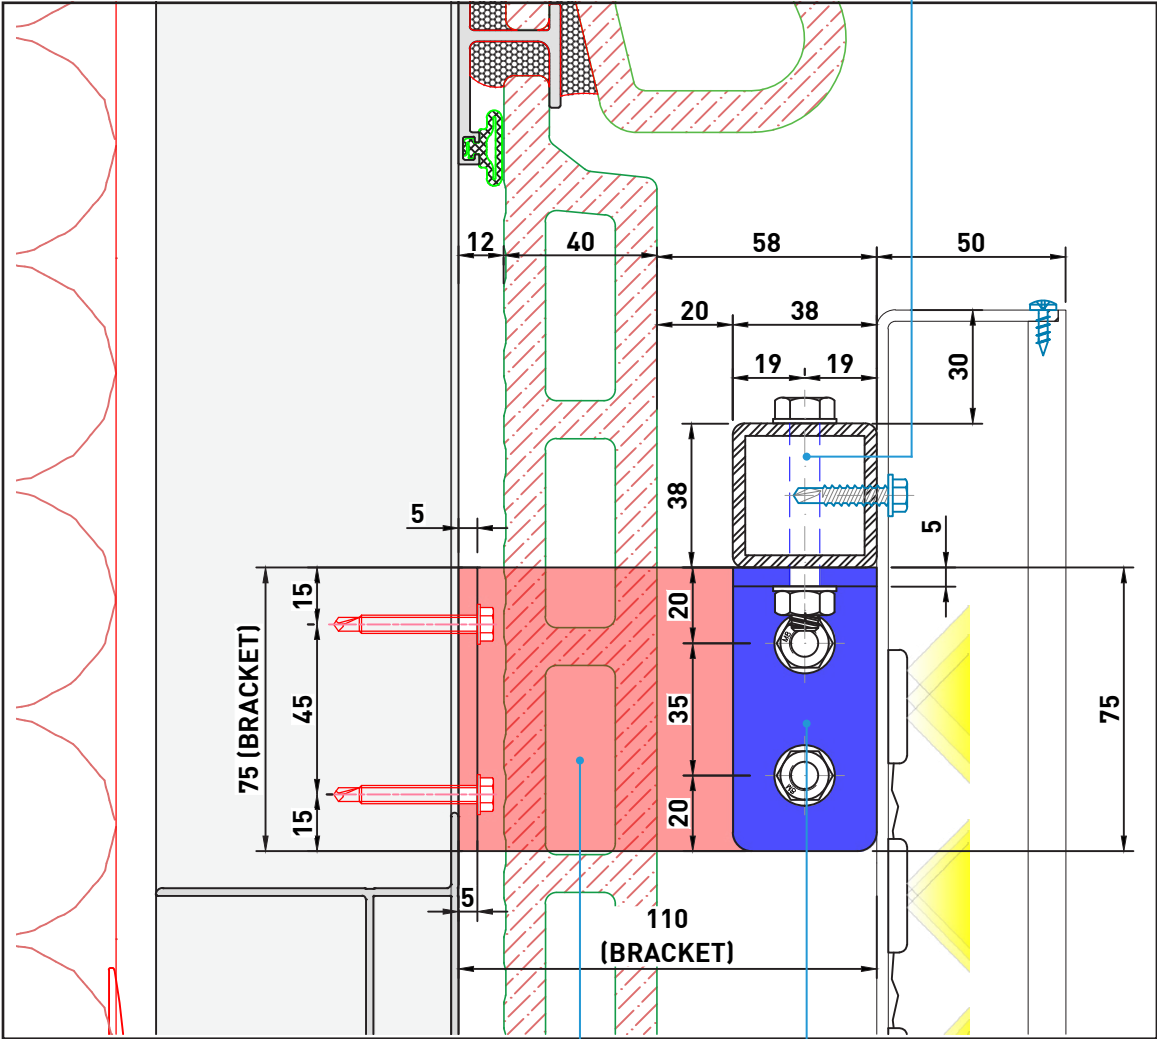

PROPOSED SUPPORT BRACKET
(SECTION DETAIL) -
SCALE 1:2 IN A3

5mm PLATE / FIN PROVIDED
BY ASCOT THROUGH
TERRACOTTA TILE

75mm x 75mm PPC SUPPORT
BRACKET. 5mm STAINLESS
STEEL. BOLTED TO SHS
CROSSRAILS BY GRADE 8.8
STAINLESS STEEL M8 BOLTS.

NOTE: SIGNAGE WEIGHT INCLUDE 1 1/2 x 1 1/2 X 10swg
CROSSRAILS = 59KG



Notes:

Colour References:

- RAL 9003 (Signal White)
- RAL 6020 (Crossrails)

FOR REVIEW
DO NOT MANUFACTURE
FROM THIS DOCUMENT

Drawing No:

N/A

Revision:

C01

Start Date: 14/11/2023

Rev. Date: 12/02/2024

Drawn By: GDB

Checked By: RW

Client:


DOWNING CONSTRUCT

Project:


SQUARE GARDENS



PROPOSED FIXING BRACKETS

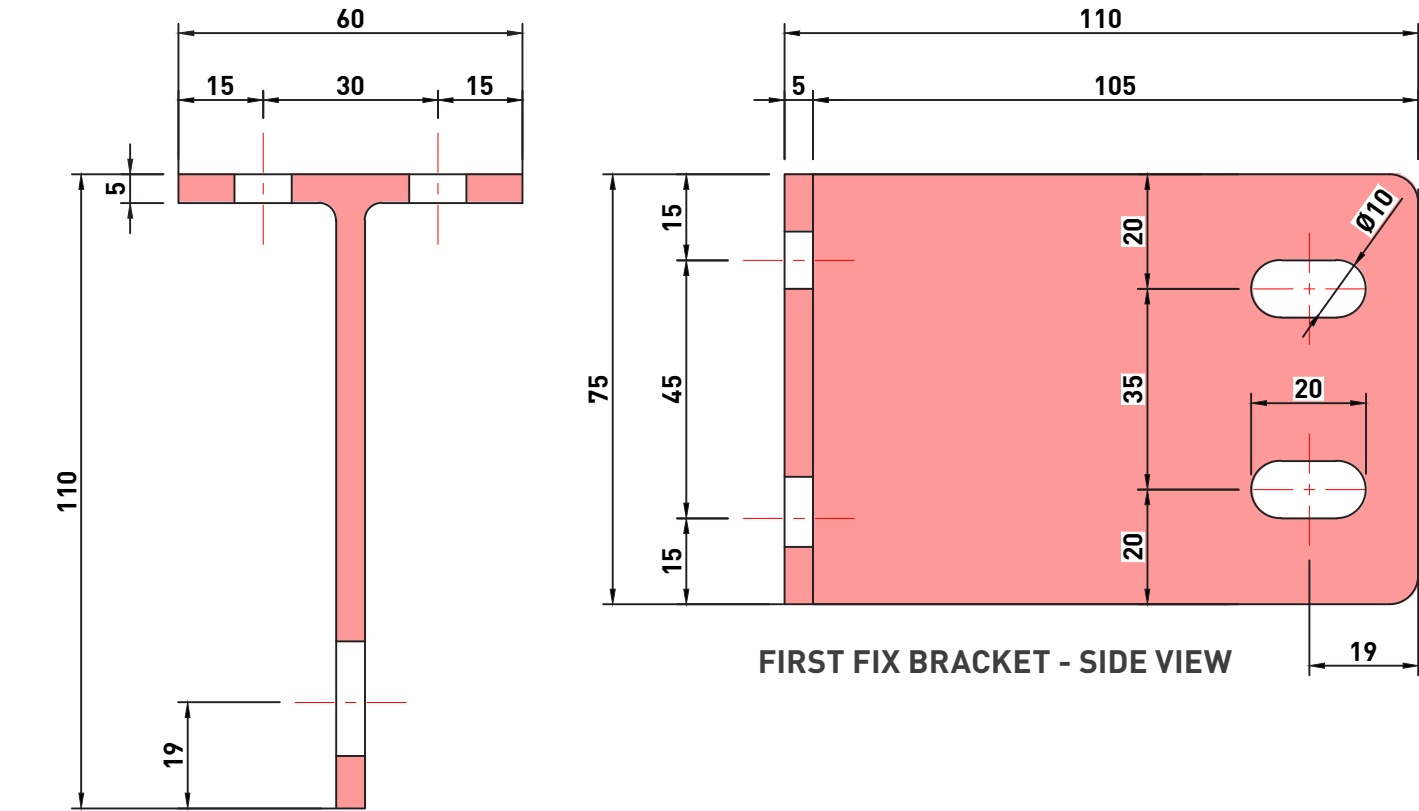


FIRST FIX BRACKET - TOP VIEW

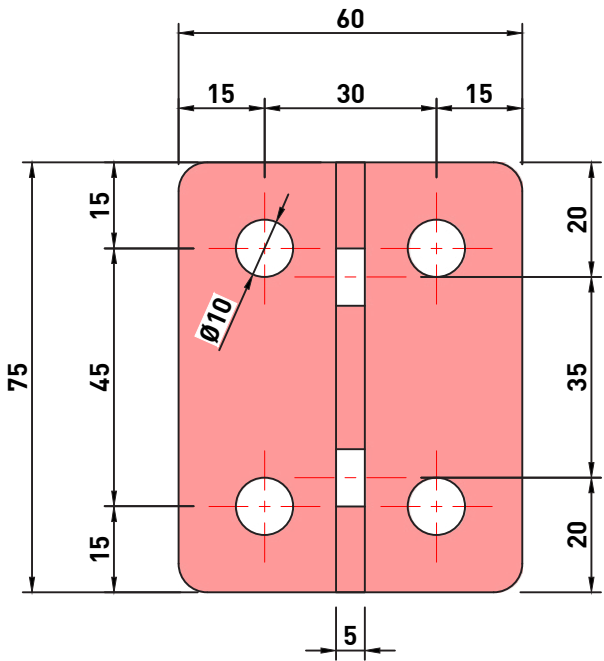


FIRST FIX BRACKET - FRONT VIEW


- NOTES
- FOCHI TO ADVISE 5mm STAINLESS STEEL BRACKET CAN BE FIXED TO TERRACOTTA SUPPORT FRAMING.
 - 5mm PPC STAINLESS STEEL BRACKET WITH 10mm DIA HOLES FOR FIXING.
 - BRACKETS PPC TO RAL 9005 BLACK

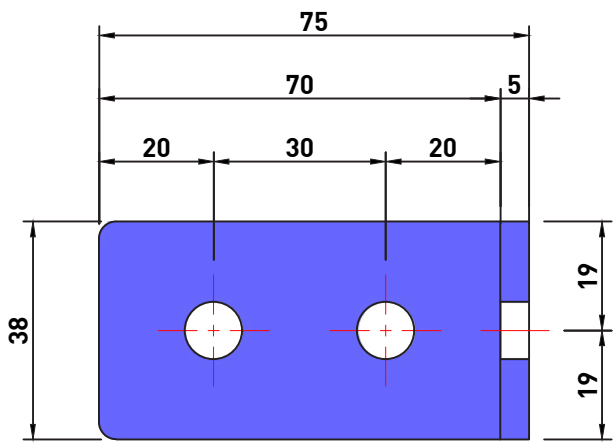

CROSS RAIL SUPPORT BRACKET - TOP VIEW

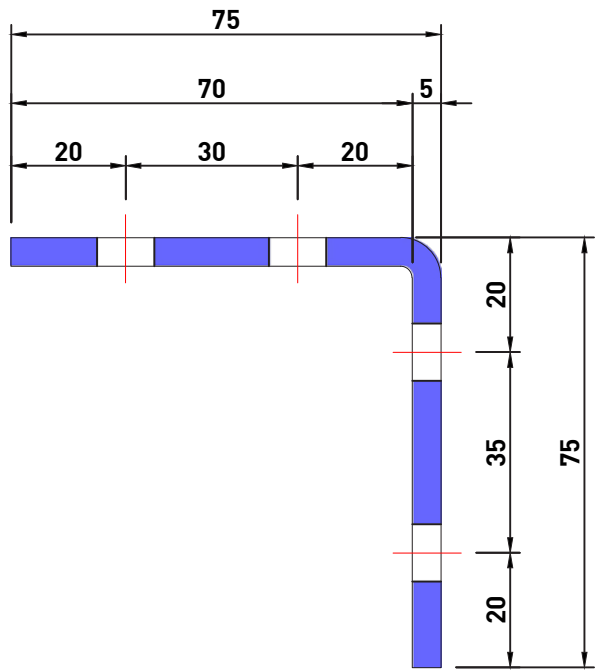

CROSS RAIL SUPPORT BRACKET - FRONT VIEW

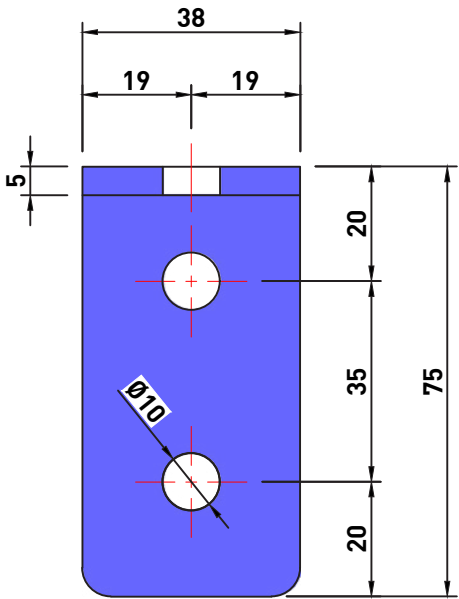

CROSS RAIL SUPPORT BRACKET - SIDE VIEW

- NOTES
- 75 x 75mm PPC SUPPORT BRACKET. 5mm STAINLESS STEEL BOLTED TO SHS CROSSRAILS AND FIRST FIX BRACKETS BY GRADE 8.8 M8 BOLTS.
 - BRACKETS PPC TO RAL 6020 TO MATCH CROSSRAILS

Notes:

Colour References:

- RAL 9005 (First Fix Bracket)
- RAL 6020 (Crossrail Bracket)

FOR REVIEW
DO NOT MANUFACTURE
FROM THIS DOCUMENT

Drawing No:

N/A

Revision:

C01

Start Date: 14/11/2023

Rev. Date: 12/02/2024

Drawn By: GDB

Checked By: RW

Client:


DOWNING CONSTRUCT

Project:


SQUARE GARDENS



SIGN TYPE 07 - ACER LETTERING - EAST ELEVATION - BLOCK AB

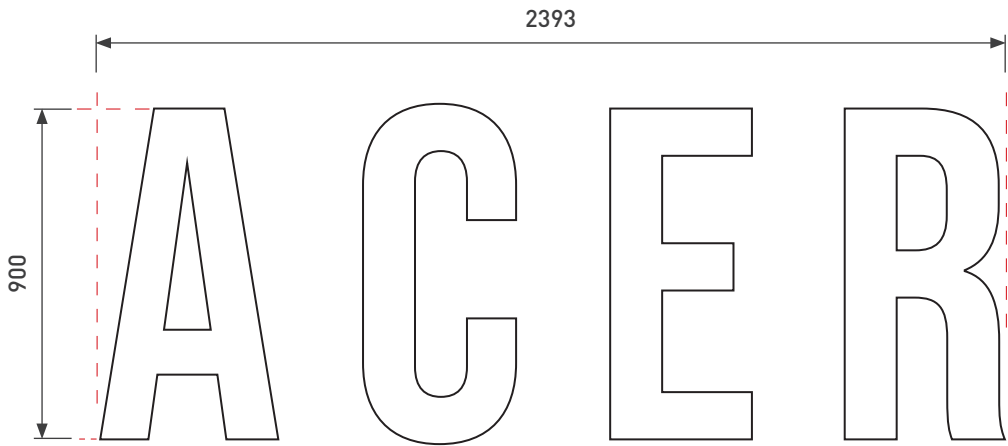


FRONT VIEW - SCALE 1:20 IN A3

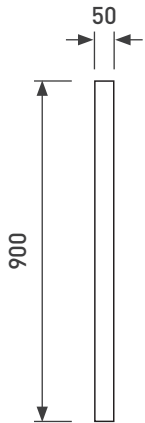

SIDE PROFILE - SCALE 1:20 IN A3

NOTE: 13AMP SPUR REQUIRED AT POWER SUPPLY LOCATION

 

NOTE: BEHIND EACH LETTER WILL REQUIRE A VERTICAL SUPPORT

TYPE 07 - ACER LETTERING - EAST ELEVATION - BLOCK AB

2393x 900mm built up rimless illuminated lettering with a return depth of 50mm. Lettering formed from PPC stainless steel with translucent acrylic light diffusing faces to specified colours. Illumination in the form of premium white LEDs mounted within letters.

Fixing: Concealed letter backtray panels fixed to 1 1/2" aluminium crossrails. Crossrails fixed to 5mm stainless steel plate fixed to existing mullions.


Quantity: 01

Font: Bebas Neue Pro Bold. Optically Kerned 150 Tracking

Colours: RAL 9003 - Signal White **(To be confirmed)**



Luminance Levels : Maximum 600 cdm ⁻²

Weight: 27kg (Built up lettering only)
35kg (Including Crossrails)

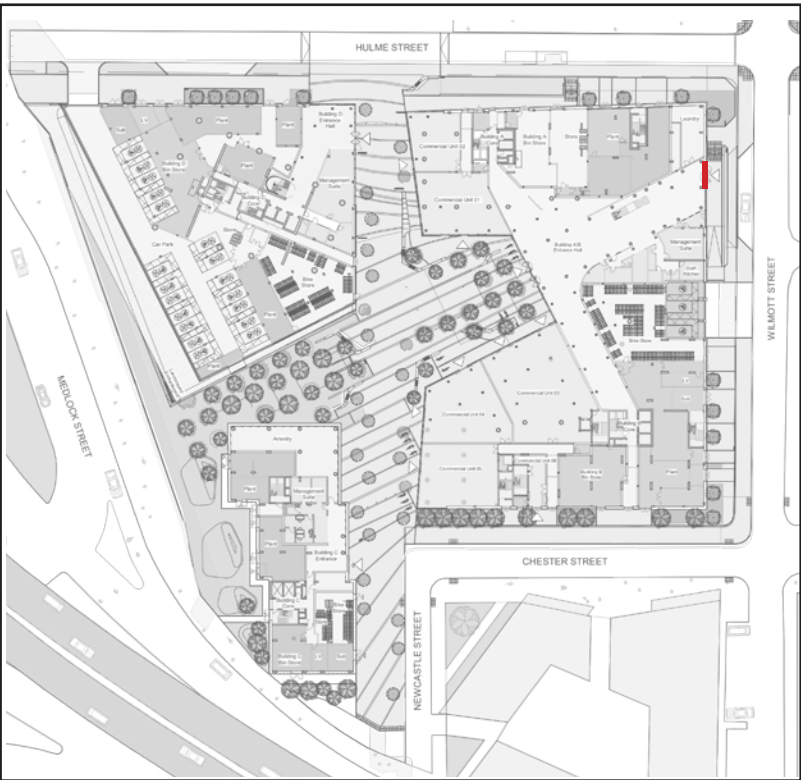

SIGN LOCATION

LED COLOUR TEMPERATURE
COOL WHITE 7100K

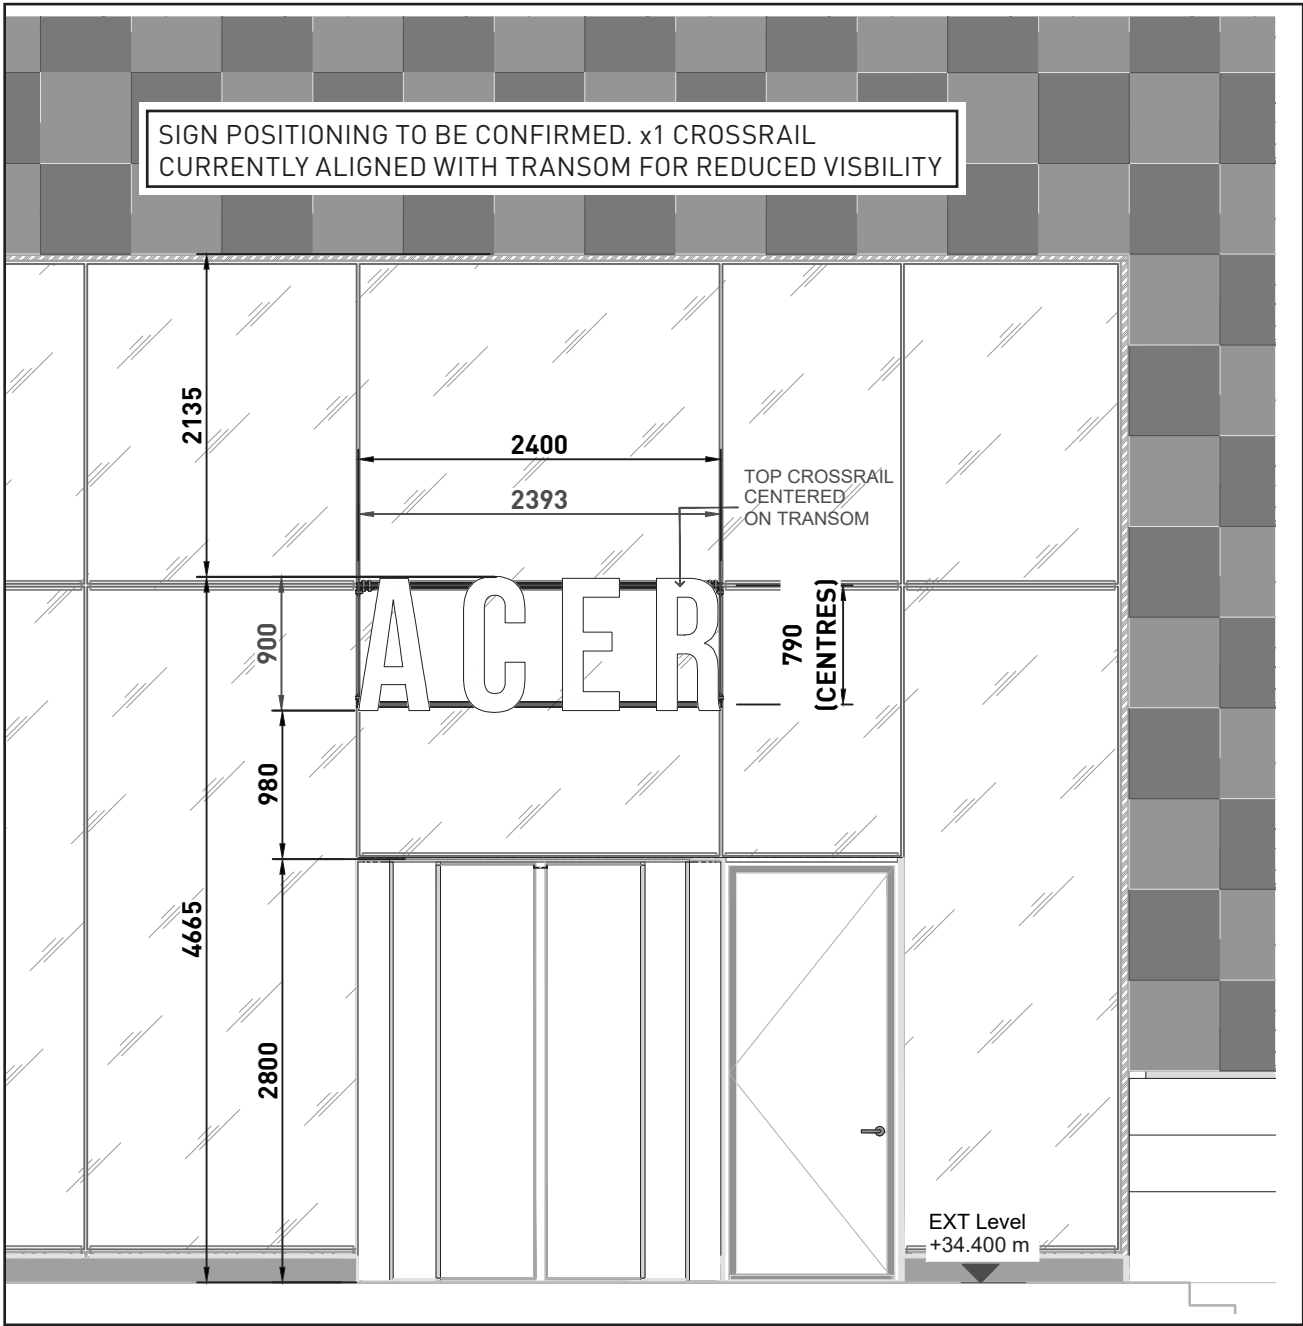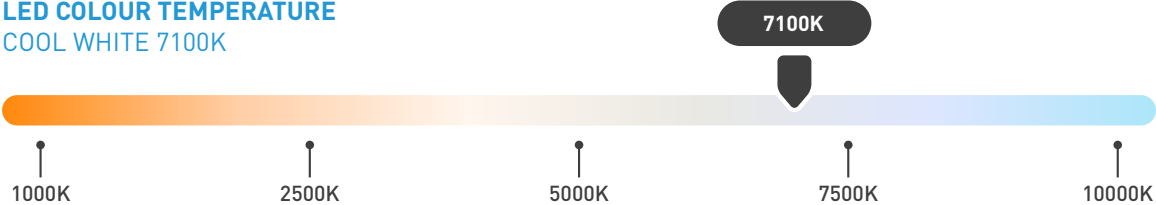

PARTIAL EAST ELEVATION AT SIGNAGE LOCATION - SCALE 1:50 IN A3

Notes:

Colour References:

- RAL 9003 (Signal White)
- RAL 9005 (Crossrails & Brackets)

FOR REVIEW

DO NOT MANUFACTURE
FROM THIS DOCUMENT

Drawing No:

N/A

Revision:

C01

Start Date: 14/11/2023

Rev. Date: 12/02/2024

Drawn By: GDB

Checked By: RW

Client:


DOWNING CONSTRUCT

Project:


SQUARE GARDENS




SIGN TYPE 07 - ACER LETTERING - EAST ELEVATION - BLOCK AB

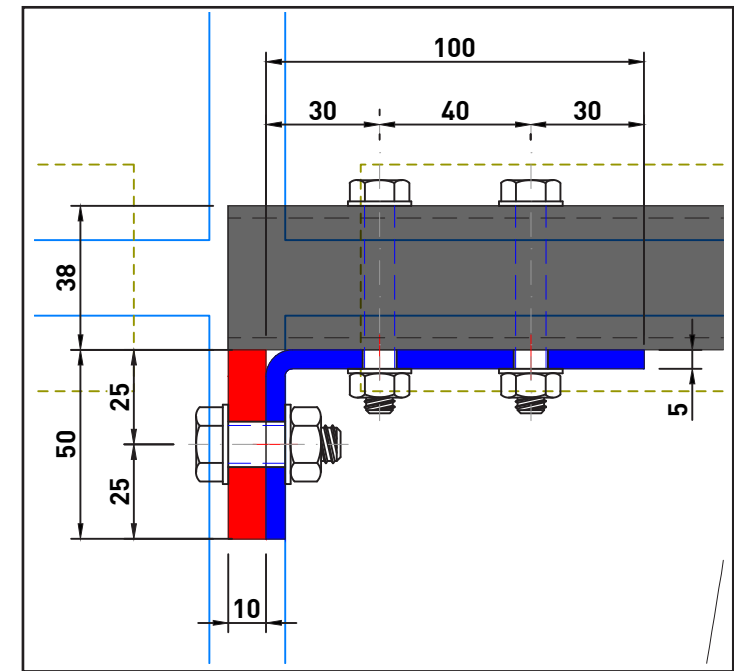


TOP BRACKET DETAIL - SCALE 1:2 IN A3

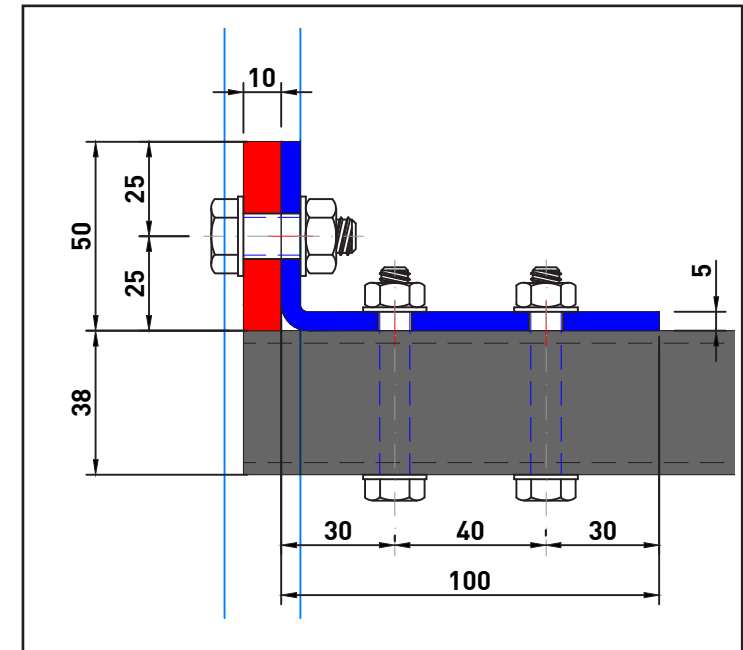


BOTTOM BRACKET DETAIL - SCALE 1:2 IN A3

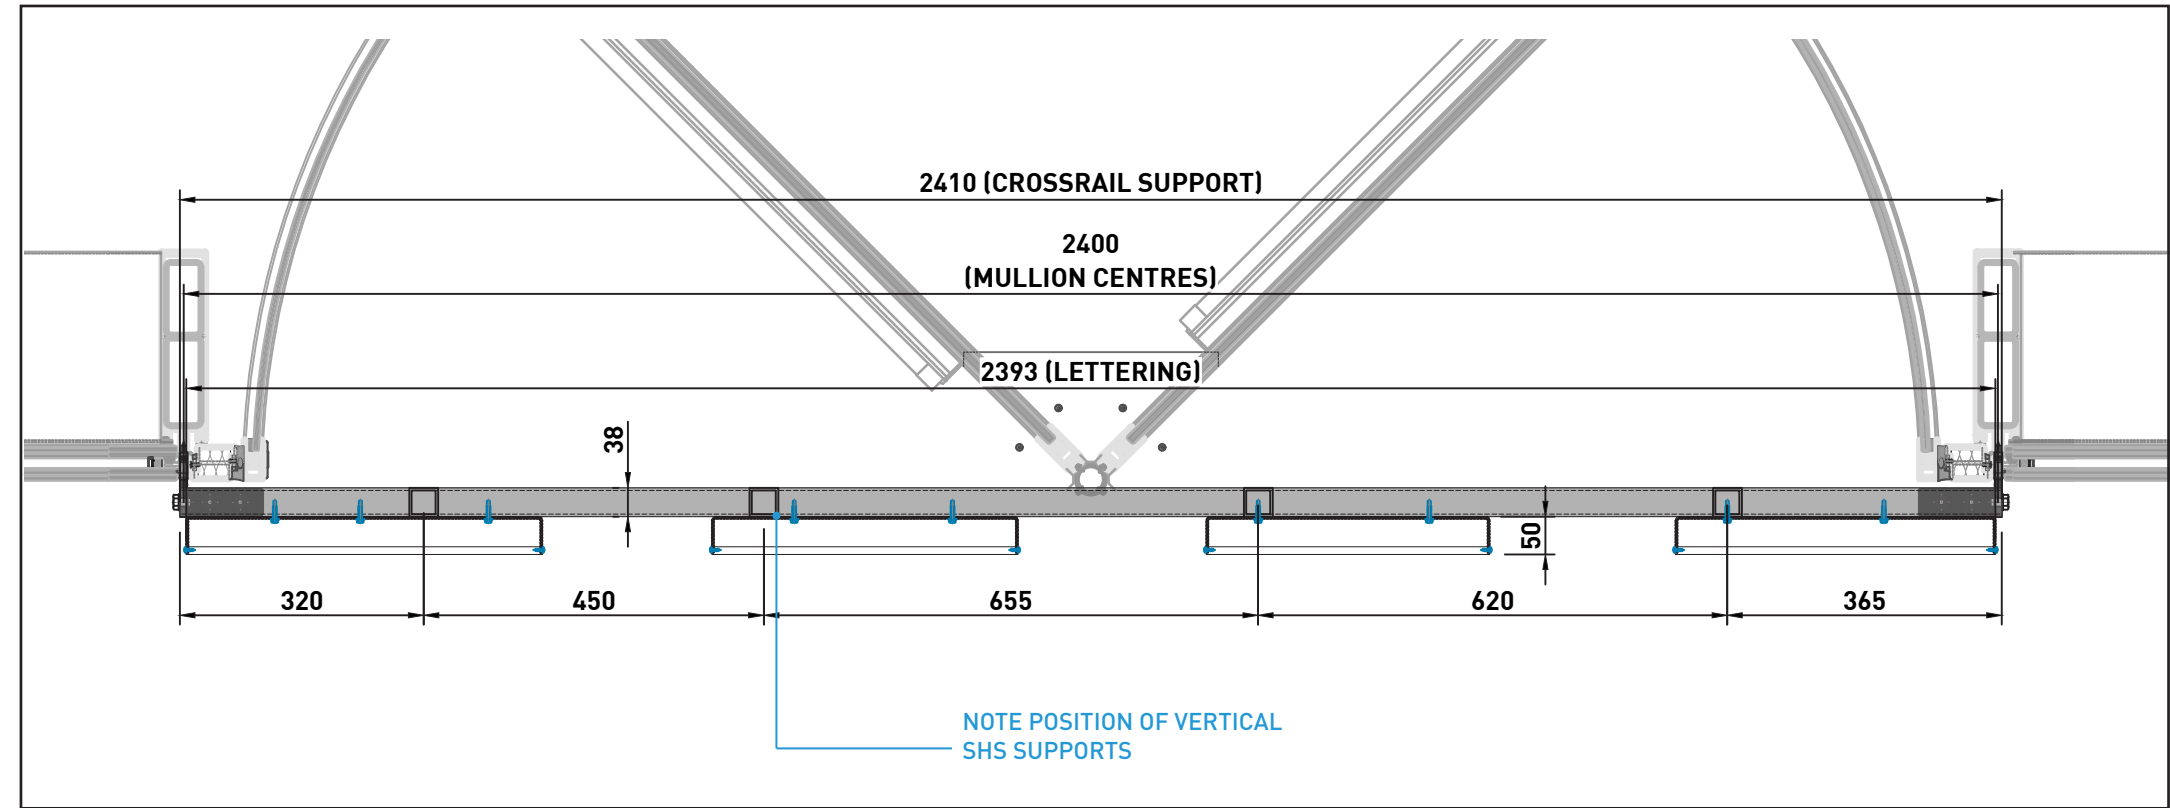

PLAN VIEW - SCALE 1:10 IN A3

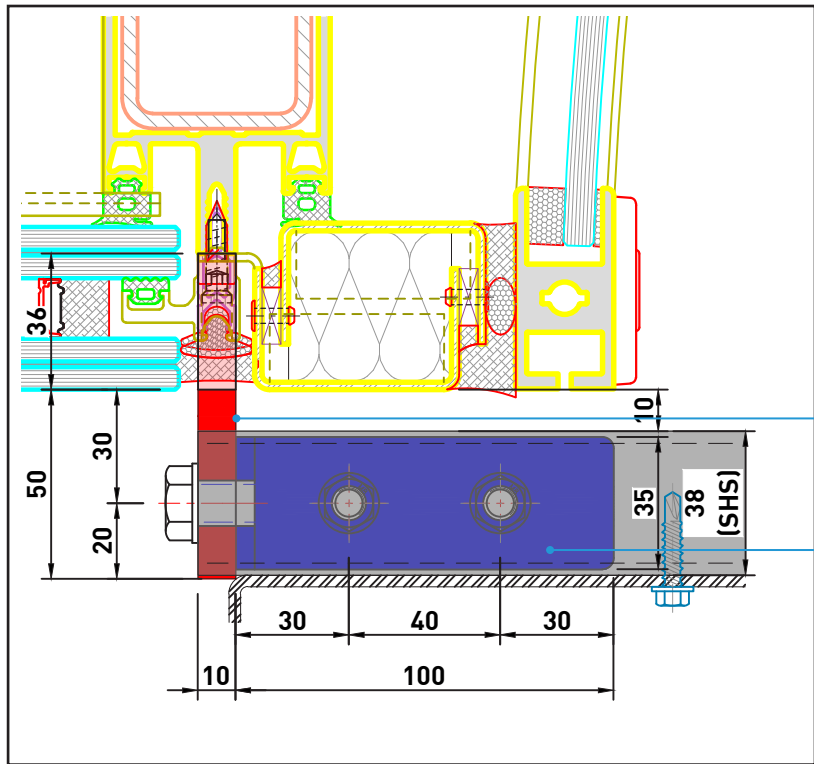

BRACKET DETAIL (PLAN VIEW) - SCALE 1:2 IN A3

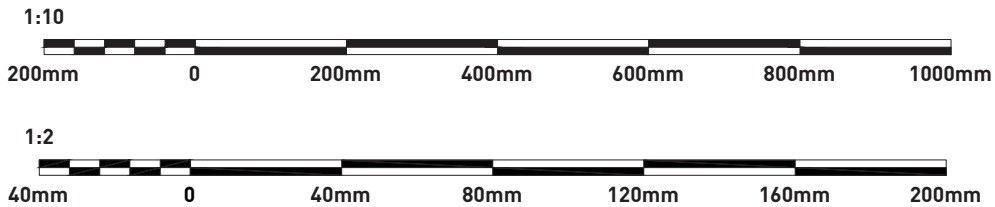

10mm STAINLESS STEEL FIN (INOX A2) FIXED TO EXISTING MULLIONS BY FOCHI. FIN FIXED TO SUPPORT BRACKET BY STAINLESS STEEL M10 BOLT

5mm STAINLESS STEEL SUPPORT BRACKET (100 x 50 x 35mm) CARRYING 1 1/2" x 1 1/2" CROSSRAILS. FIXED USING GRADE 8.8 M8 BOLTS

- NOTES:
- FOCHI TO PROVIDE 10mm BRACKET FIXED TO MULLION.
 - ALL BRACKETS, CROSSRAILS AND FIXINGS TO BE PPC TO RAL 9005
 - 10mm TOLERANCE BETWEEN CROSSRAIL SUPPORT BRACKETS AND GLAZING.

Notes:

Colour References:

- RAL 9003 (Signal White)
- RAL 9005 (Crossrails & Brackets)

FOR REVIEW
DO NOT MANUFACTURE
FROM THIS DOCUMENT

Drawing No:

N/A

Revision:

C01

Start Date: 14/11/2023

Rev. Date: 12/02/2024

Drawn By: GDB

Checked By: RW

Client:


DOWNING CONSTRUCT

Project:


SQUARE GARDENS

ASCOT
EST. 1938

SIGN TYPE 08 - ACER LETTERING - WEST ELEVATION - BLOCK AB

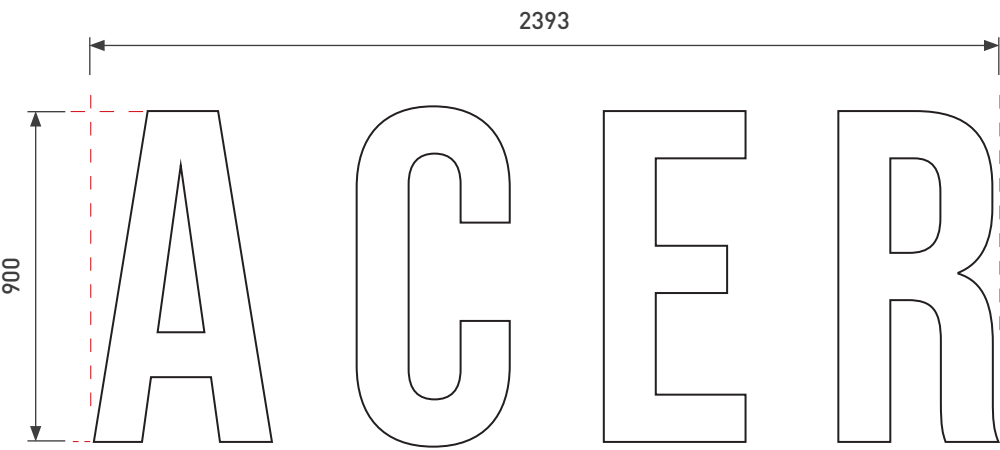

FRONT VIEW - SCALE 1:20 IN A3

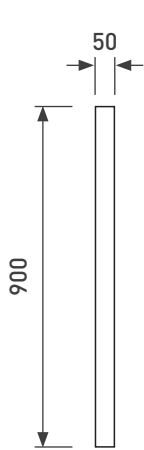


SIDE PROFILE - SCALE 1:20 IN A3

NOTE: 13AMP SPUR REQUIRED AT POWER SUPPLY LOCATION



SIGN POSITIONING TO BE CONFIRMED. x1 CROSSRAIL
CURRENTLY ALIGNED WITH TRANSOM FOR REDUCED VISIBILITY

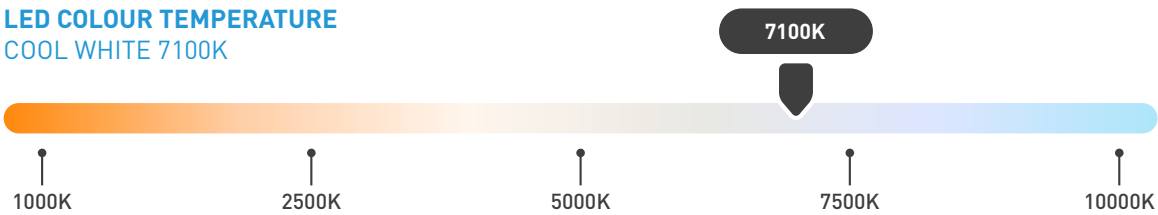

TYPE 08 - ACER LETTERING - WEST ELEVATION - BLOCK AB

2293 x 900mm built up rimless illuminated lettering with a return depth of 50mm. Lettering formed from PPC stainless steel with translucent acrylic light diffusing faces to specified colours. Illumination in the form of premium white LEDs mounted within letters.

Fixing: Concealed letter backtray panels fixed to 1 1/2" aluminium crossrails. Crossrails fixed to 10mm stainless steel plate fixed to existing mullions.


Quantity: 01

Font: Bebas Neue Pro Bold. Optically Kerned
150 Tracking

Colours: RAL 9003 - Signal White **(To be confirmed)**
RAL 9005 - Crossrails and fixings.

Luminance Levels : Maximum 600 cdm -²

Weight: 27kg (Built up lettering only)
35kg (Including Crossrails)

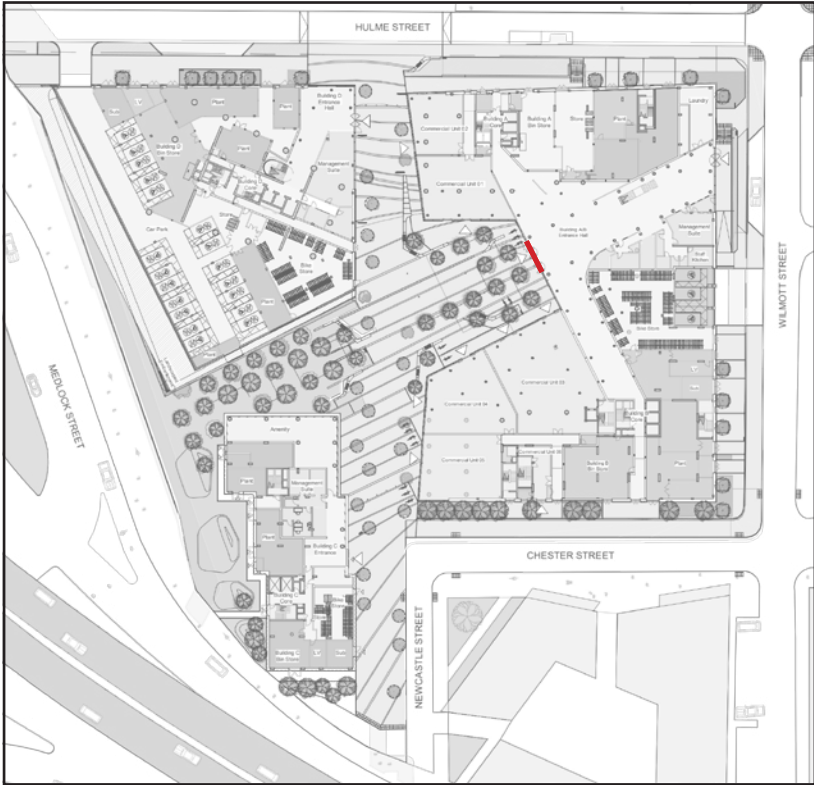

SIGN LOCATION



INDICATIVE VISUAL - VIEW FROM BOTANIC AVENUE

Notes:

Colour References:

- ☐ RAL 9003 (Signal White)
- ☒ RAL 9005 (Crossrails & Brackets)

FOR REVIEW
DO NOT MANUFACTURE
FROM THIS DOCUMENT

Drawing No:

N/A

Revision:

C01

Start Date: 14/11/2023

Rev. Date: 12/02/2024

Drawn By: GDB

Checked By: RW

Client:


DOWNING CONSTRUCT

Project:



SQUARE GARDENS



SIGN TYPE 08 - ACER LETTERING - WEST ELEVATION - BLOCK AB

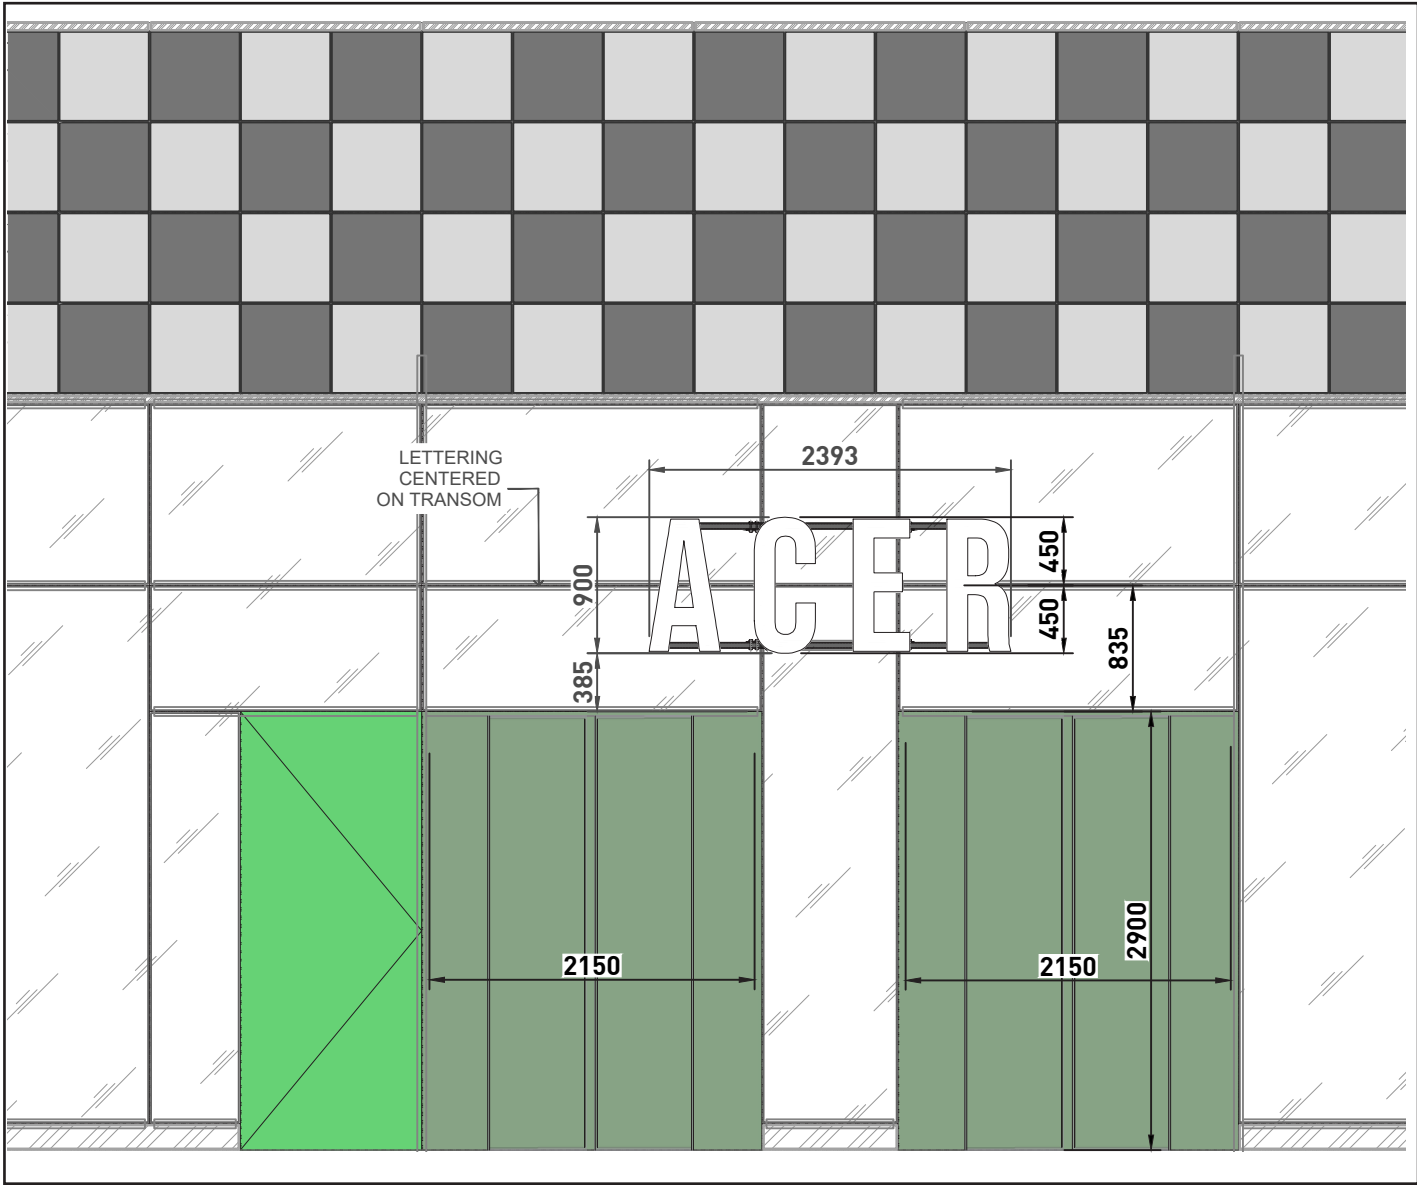

PARTIAL WEST ELEVATION AT SIGNAGE LOCATION
SCALE 1:50 IN A3

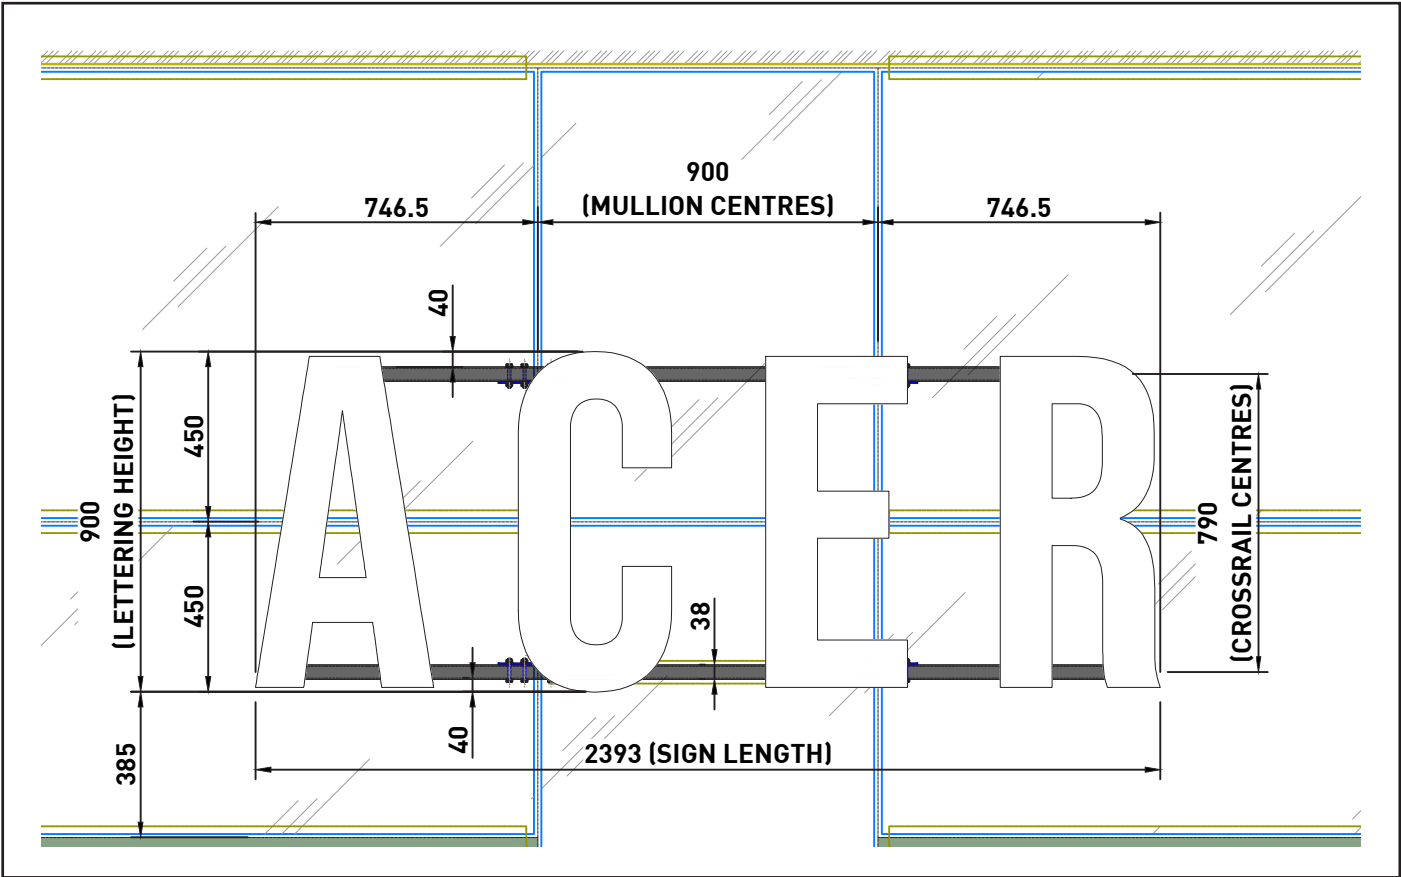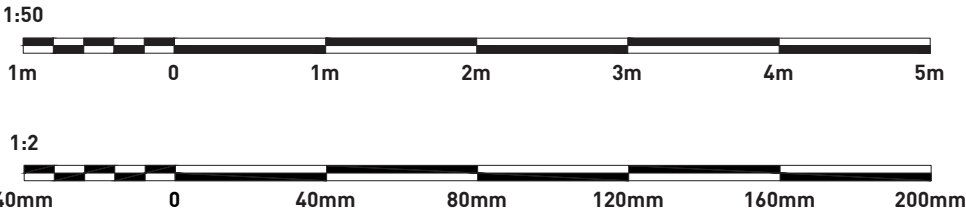


SETTING OUT - SCALE 1:20 IN A3

NOTES: ALL BRACKETS, CROSSRAILS AND FIXINGS TO BE PPC TO RAL 9005

5mm STAINLESS STEEL
SUPPORT BRACKET (100 x 50
x 40mm) CARRYING 1 1/2" x
1 1/2" CROSSRAILS. FIXED
USING GRADE 8.8 M8 BOLTS

10mm STAINLESS STEEL FIN
(INOX A2) FIXED TO EXISTING
MULLIONS BY FOCHI. FIN FIXED
TO SUPPORT BRACKET BY
STAINLESS STEEL M10 BOLT

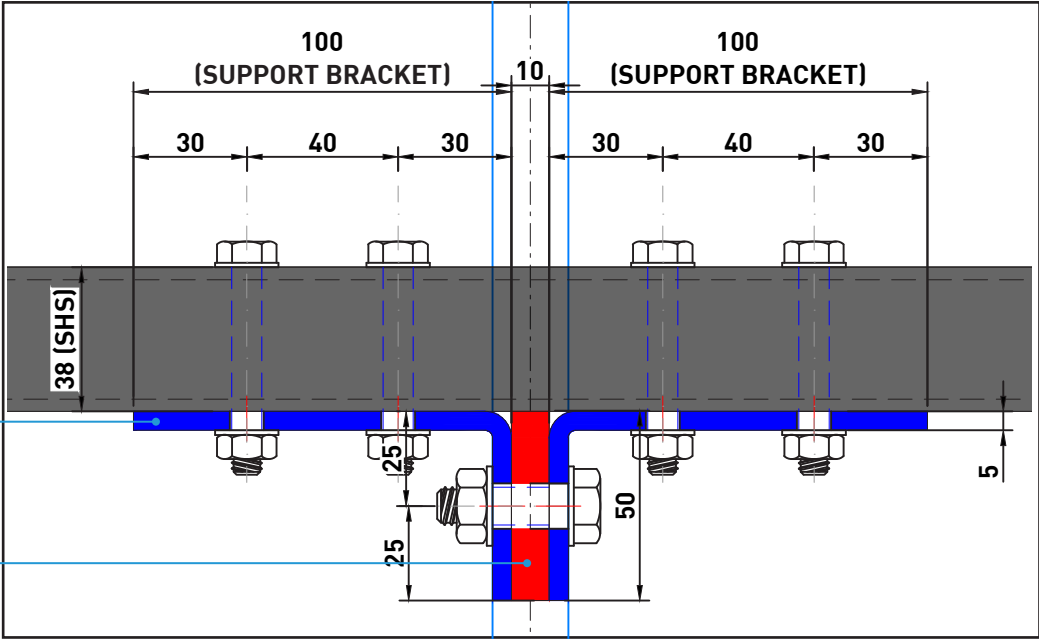

PROPOSED BRACKET DESIGN - SCALE 1:2 IN A3

Notes:

Colour References:

- ☐ RAL 9003 (Signal White)
- ☐ RAL 9005 (Crossrails & Brackets)

FOR REVIEW

DO NOT MANUFACTURE
FROM THIS DOCUMENT

Drawing No:

N/A

Revision:

C01

Start Date: 14/11/2023

Rev. Date: 12/02/2024

Drawn By: GDB

Checked By: RW

Client:


DOWNING CONSTRUCT

Project:

SQUARE GARDENS

ASCOT
EST. 1938

SIGNAGE LOCATION PLAN - BLOCK AB

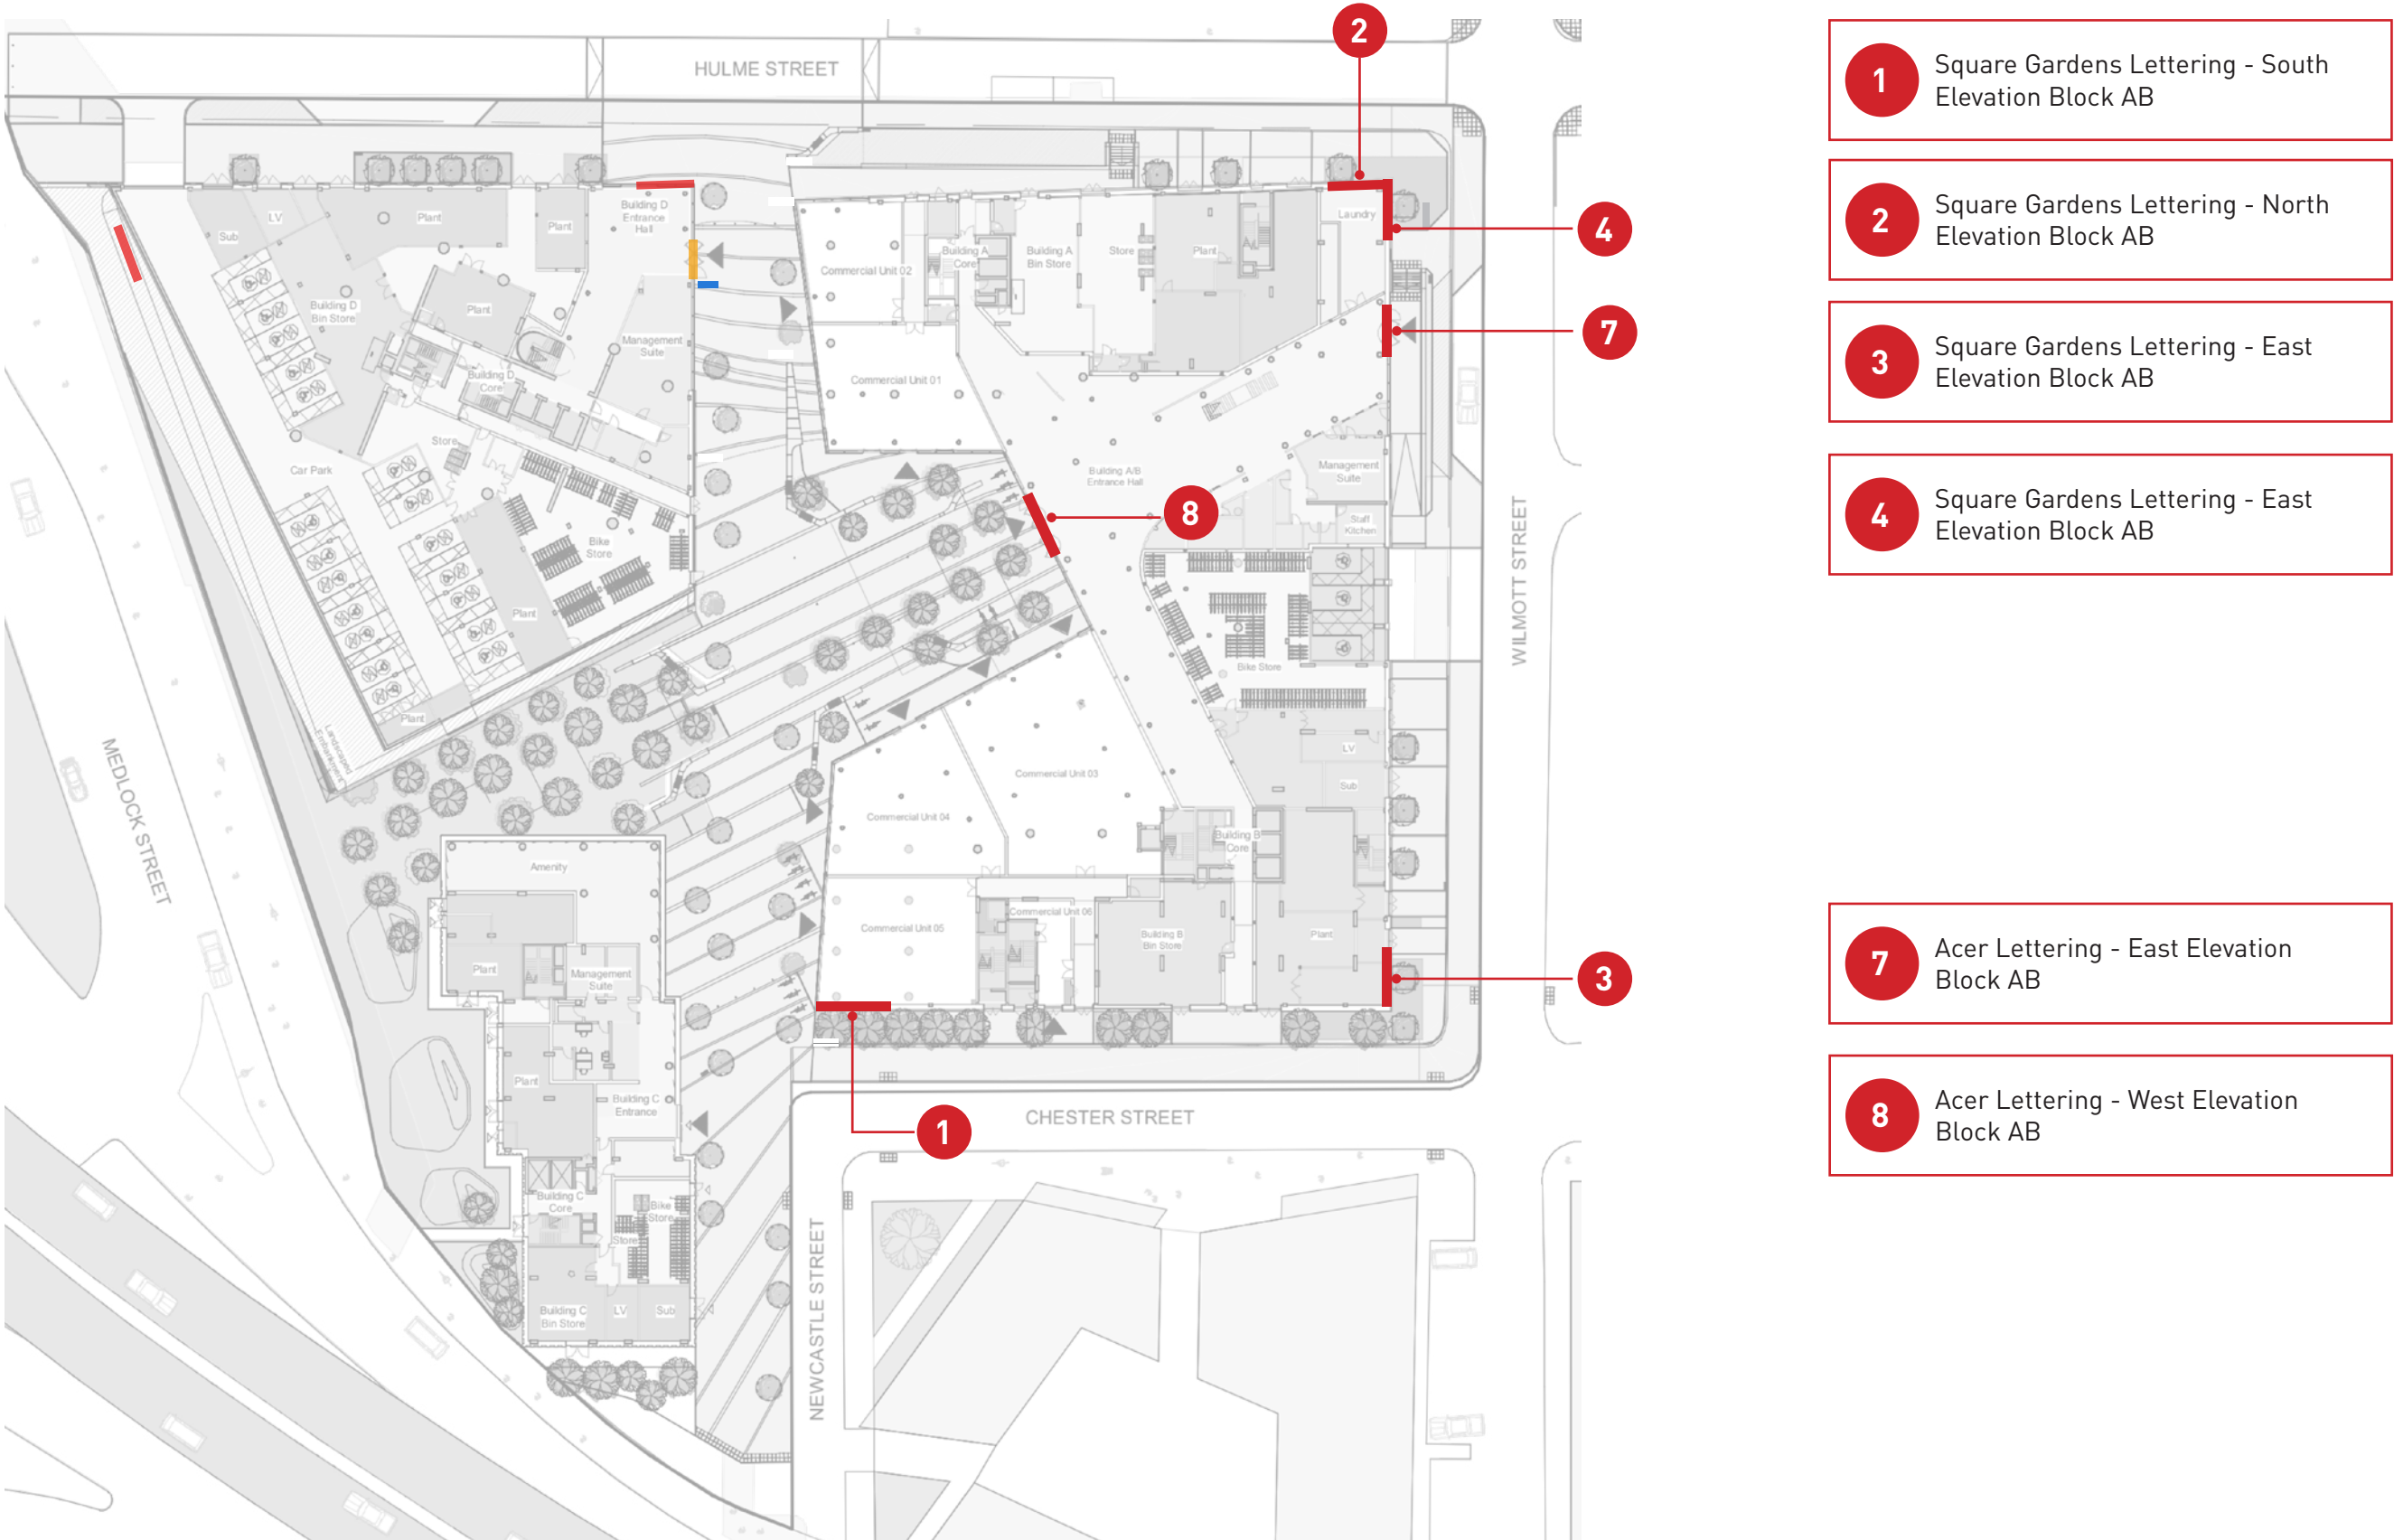

Notes:

Colour References:

RAL 6020 (Crossrails)

FOR REVIEW
DO NOT MANUFACTURE
FROM THIS DOCUMENT

Drawing No:

N/A

Revision:

C01

Start Date: 14/11/2023

Rev. Date: 12/02/2024

Drawn By: GDB

Checked By: RW

Client:

DOWNING CONSTRUCT

Project:

SQUARE GARDENS



ASCOT_{EST. 1938} IMAGINED

ARCHITECTURAL SIGNAGE & METALWORK

LONDON / BELFAST / LIVERPOOL / DUBLIN / DUSSELDORF