



NOTES
ALL DIMENSIONS TO BE CHECKED ON SITE PRIOR TO ANY MANUFACTURING OR FABRICATION AND ANY ANOMALIES TO BE BROUGHT TO THE ATTENTION OF THE ARCHITECT.

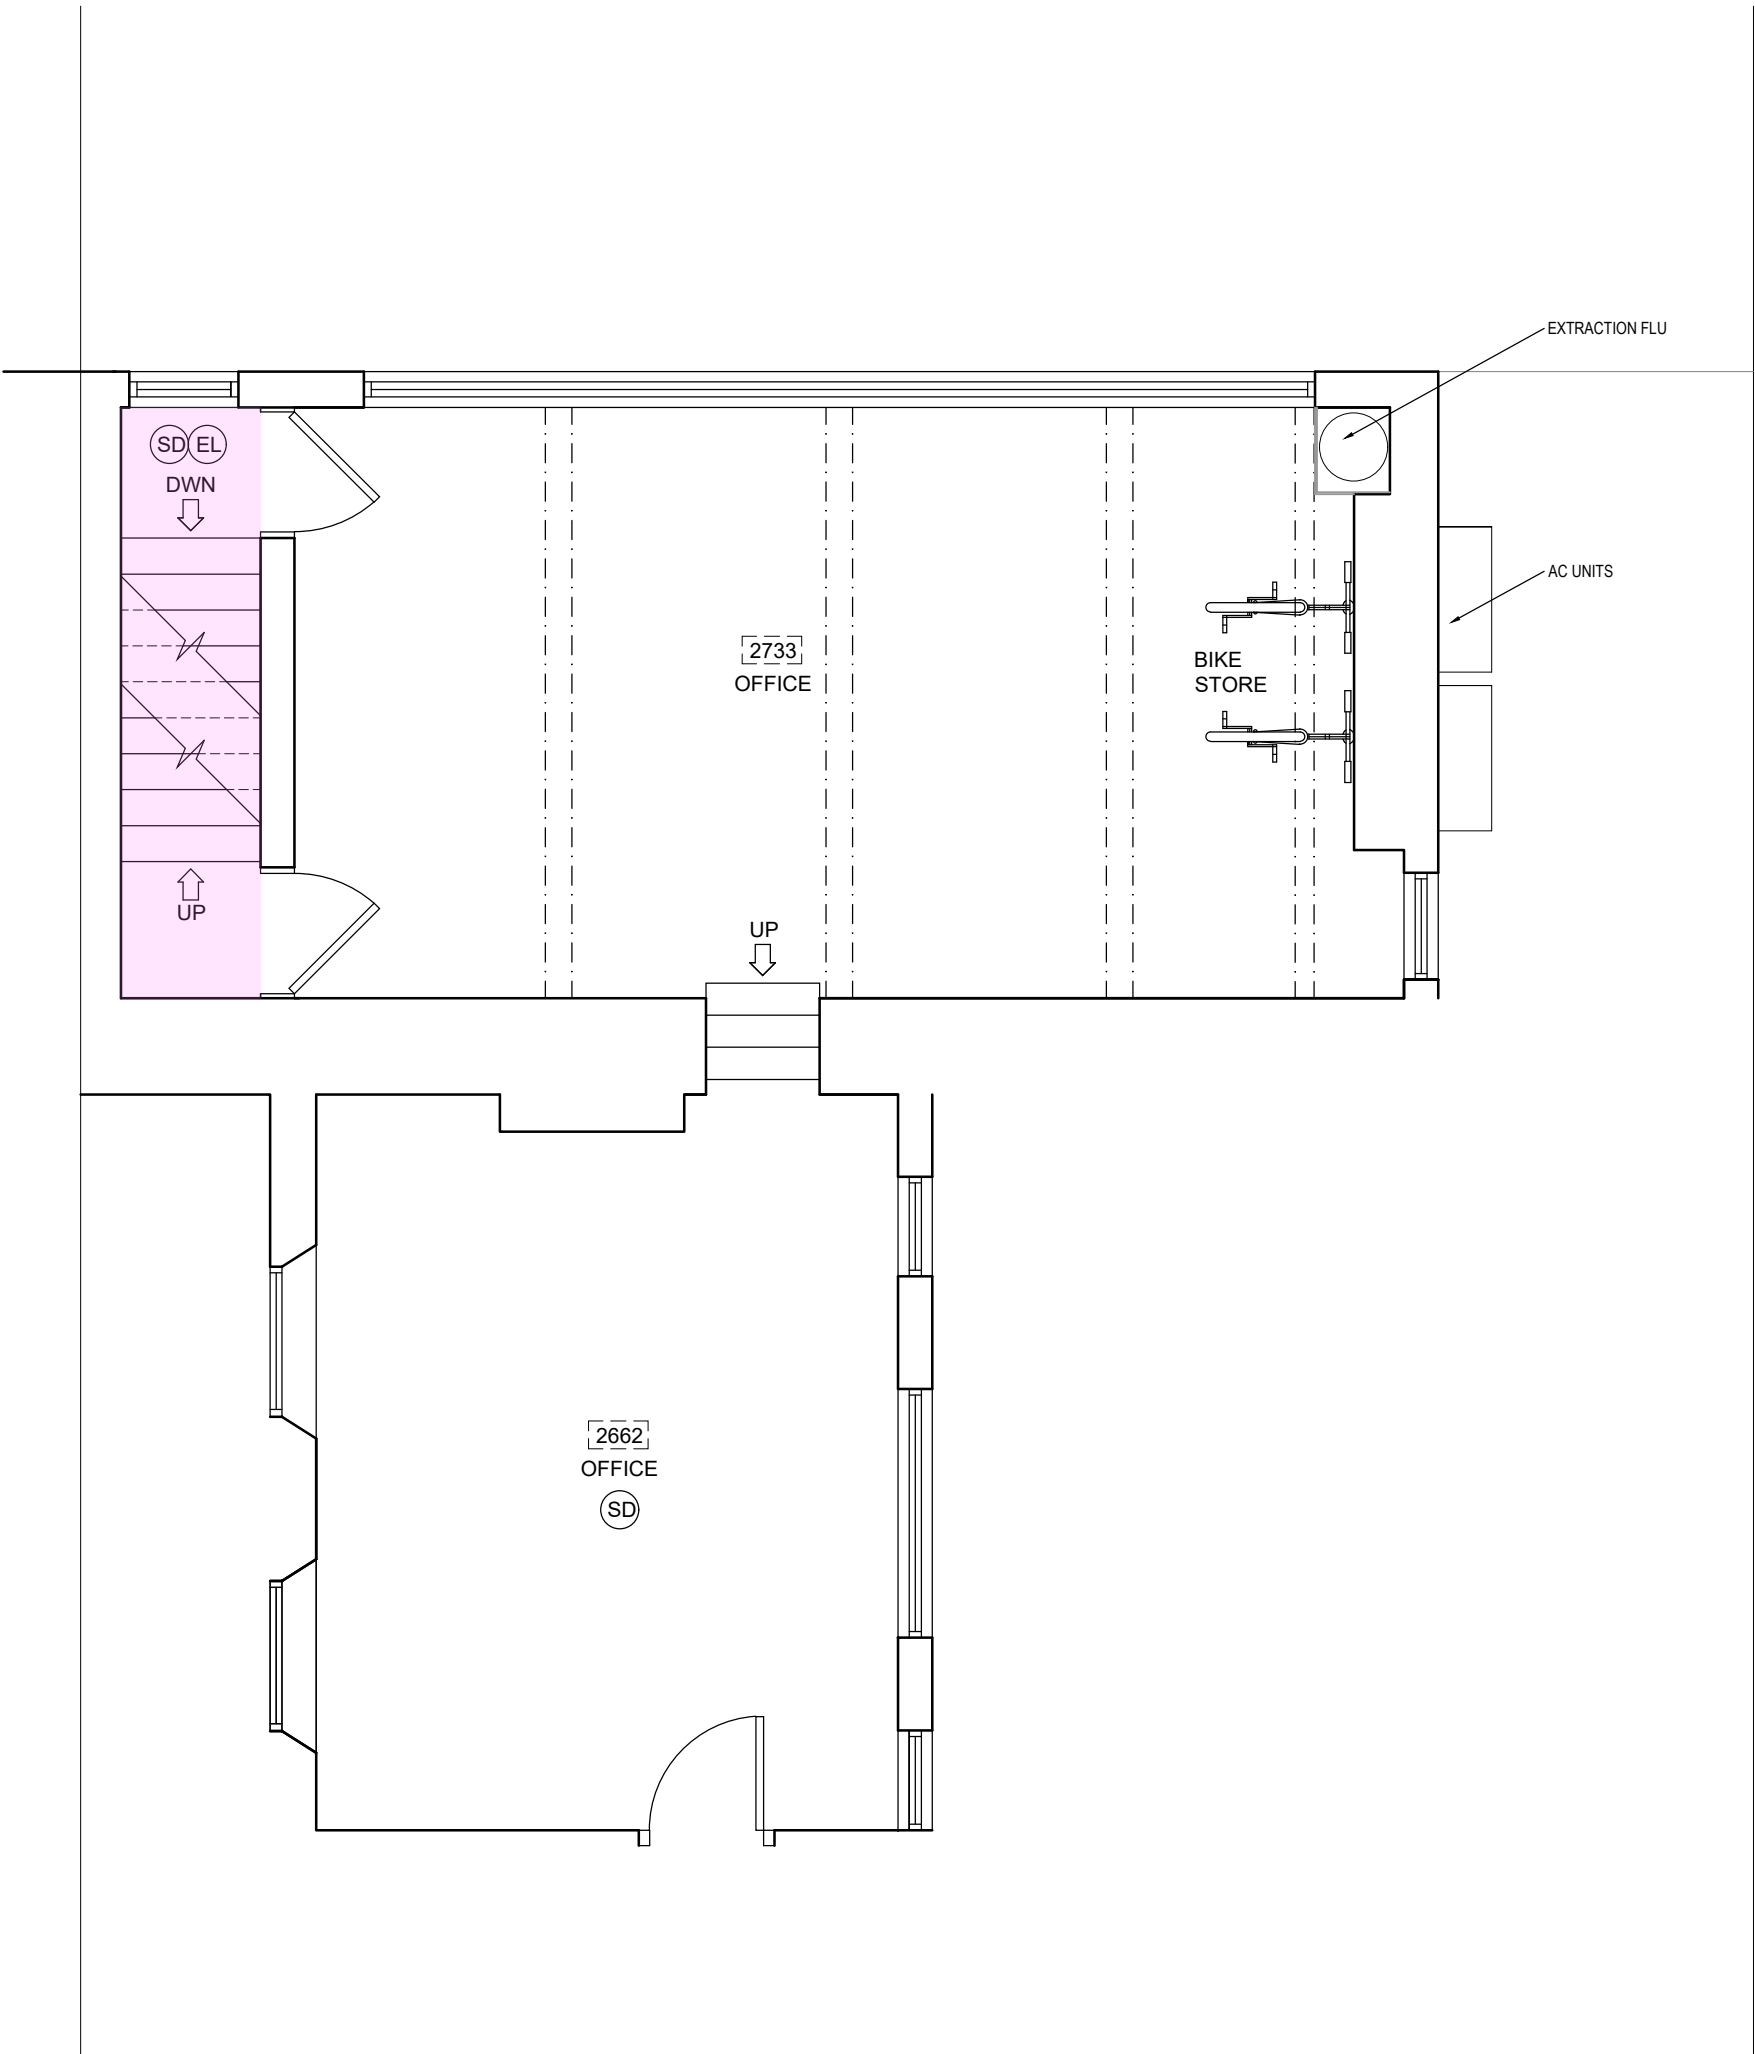


PROPOSED FIRST FLOOR PLAN
1:50

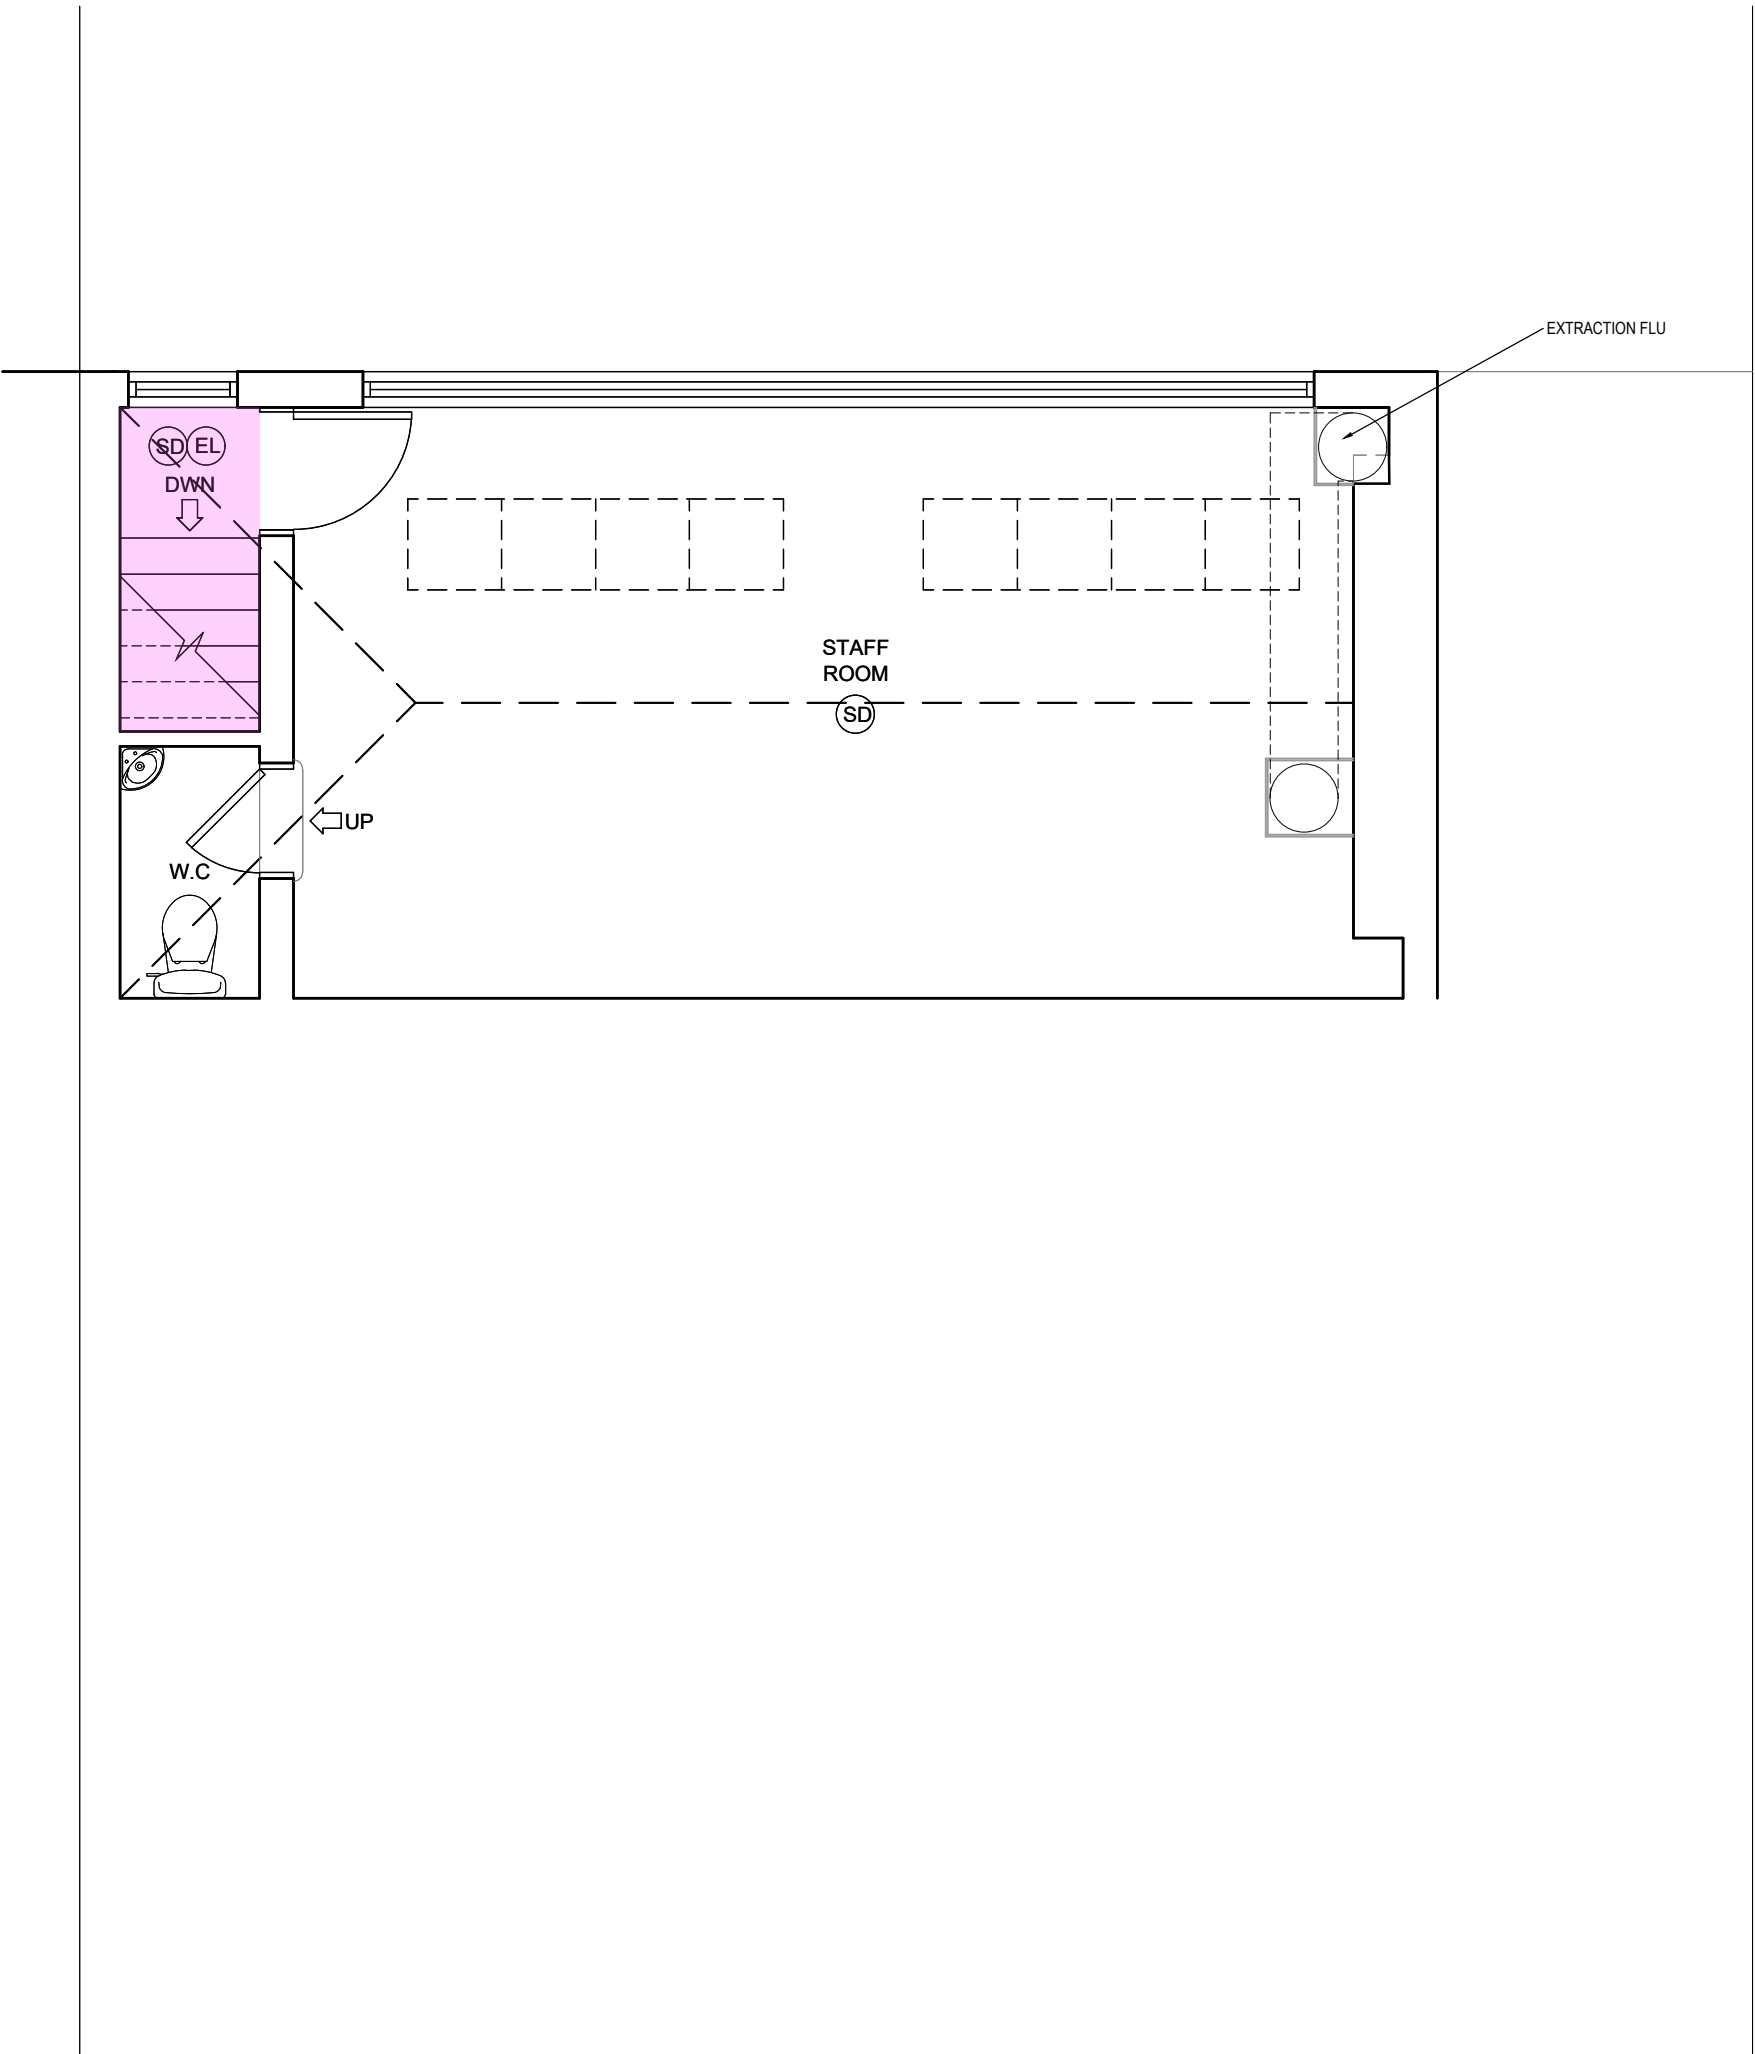

PROPOSED SECOND FLOOR PLAN
1:50

- HD Heat Detector
- SD Smoke Detector
- EL Emergency Lighting
- E Emergency Exit
- Protected Lobbies
(All doors serving to be FD30S doors, to be self closing and have smoke seals)

 

F	FLU RELOCATED	TB	15.01.24
E	FLU RELOCATED	TB	08.01.24
D	AC UNITS ADDED	TB	14.12.23
C	BIKE STORE ADDED	TB	15.11.23
B	FIRE SAFTEY ADDED	TB	26.06.23
A	FIRST ISSUE	TB	20.05.23

REV	AMENDMENTS	BY	DATE
-----	------------	----	------

PLANNING ISSUE
SUBJECT TO LOCAL AUTHORITY APPROVAL

PROJECT
PROPOSED ALTERATIONS/CHANGE
OF USE
71 - 73 BRIDGE STREET
MANCHESTER
M3 2RH

CLIENT
MR IAN MAUGHAM

DRAWING TITLE
PROPOSED FIRST AND SECOND
FLOOR PLANS

DRAWN	TB	DATE	20.05.23
CHECKED		SCALE	1:50 (A1)
APPROVED			

JOB No.	DRG No.	REVISION
--	05	F