


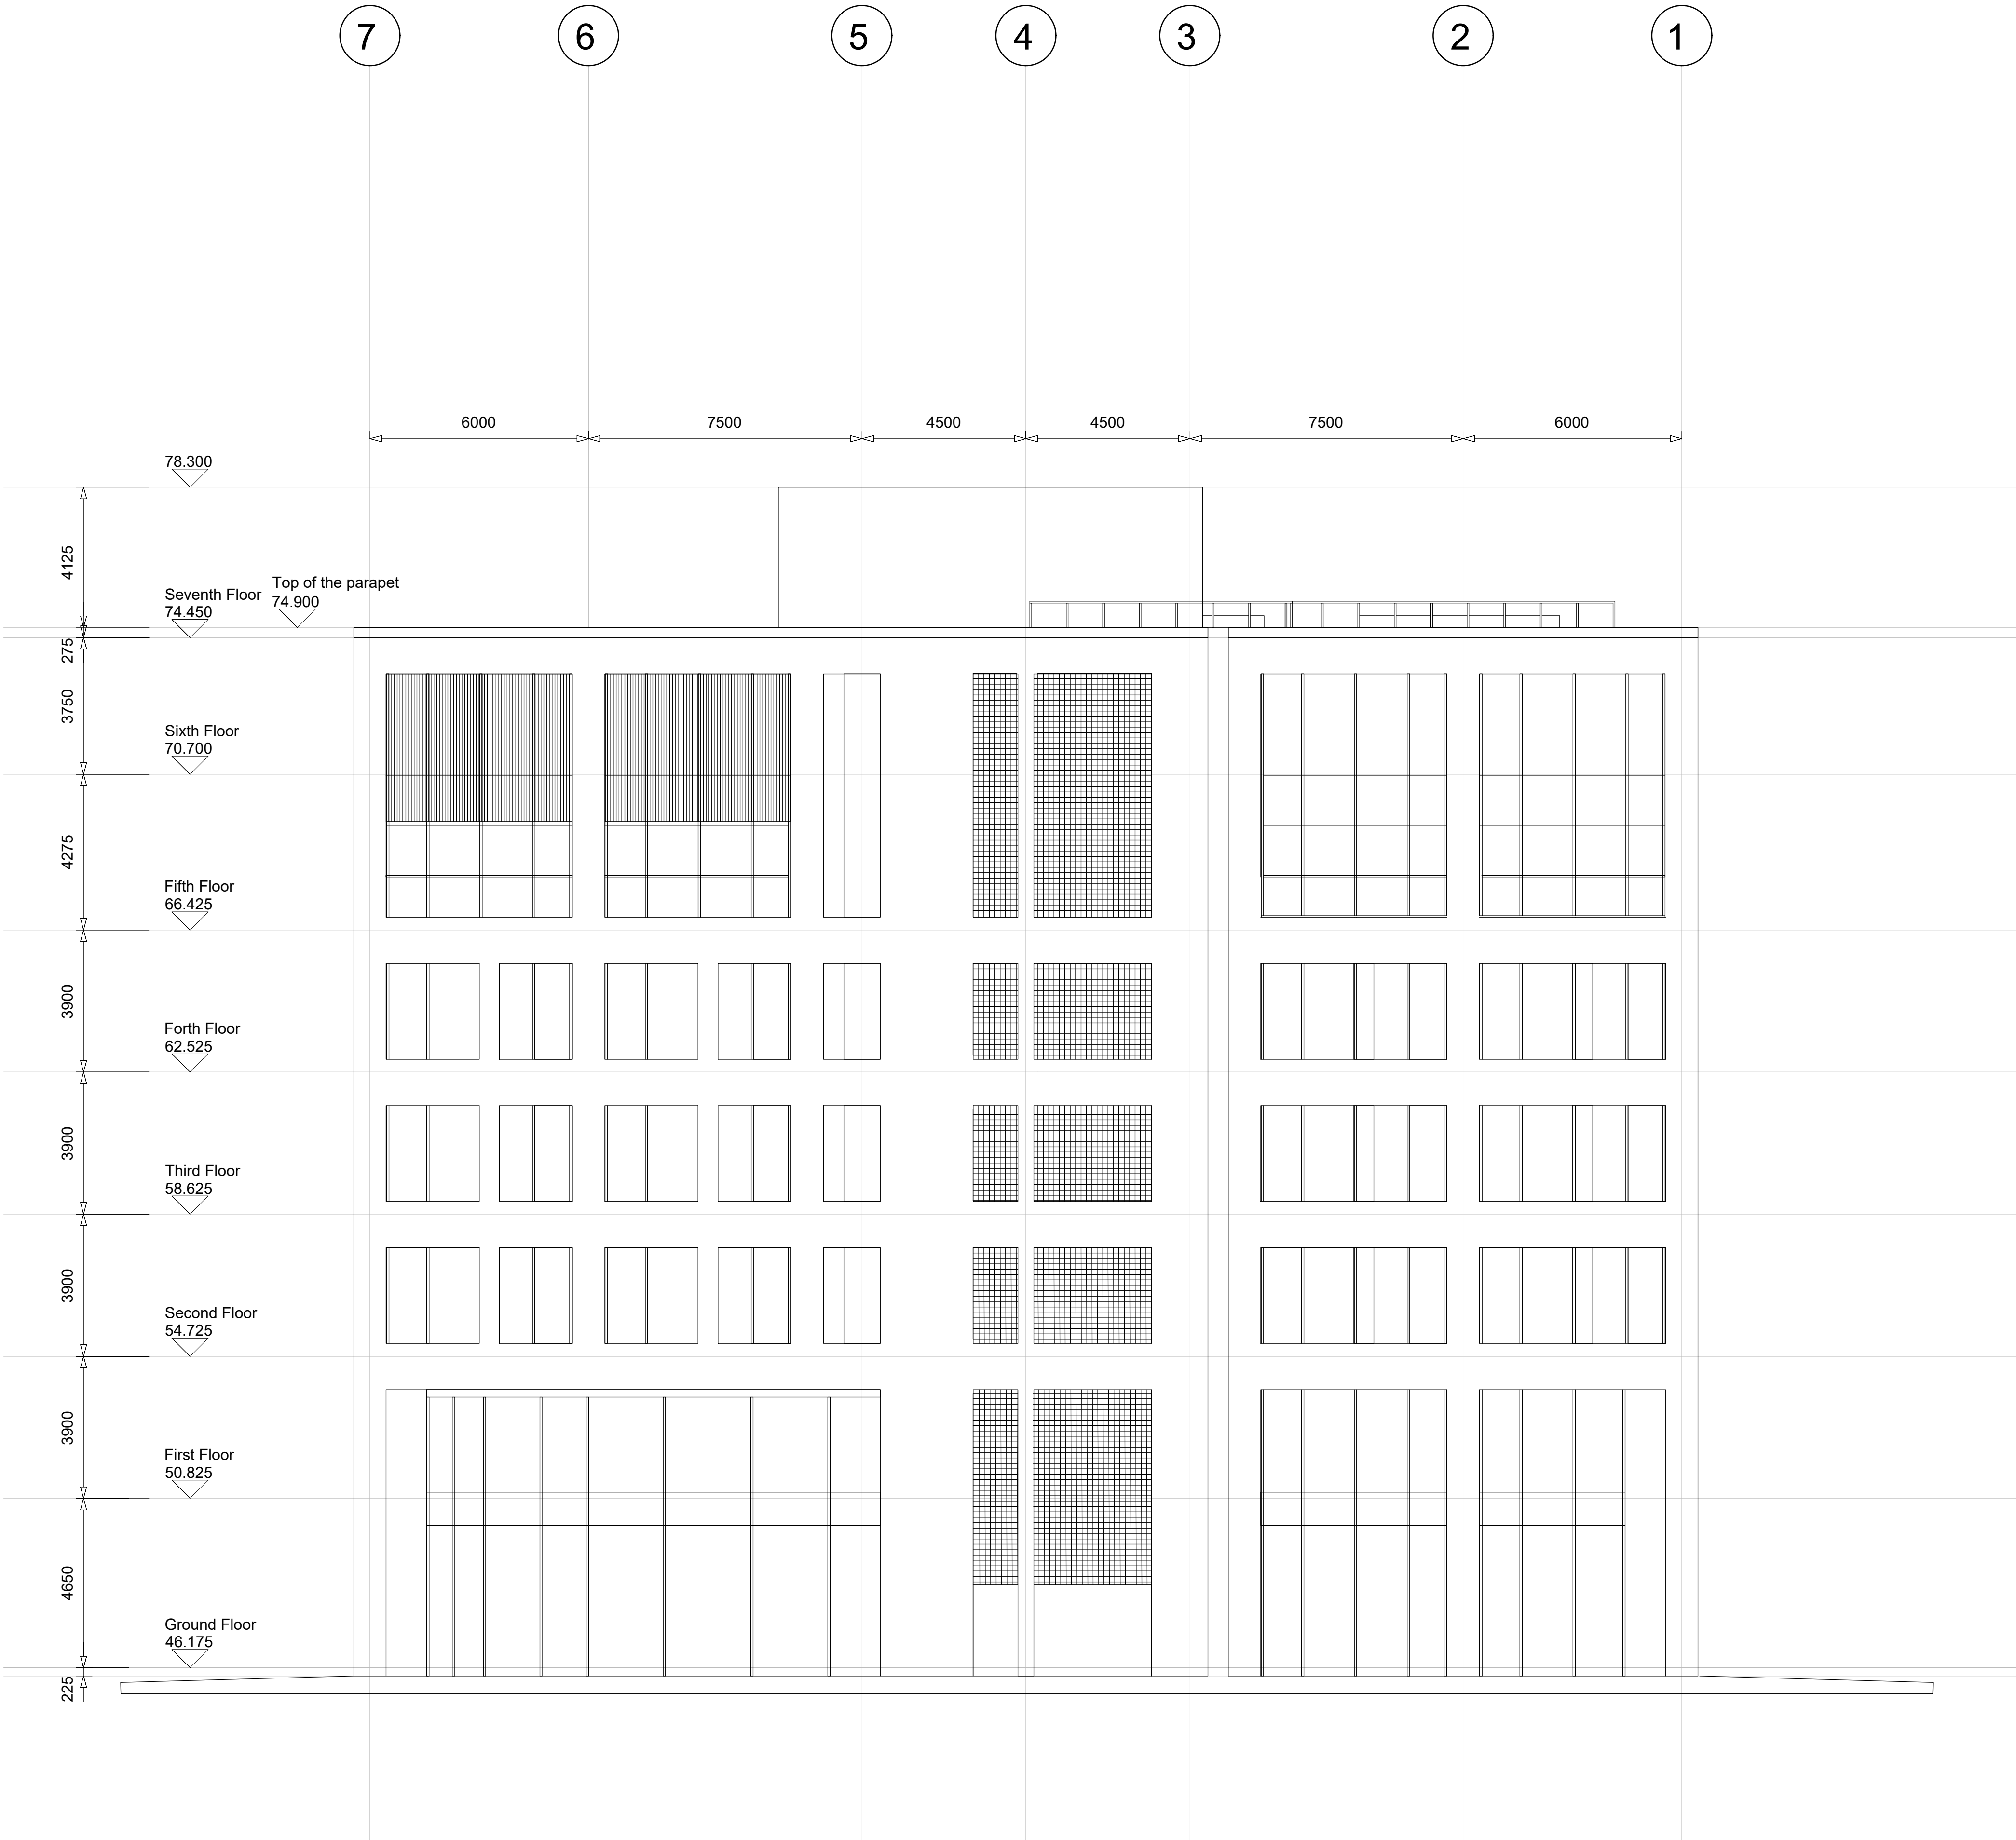

1 North East Elevation - Proposed
Scale 1:100@A0



2 South West Elevation - Proposed
Scale 1:100@A0

DRAWING STATUS		
PLANNING ISSUE		
REV	DESCRIPTION	DATE/INITIALS
A	DWG UPDATED	30/04/2024

adit workplace	
THE WORKSPACE 27800 CLOUET LIVERPOOL MANCHESTER L6 1 7. 0161 635 6200 - www.aditworkplace.com	
DEVELOPMENT	
PROJECT MANAGER	
MBC	
DESIGN	DRAWN BY
CR	
SCALE/DWG	1/100
DATE	06/03/24
PROJECT	
ONE PICCADILLY GARDENS MANCHESTER M1 1RG	
DRAWING NO	REVISION
00(07)/04	A
DRAWING TITLE	
PROPOSED NE & SW ELEVATIONS	