





Front Elevation
1 : 50




Side Elevation
1 : 50

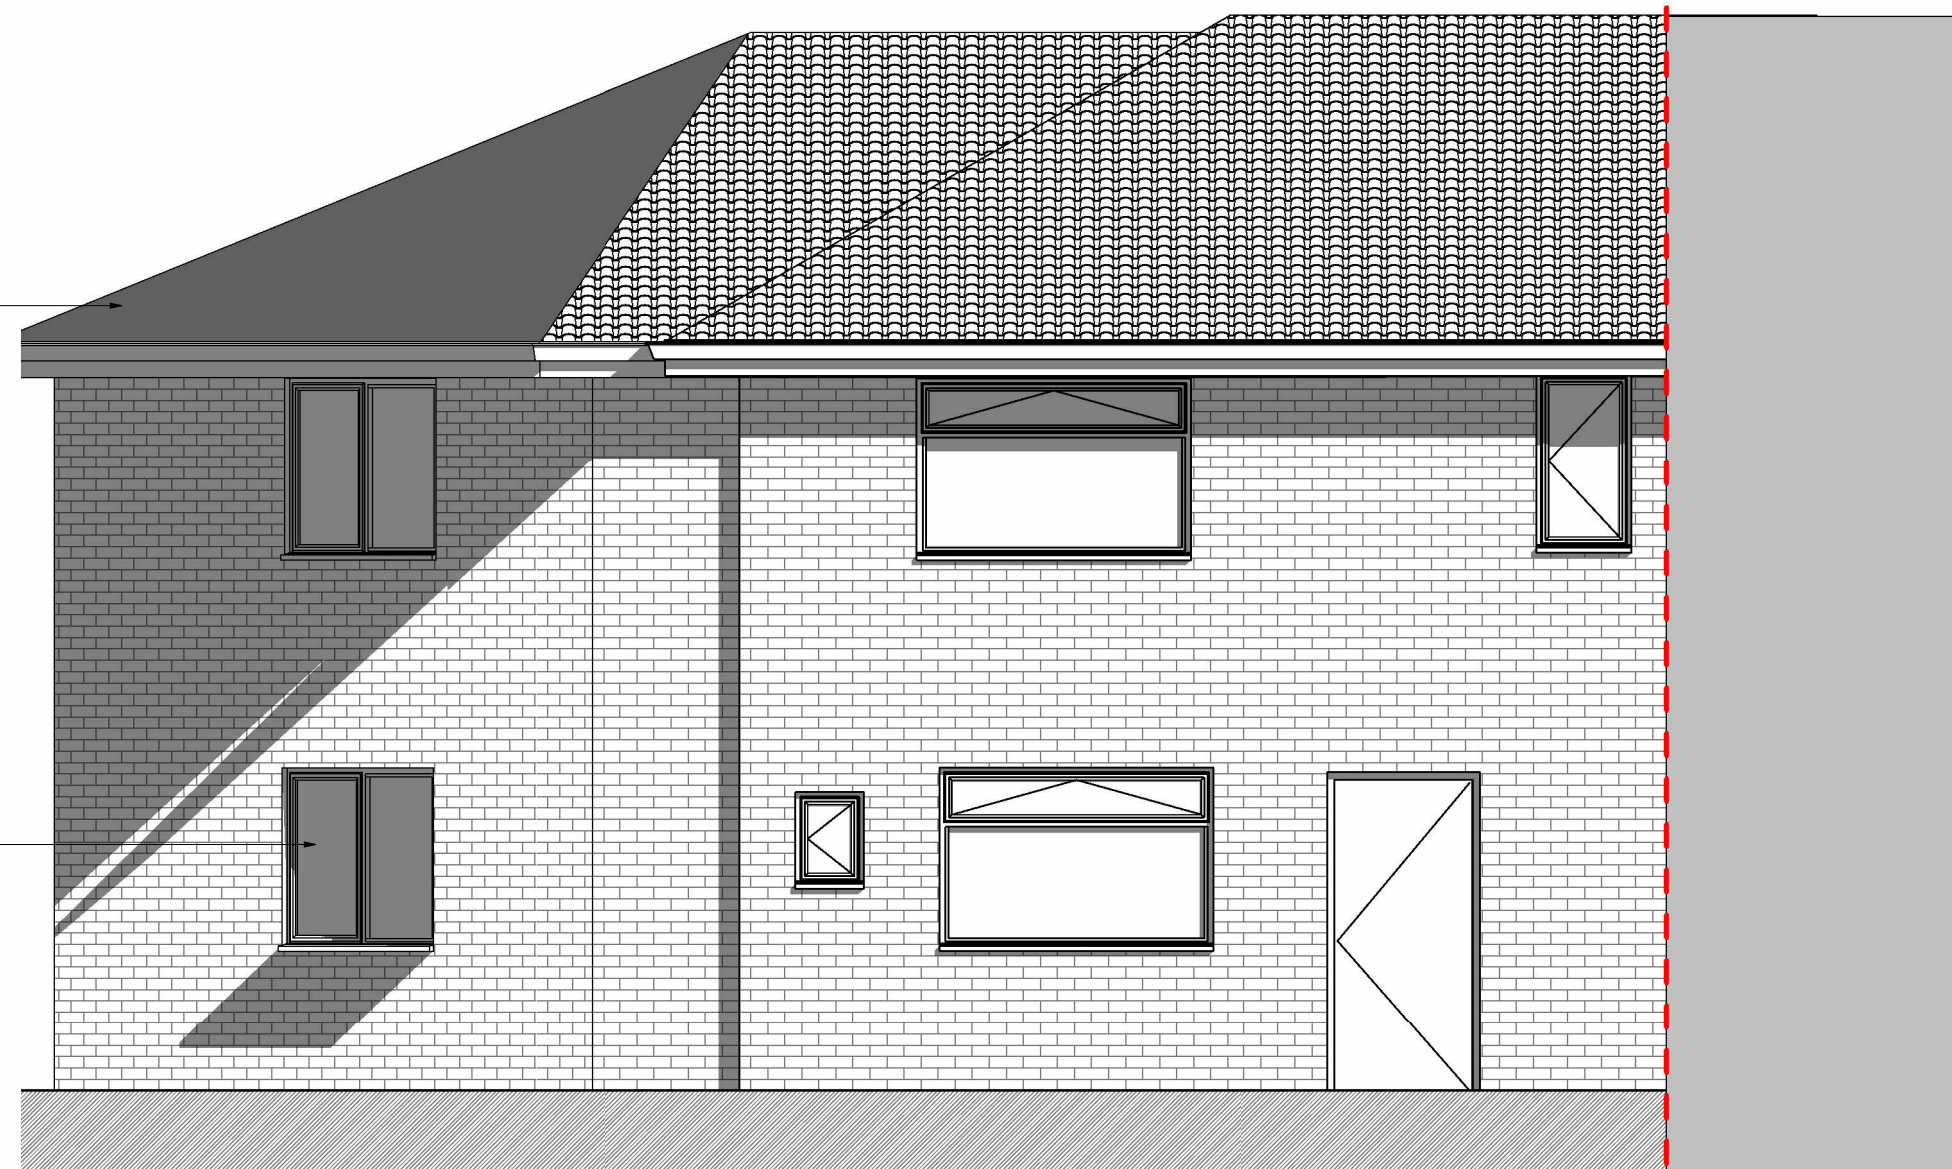


Rear Elevation
1 : 50

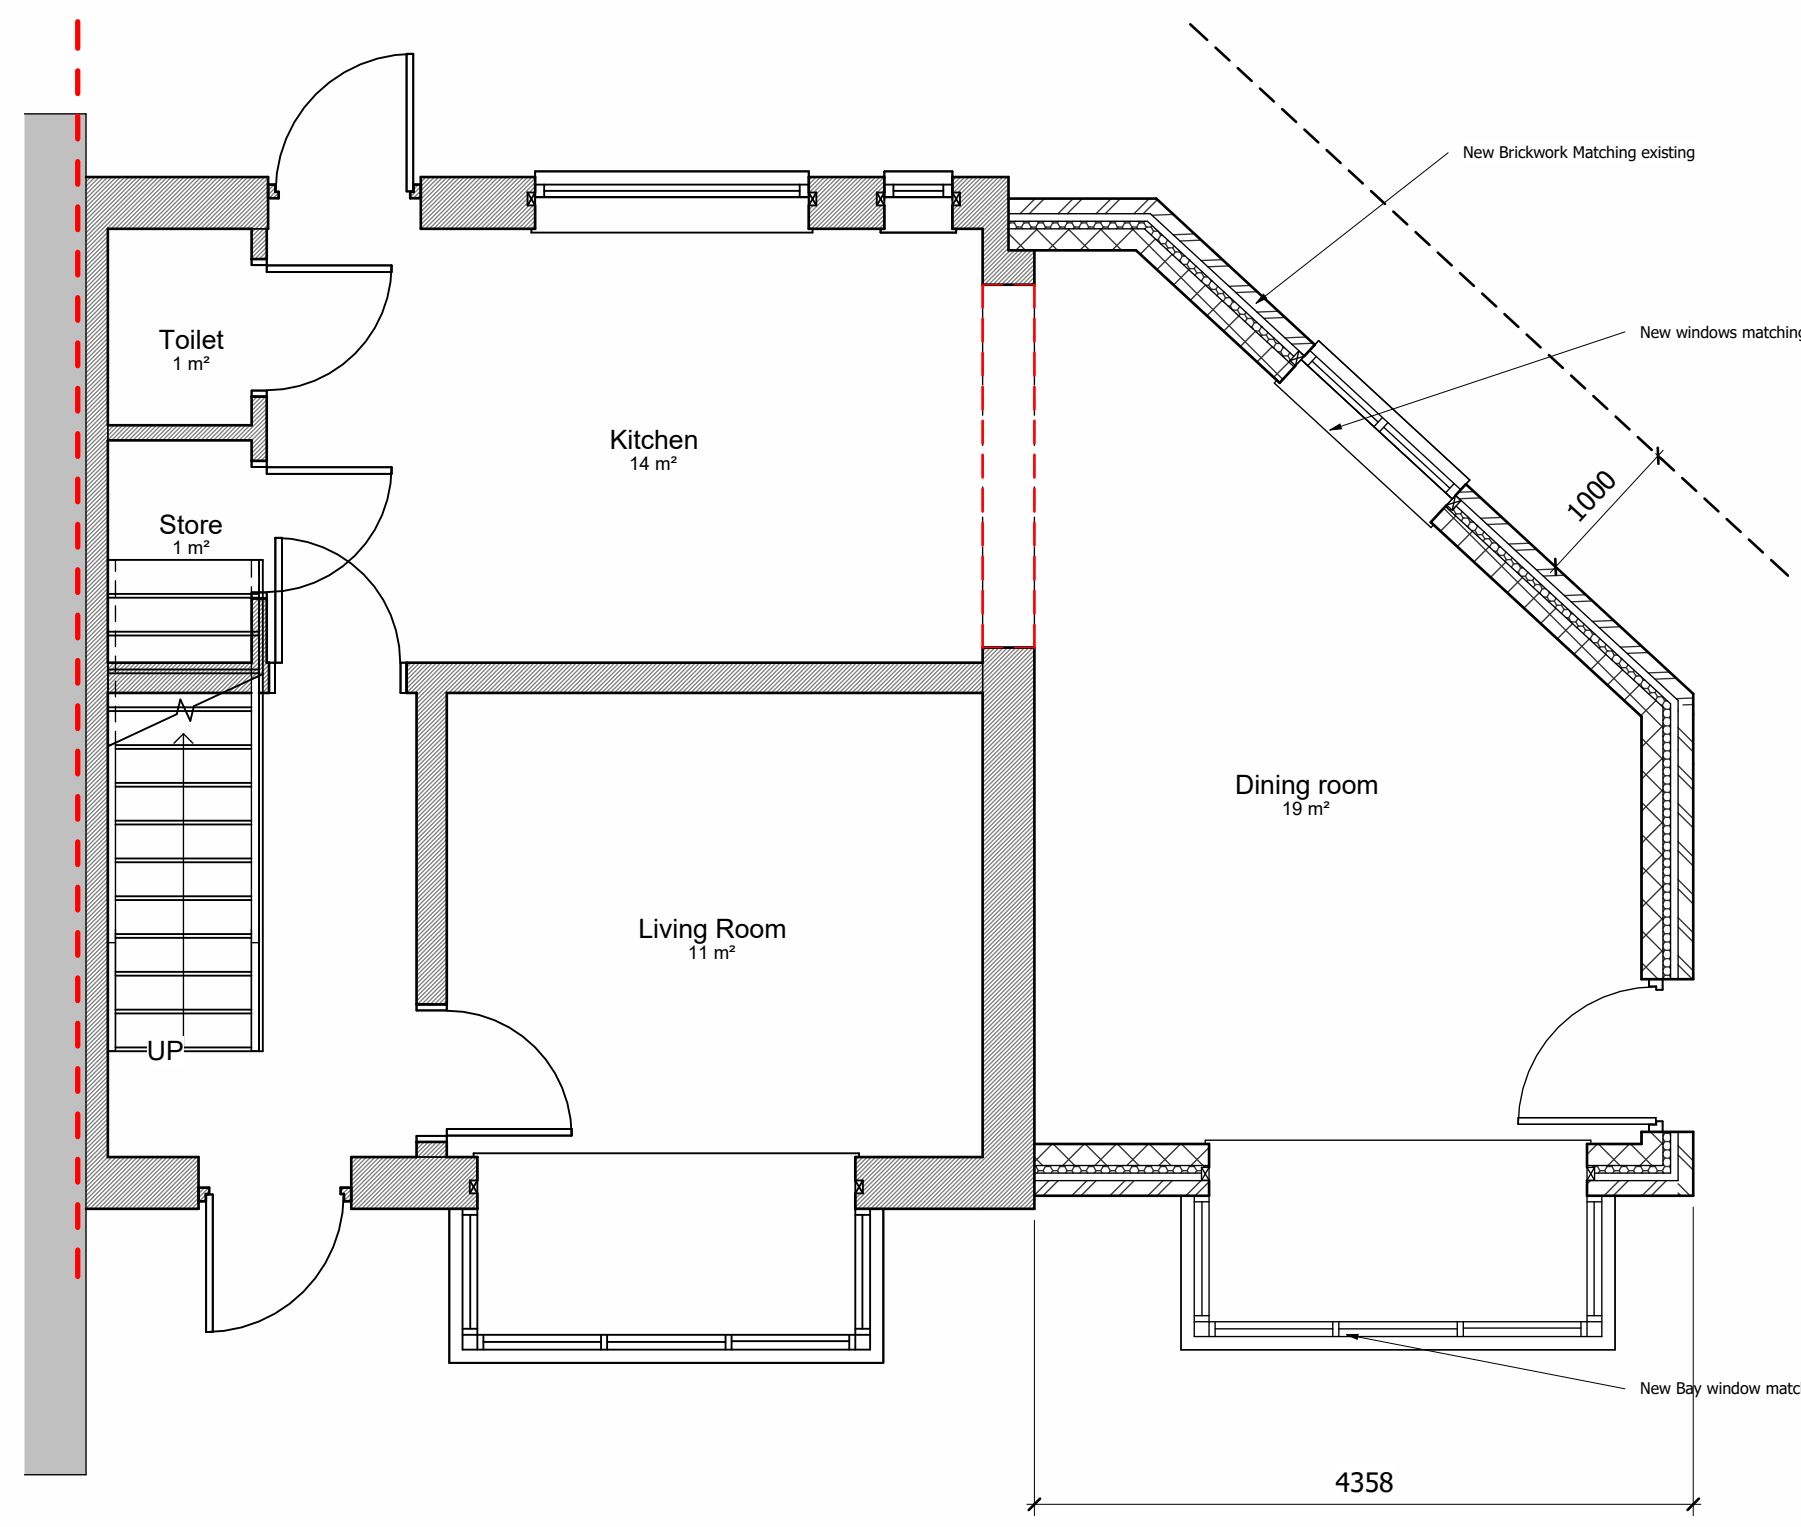


Ground Floor Plan
1 : 50

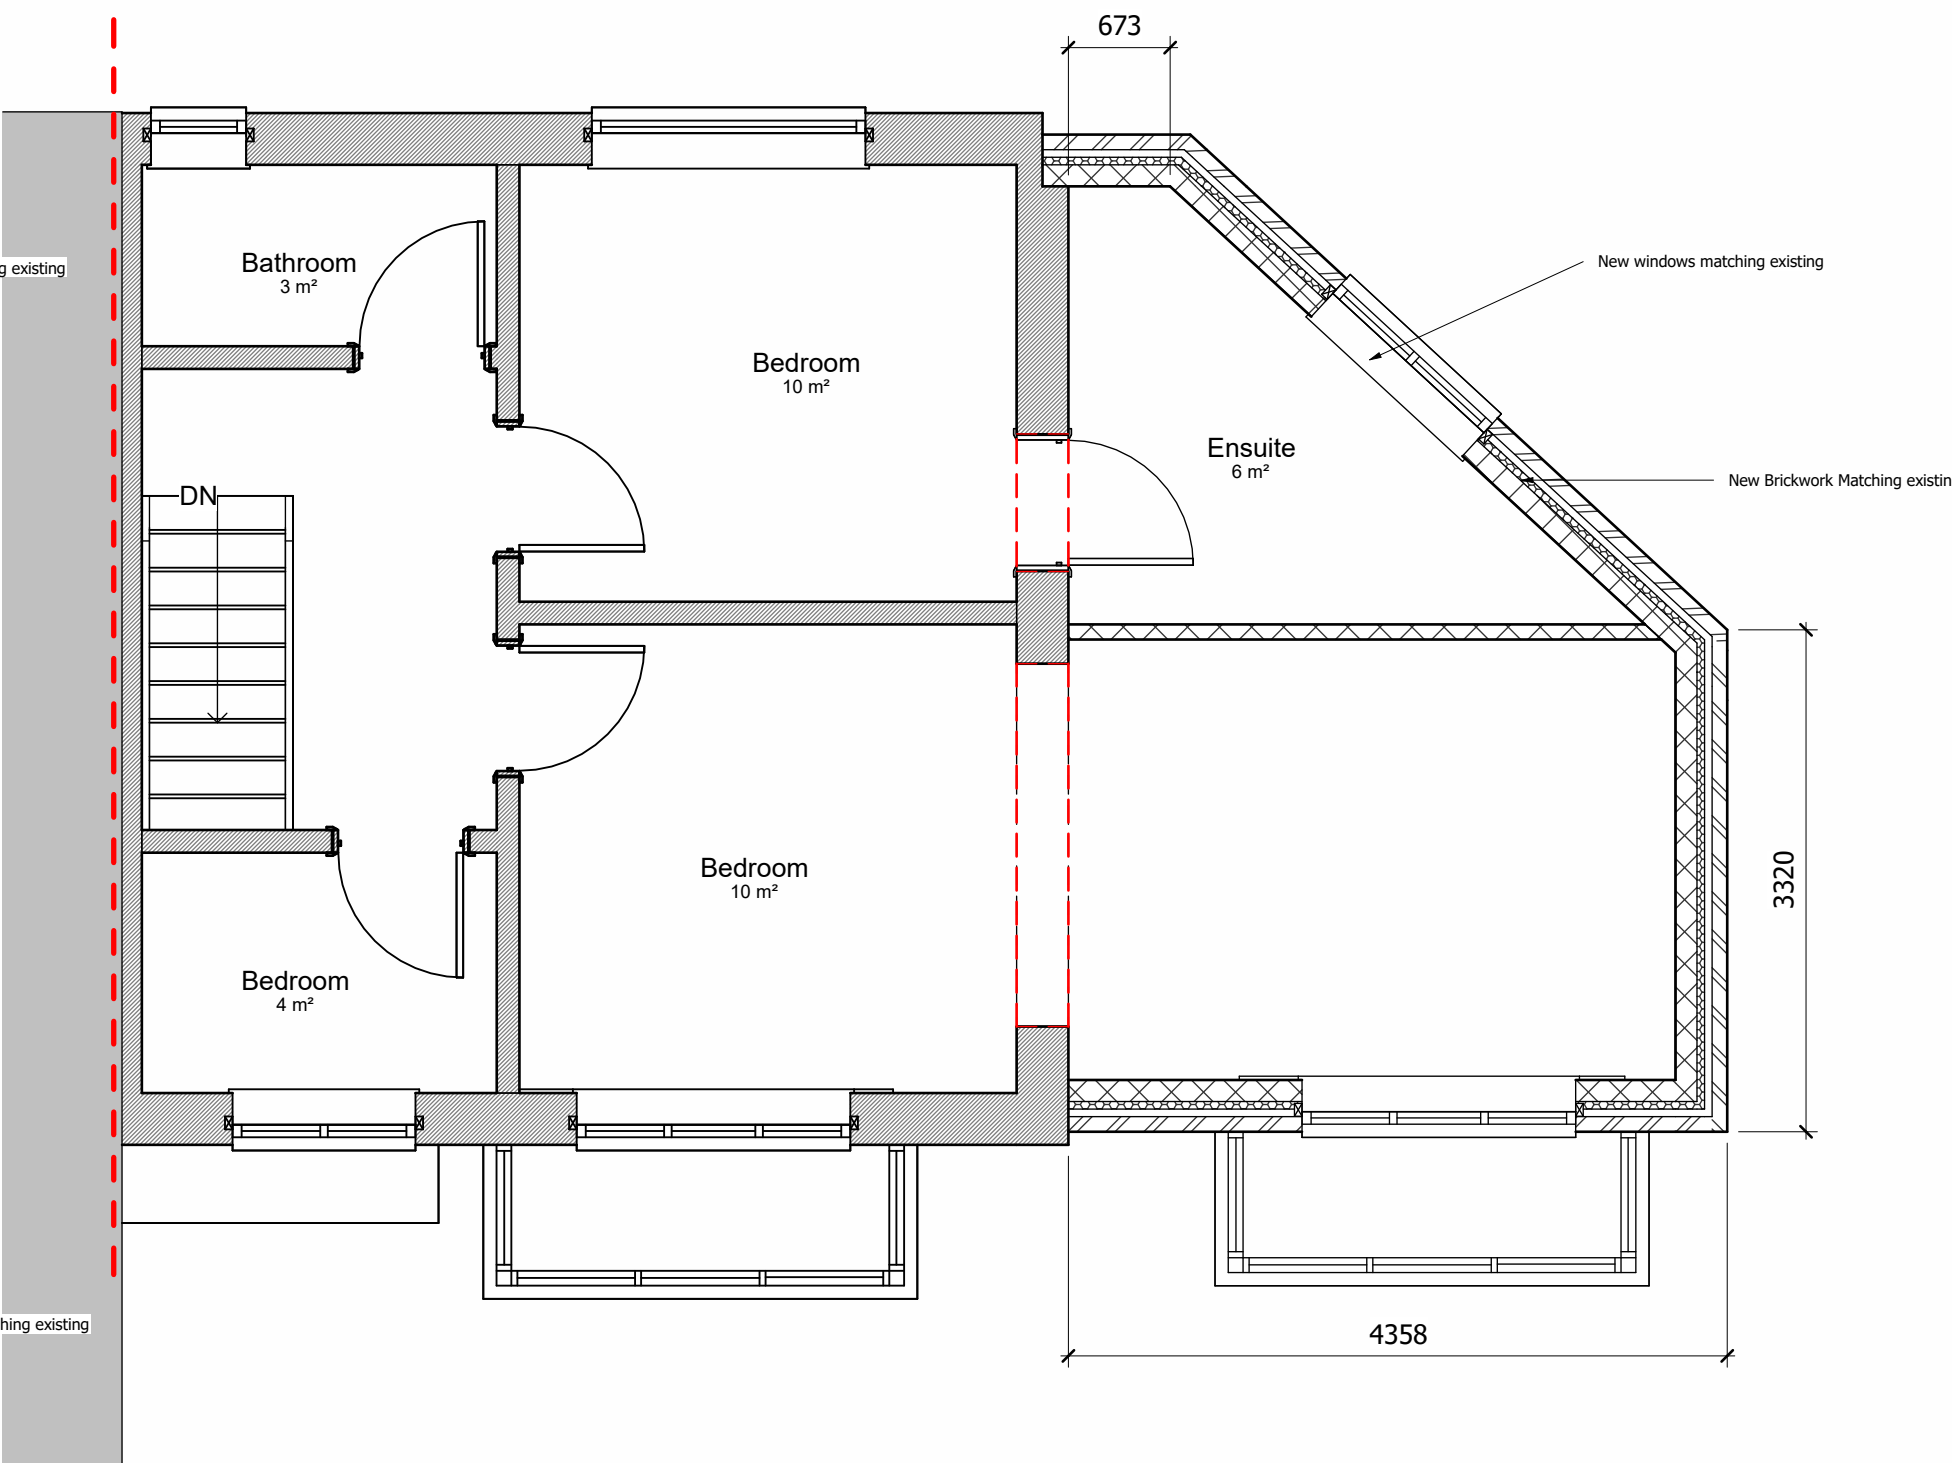

First Floor Plan
1 : 50

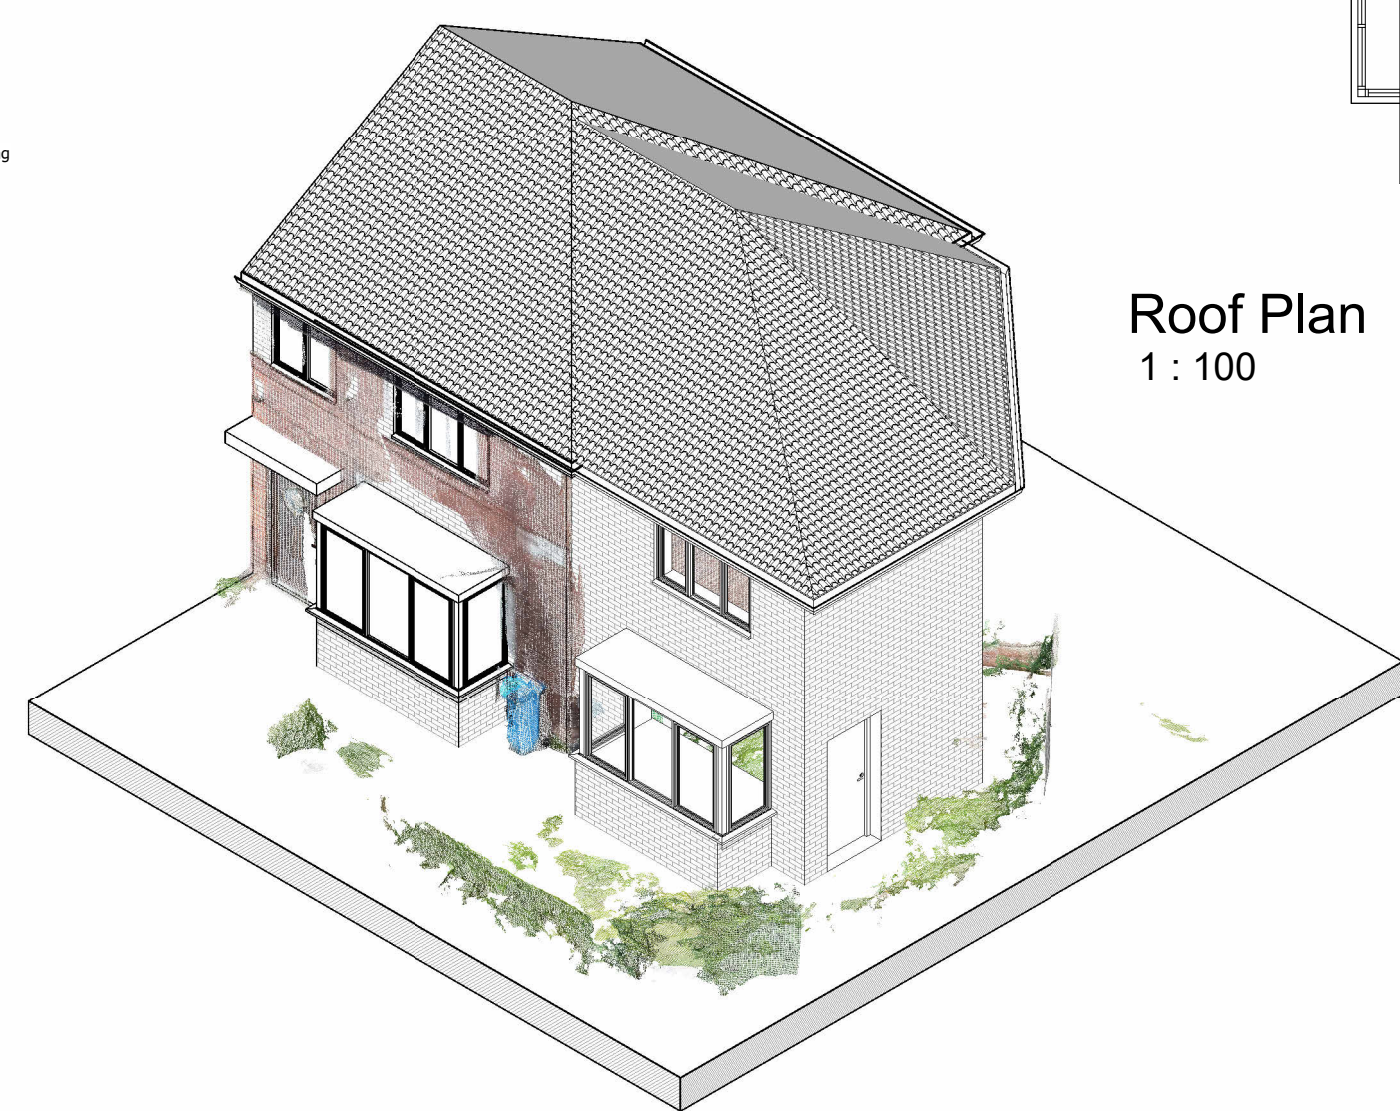

3D View

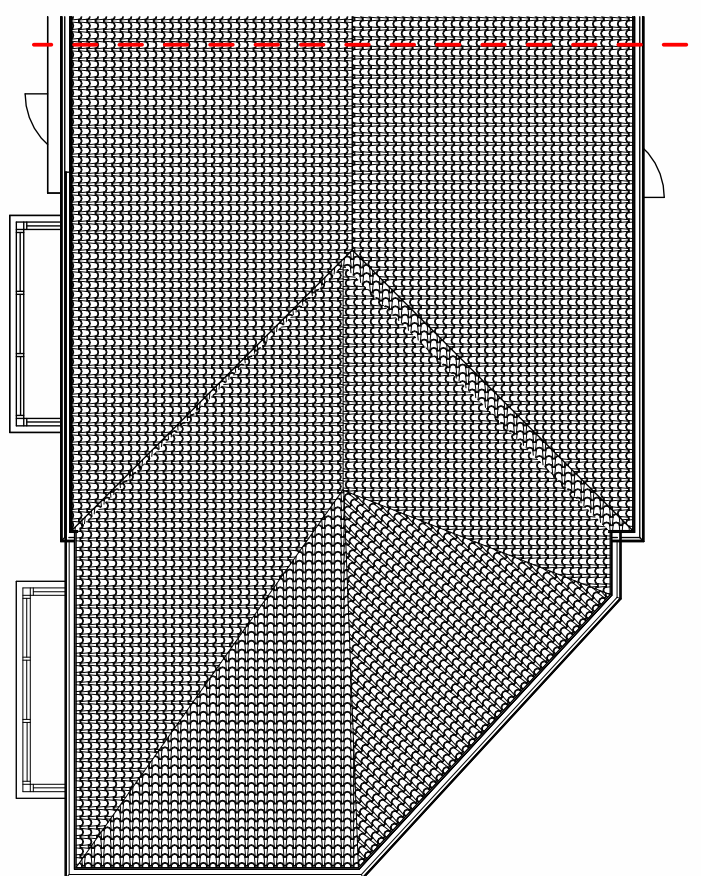

Roof Plan
1 : 100

Revision	Description
1	Proposed Plans and Elevations
2	As indicated @A1

Location	Mr&Mrs Radeckij
Address	55 Cooper Lane
City	Blackley
Postcode	Manchester M9 6QQ

Scale	As indicated @A1	Drawing No.	24001 P04	Revision	
-------	------------------	-------------	-----------	----------	--