


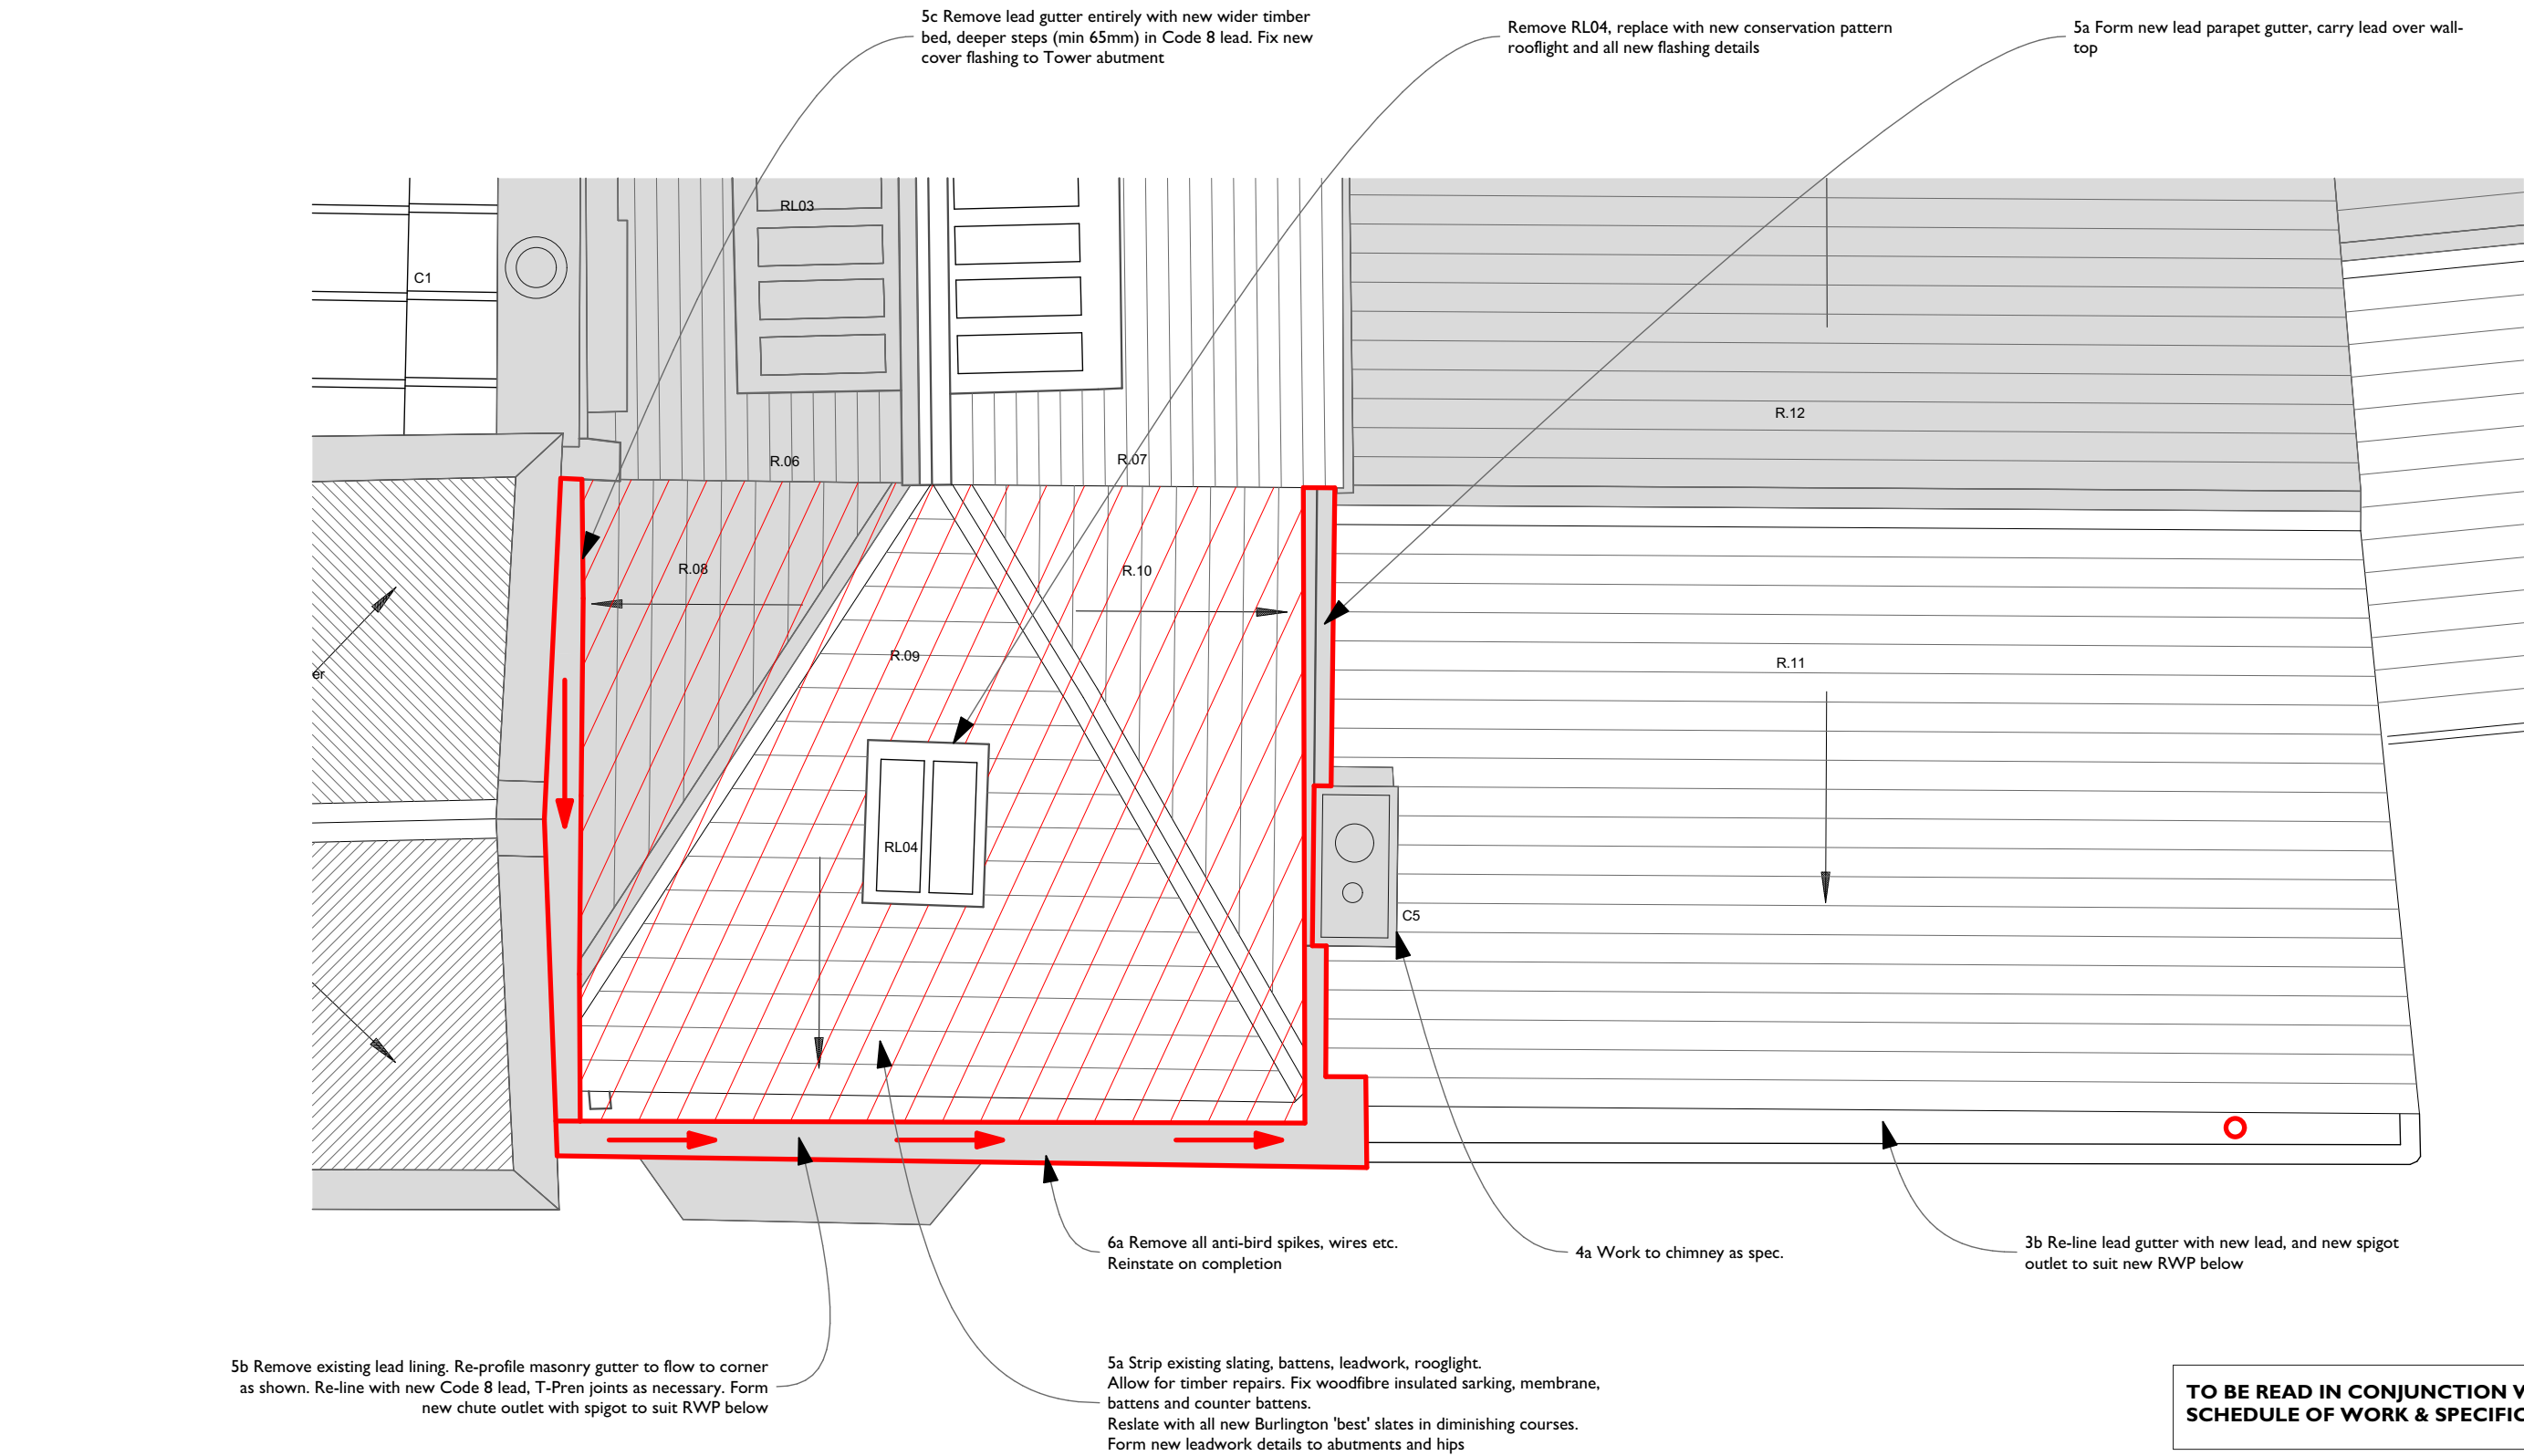

Do not scale from drawing.
Dimensions are to be checked onsite.

Revision	Date	Note	Initial	PROJECT Hidden Gem										TITLE Proposed Presbytery Roof Plan - 01										STATUS TENDER										DRAWING NUMBER 219_D(04)006 REVISION SCALE 1:50										DRAWN BY MH CHECKED BY AB DATE 09/05/2024										The Fellside Centre, Low Fellside, Kendal, LA9 4NH T + 44 (0) 1539 555300									

CROSBY

GRANGER

ARCHITECTS