



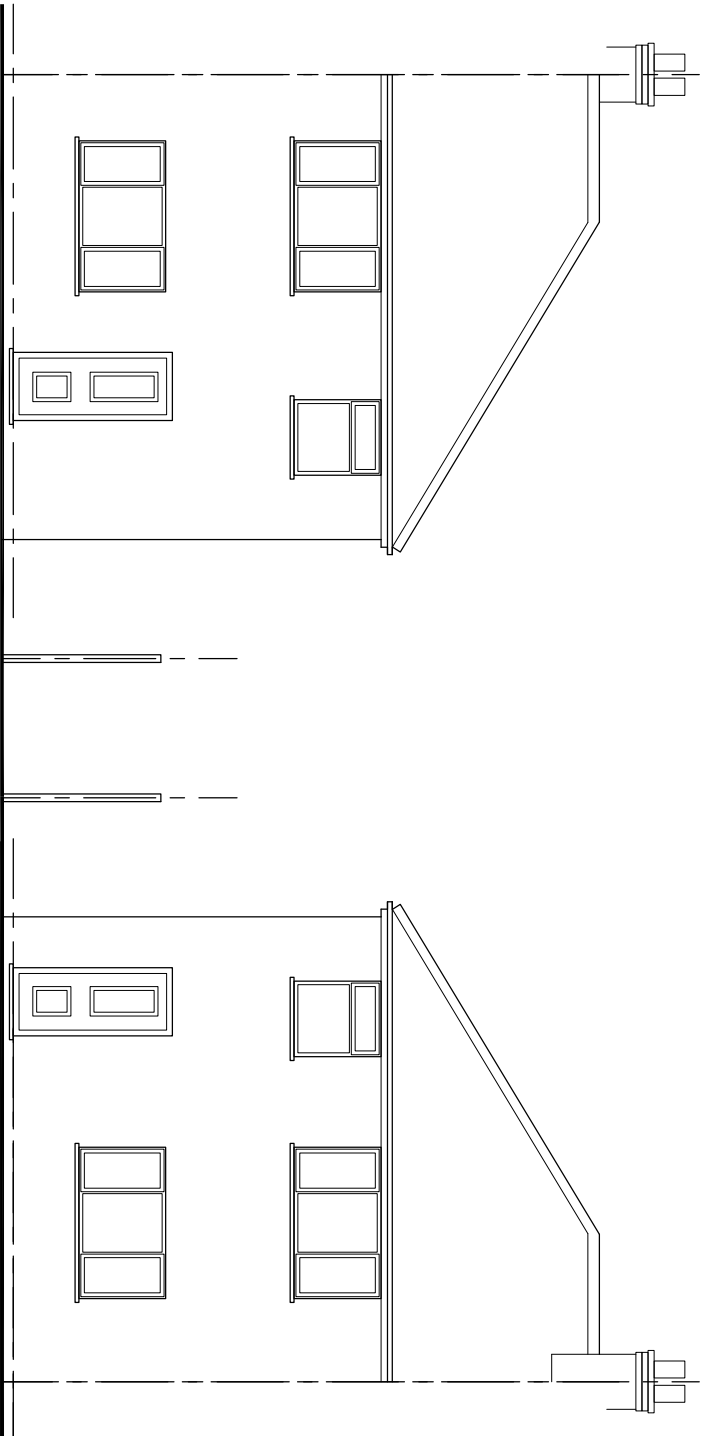


EXISTING REAR ELEVATION


EXISTING FRONT ELEVATION

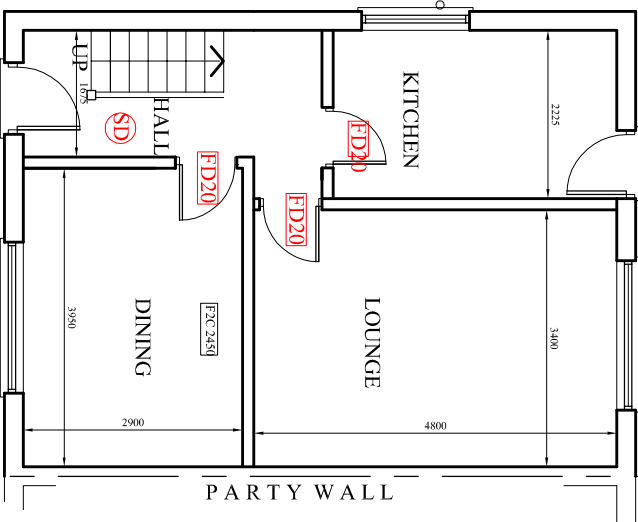

EXISTING GROUND FLOOR PLAN

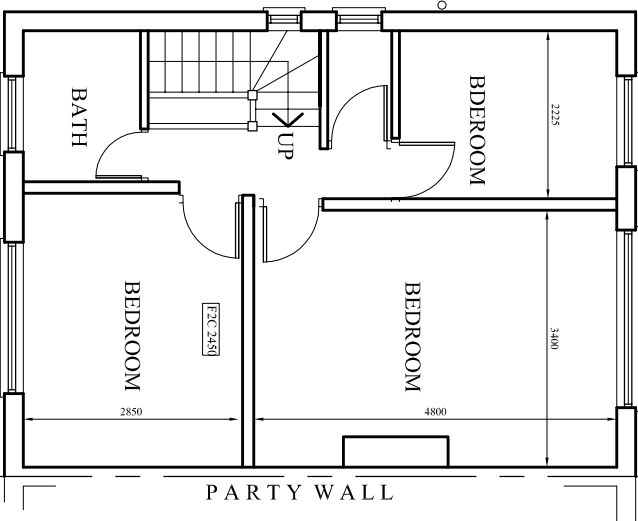

EXISTING FIRST FLOOR PLAN

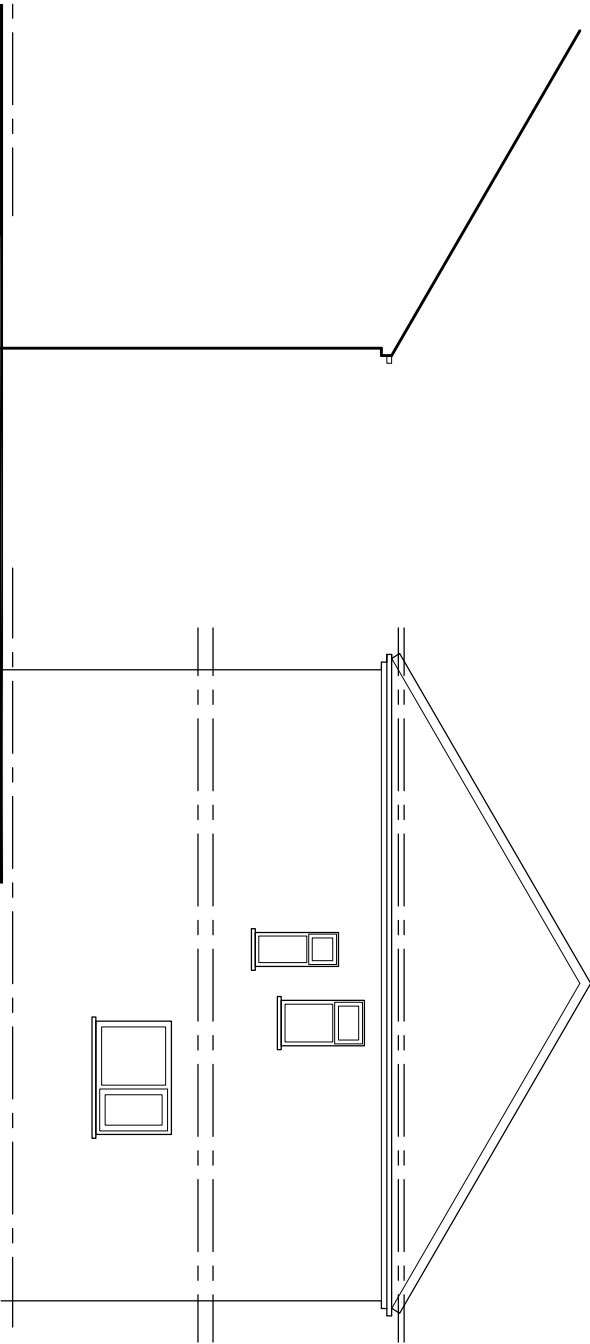

EXISTING SIDE ELEVATION

EXISTING SIDE ELEVATION

PROJECT
40 Craston Road,
Manchester

CLIENT
Ms. Gulzar Begum

DRAWING TITLE
Existing Plan

JOB No DRAWING No
- NA-B01

SCALE DATE REVISION
1:100@A3 Apr. 2024 -

t: 0782 895 3405
e: niamat@hotmail.co.uk