


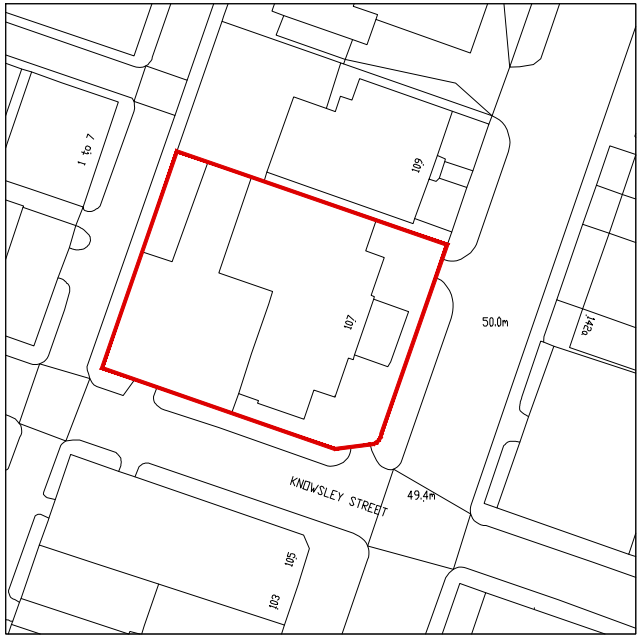
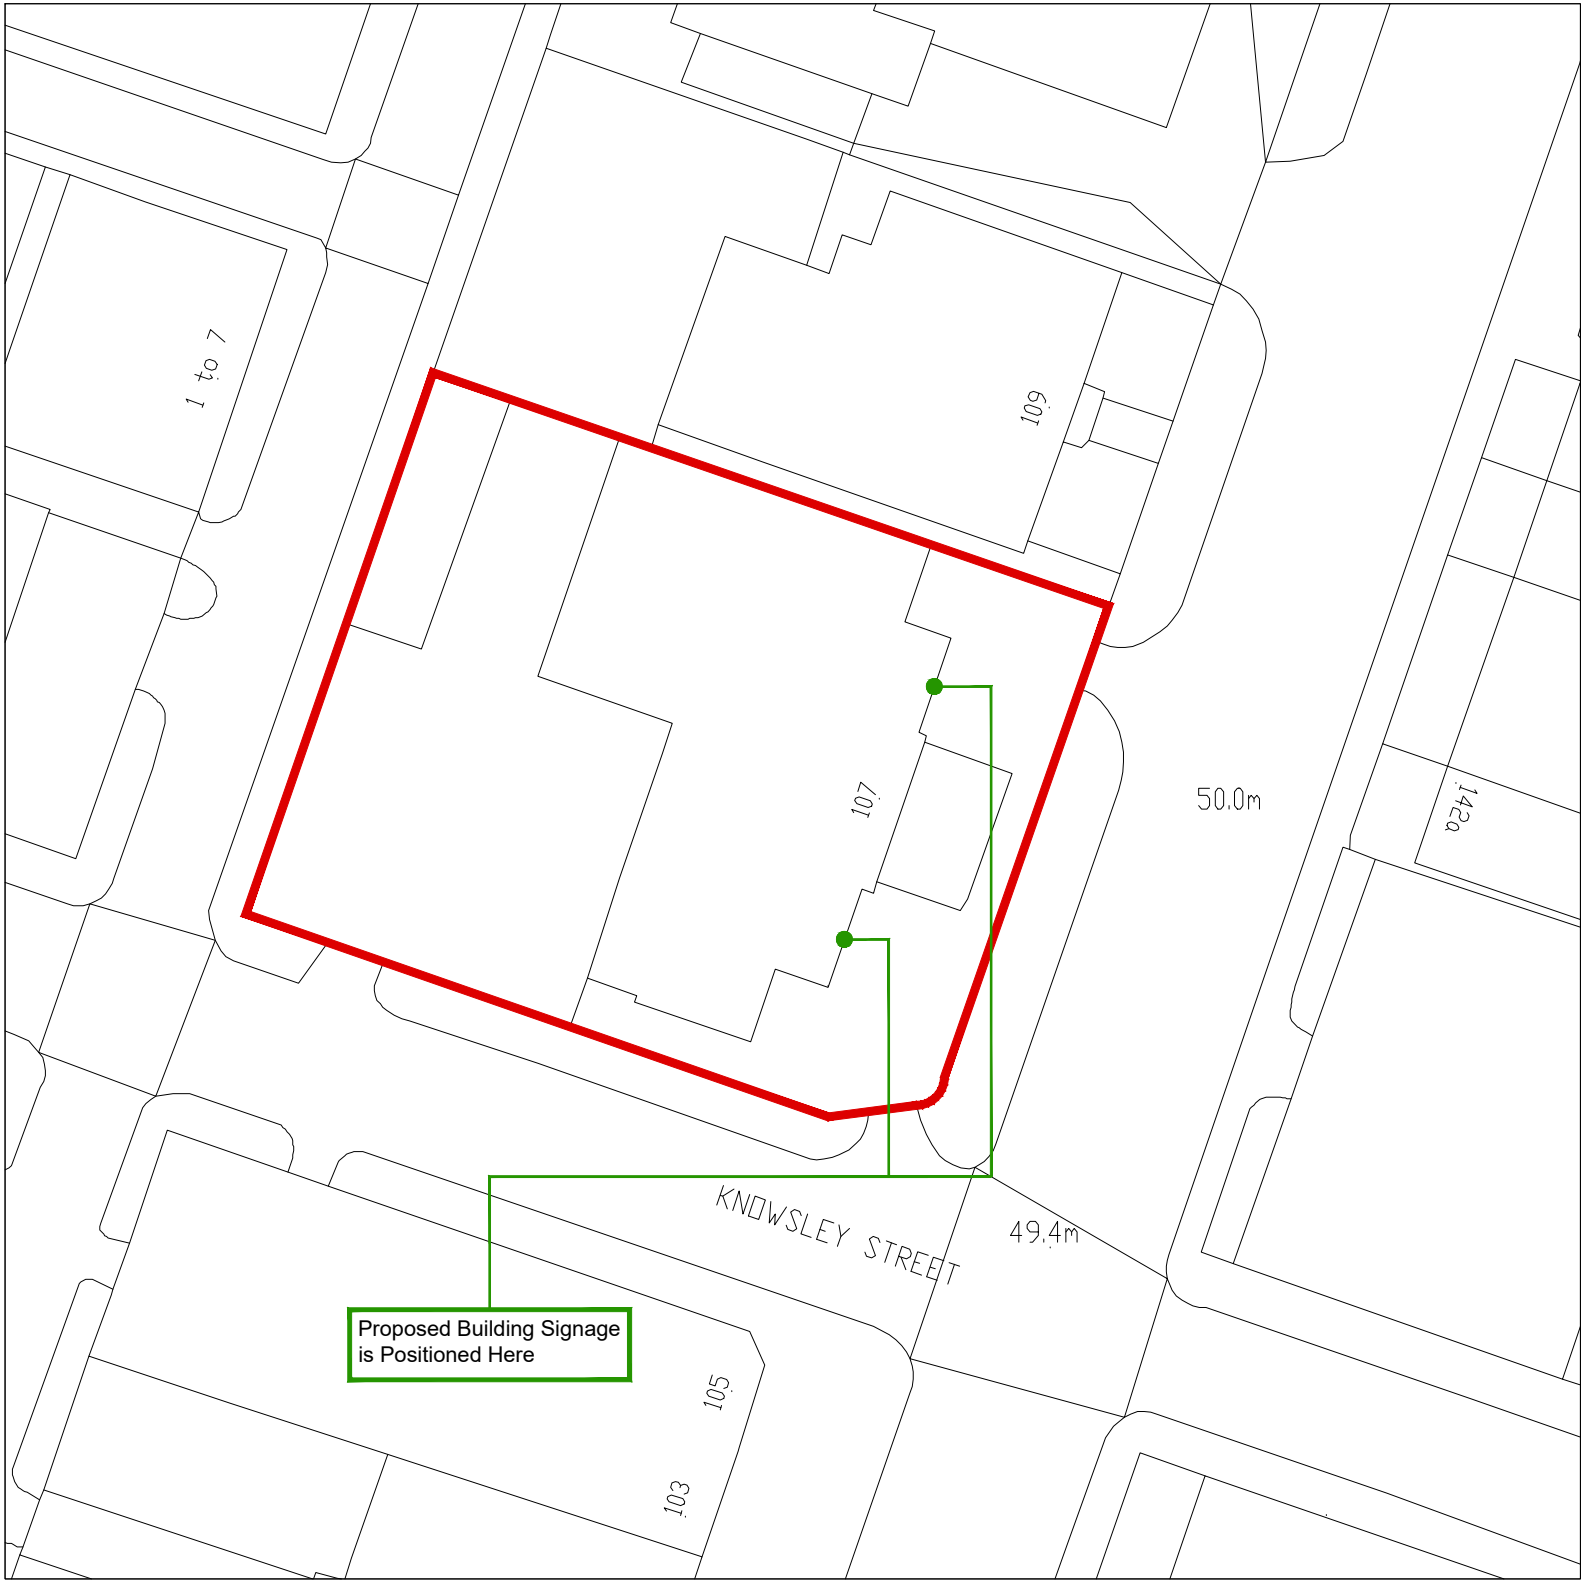


 

Location Plan
Scale - 1:1250@A3

 

Proposed Site Plan
Scale - 1:500@A3

 

DO NOT SCALE THIS DRAWING, CHECK ALL DIMENSIONS ON SITE

This drawing is to be read in conjunction with all relevant specifications and drawings issued. For discrepancies or omissions contact the client

The contractor is to check and verify all building and site dimensions and check levels before work commences

Date:	Revision:	Dr:
Client:		
Drawing Issue:		
Planning		
Project:		
107 Cheetham Hill Road, Cheetham Hill, Manchester. M8 8PY		
Drawing Title:		
Location & Proposed Site Plan		
Scale:	Drawing Nr:	
As Shown @ A3	002	
Revision:	Drawn:	Authorised by:
	DR	DR
Date:		
09/04/2024		
Drawing Ref:		