



FOR PLANNING

NOTES

This drawing to be read in accordance with the specification/Bills of Quantities and related drawings.
No Dimensions to be scaled from this drawing. All stated dimensions to be verified on site and SMASHBOX to be notified of any discrepancies.

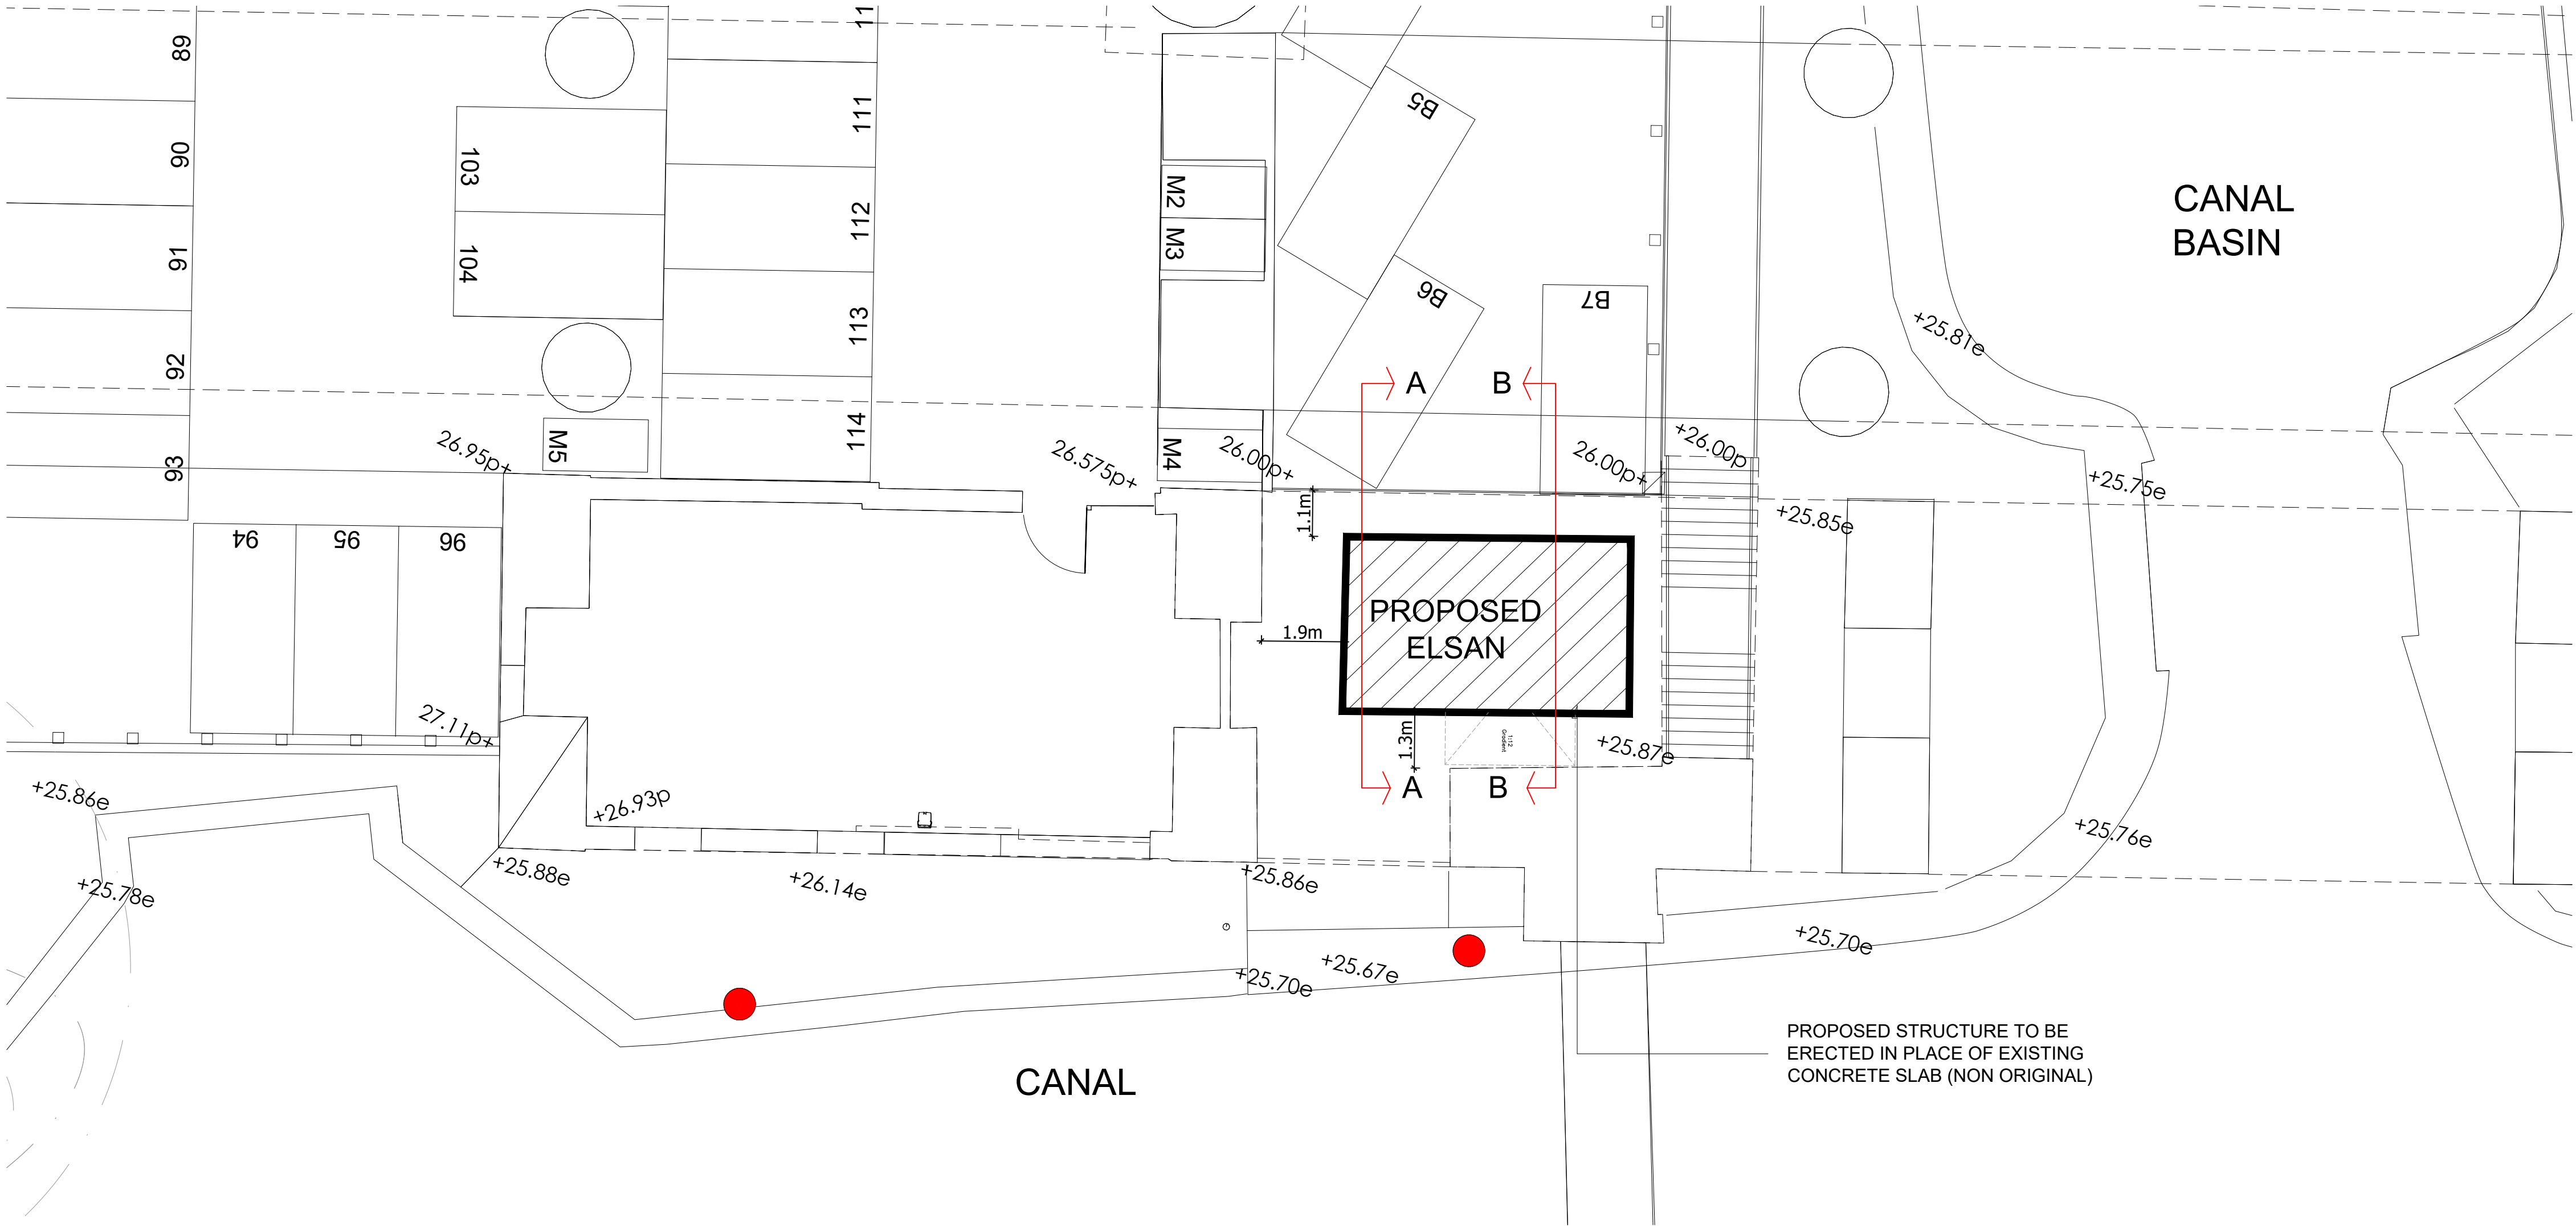

PROPOSED SITE PLAN
(ELSAN, SHOWER & WC BLOCK)
1:100

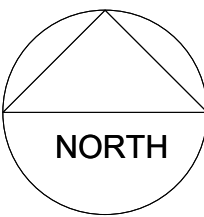

FOR PLANNING


Project
POTATO WHARF
BRIDGEWATER CANAL

Title
PROPOSED PLAN & SECTIONS
THROUGH
(ELSAN, SHOWER BLOCK & WC)


Scale	Date
RTD @ A1	APRIL 2021
Drawn SB	Checked -
Drawing Number 6612_PL06	Revision B

SMASHBOX

97 Alderley Road | Wilmslow | Cheshire | SK9 1PT
T. 01625 466 557 E. hello@smashboxarchitecture.com
www.smashboxarchitecture.com

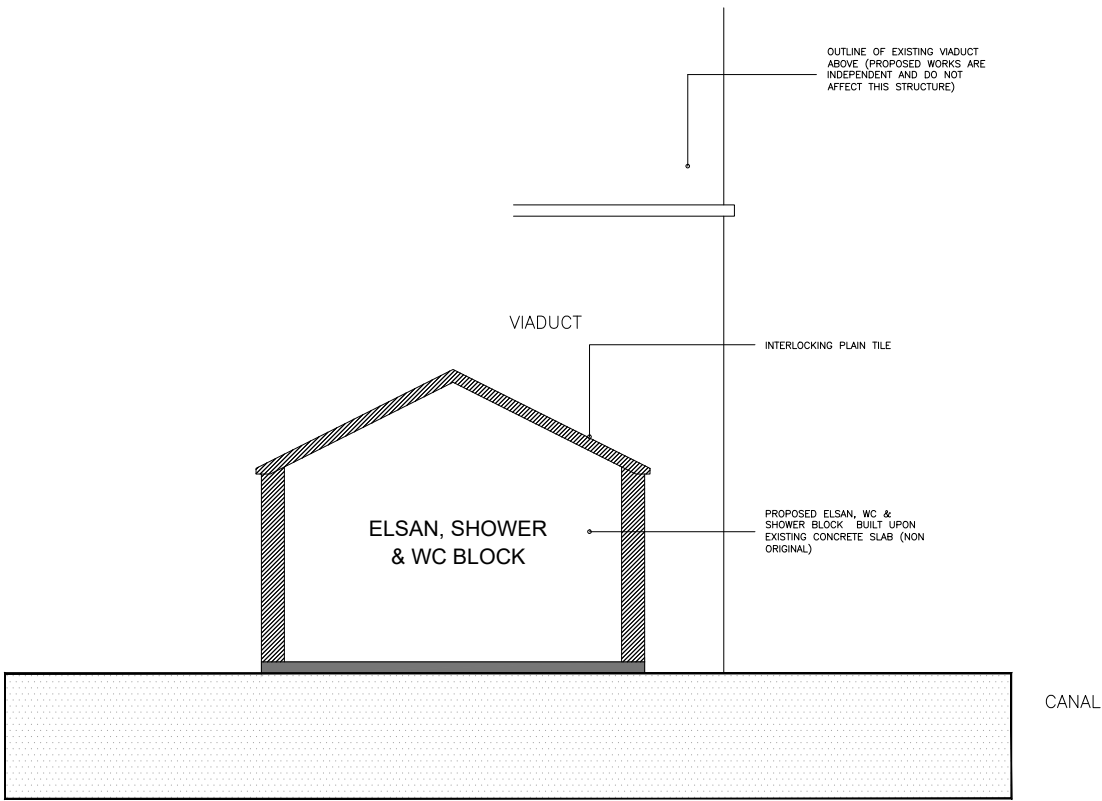

INDICATIVE SECTION AA
(ELSAN, SHOWER & WC BLOCK)
1:100

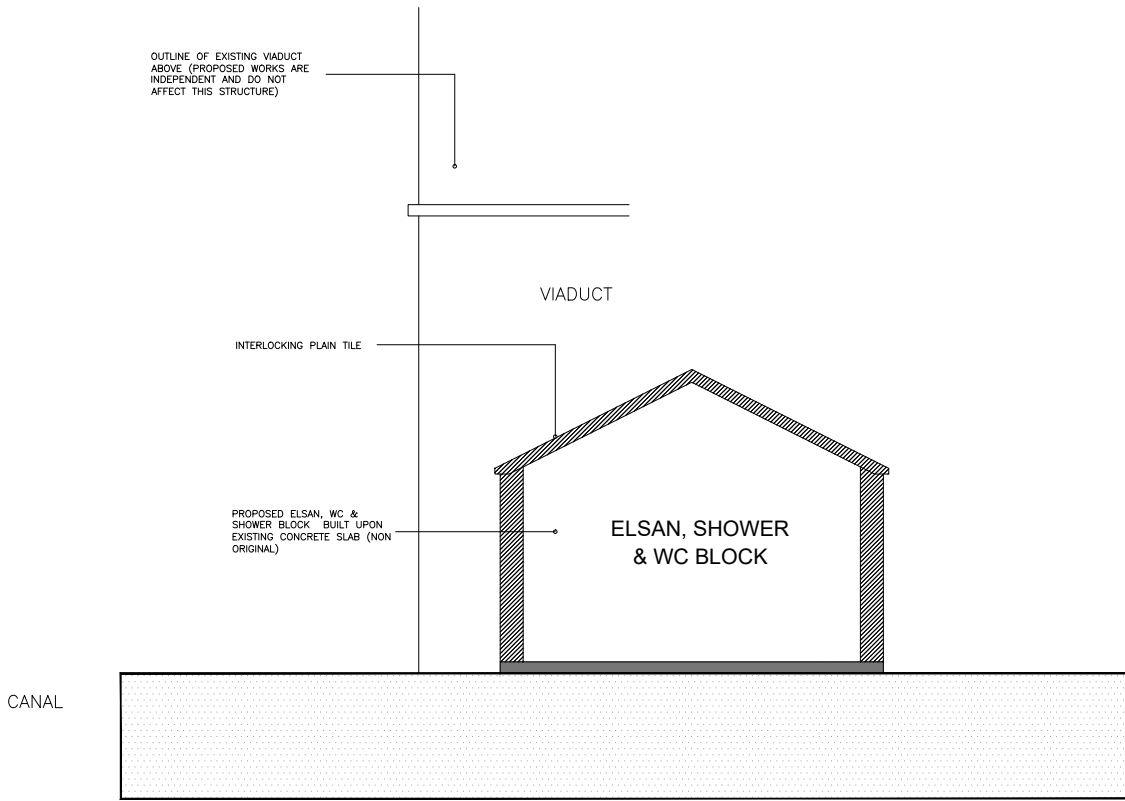

INDICATIVE SECTION BB
(ELSAN, SHOWER & WC BLOCK)
1:100