
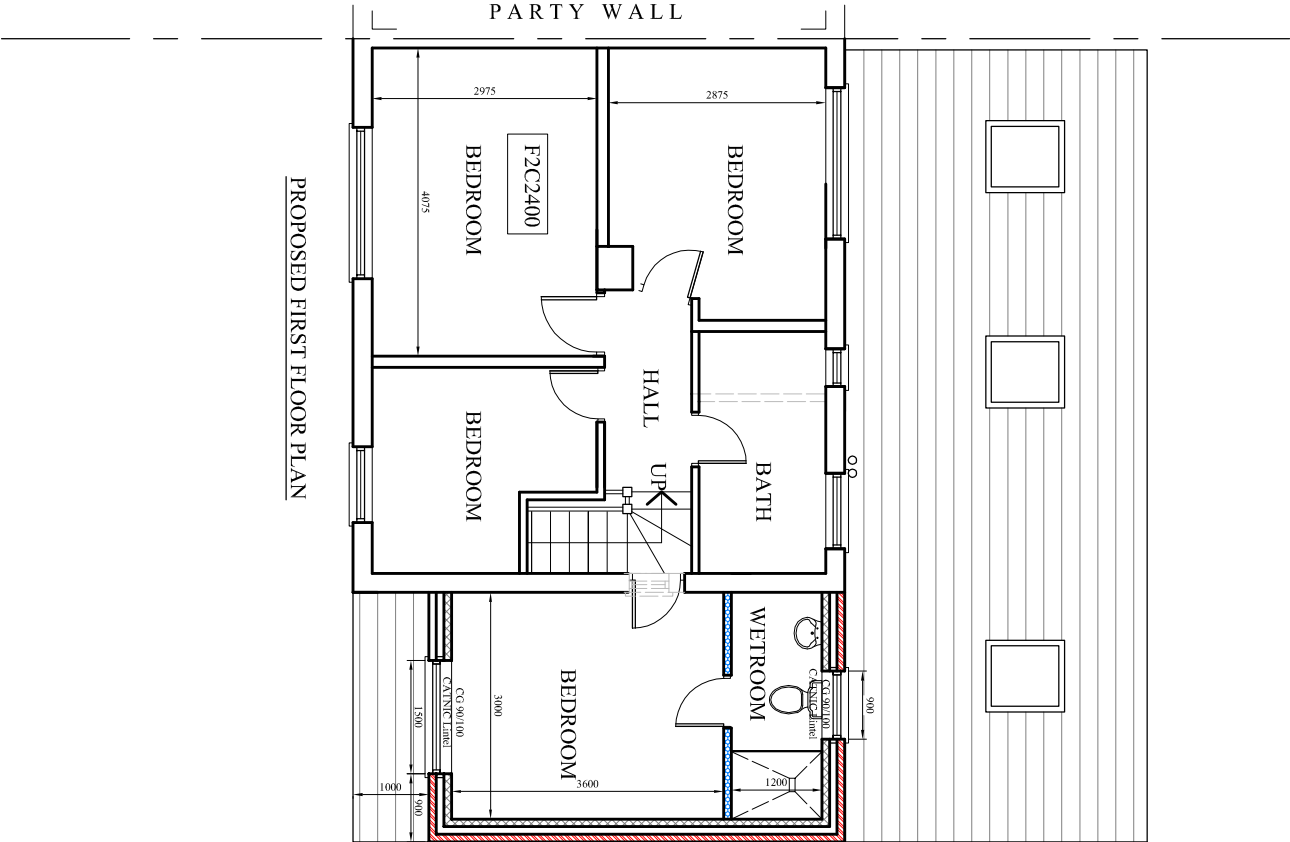


1 Blenheim Avenue

ALLEY WAY

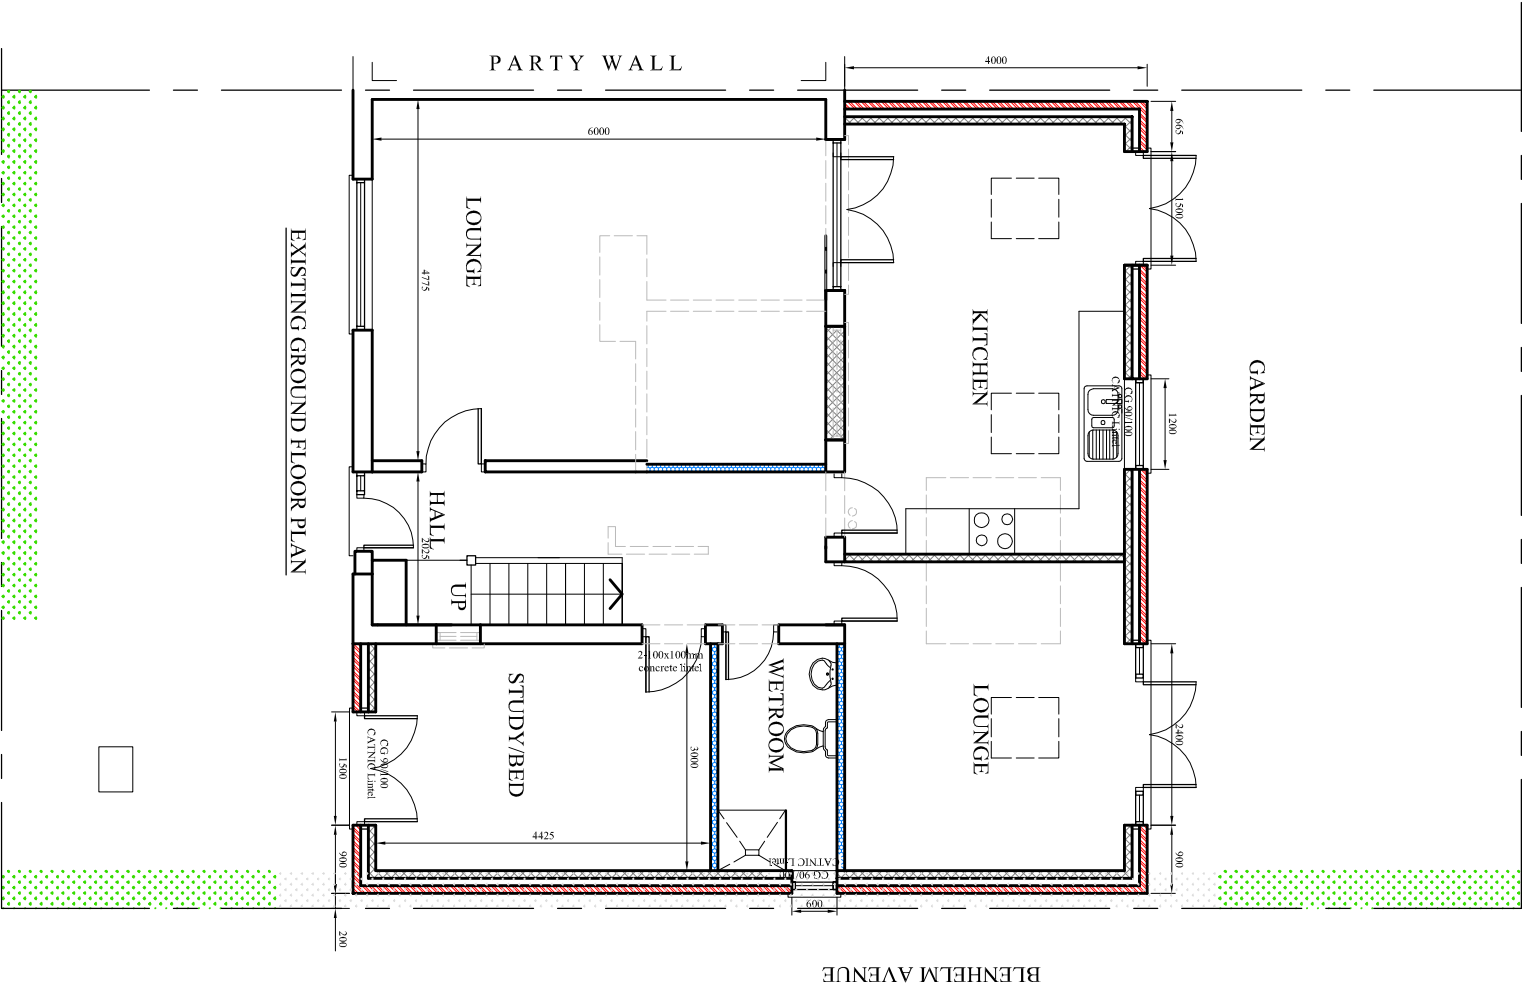

PROJECT
97 Clarendon Road,
Whalley Range
CLIENT

DRAWING TITLE
Proposed Floor Plan

JOB No DRAWING No
NA-P02

SCALE DATE REVISION
1:100@A3 Feb. 2024
DRAWN CHECKED BY -

t: 0782 895 3405
e: nadesignandbuilds@gmail.com