




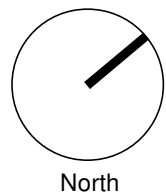


E1 E1 Proposed Front Elevation
1 : 100

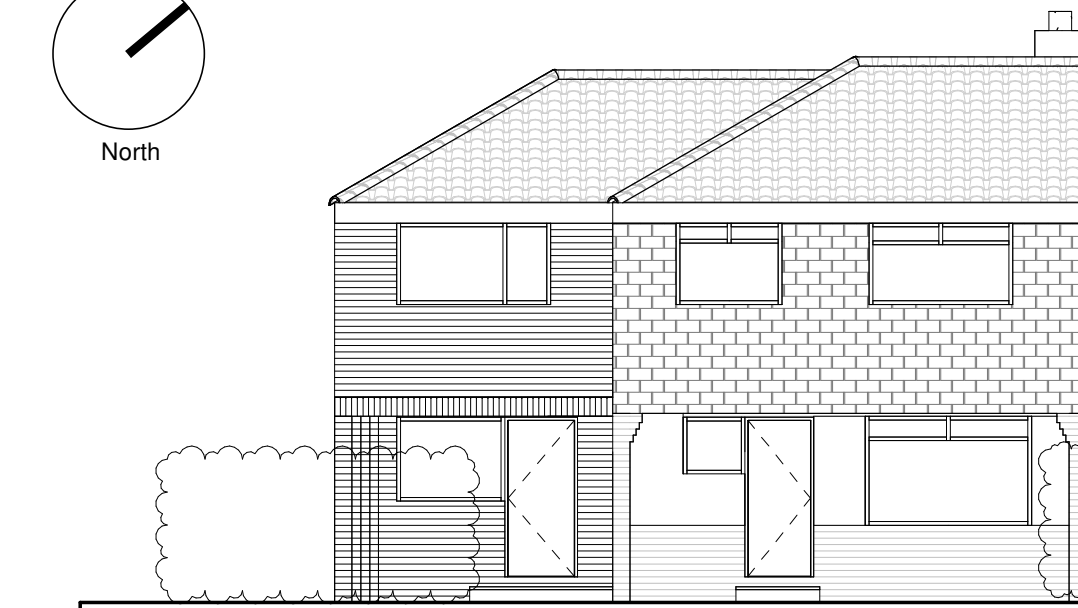


E3 E3 Proposed Rear Elevation
1 : 100

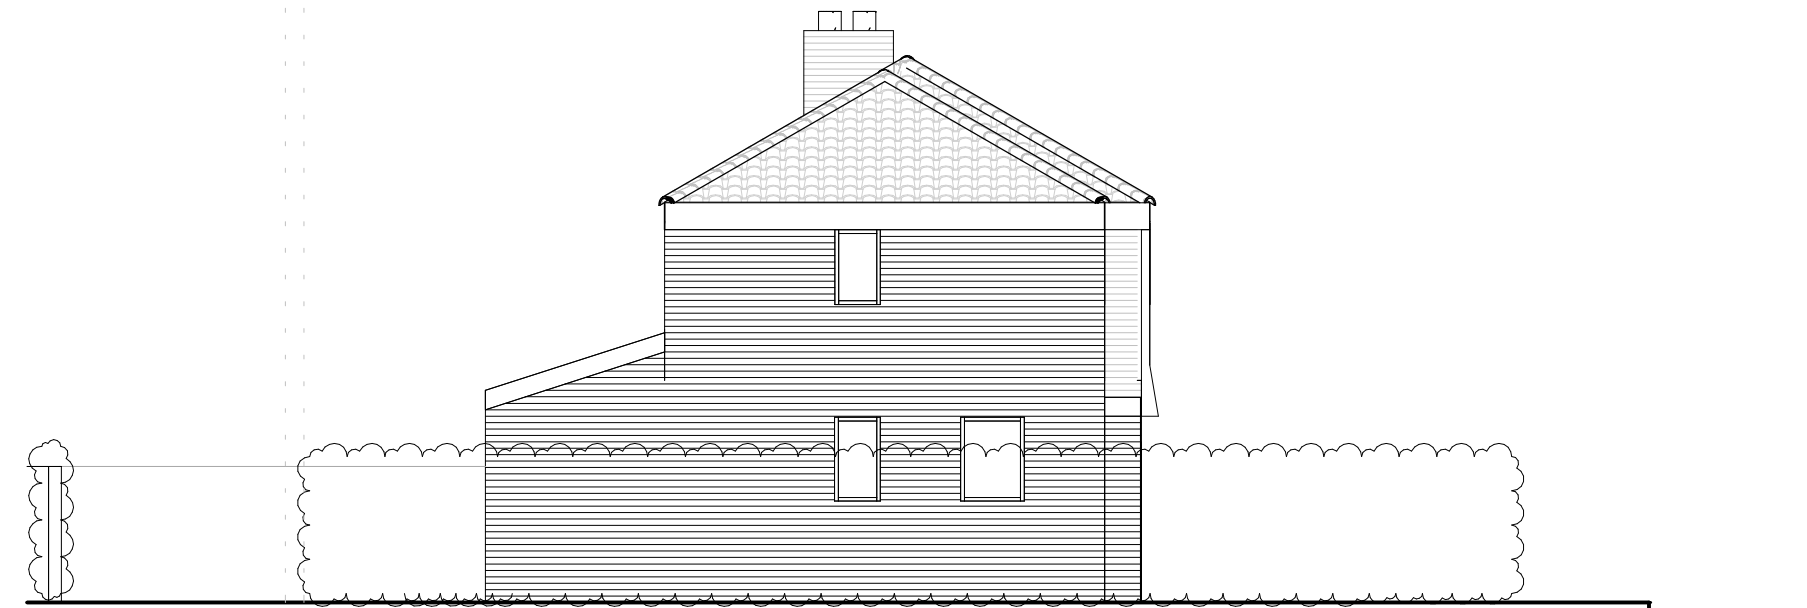


E2 E2 Proposed Side Elevation
1 : 100

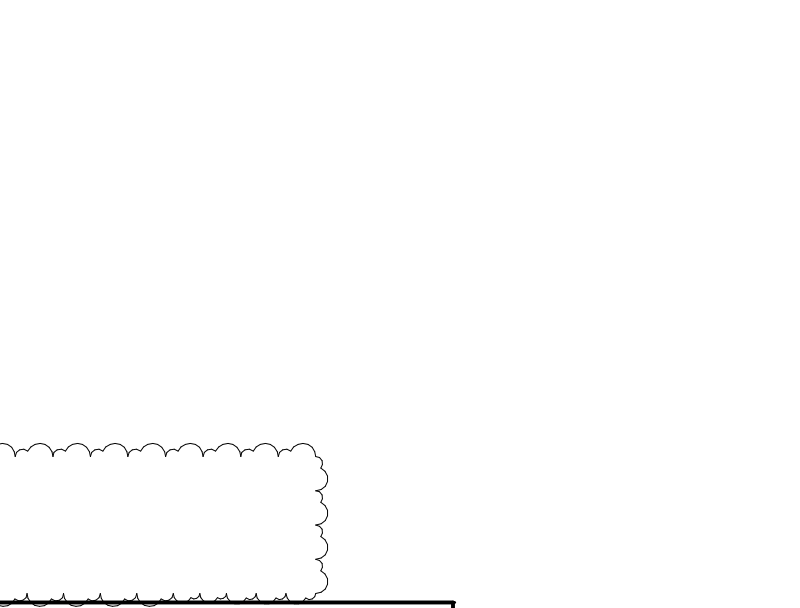


E4 E4 Proposed Side Elevation
1 : 100

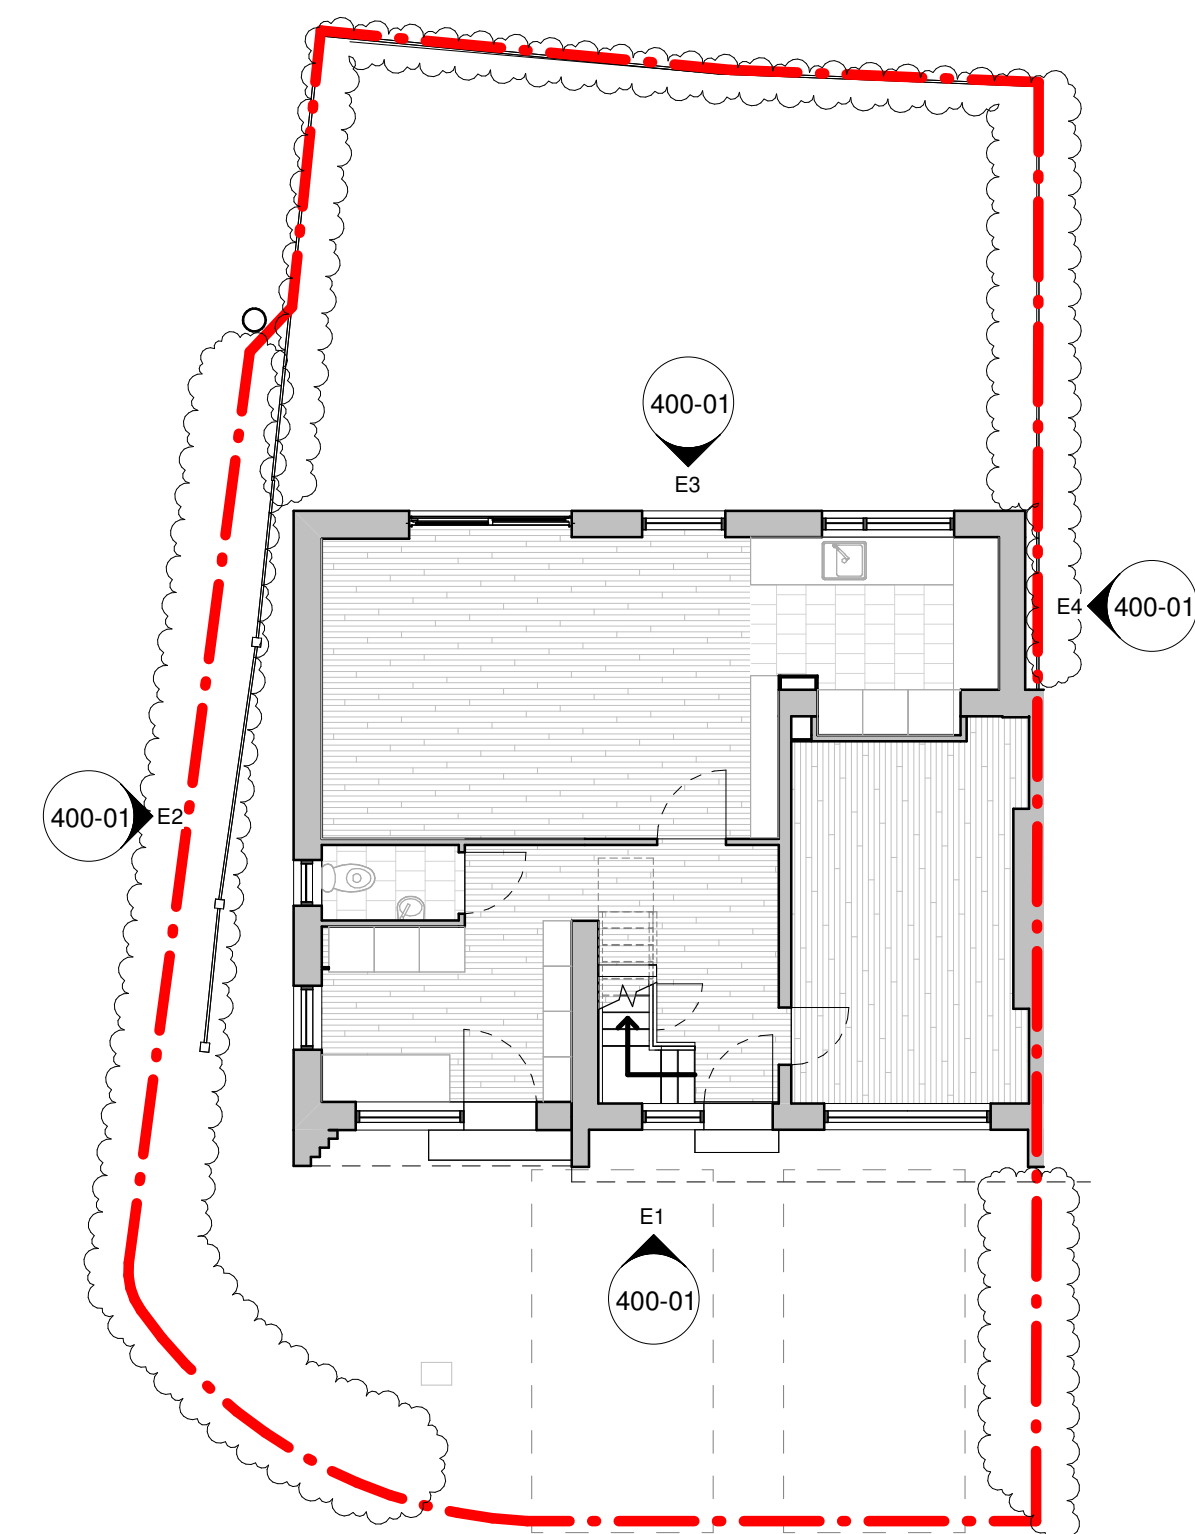


P0 Propsed Ground Floor Plan
1 : 100

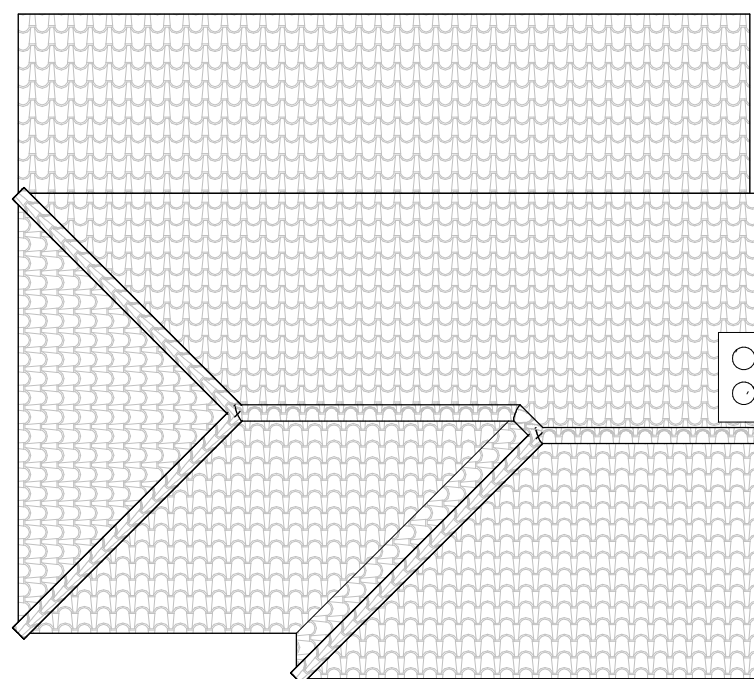


P2 Proposed Roof Plan
1 : 100

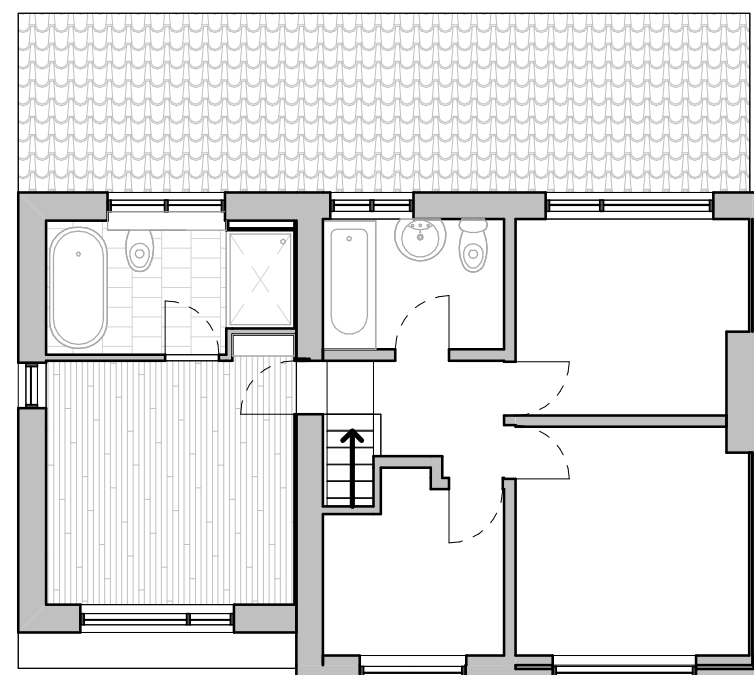


P1 Proposed First Floor Plan
1 : 100

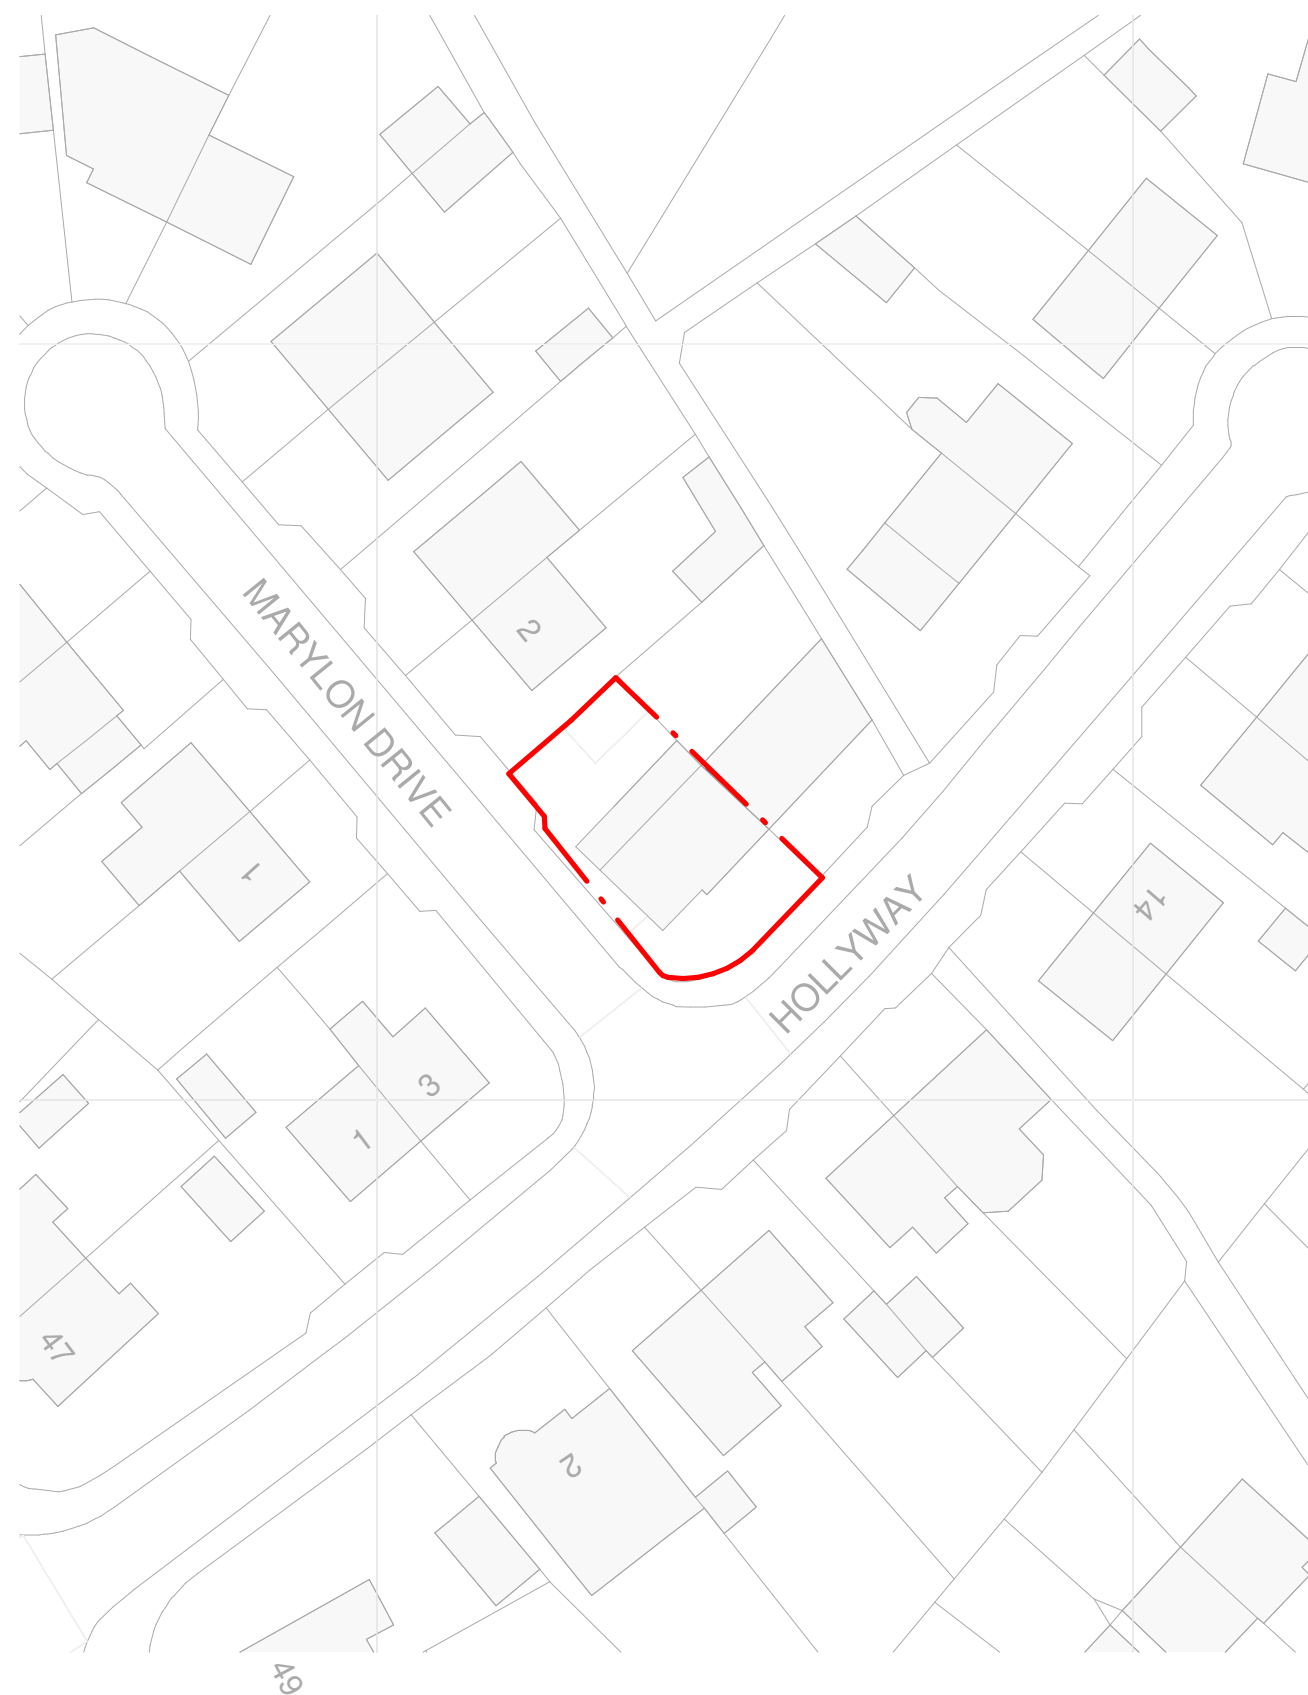

SP Proposed Site Plan
1 : 500

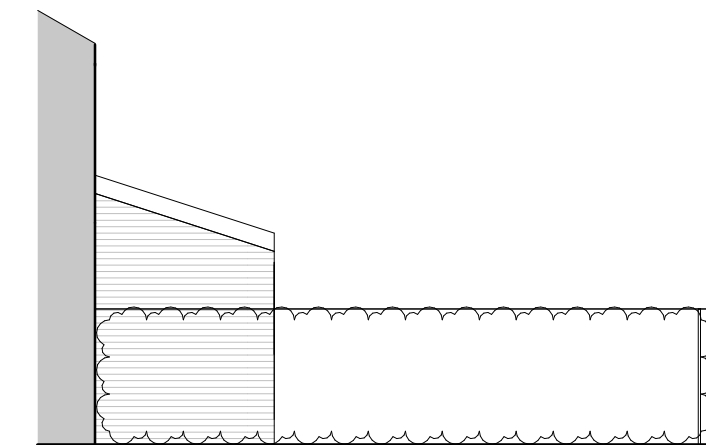

0m 1m 2m 3m 4m 5m
Visual Scale 1:100 @ A2

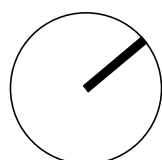

P01	29.04.2024	Issued for Planning	TWL	LKL
Rev	Date	Description	Author	Check
Client Name:				
Private				
Project Name:				
5 Hollyway				
Sheet Description:				
Proposed Plans and Elevations				
First Issued:	Author	Checked	Project:	Scale:
25.03.2024	TWL	LKL	5Hf	As indicated
Status & Issue Purpose:				Revision
P1_Suitable for Planning				P01
P1_Suitable for Planning Note: Drawing only for town planning approval only.				
Name:				
400-01				