



Dimensioning

Figured dimensions only to be taken from these designs and drawings. Work to annotated dimensions only. All dimensions to be checked on site. Architectural designers to be informed immediately of any discrepancies before work proceeds. Drawings are to be read in conjunction with relevant specifications, structural engineers and service engineers' drawings.

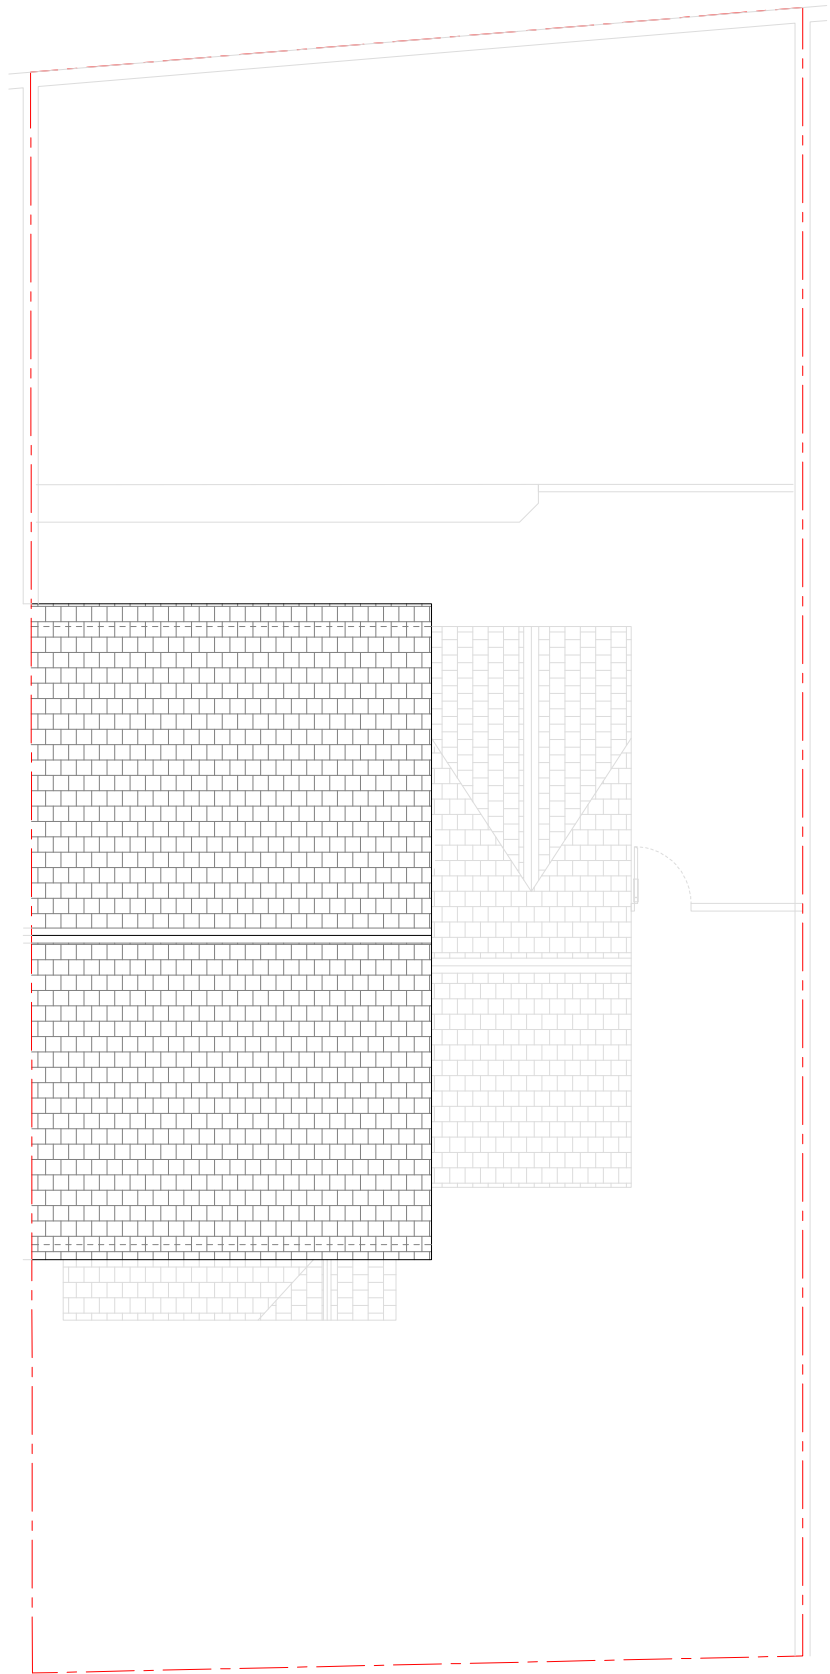

EXISTING ROOF PLAN
1:100 @ A3

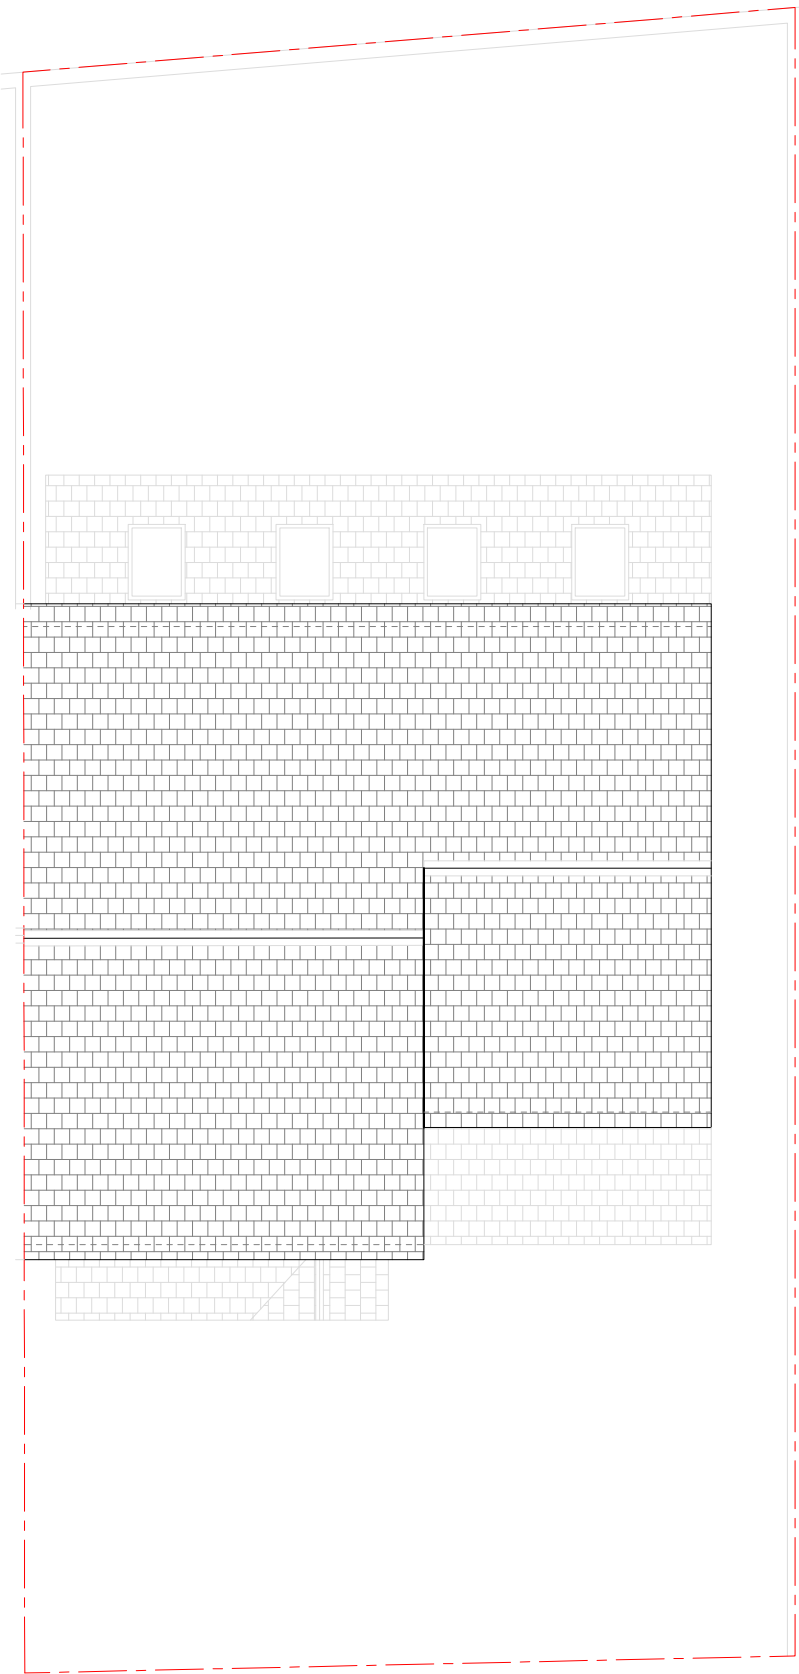

PROPOSED ROOF PLAN
1:100 @ A3

Rev	Date	Description
-	28/02/24	Issued to client for comments



S A L E M
A R C H I T E C T S

Architecture | Masterplanning | Graphics

CLIENT:
Homeowner

PROJECT:
1D Ardern Road,
Manchester,
Greater Manchester,
M8 4WN

TITLE:
Existing & Proposed Roof Plans

SCALE:
1:100 @ A3

DRAWING NO.
Sheet 3

REV:
DATE:
February 2024