


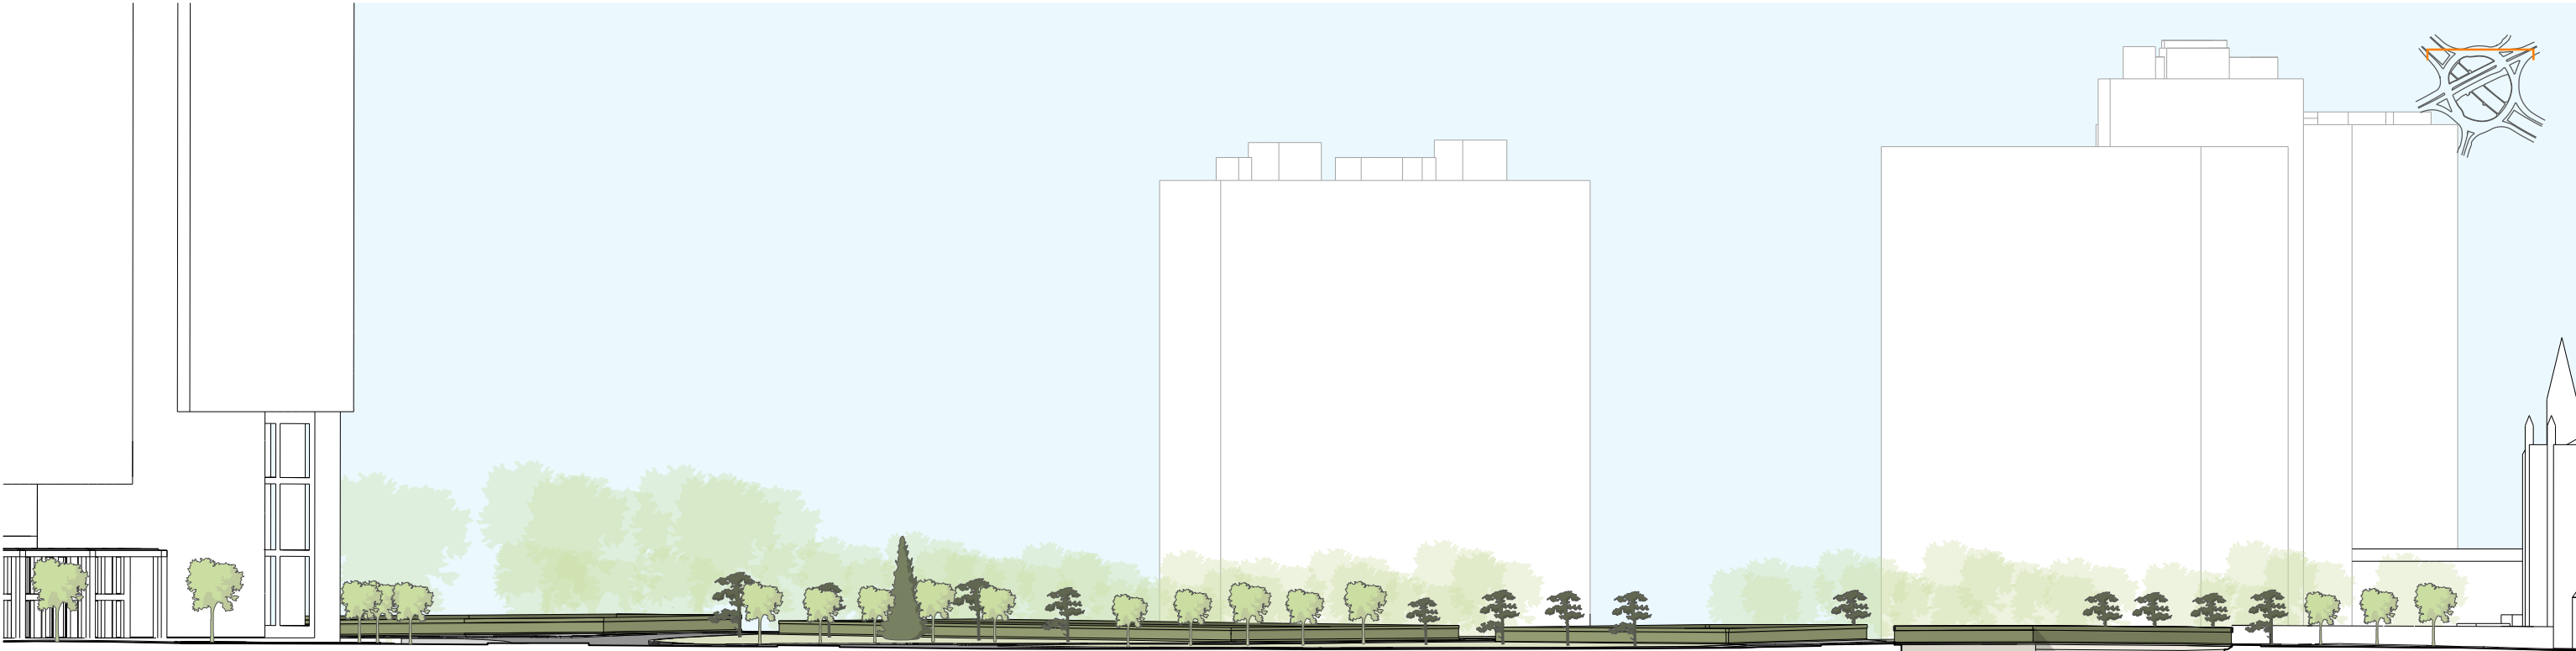

EXISTING NORTH ELEVATION



EXISTING SOUTH ELEVATION

This drawing is copyright
Do not scale off dimensions.
All dimensions to be checked on site by contractor.
Contractor to report any dimensional discrepancies,
errors or omissions prior to commencing on site.

NOTE:

NORTH

Rev	Date	Description
P01	27-01-2023	Planning Issue

Project Title
Chester Road Roundabout


Status
Planning

Drawing Title Existing North & South Site Elevations		
Job No 10293	Scale 1:250@A1 / 1:500@A3	Date January 2023
Drawing No 10293-SHP-A-B5D7-G100-XE-XX-001		Revision P01

simpsonhaugh

MANCHESTER
Riverside, 4 Commercial St
Manchester M15 4PQ
+44 (0)161 835 2345
www.simpsonhaugh.com


LONDON
5-8 Roberts Place
London EC1R 8BB
+44 (0)20 7549 4000
mail@simpsonhaugh.com

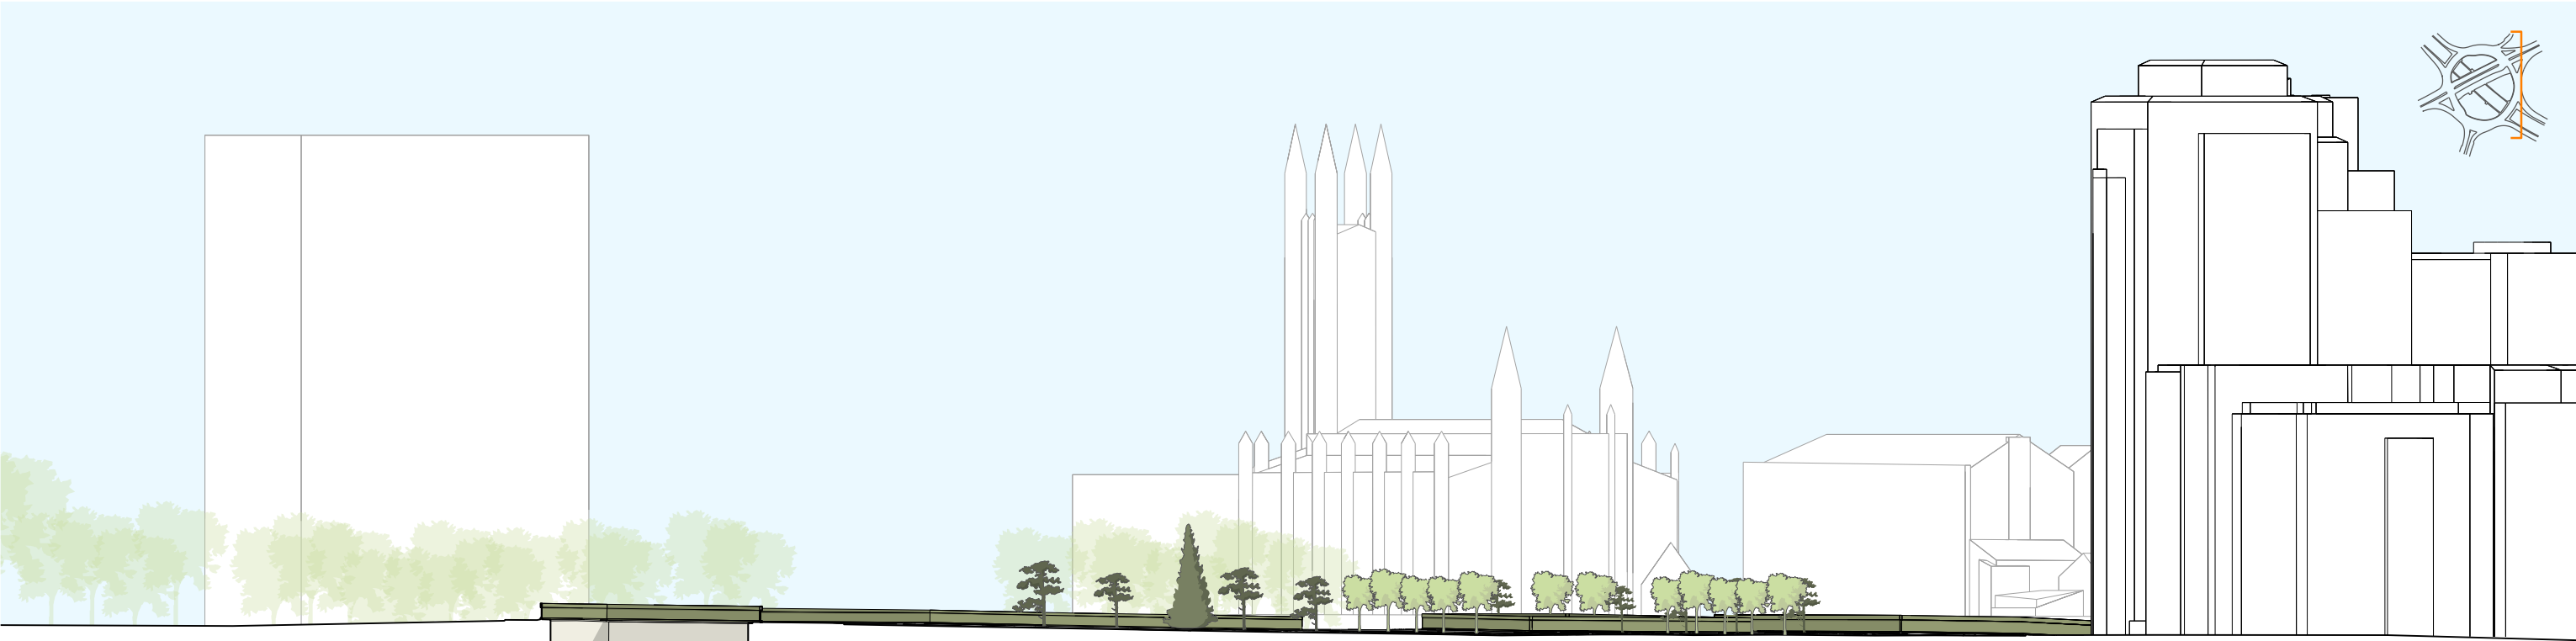

EXISTING EAST ELEVATION



EXISTING WEST ELEVATION

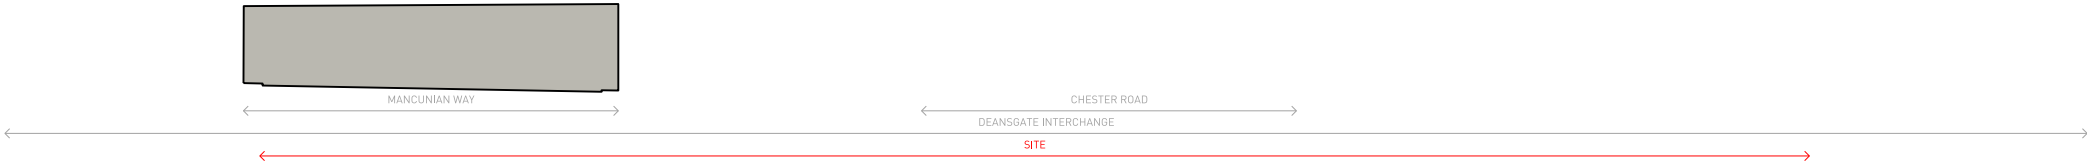

This drawing is copyright
Do not scale off dimensions.
All dimensions to be checked on site by contractor.
Contractor to report any dimensional discrepancies,
errors or omissions prior to commencing on site.

NOTE:

NORTH

Rev	Date	Description
P01	27-07-2023	Planning Issue

Project Title	
Chester Road Roundabout	
Status	
Planning	

Drawing Title		
Existing East & West Site Elevations		
Job No	Scale	Date
10293	1:250@A1 / 1:500@A3	January 2023
Drawing No	Revision	
10293-SHP-A-B5D7-G100-XE-XX-002	P01	

simpsonhaugh

MANCHESTER
Riverside, 4 Commercial St
Manchester M15 4PC
+44 (0)161 835 2345
www.simpsonhaugh.com

LONDON
8-9 Roberts Place
London EC1R 8BB
+44 (0)20 7549 4000
mail@simpsonhaugh.com