

NOTES

DO NOT SCALE FROM THIS DRAWING.
ALL DIMENSIONS TO BE CHECKED ON SITE.
(DRAWINGS MAYBE SCALED FOR LOCAL AUTHORITY & PLANNING PURPOSE ONLY)
COPYRIGHT PROTECTED.


ORIGINAL A1



FOR COMMENT

CONSULTANT REFERENCES IN DRAWING:


STRUCTURAL - REF/REVISION

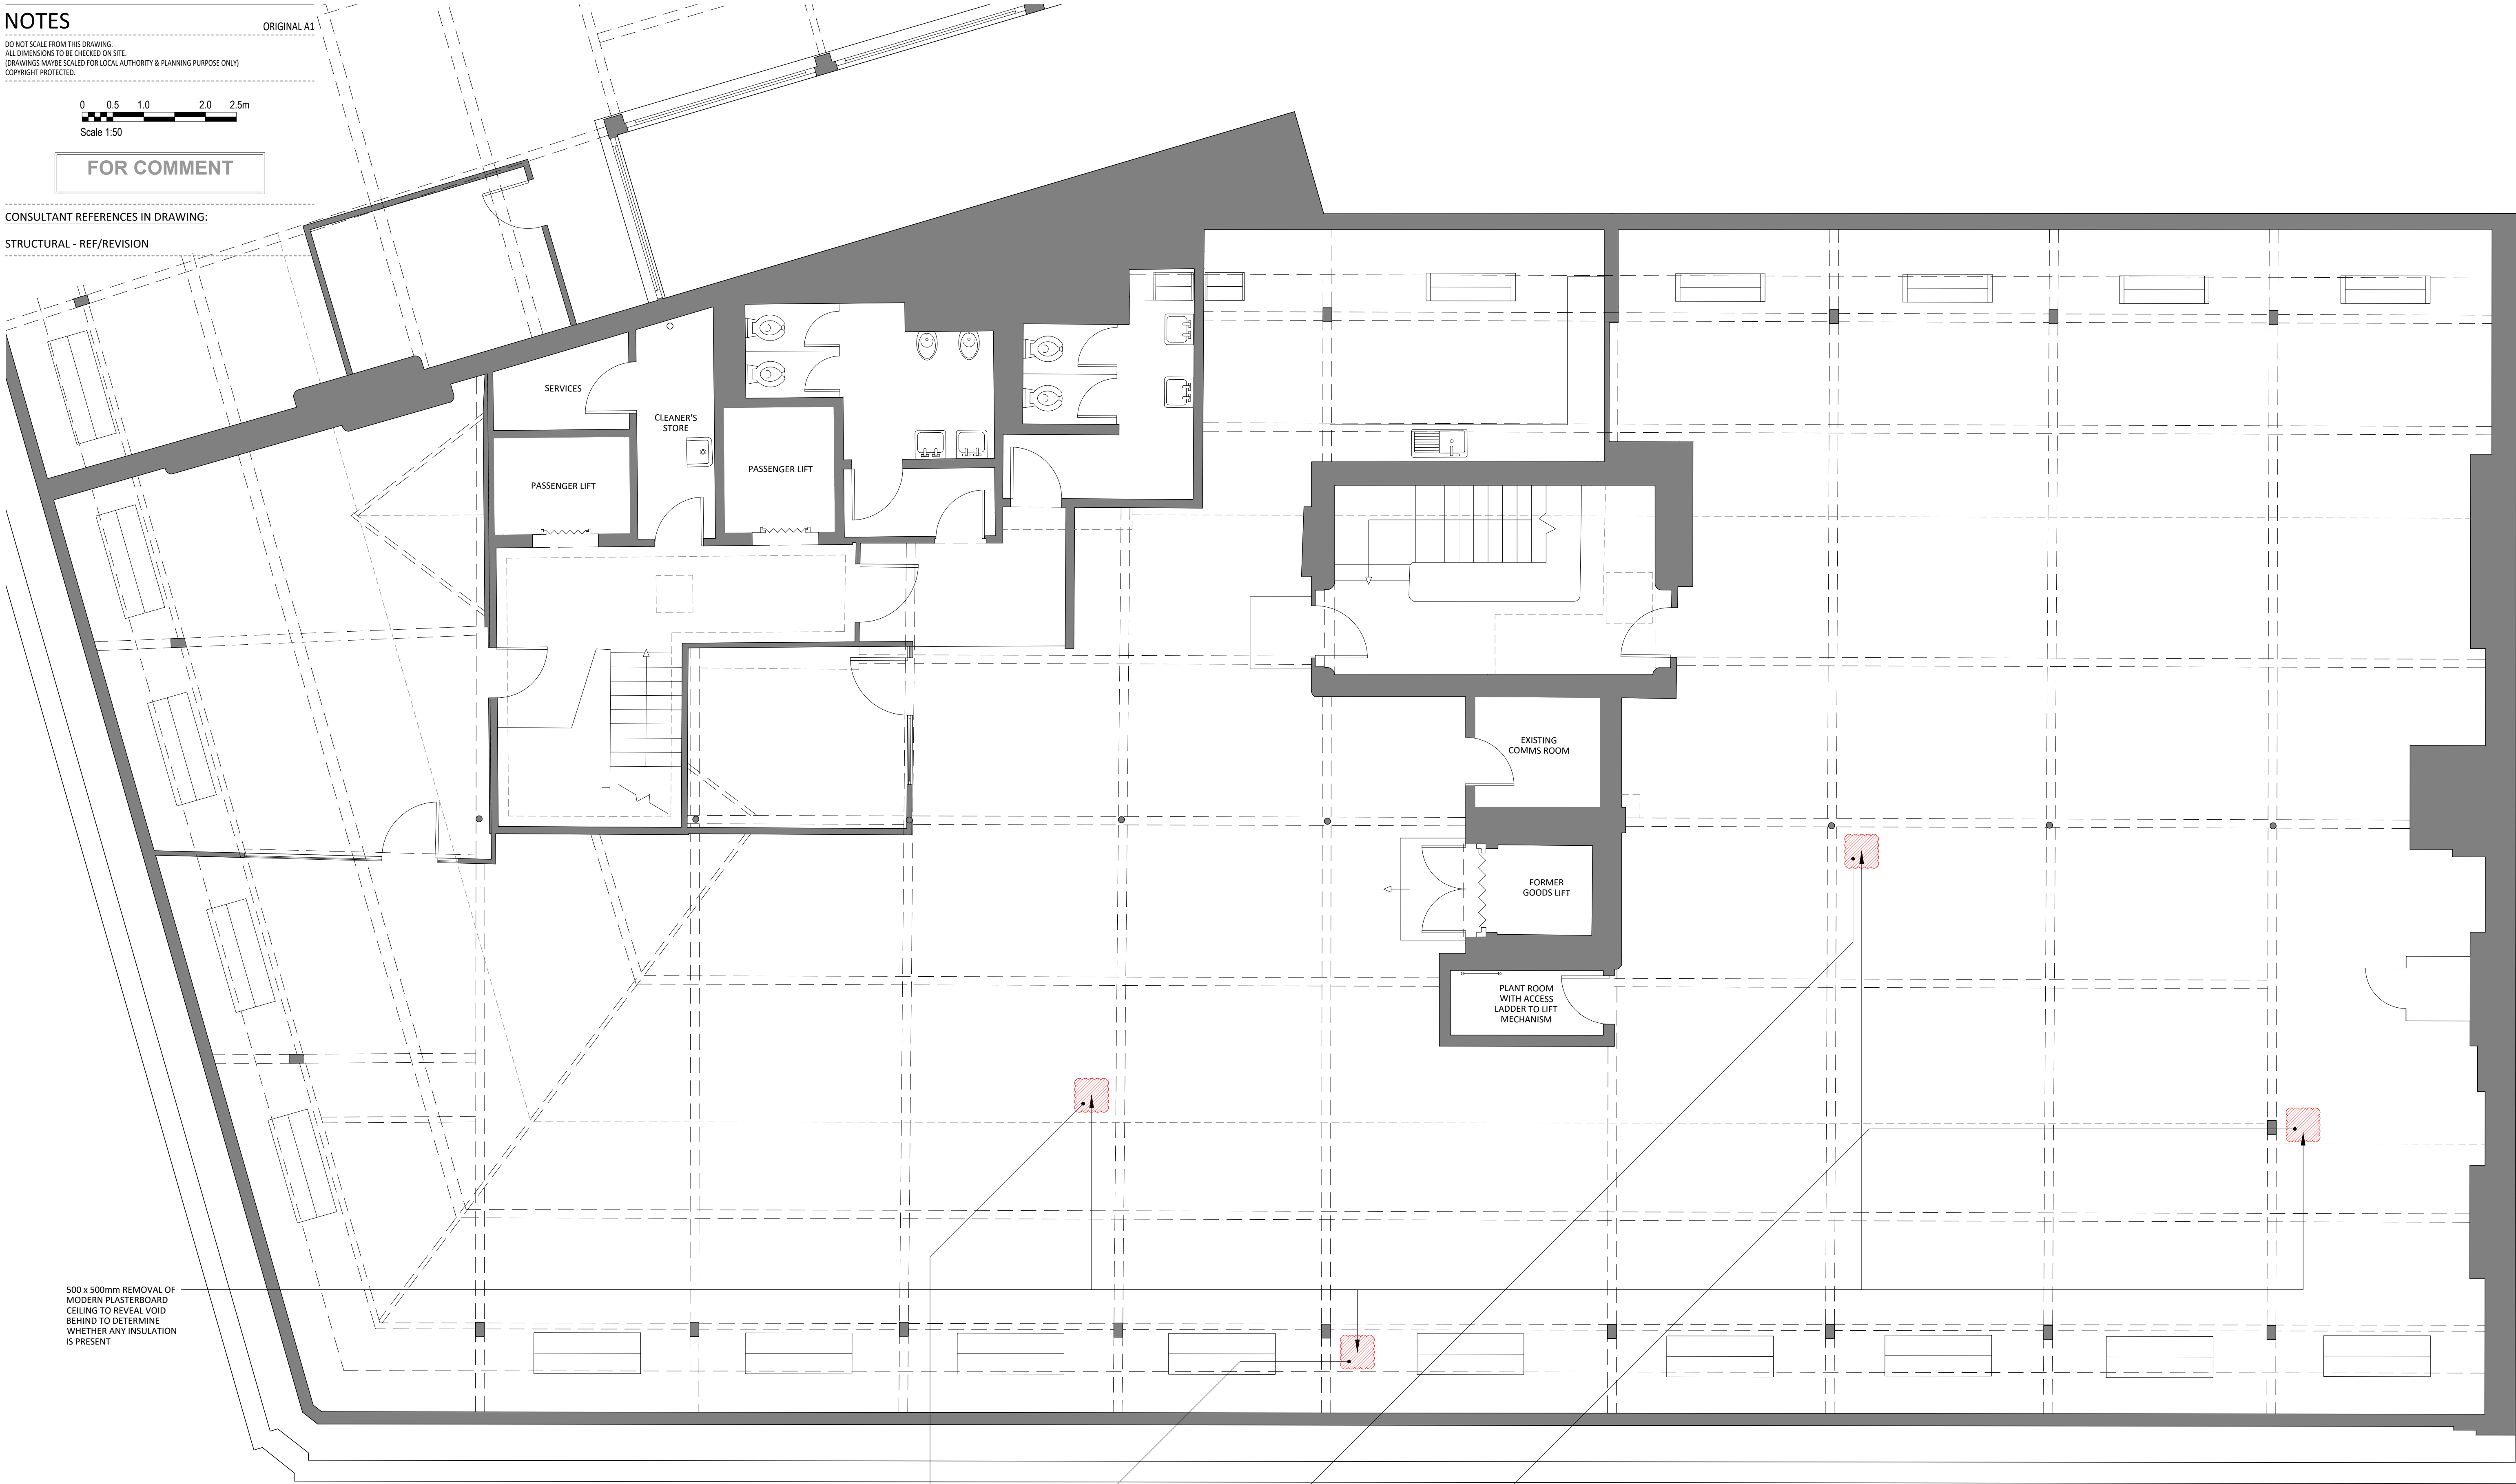

500 x 500mm REMOVAL OF
MODERN PLASTERBOARD
CEILING TO REVEAL VOID
BEHIND TO DETERMINE
WHETHER ANY INSULATION
IS PRESENT

01 FOURTH FLOOR PLAN

044 SCALE - 1:50 @ A1 INVESTIGATIVE WORKS LAYOUT

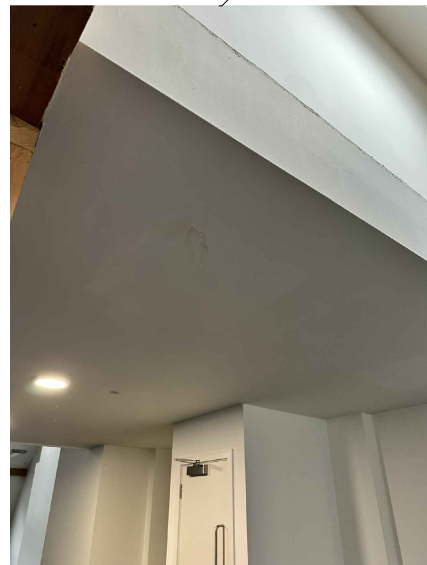

2.00	06/04/24	ISSUED FOR COMMENT	SO	ARB
REV	DATE	DESCRIPTION	DRAWN	CHECKED

A X I

ADDRESS : 4th FLOOR CALICO 55-55 MOSLEY STREET,
MANCHESTER, M2 3HQ
TELEPHONE : +44 (0)161 879 7357
EMAIL : www.axi.studio
COMPANY No : 11847325

bruntwood
SciTech

PROJECT 117 - 119 PORTLAND STREET MANCHESTER				
DRAWING REFERENCE FOURTH FLOOR INVESTIGATIVE WORKS PLAN				
JOB REFERENCE 23 - 192	DRAWING SCALE 1:50@A1	DATE 06.02.24	DRAWN ARB	CHECKED FWE
DRAWING REFERENCE AXI - 044			STAGE 2	REV 00